

CIMARRON SHELL BLDGS D & E

7305 PASEO DEL NORTE
EL PASO, TX 79911

HARDER
STRUCTURAL ENGINEERING




5625 Woodrow Bean, Ste 105
El Paso, TX 79924
(915)238-4699 (c)


RAXIS
ENGINEERING
QUALITY DESIGN AND INNOVATIVE SOLUTIONS
ELECTRICAL | MECHANICAL | PLUMBING | FIRE SAFETY | ENERGY MANAGEMENT
1712 TEXAS | EL PASO, TEXAS | 79901 | 915.519.4340 | TFR: F-16001
WWW.RAXISENGINEERING.COM

GREENWAY
STUDIO

PROJECT LOCATION MAP

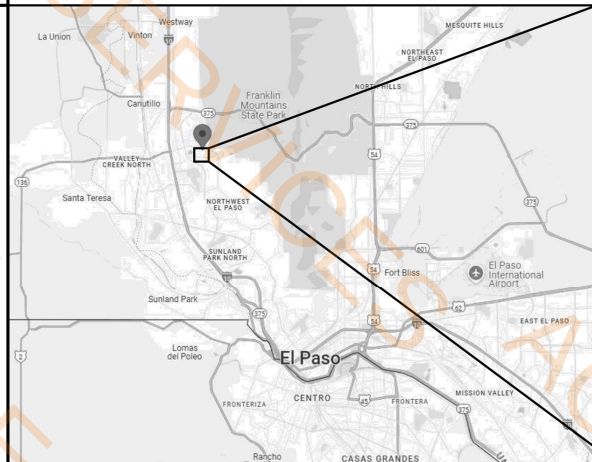

VICINITY MAP

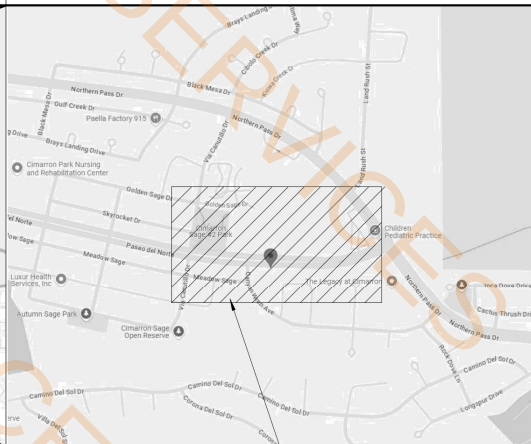

PROJECT LOCATION

EAB # TABSXXXXXX

LEGAL DESCRIPTION: BLK 19 CIMARRON
SAGE #4 PT OF 1 BEG 439.29 FT SE OF NEC
(206.40 FT ON E - IRREG ON S - 291.43 FT ON
W- IRREG ON N) (5.660 AC)

ZONING: C-1
PROPERTY ID : 722221

SHEET INDEX

GENERAL

G-001 COVER SHEET
G-002 ABBREVIATIONS AND SYMBOLS
G-003 ACCESSIBILITY STANDARDS
G-004 ACCESSIBILITY STANDARDS
G-005 ACCESSIBILITY STANDARDS
G-010 CODE PLAN INFORMATION
G-011 CODE PLAN - BLDG. D
G-012 CODE PLAN - BLDG. E

CIVIL

REFER TO PERMIT APPLICATION BCAL24-00305

LANDSCAPE

REFER TO PERMIT APPLICATION BCAL24-00305

STRUCTURE

S-100 STRUCTURAL NOTES
S-101 WIND & SNOW LOAD DIAGRAMS
S-102 TYPICAL DETAILS
S-103 TYPICAL DETAILS
S-200 FOUNDATION PLAN - BLDG D
S-201 FOUNDATION PLAN - BLDG E
S-300 LOW ROOF FRAMING PLAN - BLDG D
S-301 LOW ROOF FRAMING PLAN - BLDG E
S-302 HIGH ROOF FRAMING PLAN - BLDG D
S-303 HIGH ROOF FRAMING PLAN - BLDG E
S-400 FOUNDATION DETAILS
S-500 FRAMING DETAILS

ARCHITECTURE

A-100 ARCHITECTURAL SITE PLAN
A-101 ANNOTATED DIMENSION FLOOR PLAN BLDG. D
A-102 ANNOTATED DIMENSION CLERESTORY PLAN BLDG. D
A-103 ANNOTATED DIMENSIONED FLOOR PLAN BLDG. E
A-104 ANNOTATED DIMENSIONED CLERESTORY PLAN BLDG. E
A-111 REFLECTED CEILING PLAN - BLDG. D
A-112 REFLECTED CEILING PLAN - BLDG. E
A-121 ROOF PLAN - BLDG. D
A-122 ROOF PLAN - BLDG. E
A-201 EXTERIOR ELEVATIONS - BLDG. D
A-202 EXTERIOR ELEVATIONS - BLDG. E
A-301 BUILDING SECTIONS - BLDG. D
A-302 BUILDING SECTIONS - BLDG. E
A-310 WALL SECTIONS
A-311 WALL SECTIONS
A-420 ROOF DETAILS
A-421 ROOF DETAILS
A-422 ROOF DETAILS
A-500 PARTITION AND FRAMING DETAILS
A-501 WALL DETAILS
A-510 DETAILS
A-601 DOOR SCHEDULE & ALUMINUM FRAMES
A-602 DOOR & WINDOW DETAILS

MECHANICAL AND PLUMBING

MP-100 MECHANICAL PLUMBING GENERAL NOTES
MP-200 PLUMBING SITE PLAN
MP-300 BUILDING 'D' PLUMBING PLAN
MP-400 BUILDING 'E' PLUMBING PLAN
MP-500 MECHANICAL PLUMBING DETAILS

ELECTRICAL

E-100 ELECTRICAL GENERAL NOTES
E-200 ELECTRICAL GENERAL NOTES
E-300 ELECTRICAL PLAN
E-400 ELECTRICAL PLAN
E-500 ELECTRICAL RISER DIAGRAM

GRX
architects

ARCHITECTURE / PLANNING / DESIGN

101.5 TEXAS AVENUE
EL PASO, TEXAS 79901
915.613.0900

www.grxarchitects.com



5/5/2025

**CIMARRON
SHELL BLDGS D
& E**

**100% CONSTRUCTION
DOCUMENTS**

7305 PASEO DEL NORTE
EL PASO, TX 79911

KEY PLAN

1 09/20/22 1ST CITY REVIEW COMMENTS


NO DATE DESCRIPTION

COVER SHEET

G-001

PROJECT NO: 25-140

6/16/2025 9:57:03 AM

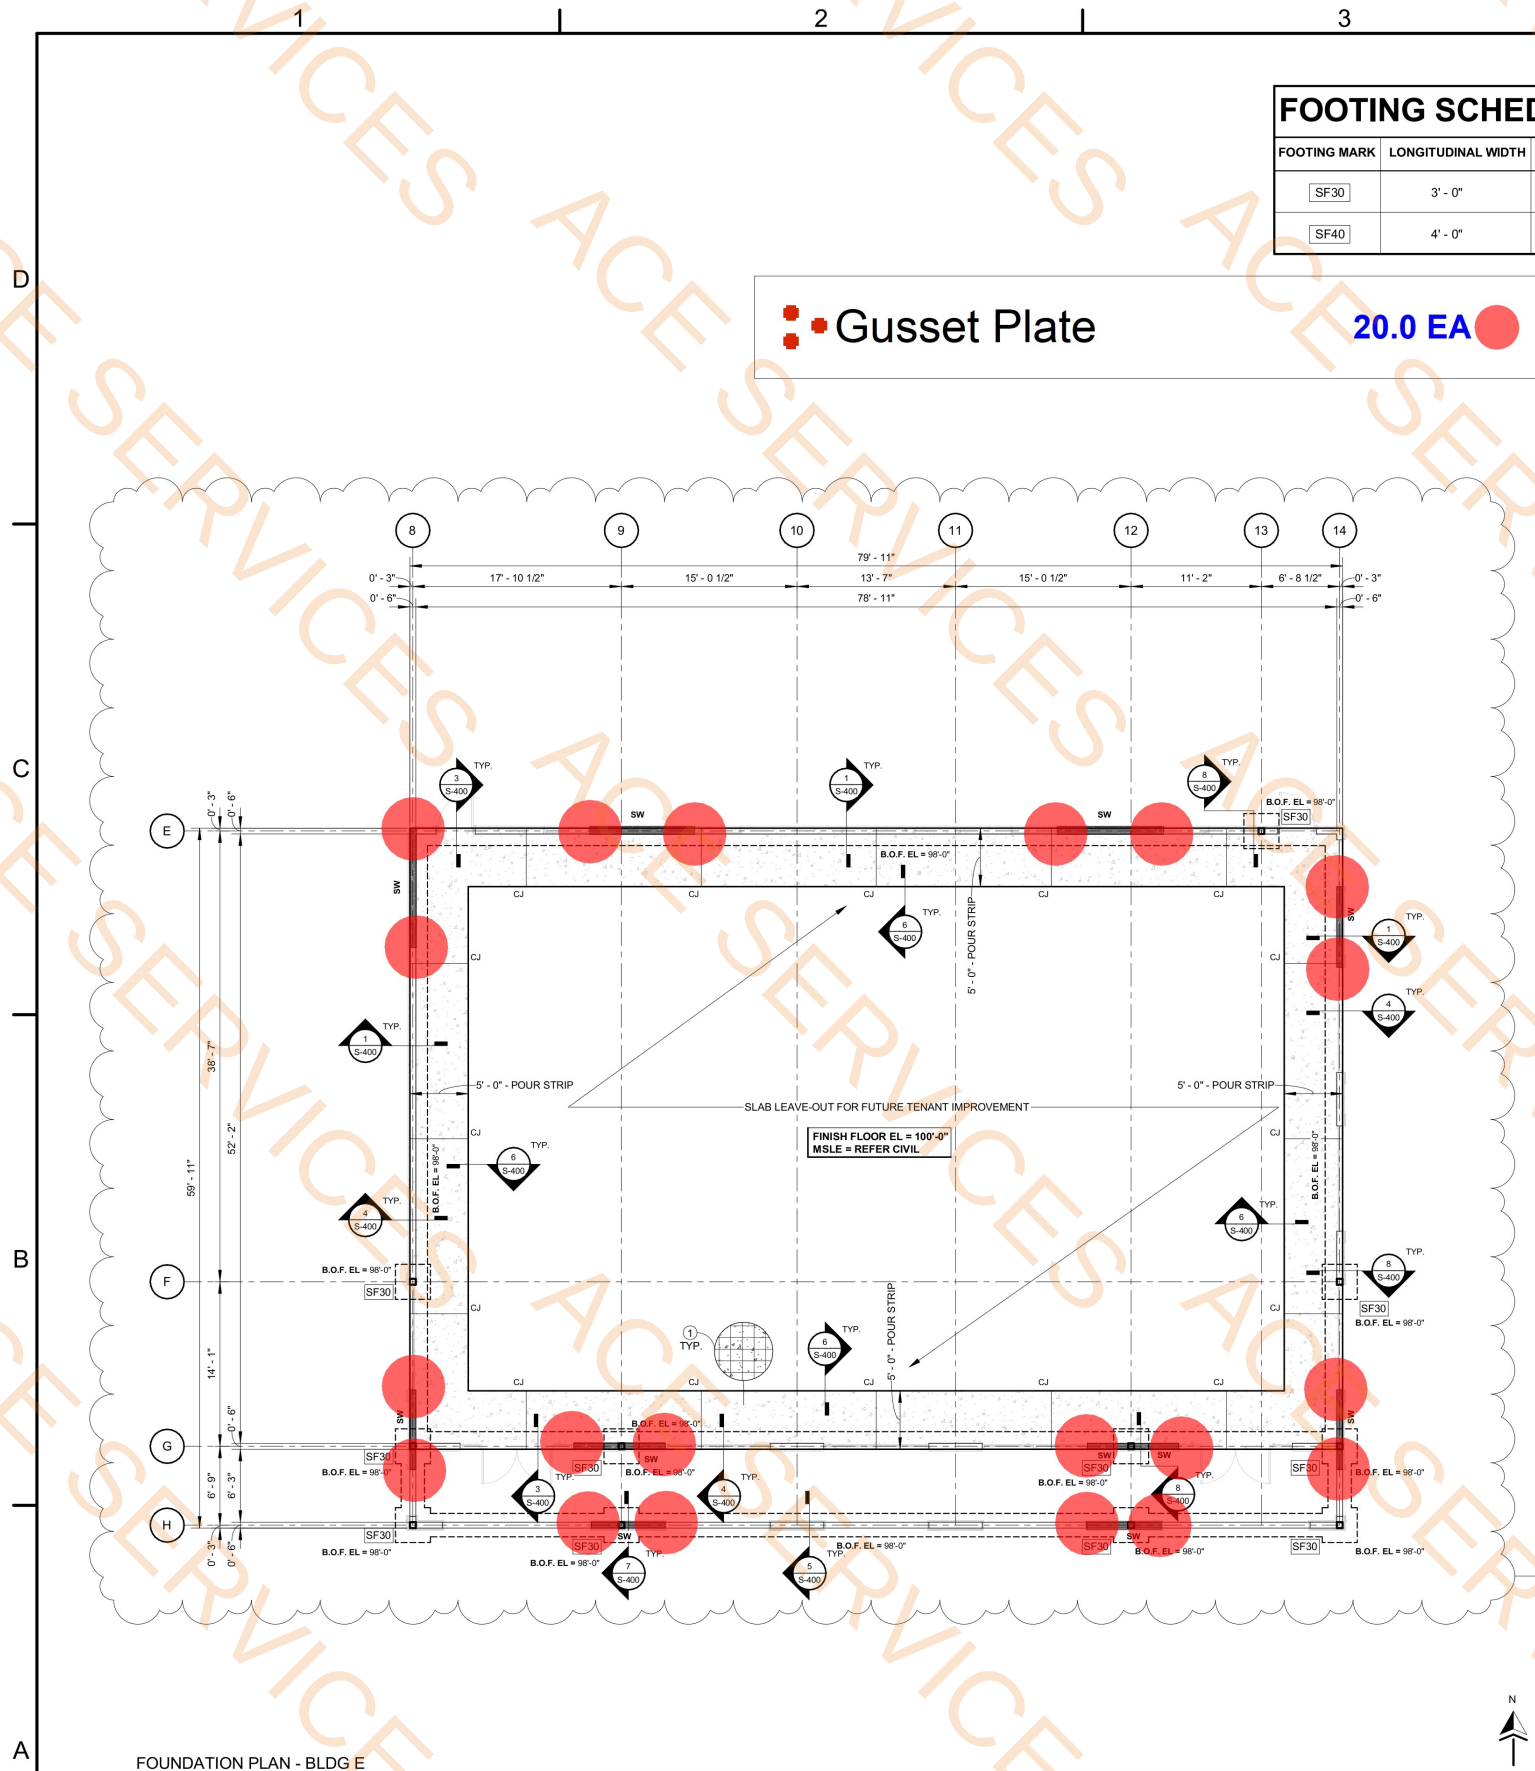

FOUNDATION PLAN - BLDG E
1/8" = 1'-0"

FOOTING SCHEDULE

FOOTING MARK	LONGITUDINAL WIDTH	TRANSVERSE WIDTH	DEPTH	LONGITUDINAL REINFORCEMENT	TRANSVERSE REINFORCEMENT
SF30	3' - 0"	3' - 0"	1' - 0"	3 - #4	3 - #4
SF40	4' - 0"	4' - 0"	1' - 0"	4 - #4	4 - #4

 Gusset Plate

20.0 EA 

PLAN NOTES

ALL DIMENSIONS ARE TO FACE OF STUD OR BLOCK, ARCHITECTURAL FINISHES, EIFS AND SHEATHING NOT TAKEN INTO ACCOUNT

EXISTING CONDITIONS MAY VARY FROM THOSE SHOWN, ENGINEER SHALL BE CONSULTED IF FIELD CONDITIONS ARE SIGNIFICANTLY DIFFERENT THAN SHOWN.

CJ CONTROL JOINT CUT WITHIN 1-2HRS OF FINISHING

HX HEADER - REFER HEADER SCHEDULE

LX LINTEL - REFER LINTEL SCHEDULE

SW STRAP WALL REFER DETAIL (4/S-103)

KEYNOTES

- 4" NORMAL WEIGHT CONCRETE SLAB WITH 6X6 W1.4 X W1.4 WELD WIRE MESH IN CENTER OF SLAB
- (2) #5 X 4'-0" REBAR AT CORNERS
- WALL HOLDOWN - REFER DETAIL (2/S-400)
- 1.5" 22 GA B-DECK - REFER STRUCTURAL NOTES
- OSHA X-BRACING PER SJI
- STRAIGHT BRACING PER SJI
- MECHANICAL ROOF FRAME - REFER DETAIL (1/S-103)

GRX
architects

ARCHITECTURE / PLANNING / DESIGN

101.5 TEXAS AVENUE
EL PASO, TEXAS 79901
915.613.0900

www.grxarchitects.com

CIMARRON SHELL BUILDINGS

100% CONSTRUCTION
DOCUMENTS

7305 PASEO DEL NORTE
EL PASO, TX 79911

KEY PLAN

1 06/16/25 REVISION #1

NO DATE DESCRIPTION

FOUNDATION PLAN -
BLDG E

S-201

PROJECT NO: 25-140




06/16/2025

HARDER
STRUCTURAL ENGINEERING

108 S Stanton St
El Paso, TX 79901
915.787.0622

TBPELS Firm Number: 22328

6/16/2025 9:57:03 AM

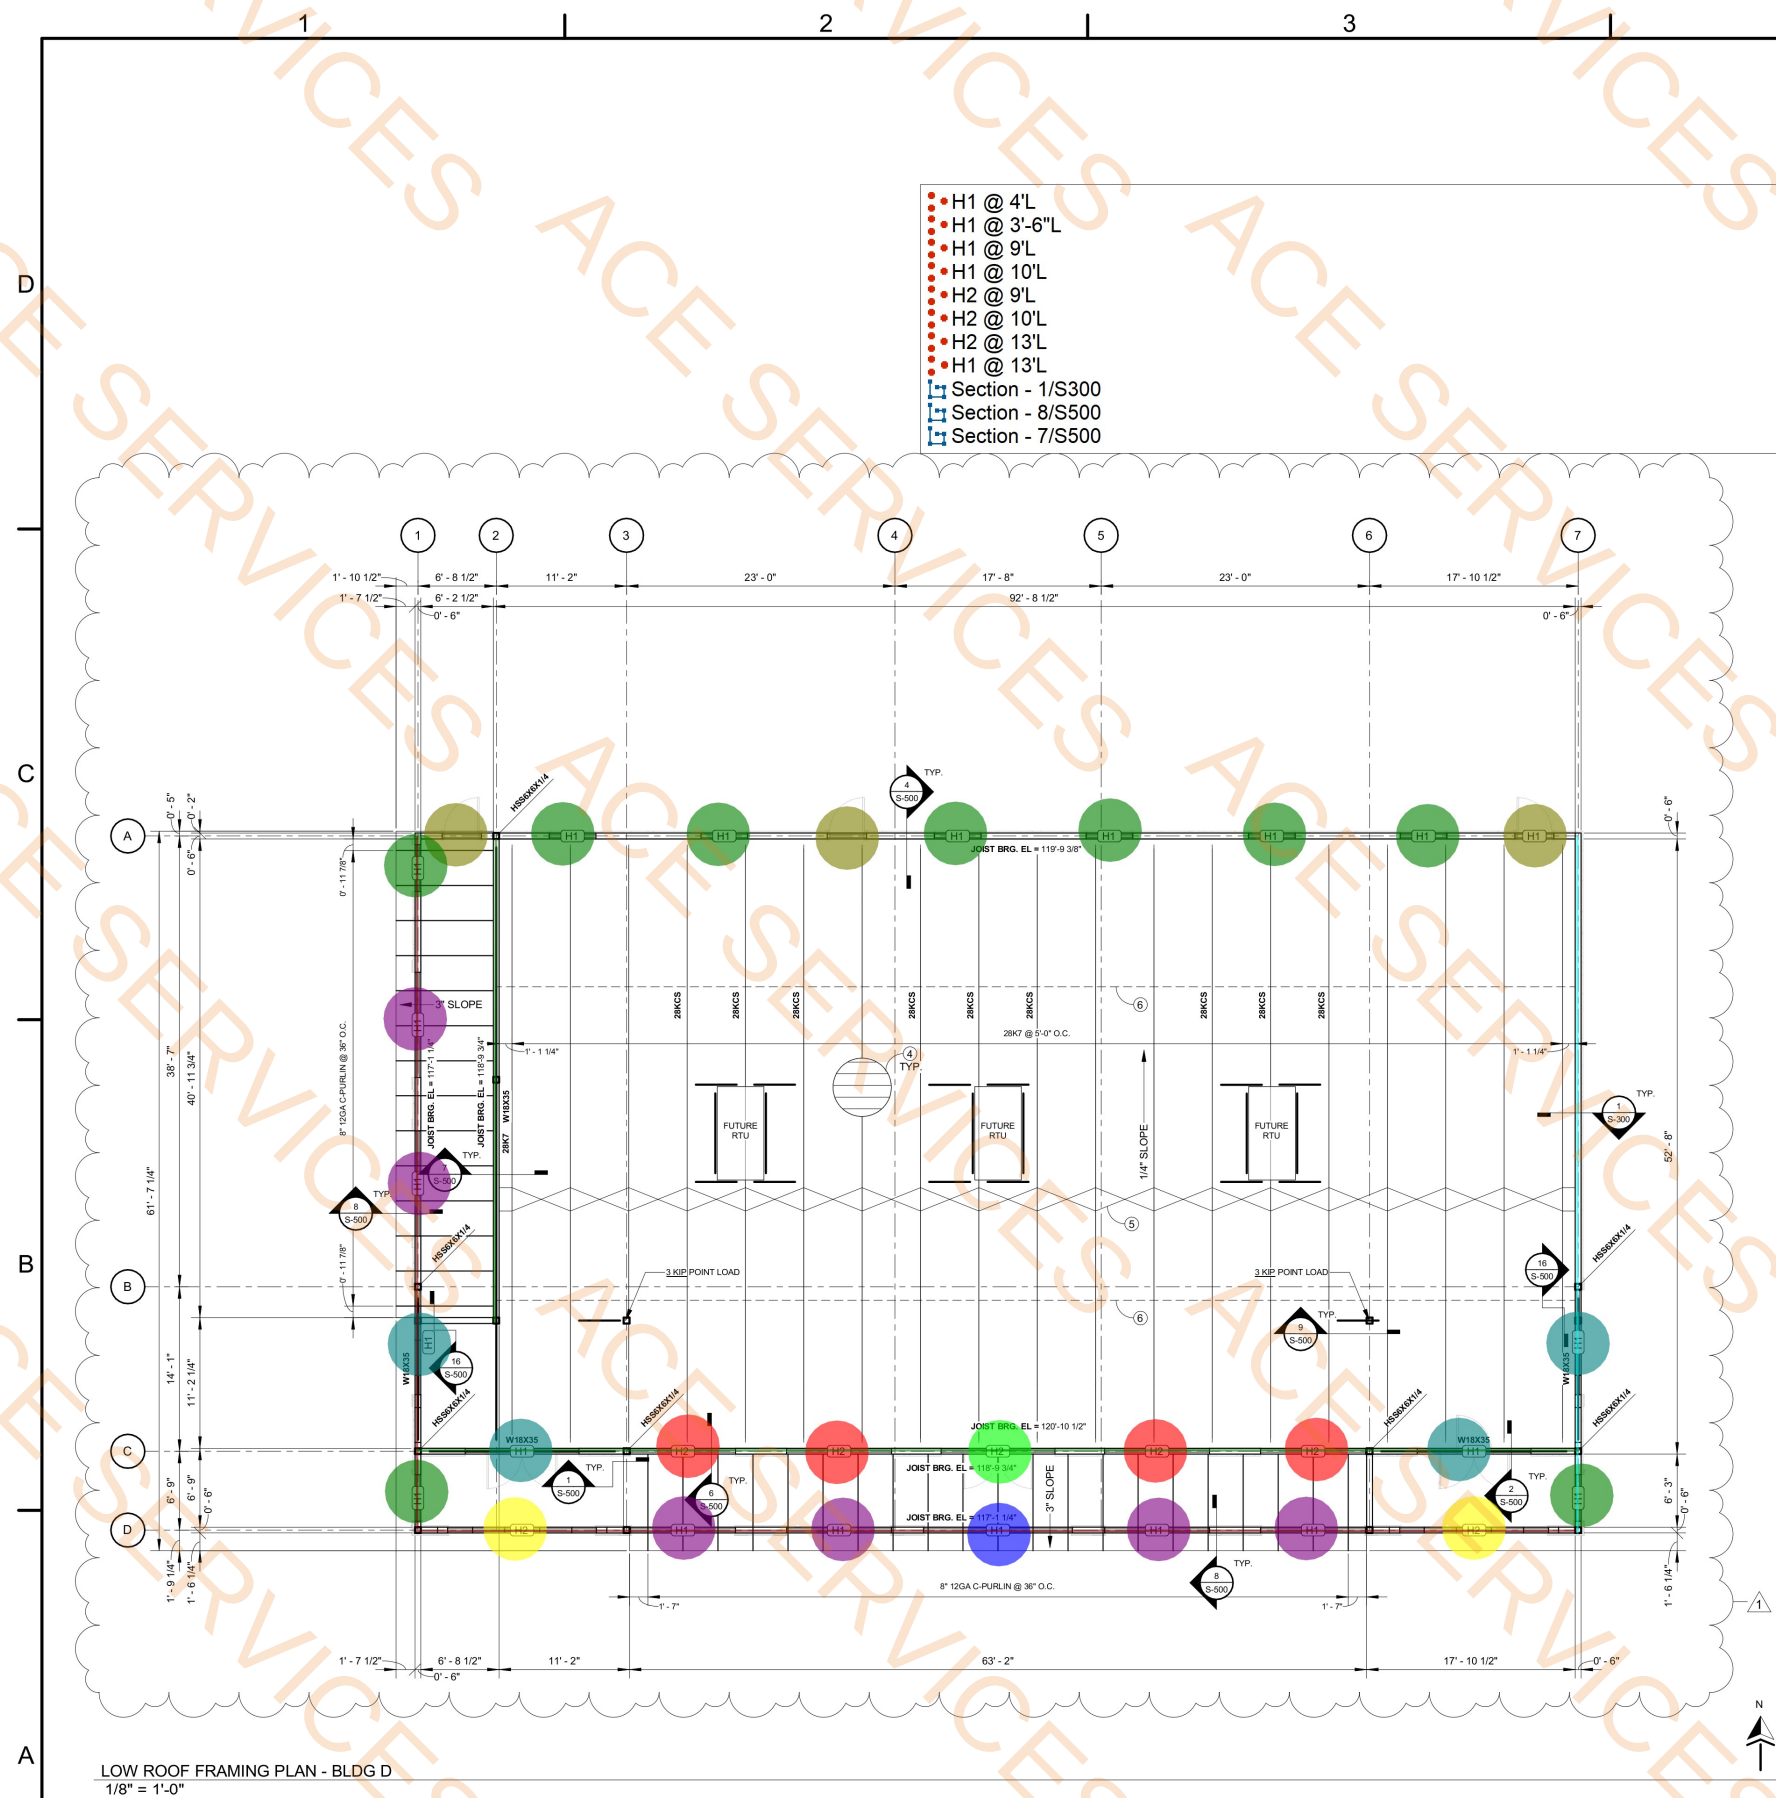

PLAN NOTES

ALL DIMENSIONS ARE TO FACE OF STUD OR BLOCK, ARCHITECTURAL FINISHES, EIFS AND SHEATHING NOT TAKEN INTO ACCOUNT

EXISTING CONDITIONS MAY VARY FROM THOSE SHOWN, ENGINEER SHALL BE CONSULTED IF FIELD CONDITIONS ARE SIGNIFICANTLY DIFFERENT THAN SHOWN.

CJ CONTROL JOINT CUT WITHIN 1-2HRS OF FINISHING

HX HEADER - REFER HEADER SCHEDULE

LX LINTEL - REFER LINTEL SCHEDULE


SW STRAP WALL REFER DETAIL (4/S-103)

KEYNOTES

- 4" NORMAL WEIGHT CONCRETE SLAB WITH 6X6 W1.4 X W1.4 WELD WIRE MESH IN CENTER OF SLAB
- (2) #5 X 4'-0" REBAR AT CORNERS
- WALL HOLDOWN - REFER DETAIL (2/S-400)
- 1.5" 22 GA B-DECK - REFER STRUCTURAL NOTES
- OSHA X-BRACING PER SJI
- STRAIGHT BRACING PER SJI
- MECHANICAL ROOF FRAME - REFER DETAIL (1/S-103)


HEADER SCHEDULE

MARK	HEADER	BEARING STUDS	FULL HEIGHT STUDS
H1	2 - 800S200-54	2 - 600S162-43	2 - 600S162-43
H2	3 - 1000S200-97	2 - 600S162-43	3 - 600S162-43

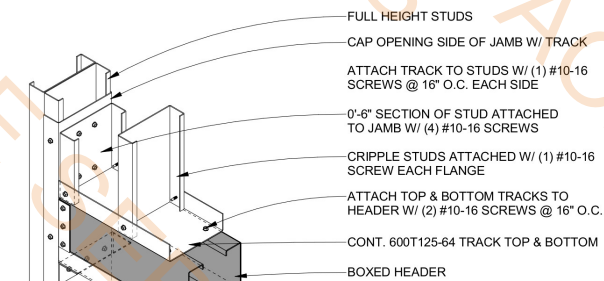

HEADER SCHEDULE

1" = 1'-0"

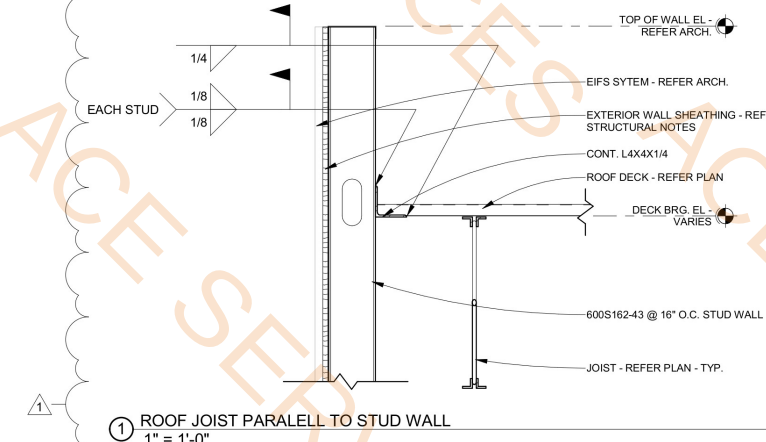

HARDER
STRUCTURAL ENGINEERING

108 S Stanton St
El Paso, TX 79901
915.787.0622
TBPELS Firm Number: 22328

GRX
architects

ARCHITECTURE / PLANNING / DESIGN

101.5 TEXAS AVENUE
EL PASO, TEXAS 79901
915.613.0900

www.grxarchitects.com

**CIMARRON
SHELL
BUILDINGS**

**100% CONSTRUCTION
DOCUMENTS**

7305 PASEO DEL NORTE
EL PASO, TX 79911

KEY PLAN


1 06/16/25 REVISION #1
NO DATE DESCRIPTION

**LOW ROOF FRAMING
PLAN - BLDG D**

S-300

PROJECT NO: 25-140

6/16/2025 9:57:04 AM

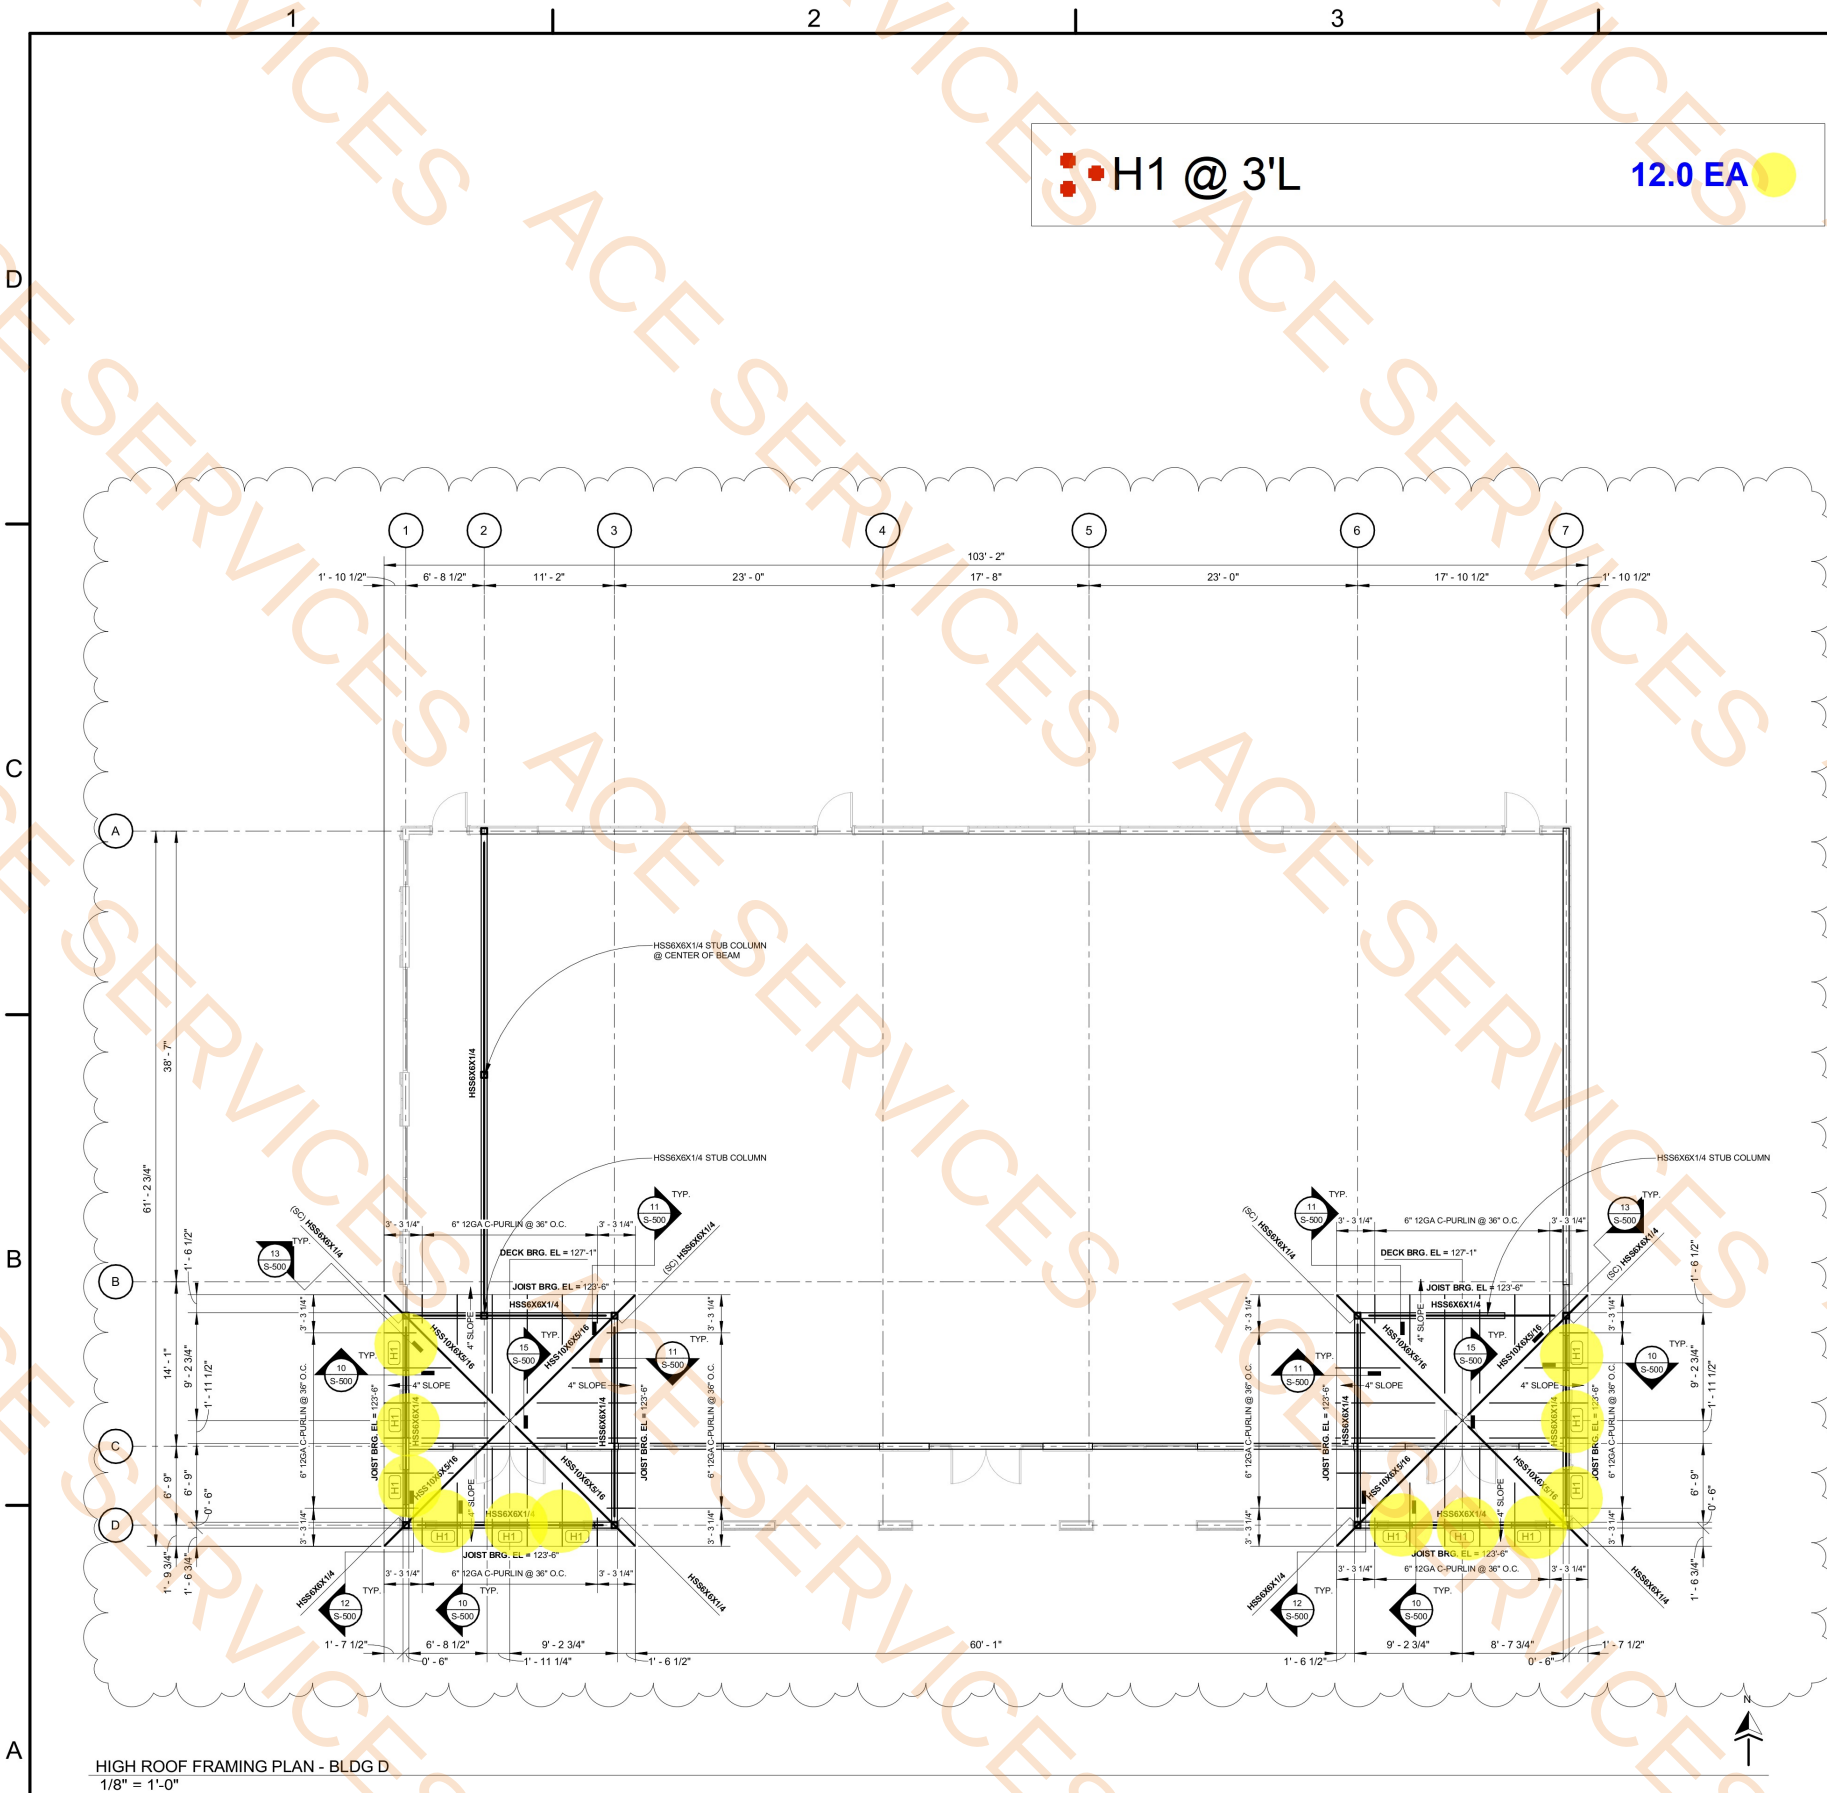

HIGH ROOF FRAMING PLAN - BLDG D
1/8" = 1'-0"

PLAN NOTES

ALL DIMENSIONS ARE TO FACE OF STUD OR BLOCK.
ARCHITECTURAL FINISHES, EIFS AND SHEATHING NOT
TAKEN INTO ACCOUNT

EXISTING CONDITIONS MAY VARY FROM THOSE SHOWN.
ENGINEER SHALL BE CONSULTED IF FIELD CONDITIONS
ARE SIGNIFICANTLY DIFFERENT THAN SHOWN.

CJ CONTROL JOINT CUT WITHIN 1-2HRS OF FINISHING

HX HEADER - REFER HEADER SCHEDULE

LX LINTEL - REFER LINTEL SCHEDULE

SW STRAP WALL REFER DETAIL (4/S-103)

KEYNOTES

- 4" NORMAL WEIGHT CONCRETE SLAB WITH 6X6 W1.4 X W1.4 WELD WIRE MESH IN CENTER OF SLAB
- (2) #5 X 4'-0" REBAR AT CORNERS
- WALL HOLDOWN - REFER DETAIL (2/S-400)
- 1.5" 22 GA B-DECK - REFER STRUCTURAL NOTES
- OSHA X-BRACING PER SJI
- STRAIGHT BRACING PER SJI
- MECHANICAL ROOF FRAME - REFER DETAIL (1/S-103)



ARCHITECTURE / PLANNING / DESIGN

101.5 TEXAS AVENUE
EL PASO, TEXAS 79901
915.613.0900

www.grxarchitects.com

CIMARRON SHELL BUILDINGS

100% CONSTRUCTION
DOCUMENTS

7305 PASEO DEL NORTE
EL PASO, TX 79911

KEY PLAN

1	06/16/25	REVISION #1
NO	DATE	DESCRIPTION

HIGH ROOF FRAMING
PLAN - BLDG D

S-302

PROJECT NO: 25-140



06/16/2025

HARDER
STRUCTURAL ENGINEERING

108 S Stanton St
El Paso, TX 79901
915.787.0622

TBPELS Firm Number: 22328

6/13/2025 11:23:59 AM

Parapet Wall @ 3'-6"H

288.7 FT

GENERAL FLOOR PLAN NOTES

1. DIMENSIONS ARE TO FACE OF STUD, CMU, OR CENTERLINE OF STRUCTURE UNO.
2. PROVIDE ROOM SIGNAGE NEXT TO ALL INTERIOR DOORS, REFER TO GENERAL SHEET G-004 FOR SIGNAGE TYPES.
3. REFER TO SHEET A-500 FOR TYPICAL PARTITION TYPES AND DETAILS.
4. FIELD VERIFY FLOOR ELEVATION, ADJUST ACCORDINGLY.

KEY NOTES

AS INDICATED BY: (#)

- 25 STONE VENEER WRAP ALL AROUND
445 ACCESS LADDER

GENERAL NOTES

1. GENERAL CONDITIONS OF THE CONTRACTOR FOR CONSTRUCTION GOVERN THE WORK, UNLESS NOTED OTHERWISE, THE MOST STRINGENT REQUIREMENTS SHALL PREVAIL.
2. IF DISCREPANCIES APPEAR BETWEEN THE DRAWINGS AND THE SPECIFICATIONS, THE HIGHER QUALITY AND PRICE SHALL SUPERSEDE.
3. GENERAL CONTRACTOR AND SUBCONTRACTOR SHALL BECOME FAMILIAR WITH THE PROJECT AND THE ON-SITE CONDITIONS PRIOR TO BIDDING AND COMMENCING WORK.
4. BRING IMMEDIATELY TO THE ARCHITECT'S ATTENTION ANY ERRORS, OMISSIONS OR DISCREPANCIES. GENERAL CONTRACTOR SHALL BE RESPONSIBLE TO CORRECT ANY DEFECTIVE WORK CAUSED BY PROCEEDING WITH WORK WHEN CLARIFICATIONS FROM THE ARCHITECT WERE NOT SOUGHT.
5. EXAMINE SPECIFIED PRODUCTS AND SUBMIT WRITTEN EXCEPTIONS, OBJECTIONS, OR SUBSTITUTIONS WITH ANALYSIS AND RECOMMENDATIONS PRIOR TO SUBMITTING BID COSTS OR COMMENCING WORK.
6. THE RESPONSIBILITY FOR THE ADEQUACY OF PROPOSED SUBSTITUTIONS FALL ON THE GENERAL CONTRACTOR. SHOULD A SUBSTITUTION PRODUCT FAIL TO PERFORM WHERE THE ORIGINALLY SPECIFIC PRODUCT WOULD HAVE PERFORMED, THE GENERAL CONTRACTOR SHALL PERFORM ALL NECESSARY WORK TO REINCORPORATE THE ORIGINAL PRODUCT AT NO ADDITIONAL COST.
7. WHERE COMPLEX ASSEMBLY INVOLVING TWO OR MORE TRADES IS CALLED FOR ON THE DRAWINGS, CONTRACTOR SHALL SUBMIT SHOP DRAWINGS SHOWING THE PROPOSED INTERACTION OF ALL RELATED COMPONENTS FOR ARCHITECTS REVIEW.
8. ALL MATERIAL AND WORKMANSHIP SHALL BE GUARANTEED AGAINST DEFECTS FOR A PERIOD OF AT LEAST ONE (1) YEAR FROM THE APPROVAL FOR FINAL PAYMENT, UNLESS STIPULATED OTHERWISE.
9. WHERE MATERIALS ARE STORED AT THE JOBSITE, THEY SHOULD BE PROTECTED FROM DAMAGE, VANDALISM, FIRE AND INCLEMENT WEATHER. THE GENERAL CONTRACTOR SHALL PRODUCE EVIDENCE OF INSURANCE FOR MATERIALS STORED PRIOR TO PAYMENT BY THE OWNER.
10. THE WORD "PROVIDE" SHALL MEAN "FURNISH AND INSTALL COMPLETE AND READY TO USE."
11. PROVIDE ALL REQUIRED UTILITY/STRUCTURAL COMPONENTS AND/OR CONNECTIONS FOR THE FUNCTIONAL USE OF ALL CONTRACTOR SUPPLIED EQUIPMENT OR APPLIANCES, REGARDLESS OF ANY OMISSIONS OR INCONSISTENCIES IN THE CONSTRUCTION DOCUMENTS.
12. "TYPICAL" MEANS "IDENTICAL FOR ALL SIMILAR CONDITIONS UNLESS NOTED OTHERWISE."
13. "SIMILAR" MEANS "COMPARABLE CHARACTERISTICS FOR THE CONDITIONS NOTED; VERIFY DIMENSIONS, ORIENTATION SYMMETRY ON RELATED DRAWINGS."
14. DO NOT SCALE DRAWINGS.
15. DO NOT ADJUST DIMENSIONS WITHOUT APPROVAL FROM THE ARCHITECT.
16. GRAPHIC REPRESENTATIONS THAT ARE NOT NOTED SHALL BE REFERENCED TO SIMILAR OR IDENTICAL CONDITIONS THAT ARE CLEARLY IDENTIFIED.
17. FOR SIDEWALKS, RAMPS, DRIVEWAYS, PARKING, AND ANY OTHER FLATWORK ADJACENT TO THE BUILDING, REFER TO THE CIVIL DRAWINGS.
18. PROVIDE ALL ITEMS AND LABOR REQUIRED FOR A COMPLETE INSTALLATION OF A SYSTEM OR ASSEMBLY, INCLUDING BUT NOT LIMITED TO REQUIRED BRACING, ACCESS PANELS, JUNCTIONS BOXES OR ITEMS CALLED FOR IN MANUFACTURER'S LITERATURE.
19. REFER TO CIVIL DRAWINGS FOR ACTUAL FINISH FLOOR ELEVATIONS.
20. ALL EXIT DOORS TO HAVE A DROP NO GREATER THAN 1/2". A TAPERED/SLOPE SLAB CONNECTING EXITING DOORS TO EXTERIOR SIDEWALKS SHALL BE NOT GREATER THAN 1:48.



ARCHITECTURE / PLANNING / DESIGN

101.5 TEXAS AVENUE
EL PASO, TEXAS 79901
915.613.0900

www.grxarchitects.com



5/5/2025

CIMARRON SHELL BLDGS D & E

100% CONSTRUCTION
DOCUMENTS

7305 PASEO DEL NORTE
EL PASO, TX 79911

KEY PLAN


1 09/20/22 1ST CITY REVIEW COMMENTS

NO DATE DESCRIPTION

ANNOTATED/DIMENSION
FLOOR PLAN BLDG. D

A-101

PROJECT NO: 25-140

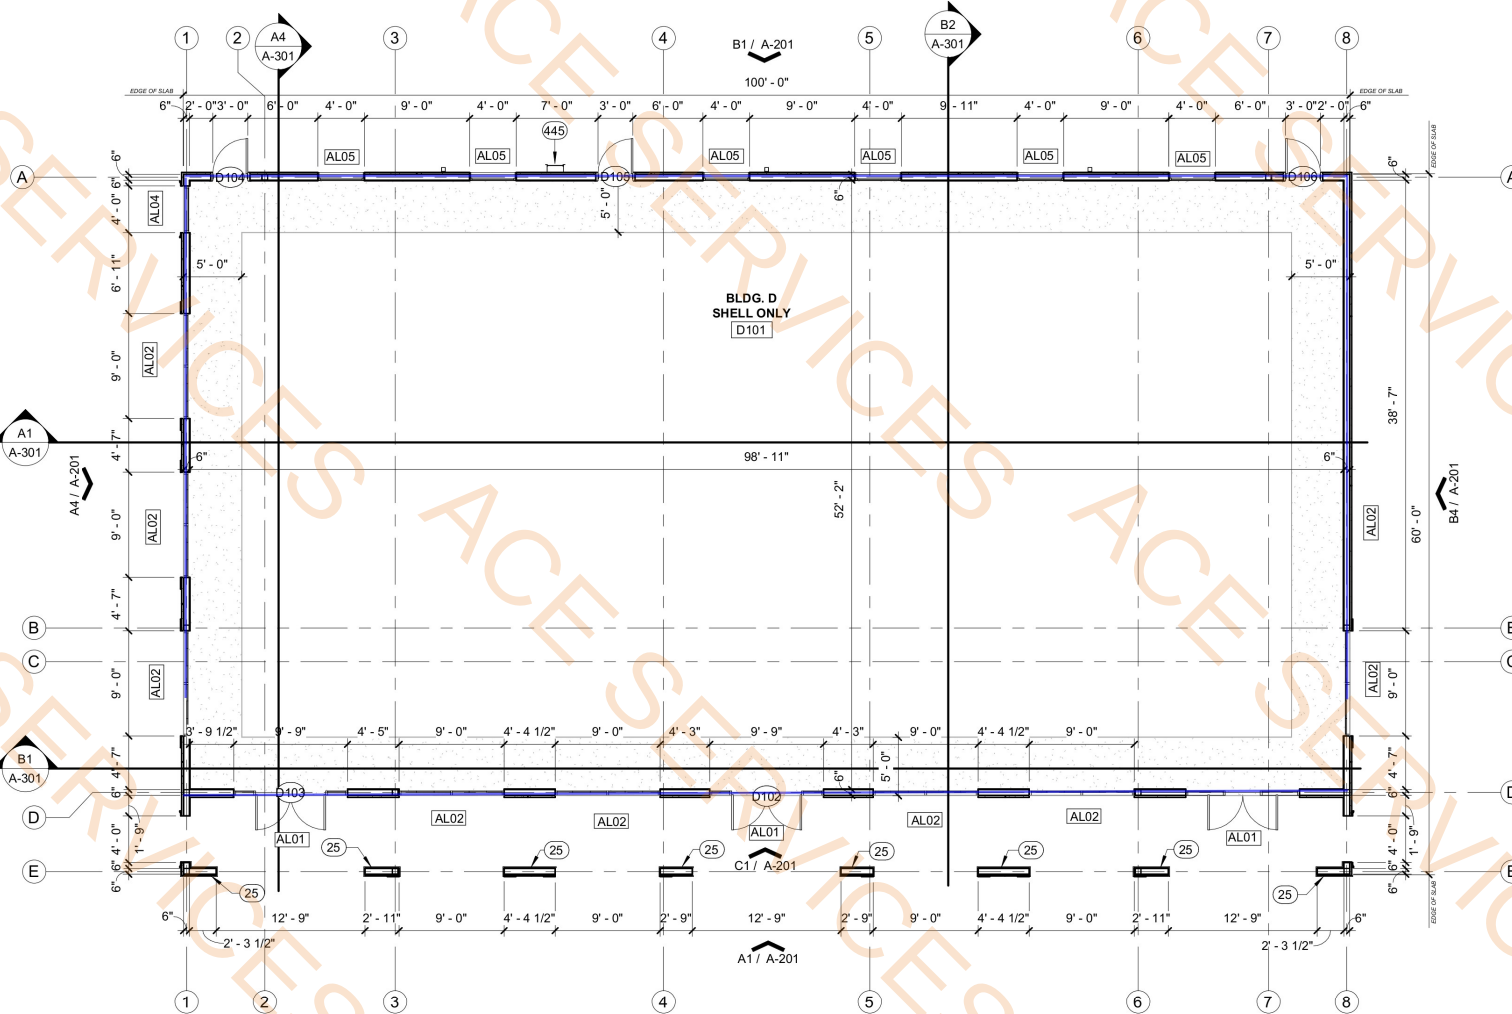

A1 ANNOTATED/DIMENSIONED FLOOR PLAN - BLDG. D
1/8" = 1'-0"

6/13/2025 11:23:59 AM

	Exterior Wall @ 20'H	99.8 FT	
	Exterior Wall @ 18'H	149.5 FT	
	Exterior Wall @ 24'H	116.9 FT	
	Exterior Wall @ 26'H	54.6 FT	

GENERAL FLOOR PLAN NOTES

1. DIMENSIONS ARE TO FACE OF STUD, CMU, OR CENTERLINE OF STRUCTURE UNO.
2. PROVIDE ROOM SIGNAGE NEXT TO ALL INTERIOR DOORS, REFER TO GENERAL SHEET G-004 FOR SIGNAGE TYPES.
3. REFER TO SHEET A-500 FOR TYPICAL PARTITION TYPES AND DETAILS.
4. FIELD VERIFY FLOOR ELEVATION, ADJUST ACCORDINGLY.

KEY NOTES

AS INDICATED BY: (#) →

- 25 STONE VENEER WRAP ALL AROUND
445 ACCESS LADDER

GENERAL NOTES


1. GENERAL CONDITIONS OF THE CONTRACTOR FOR CONSTRUCTION GOVERN THE WORK, UNLESS NOTED OTHERWISE, THE MOST STRINGENT REQUIREMENTS SHALL PREVAIL.
2. IF DISCREPANCIES APPEAR BETWEEN THE DRAWINGS AND THE SPECIFICATIONS, THE HIGHER QUALITY AND PRICE SHALL SUPERSEDE.
3. GENERAL CONTRACTOR AND SUBCONTRACTOR SHALL BECOME FAMILIAR WITH THE PROJECT AND THE ON-SITE CONDITIONS PRIOR TO BIDDING AND COMMENCING WORK.
4. BRING IMMEDIATELY TO THE ARCHITECT'S ATTENTION ANY ERRORS, OMISSIONS OR DISCREPANCIES. GENERAL CONTRACTOR SHALL BE RESPONSIBLE TO CORRECT ANY DEFECTIVE WORK CAUSED BY PROCEEDING WITH WORK WHEN CLARIFICATIONS FROM THE ARCHITECT WERE NOT SOUGHT.
5. EXAMINE SPECIFIED PRODUCTS AND SUBMIT WRITTEN EXCEPTIONS, OBJECTIONS, OR SUBSTITUTIONS WITH ANALYSIS AND RECOMMENDATIONS PRIOR TO SUBMITTING BID COSTS OR COMMENCING WORK.
6. THE RESPONSIBILITY FOR THE ADEQUACY OF PROPOSED SUBSTITUTIONS FALL ON THE GENERAL CONTRACTOR. SHOULD A SUBSTITUTION PRODUCT FAIL TO PERFORM WHERE THE ORIGINALLY SPECIFIC PRODUCT WOULD HAVE PERFORMED, THE GENERAL CONTRACTOR SHALL PERFORM ALL NECESSARY WORK TO REINCORPORATE THE ORIGINAL PRODUCT AT NO ADDITIONAL COST.
7. WHERE COMPLEX ASSEMBLY INVOLVING TWO OR MORE TRADES IS CALLED FOR ON THE DRAWINGS, CONTRACTOR SHALL SUBMIT SHOP DRAWINGS SHOWING THE PROPOSED INTERACTION OF ALL RELATED COMPONENTS FOR ARCHITECTS REVIEW.
8. ALL MATERIAL AND WORKMANSHIP SHALL BE GUARANTEED AGAINST DEFECTS FOR A PERIOD OF AT LEAST ONE (1) YEAR FROM THE APPROVAL FOR FINAL PAYMENT, UNLESS STIPULATED OTHERWISE.
9. WHERE MATERIALS ARE STORED AT THE JOBSITE, THEY SHOULD BE PROTECTED FROM DAMAGE, VANDALISM, FIRE AND INCLEMENT WEATHER. THE GENERAL CONTRACTOR SHALL PRODUCE EVIDENCE OF INSURANCE FOR MATERIALS STORED PRIOR TO PAYMENT BY THE OWNER.
10. THE WORD "PROVIDE" SHALL MEAN "FURNISH AND INSTALL COMPLETE AND READY TO USE."
11. PROVIDE ALL REQUIRED UTILITY/STRUCTURAL COMPONENTS AND/OR CONNECTIONS FOR THE FUNCTIONAL USE OF ALL CONTRACTOR SUPPLIED EQUIPMENT OR APPLIANCES, REGARDLESS OF ANY OMISSIONS OR INCONSISTENCIES IN THE CONSTRUCTION DOCUMENTS.
12. "TYPICAL" MEANS "IDENTICAL FOR ALL SIMILAR CONDITIONS UNLESS NOTED OTHERWISE."
13. "SIMILAR" MEANS "COMPARABLE CHARACTERISTICS FOR THE CONDITIONS NOTED; VERIFY DIMENSIONS, ORIENTATION SYMMETRY ON RELATED DRAWINGS."
14. DO NOT SCALE DRAWINGS.
15. DO NOT ADJUST DIMENSIONS WITHOUT APPROVAL FROM THE ARCHITECT.
16. GRAPHIC REPRESENTATIONS THAT ARE NOT NOTED SHALL BE REFERENCED TO SIMILAR OR IDENTICAL CONDITIONS THAT ARE CLEARLY IDENTIFIED.
17. FOR SIDEWALKS, RAMPS, DRIVEWAYS, PARKING, AND ANY OTHER FLATWORK ADJACENT TO THE BUILDING, REFER TO THE CIVIL DRAWINGS.
18. PROVIDE ALL ITEMS AND LABOR REQUIRED FOR A COMPLETE INSTALLATION OF A SYSTEM OR ASSEMBLY, INCLUDING BUT NOT LIMITED TO REQUIRED BRACING, ACCESS PANELS, JUNCTIONS BOXES OR ITEMS CALLED FOR IN MANUFACTURER'S LITERATURE.
19. REFER TO CIVIL DRAWINGS FOR ACTUAL FINISH FLOOR ELEVATIONS.
20. ALL EXIT DOORS TO HAVE A DROP NO GREATER THAN 1/2". A TAPERED/SLOPE SLAB CONNECTING EXITING DOORS TO EXTERIOR SIDEWALKS SHALL BE NOT GREATER THAN 1:48.



ARCHITECTURE / PLANNING / DESIGN

101.5 TEXAS AVENUE
EL PASO, TEXAS 79901
915.613.0900

www.grxarchitects.com

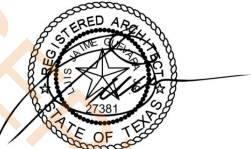

5/5/2025

CIMARRON SHELL BLDGS D & E

100% CONSTRUCTION
DOCUMENTS

7305 PASEO DEL NORTE
EL PASO, TX 79911

KEY PLAN


1 09/20/22 1ST CITY REVIEW COMMENTS

NO DATE DESCRIPTION

ANNOTATED/DIMENSION
FLOOR PLAN BLDG. D


A-101

PROJECT NO: 25-140

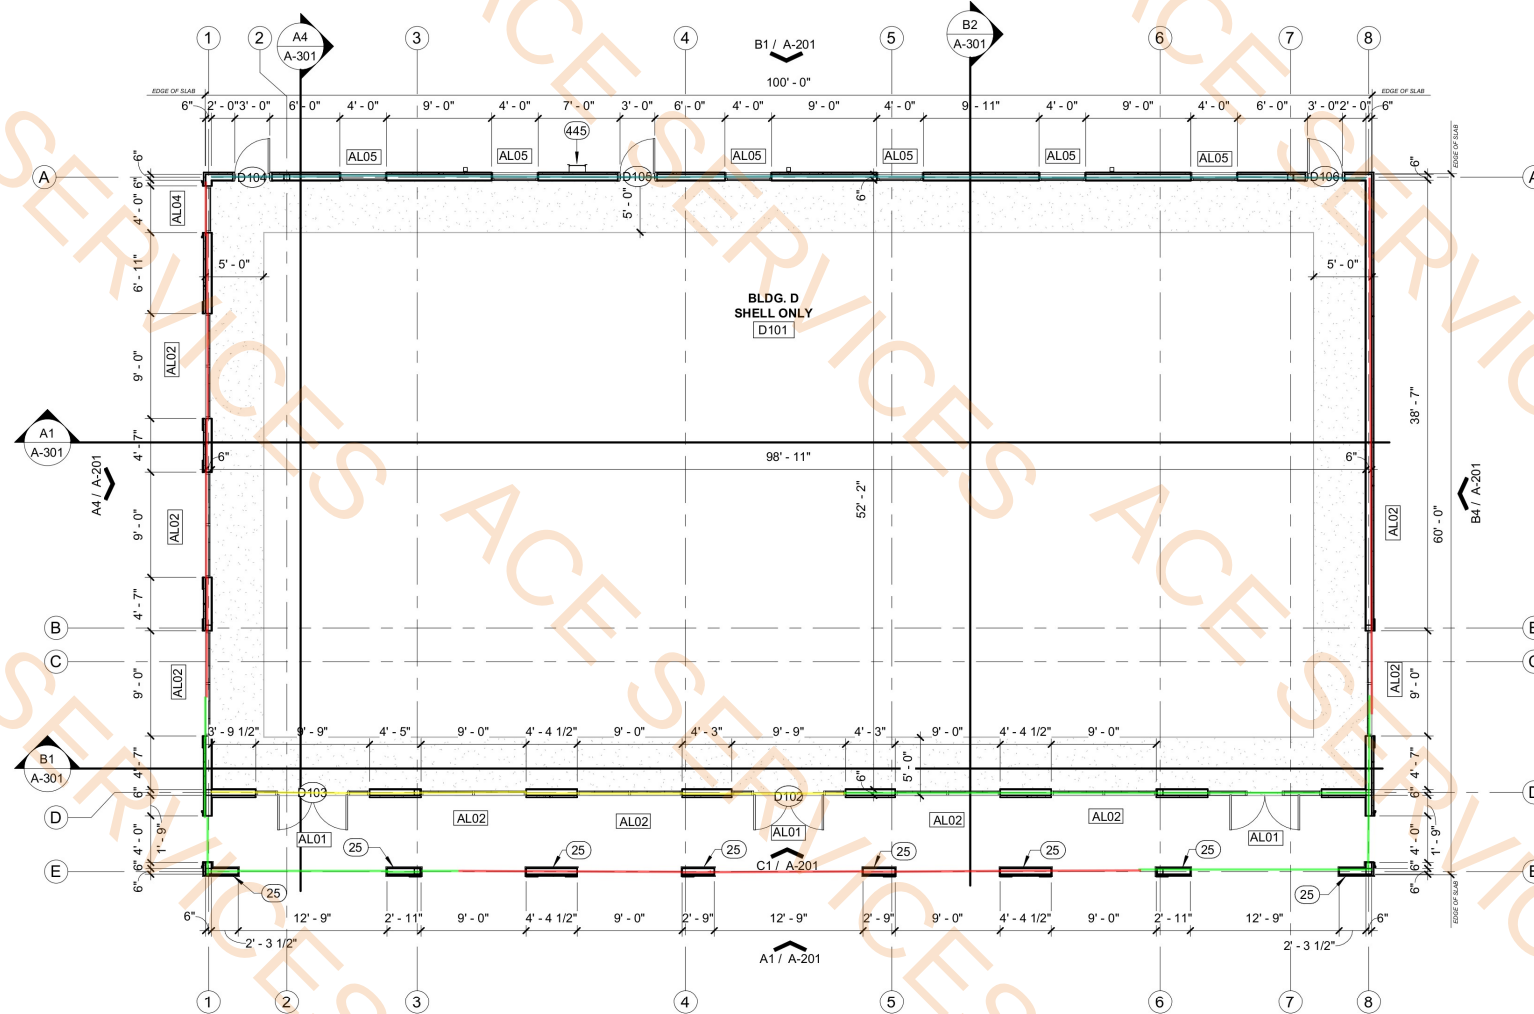

A1 ANNOTATED/DIMENSIONED FLOOR PLAN - BLDG. D
1/8" = 1'-0"

6/16/2025 9:57:03 AM

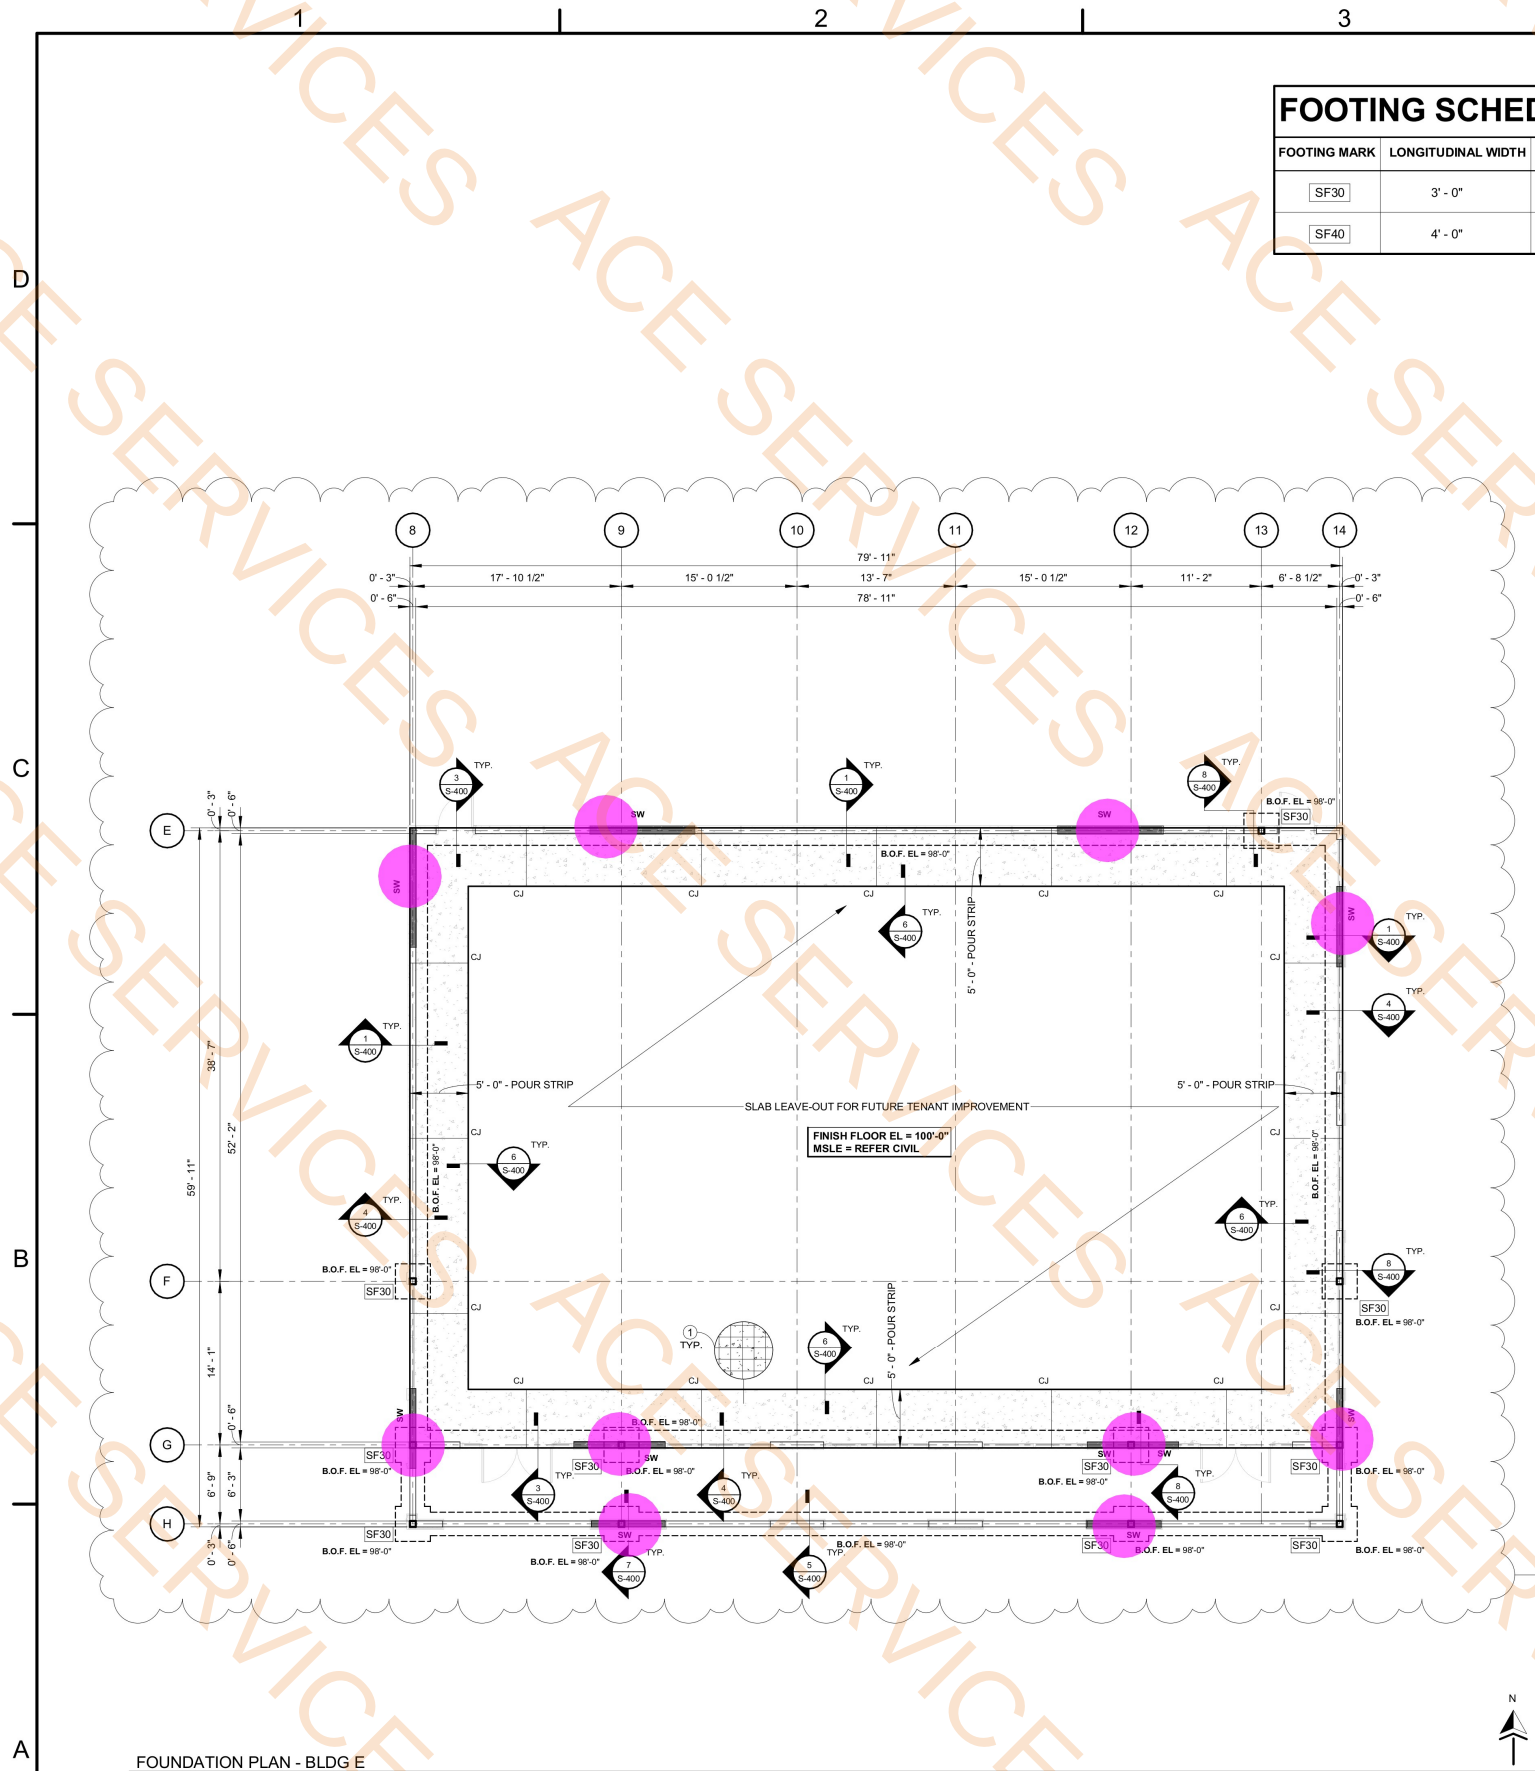

FOUNDATION PLAN - BLDG E
1/8" = 1'-0"

SW (Strap Wall) 10.0 EA

FOOTING SCHEDULE

FOOTING MARK	LONGITUDINAL WIDTH	TRANSVERSE WIDTH	DEPTH	LONGITUDINAL REINFORCEMENT	TRANSVERSE REINFORCEMENT
SF30	3' - 0"	3' - 0"	1' - 0"	3 - #4	3 - #4
SF40	4' - 0"	4' - 0"	1' - 0"	4 - #4	4 - #4

PLAN NOTES

ALL DIMENSIONS ARE TO FACE OF STUD OR BLOCK, ARCHITECTURAL FINISHES, EIFS AND SHEATHING NOT TAKEN INTO ACCOUNT

EXISTING CONDITIONS MAY VARY FROM THOSE SHOWN. ENGINEER SHALL BE CONSULTED IF FIELD CONDITIONS ARE SIGNIFICANTLY DIFFERENT THAN SHOWN.

CJ CONTROL JOINT CUT WITHIN 1-2HRS OF FINISHING

HX HEADER - REFER HEADER SCHEDULE

LX LINTEL - REFER LINTEL SCHEDULE

SW STRAP WALL REFER DETAIL (4/S-103)

KEYNOTES

- 4" NORMAL WEIGHT CONCRETE SLAB WITH 6X6 W1.4 X W1.4 WELD WIRE MESH IN CENTER OF SLAB
- (2) #5 X 4'-0" REBAR AT CORNERS
- WALL HOLDOWN - REFER DETAIL (2/S-400)
- 1.5" 22 GA B-DECK - REFER STRUCTURAL NOTES
- OSHA X-BRACING PER SJI
- STRAIGHT BRACING PER SJI
- MECHANICAL ROOF FRAME - REFER DETAIL (1/S-103)

GRX
architects

ARCHITECTURE / PLANNING / DESIGN

101.5 TEXAS AVENUE
EL PASO, TEXAS 79901
915.613.0900

www.grxarchitects.com

CIMARRON SHELL BUILDINGS

100% CONSTRUCTION
DOCUMENTS

7305 PASEO DEL NORTE
EL PASO, TX 79911

KEY PLAN

1 06/16/25 REVISION #1

NO DATE DESCRIPTION

FOUNDATION PLAN -
BLDG E

S-201

PROJECT NO: 25-140



06/16/2025

HARDER
STRUCTURAL ENGINEERING

108 S Stanton St
El Paso, TX 79901
915.787.0622
TBPELS Firm Number: 22328

6/16/2025 9:57:03 AM

D

C

B

A

 H1 Header

 H2 Header

 King Stud of 20ft

 King Stud of 18ft

 King Stud of 18ft (H2)


140.3 FT

42.0 FT

12.0 EA

26.0 EA

4.0 EA

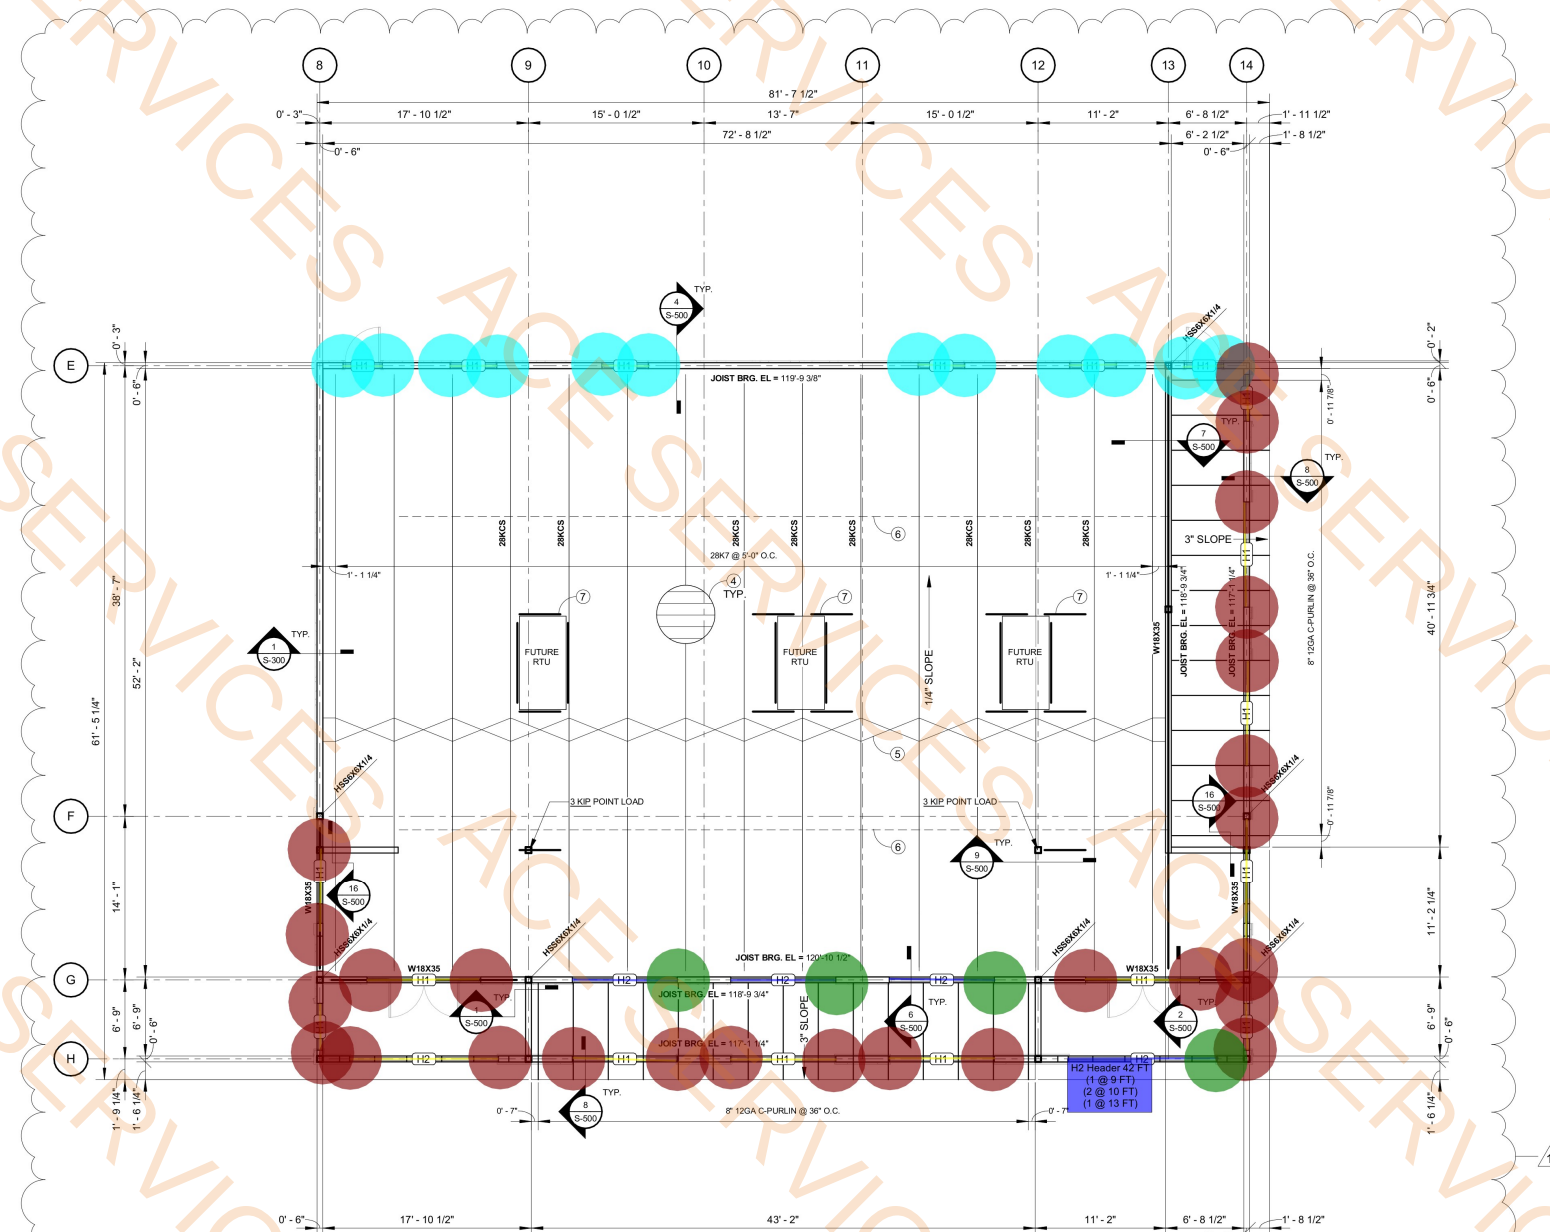

LOW ROOF FRAMING PLAN - BLDG E
1/8" = 1'-0"

PLAN NOTES

ALL DIMENSIONS ARE TO FACE OF STUD OR BLOCK, ARCHITECTURAL FINISHES, EIFS AND SHEATHING NOT TAKEN INTO ACCOUNT

EXISTING CONDITIONS MAY VARY FROM THOSE SHOWN, ENGINEER SHALL BE CONSULTED IF FIELD CONDITIONS ARE SIGNIFICANTLY DIFFERENT THAN SHOWN.

CJ CONTROL JOINT CUT WITHIN 1-2HRS OF FINISHING

HX HEADER - REFER HEADER SCHEDULE


LX LINTEL - REFER LINTEL SCHEDULE

SW STRAP WALL REFER DETAIL (4/S-103)

KEYNOTES

- 4" NORMAL WEIGHT CONCRETE SLAB WITH 6X6 W1.4 X W1.4 WELD WIRE MESH IN CENTER OF SLAB
- (2) #5 X 4'-0" REBAR AT CORNERS
- WALL HOLDOWN - REFER DETAIL (2/S-400)
- 1.5" 22 GA B-DECK - REFER STRUCTURAL NOTES
- OSHA X-BRACING PER SJI
- STRAIGHT BRACING PER SJI
- MECHANICAL ROOF FRAME - REFER DETAIL (1/S-103)

HEADER SCHEDULE			
MARK	HEADER	BEARING STUDS	FULL HEIGHT STUDS
H1	2 - 800S200-54	2 - 600S162-43	2 - 600S162-43
H2	3 - 1000S200-97	2 - 600S162-43	3 - 600S162-43

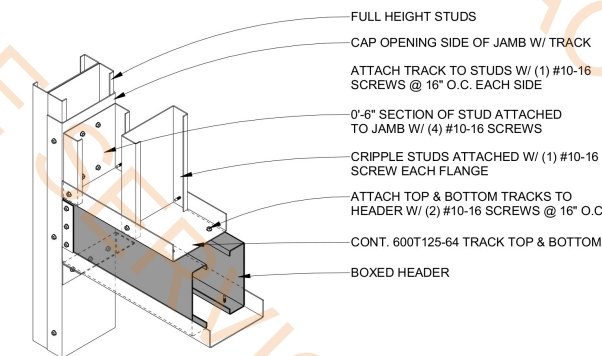

HEADER SCHEDULE
1" = 1'-0"



ARCHITECTURE / PLANNING / DESIGN

101.5 TEXAS AVENUE
EL PASO, TEXAS 79901
915.613.0900

www.grxarchitects.com

CIMARRON SHELL BUILDINGS

100% CONSTRUCTION
DOCUMENTS

7305 PASEO DEL NORTE
EL PASO, TX 79911

KEY PLAN

1	06/16/25	REVISION #1
NO	DATE	DESCRIPTION

LOW ROOF FRAMING
PLAN - BLDG E

S-301

PROJECT NO: 25-140



06/16/2025

HARDER
STRUCTURAL ENGINEERING

108 S Stanton St
El Paso, TX 79901
915.787.0622

TBPELS Firm Number: 22328

 H1 Header 136.7 FT

PLAN NOTES

ALL DIMENSIONS ARE TO FACE OF STUD OR BLOCK, ARCHITECTURAL FINISHES, EIFS AND SHEATHING NOT TAKEN INTO ACCOUNT

EXISTING CONDITIONS MAY VARY FROM THOSE SHOWN. ENGINEER SHALL BE CONSULTED IF FIELD CONDITIONS ARE SIGNIFICANTLY DIFFERENT THAN SHOWN.

CJ CONTROL JOINT CUT WITHIN 1-2HRS OF FINISHING

HX HEADER - REFER HEADER SCHEDULE

LX LINTEL - REFER LINTEL SCHEDULE

SW STRAP WALL REFER DETAIL (4/S-103)

- KEYNOTES
- 4" NORMAL WEIGHT CONCRETE SLAB WITH 6X6 W1.4 X W1.4 WELD WIRE MESH IN CENTER OF SLAB
 - (2) #5 X 4'-0" REBAR AT CORNERS
 - WALL HOLDOWN - REFER DETAIL (2/S-400)
 - 1.5" 22 GA B-DECK - REFER STRUCTURAL NOTES
 - OSHA X-BRACING PER SJI
 - STRAIGHT BRACING PER SJI
 - MECHANICAL ROOF FRAME - REFER DETAIL (1/S-103)



ARCHITECTURE / PLANNING / DESIGN

101.5 TEXAS AVENUE
EL PASO, TEXAS 79901
915.613.0900

www.grxarchitects.com

CIMARRON SHELL BUILDINGS

100% CONSTRUCTION
DOCUMENTS

7305 PASEO DEL NORTE
EL PASO, TX 79911

KEY PLAN

1	06/16/25	REVISION #1
NO	DATE	DESCRIPTION

HIGH ROOF FRAMING
PLAN - BLDG E

S-303

PROJECT NO: 25-140



06/16/2025

HARDER
STRUCTURAL ENGINEERING

108 S Stanton St
El Paso, TX 79901
915.787.0622
TBPELS Firm Number: 22328

HIGH ROOF FRAMING PLAN - BLDG E
1/8" = 1'-0"

6/13/2025 11:24:04 AM

Exterior Wall@ Ht 20'-0"
Exterior Wall Ht 18'-0"

80.0 FT
278.6 FT

GENERAL FLOOR PLAN NOTES

1. DIMENSIONS ARE TO FACE OF STUD, CMU, OR CENTERLINE OF STRUCTURE UNO.
2. PROVIDE ROOM SIGNAGE NEXT TO ALL INTERIOR DOORS, REFER TO GENERAL SHEET G-004 FOR SIGNAGE TYPES.
3. REFER TO SHEET A-500 FOR TYPICAL PARTITION TYPES AND DETAILS.
4. FIELD VERIFY FLOOR ELEVATION, ADJUST ACCORDINGLY.

KEY NOTES

AS INDICATED BY: (#)

- 25 STONE VENEER WRAP ALL AROUND
445 ACCESS LADDER

GENERAL NOTES


1. GENERAL CONDITIONS OF THE CONTRACTOR FOR CONSTRUCTION GOVERN THE WORK, UNLESS NOTED OTHERWISE, THE MOST STRINGENT REQUIREMENTS SHALL PREVAIL.
2. IF DISCREPANCIES APPEAR BETWEEN THE DRAWINGS AND THE SPECIFICATIONS, THE HIGHER QUALITY, AND PRICE SHALL SUPERSEDE.
3. GENERAL CONTRACTOR AND SUBCONTRACTOR SHALL BECOME FAMILIAR WITH THE PROJECT AND THE ON-SITE CONDITIONS PRIOR TO BIDDING AND COMMENCING WORK.
4. BRING IMMEDIATELY TO THE ARCHITECT'S ATTENTION ANY ERRORS, OMISSIONS OR DISCREPANCIES. GENERAL CONTRACTOR SHALL BE RESPONSIBLE TO CORRECT ANY DEFECTIVE WORK CAUSED BY PROCEEDING WITH WORK WHEN CLARIFICATIONS FROM THE ARCHITECT WERE NOT SOUGHT.
5. EXAMINE SPECIFIED PRODUCTS AND SUBMIT WRITTEN EXCEPTIONS, OBJECTIONS, OR SUBSTITUTIONS WITH ANALYSIS AND RECOMMENDATIONS PRIOR TO SUBMITTING BID COSTS OR COMMENCING WORK.
6. THE RESPONSIBILITY FOR THE ADEQUACY OF PROPOSED SUBSTITUTIONS FALL ON THE GENERAL CONTRACTOR, SHOULD A SUBSTITUTION PRODUCT FAIL TO PERFORM WHERE THE ORIGINALLY SPECIFIC PRODUCT WOULD HAVE PERFORMED, THE GENERAL CONTRACTOR SHALL PERFORM ALL NECESSARY WORK TO REINCORPORATE THE ORIGINAL PRODUCT AT NO ADDITIONAL COST.
7. WHERE COMPLEX ASSEMBLY INVOLVING TWO OR MORE TRADES IS CALLED FOR ON THE DRAWINGS, CONTRACTOR SHALL SUBMIT SHOP DRAWINGS SHOWING THE PROPOSED INTERACTION OF ALL RELATED COMPONENTS FOR ARCHITECT'S REVIEW.
8. ALL MATERIAL AND WORKMANSHIP SHALL BE GUARANTEED AGAINST DEFECTS FOR A PERIOD OF AT LEAST ONE (1) YEAR FROM THE APPROVAL FOR FINAL PAYMENT, UNLESS STIPULATED OTHERWISE.
9. WHERE MATERIALS ARE STORED AT THE JOBSITE, THEY SHOULD BE PROTECTED FROM DAMAGE, VANDALISM, FIRE AND INCLEMENT WEATHER. THE GENERAL CONTRACTOR SHALL PRODUCE EVIDENCE OF INSURANCE FOR MATERIALS STORED PRIOR TO PAYMENT BY THE OWNER.
10. THE WORD "PROVIDE" SHALL MEAN "FURNISH AND INSTALL COMPLETE AND READY TO USE."
11. PROVIDE ALL REQUIRED UTILITY/STRUCTURAL COMPONENTS AND/OR CONNECTIONS FOR THE FUNCTIONAL USE OF ALL CONTRACTOR SUPPLIED EQUIPMENT OR APPLIANCES, REGARDLESS OF ANY OMISSIONS OR INCONSISTENCIES IN THE CONSTRUCTION DOCUMENTS.
12. "TYPICAL" MEANS "IDENTICAL FOR ALL SIMILAR CONDITIONS UNLESS NOTED OTHERWISE."
13. "SIMILAR" MEANS "COMPARABLE CHARACTERISTICS FOR THE CONDITIONS NOTED; VERIFY DIMENSIONS, ORIENTATION SYMMETRY ON RELATED DRAWINGS."
14. DO NOT SCALE DRAWINGS.
15. DO NOT ADJUST DIMENSIONS WITHOUT APPROVAL FROM THE ARCHITECT.
16. GRAPHIC REPRESENTATIONS THAT ARE NOT NOTED SHALL BE REFERENCED TO SIMILAR OR IDENTICAL CONDITIONS THAT ARE CLEARLY IDENTIFIED.
17. FOR SIDEWALKS, RAMPS, DRIVEWAYS, PARKING, AND ANY OTHER FLATWORK ADJACENT TO THE BUILDING, REFER TO THE CIVIL DRAWINGS.
18. PROVIDE ALL ITEMS AND LABOR REQUIRED FOR A COMPLETE INSTALLATION OF A SYSTEM OR ASSEMBLY, INCLUDING BUT NOT LIMITED TO REQUIRED BRACING, ACCESS PANELS, JUNCTION BOXES OR ITEMS CALLED FOR IN MANUFACTURER'S LITERATURE.
19. REFER TO CIVIL DRAWINGS FOR ACTUAL FINISH FLOOR ELEVATIONS.
20. ALL EXIT DOORS TO HAVE A DROP NO GREATER THAN 1/2". A TAPERED/SLOPE SLAB CONNECTING EXITING DOORS TO EXTERIOR SIDEWALKS SHALL BE NOT GREATER THAN 1:48.



ARCHITECTURE / PLANNING / DESIGN

101.5 TEXAS AVENUE
EL PASO, TEXAS 79901
915.613.0900

www.grxarchitects.com

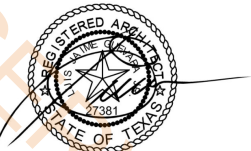

5/5/2025

CIMARRON SHELL BLDGS D & E

100% CONSTRUCTION
DOCUMENTS

7305 PASEO DEL NORTE
EL PASO, TX 79911

KEY PLAN

1 09/20/22 1ST CITY REVIEW COMMENTS


NO DATE DESCRIPTION

ANNOTATED/DIMENSIONED
FLOOR PLAN BLDG. E


A-103

PROJECT NO: 25-140

A1 ANNOTATED/DIMENSIONED FLOOR PLAN - BLDG. E
1/8" = 1'-0"

 

6/13/2025 11:24:18 AM

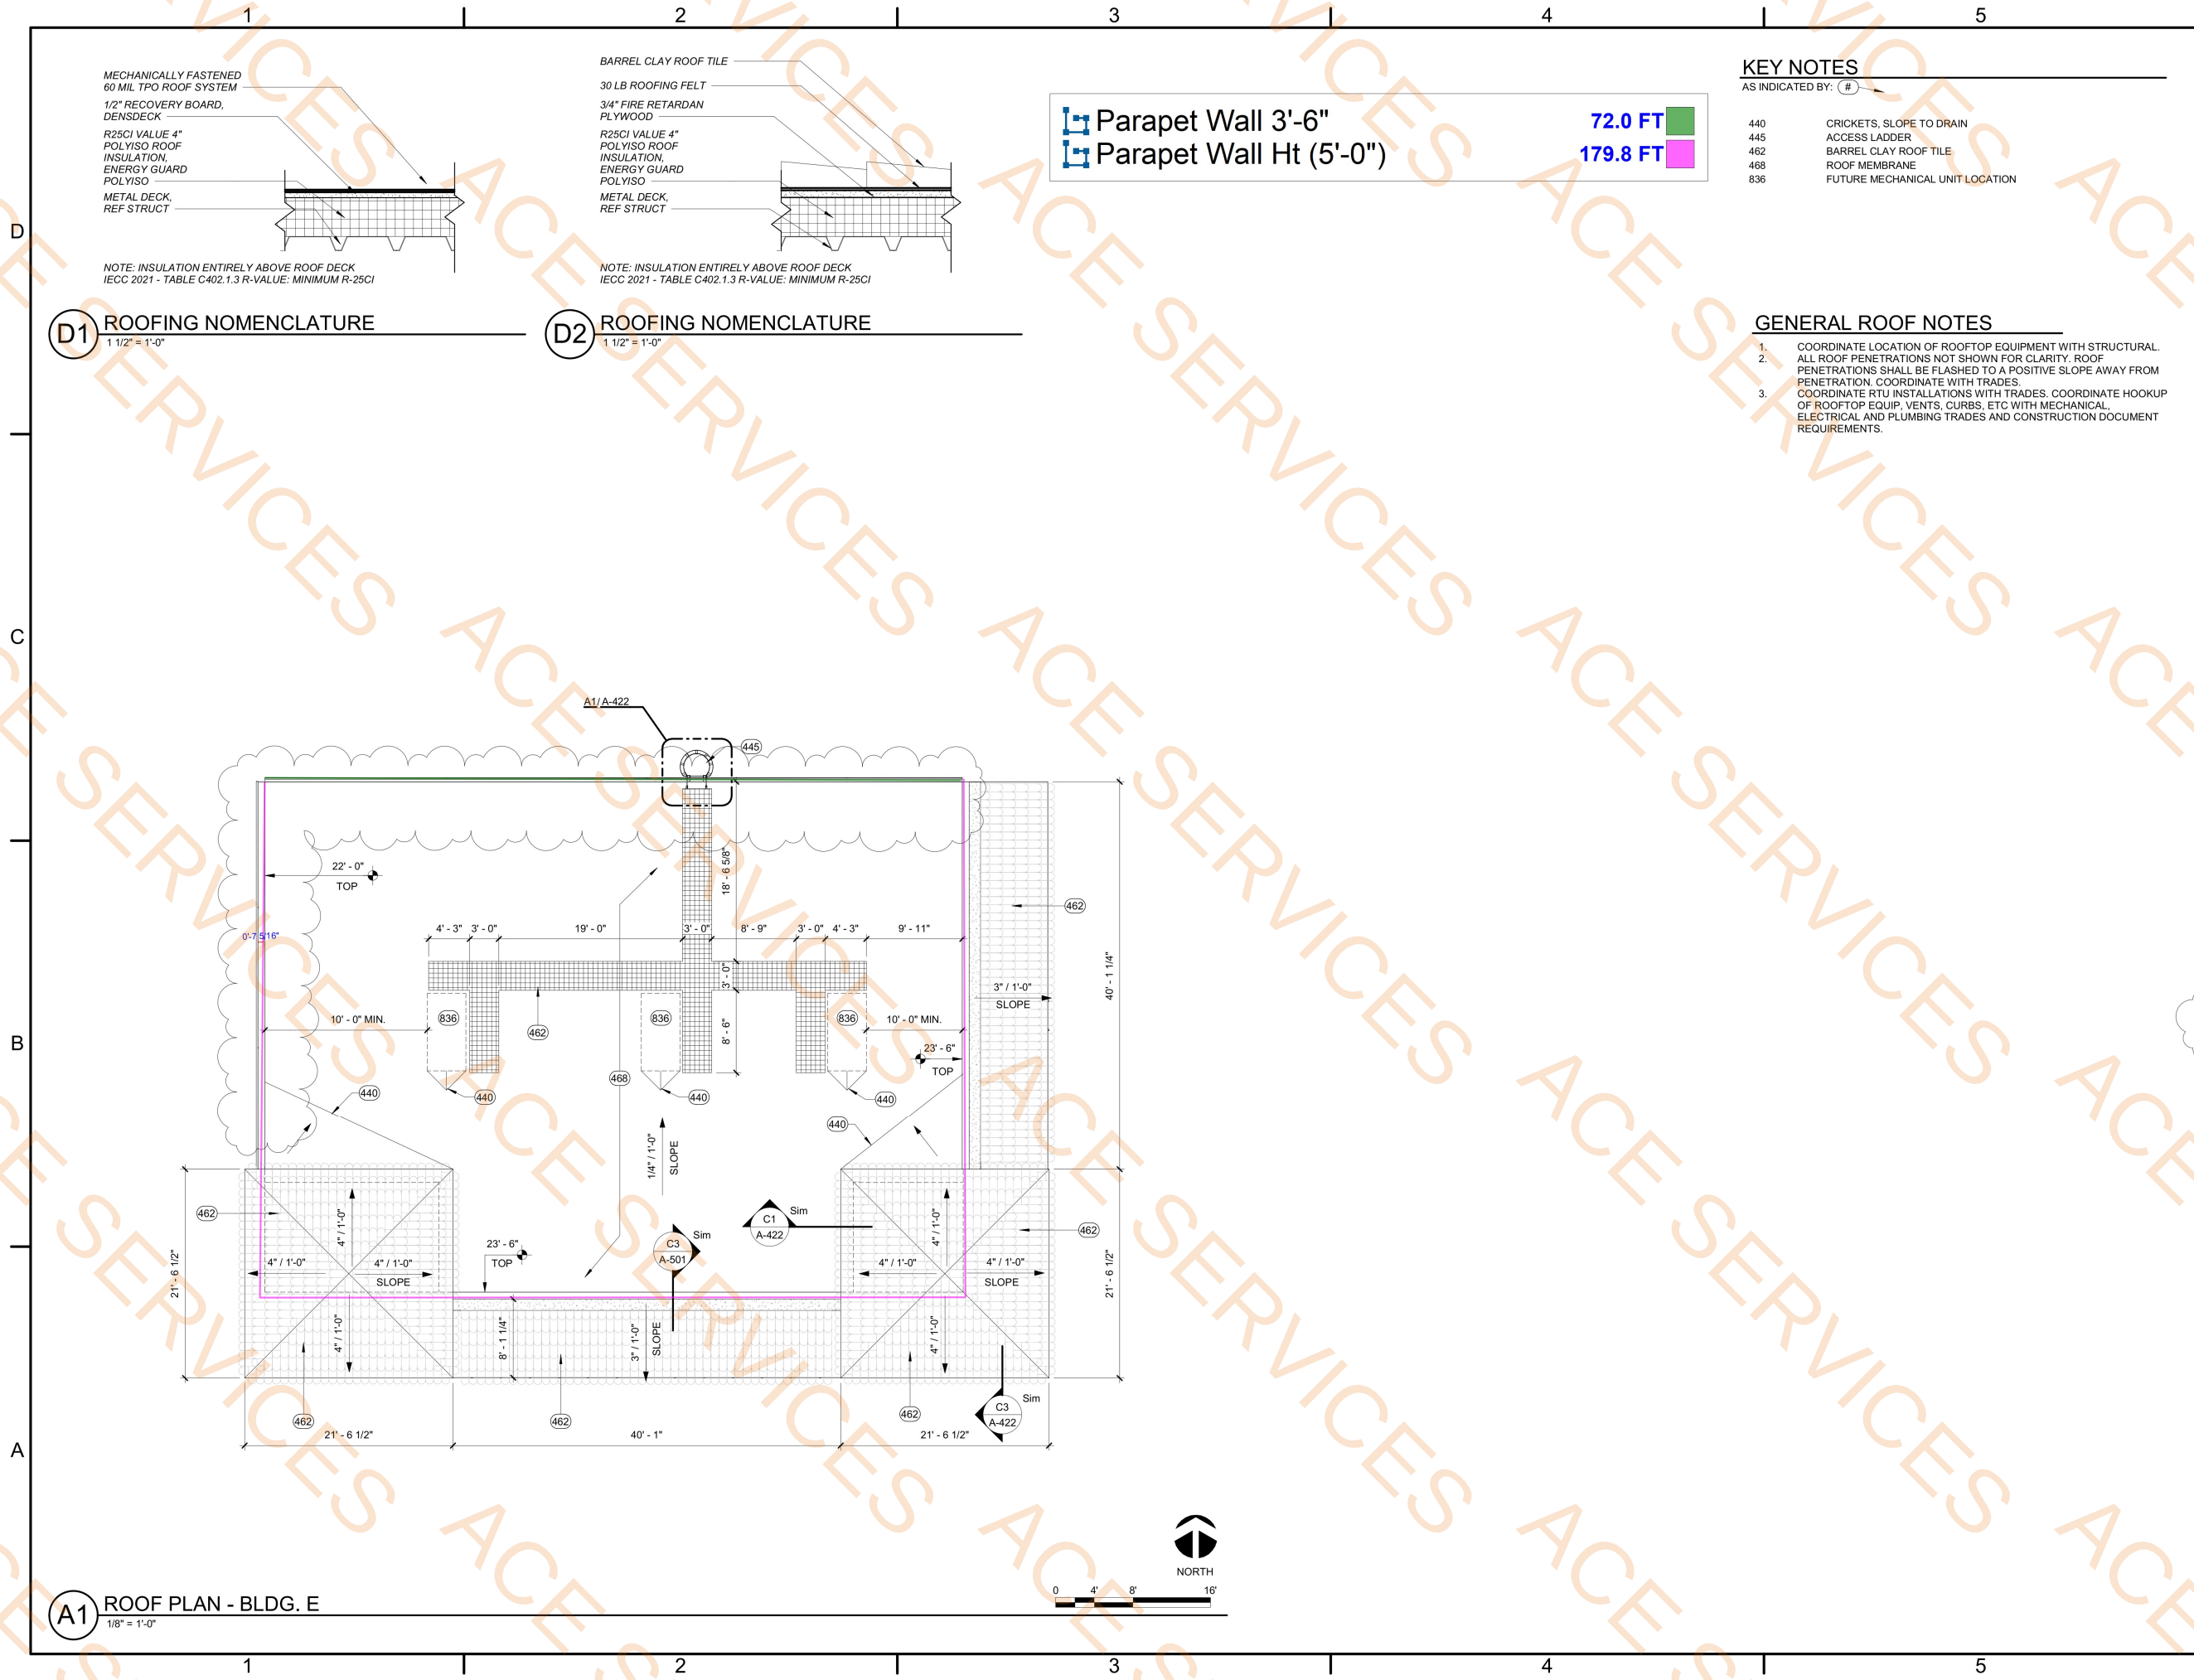

ARCHITECTURE / PLANNING / DESIGN
101.5 TEXAS AVENUE
EL PASO, TEXAS 79901
915.613.0900
www.grxarchitects.com



5/5/2025

CIMARRON SHELL BLDGS D & E

100% CONSTRUCTION
DOCUMENTS

7305 PASEO DEL NORTE
EL PASO, TX 79911

KEY PLAN

NO.	DATE	DESCRIPTION
1	09/20/22	1ST CITY REVIEW COMMENTS

ROOF PLAN - BLDG. E

A-122

PROJECT NO: 25-140