




US Army Corps  
of Engineers®  
ROCK ISLAND DISTRICT

# MISSISSIPPI RIVER BASIN BAY ISLAND DRAINAGE AND LEVEE DISTRICT NO 1 MERCER COUNTY, IL 2023 EVENT PL84-99 FLOOD REPAIRS

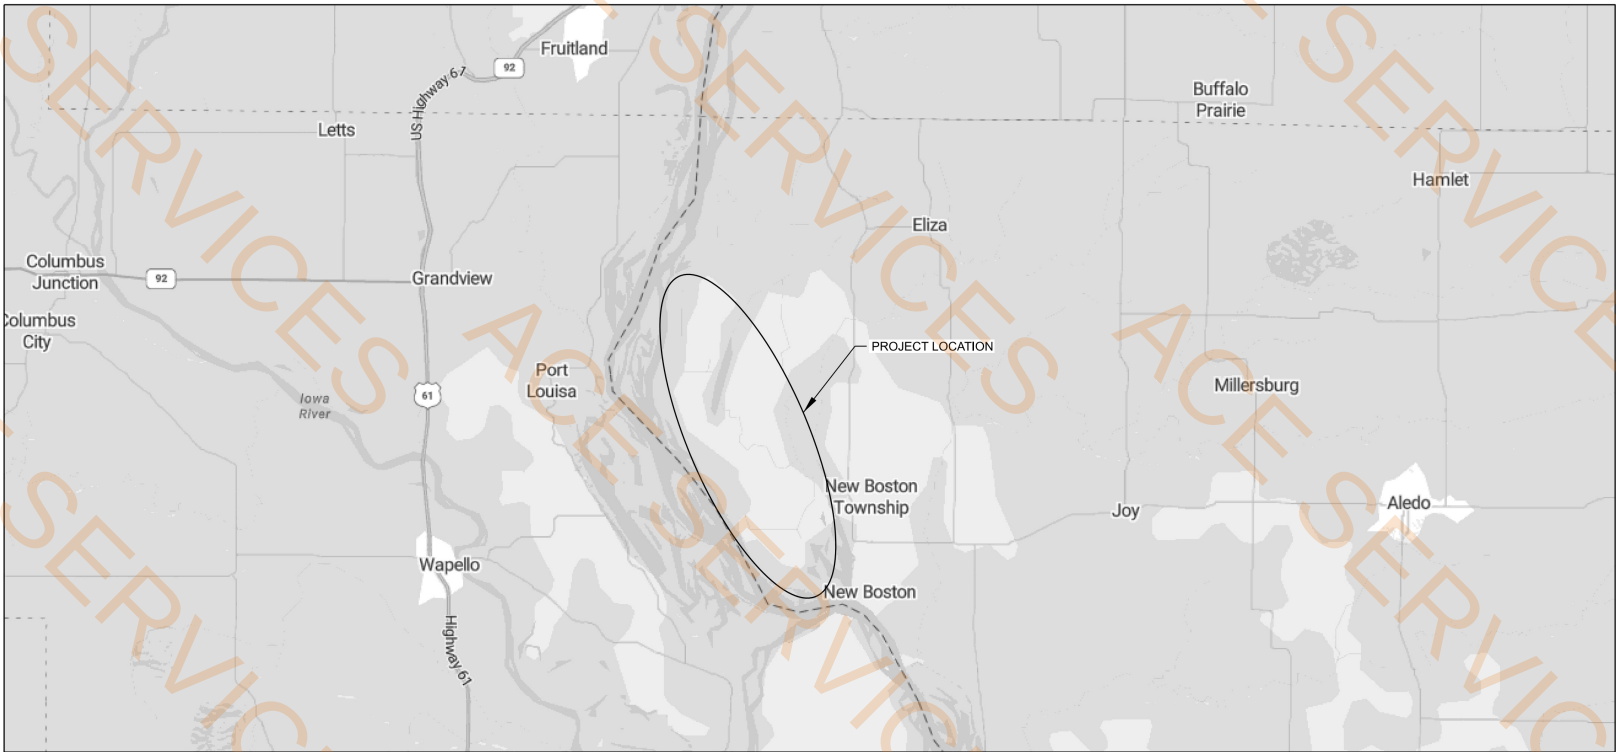

SOLICITATION NO: W912EK24B0007  
CONTRACT NO:  
ISSUE DATE: SEPTEMBER 2024

| SHEET ID | DESCRIPTION                                                         |
|----------|---------------------------------------------------------------------|
| G-001    | COVER SHEET                                                         |
| G-002    | LEGEND AND GENERAL NOTES                                            |
| G-003    | ABBREVIATIONS                                                       |
| V-101    | PLAN - SURVEY CONTROL                                               |
| C-101    | SITE PLAN                                                           |
| C-102    | PLAN - STAGING                                                      |
| C-103    | PLAN - BORROW                                                       |
| C-104    | PLAN - REPAIR AREAS 1 AND 2A - BASE BID                             |
| C-105    | PLAN - REPAIR AREA 2B - BASE BID                                    |
| C-106    | PLAN - REPAIR AREA 3 - BASE BID                                     |
| C-107    | PLAN - REPAIR AREA 4 - STA 0+00 TO STA 32+00 - BASE BID             |
| C-108    | PLAN - REPAIR AREA 4 - STA 32+00 TO STA 46+04 - BASE BID            |
| C-109    | PLAN - REPAIR AREA 7 - BASE BID                                     |
| C-110    | PLAN - REPAIR AREAS 5A AND 5B - OPTION A                            |
| C-111    | PLAN - REPAIR AREAS 5C AND 5D - OPTION A                            |
| C-112    | PLAN - REPAIR AREAS 6A AND 6B - OPTION A                            |
| C-301    | TYPICAL SECTIONS - REPAIR AREAS 1, 2A, AND 2B - BASE BID            |
| C-302    | TYPICAL SECTIONS - REPAIR AREAS 3, 4, AND 7 - BASE BID              |
| C-303    | TYPICAL SECTIONS - REPAIR AREAS 5 AND 6 - OPTION A                  |
| C-304    | TYPICAL SECTIONS - KEY-IN                                           |
| C-305    | CROSS SECTIONS - REPAIR AREA 1 - STA 0+00 TO STA 4+50 - BASE BID    |
| C-306    | CROSS SECTIONS - REPAIR AREA 1 - STA 5+00 TO STA 8+50 - BASE BID    |
| C-307    | CROSS SECTIONS - REPAIR AREA 1 - STA 9+00 TO STA 11+75 - BASE BID   |
| C-308    | CROSS SECTIONS - REPAIR AREA 2A - STA 0+00 TO STA 3+50 - BASE BID   |
| C-309    | CROSS SECTIONS - REPAIR AREA 2A - STA 4+00 TO STA 7+50 - BASE BID   |
| C-310    | CROSS SECTIONS - REPAIR AREA 2A - STA 8+00 TO STA 10+25 - BASE BID  |
| C-311    | CROSS SECTIONS - REPAIR AREA 2B - STA 0+00 TO STA 7+00 - BASE BID   |
| C-312    | CROSS SECTIONS - REPAIR AREA 2B - STA 8+00 TO STA 15+00 - BASE BID  |
| C-313    | CROSS SECTIONS - REPAIR AREA 2B - STA 16+00 TO STA 23+00 - BASE BID |
| C-314    | CROSS SECTIONS - REPAIR AREA 2B - STA 24+00 TO STA 24+90 - BASE BID |
| C-315    | CROSS SECTIONS - REPAIR AREA 3 - STA 0+00 TO STA 3+50 - BASE BID    |
| C-316    | CROSS SECTIONS - REPAIR AREA 3 - STA 4+00 TO STA 7+50 - BASE BID    |
| C-317    | CROSS SECTIONS - REPAIR AREA 3 - STA 8+00 TO STA 16+37 - BASE BID   |
| C-318    | CROSS SECTIONS - REPAIR AREA 4 - STA 0+00 TO STA 6+00 - BASE BID    |
| C-319    | CROSS SECTIONS - REPAIR AREA 4 - STA 7+00 TO STA 12+00 - BASE BID   |
| C-320    | CROSS SECTIONS - REPAIR AREA 4 - STA 13+00 TO STA 18+00 - BASE BID  |
| C-321    | CROSS SECTIONS - REPAIR AREA 4 - STA 19+00 TO STA 24+00 - BASE BID  |
| C-322    | CROSS SECTIONS - REPAIR AREA 4 - STA 25+00 TO STA 31+00 - BASE BID  |
| C-323    | CROSS SECTIONS - REPAIR AREA 4 - STA 25+00 TO STA 31+00 - BASE BID  |
| C-324    | CROSS SECTIONS - REPAIR AREA 4 - STA 40+00 TO STA 46+04 - BASE BID  |
| C-325    | CROSS SECTIONS - REPAIR AREA 7 - STA 0+00 TO STA 3+50 - BASE BID    |
| C-326    | CROSS SECTIONS - REPAIR AREA 7 - STA 4+00 TO STA 7+50 - BASE BID    |
| C-327    | CROSS SECTIONS - REPAIR AREA 7 - STA 8+00 TO STA 8+25 - BASE BID    |
| C-328    | CROSS SECTIONS - REPAIR AREA 5A - STA 0+00 TO STA 19+00 - OPTION A  |
| C-329    | CROSS SECTIONS - REPAIR AREA 5A - STA 20+00 TO STA 26+62 - OPTION A |
| C-330    | CROSS SECTIONS - REPAIR AREA 5B - STA 0+00 TO STA 19+00 - OPTION A  |
| C-331    | CROSS SECTIONS - REPAIR AREA 5B - STA 20+00 TO STA 20+34 - OPTION A |
| C-332    | CROSS SECTIONS - REPAIR AREA 5C - STA 0+00 TO STA 6+00 - OPTION A   |
| C-333    | CROSS SECTIONS - REPAIR AREA 5D - STA 0+00 TO STA 19+00 - OPTION A  |
| C-334    | CROSS SECTIONS - REPAIR AREA 5D - STA 20+00 TO STA 23+00 - OPTION A |
| C-335    | CROSS SECTIONS - REPAIR AREA 6A - STA 0+00 TO STA 7+00 - OPTION A   |
| C-336    | CROSS SECTIONS - REPAIR AREA 6A - STA 7+50 TO STA 8+30 - OPTION A   |
| C-337    | CROSS SECTIONS - REPAIR AREA 6B - STA 0+00 TO STA 7+00 - OPTION A   |
| C-338    | CROSS SECTIONS - REPAIR AREA 6B - STA 7+50 TO STA 11+15 - OPTION A  |

THIS PROJECT WAS DESIGNED BY THE ROCK ISLAND DISTRICT CORPS OF ENGINEERS. THE INITIALS OR SIGNATURES AND REGISTRATION DESIGNATIONS OF INDIVIDUALS APPEAR ON THESE PROJECT DOCUMENTS WITHIN THE SCOPE OF THEIR EMPLOYMENT AS REQUIRED BY ER 1110-1-8152. SIGNATURES INDICATE OFFICIAL RECOMMENDATION OF ALL DRAWINGS IN THIS SET.

APPROVED BY:

MITVALSKY.KARA.N.12303 Digitally signed by MITVALSKY.KARA.N.1230379137 Date: 2025.02.11 14:37:42 -06'00'

CHIEF, ENGINEERING & CONSTRUCTION DIVISION DATE

PATTERSON.AMANDA.N.1505425347 Digitally signed by PATTERSON.AMANDA.NICHOLE.1505425347 Date: 2025.02.11 13:18:44 -06'00'

TECHNICAL LEAD DATE

APPROVAL RECOMMENDED BY: ANDERSON.HEATHER.L.1231214808 Digitally signed by ANDERSON.HEATHER.L.1231214808 Date: 2025.02.11 14:23:49 -06'00'

CHIEF, DESIGN BRANCH DATE

LANDWEHR.KEVIN.J.1230550367 Digitally signed by LANDWEHR.KEVIN.J.1230550367 Date: 2025.02.11 13:14:18 -06'00'

CHIEF, HYDROLOGY & HYDRAULICS BRANCH DATE

STEWART.MATTHEW.E.1231228442 Digitally signed by STEWART.MATTHEW.E.1231228442 Date: 2025.02.11 12:17:50 -06'00'

CHIEF, GEO/TECHNICAL BRANCH DATE

Toby Hunemuller, P.E. Digitally signed by HUNEMULLER.TOBY.J.125832862 Date: 2025.02.11 12:28:04 -06'00'


CHIEF, TECHNICAL SERVICES BRANCH DATE

US Army Corps  
of Engineers®

|   |                               |                                    |                               |                               |                             |                   |
|---|-------------------------------|------------------------------------|-------------------------------|-------------------------------|-----------------------------|-------------------|
| ISSUE DATE:<br>2024/09/05                                                                                                 | DESIGNED BY:<br>A. MCCLANAHAN | SOLICITATION NO.:<br>W912EK24B0007 | CONTRACT NO.:<br>CONTRACT NO. | PROJECT CODE:<br>PROJECT CODE | PROJECT NO.:<br>PROJECT NO. | DATE:<br>FEB 2025 |
| U.S. ARMY CORPS OF ENGINEERS<br>ROCK ISLAND DISTRICT<br>ROCK ISLAND, ILLINOIS 61201                                       |                               |                                    |                               | MARK<br>1                     |                             |                   |
| MISSISSIPPI RIVER BASIN<br>BAY ISLAND DRAINAGE AND LEVEE DISTRICT NO 1<br>2023 EVENT PL84-99 FLOOD REPAIRS<br>COVER SHEET |                               |                                    |                               |                               |                             |                   |
| SHEET ID<br>G-001   |                               |                                    |                               |                               |                             |                   |

138:34 PM 2/10/2025  
DS: AEC\_Screen\_FullSize.dscrpt




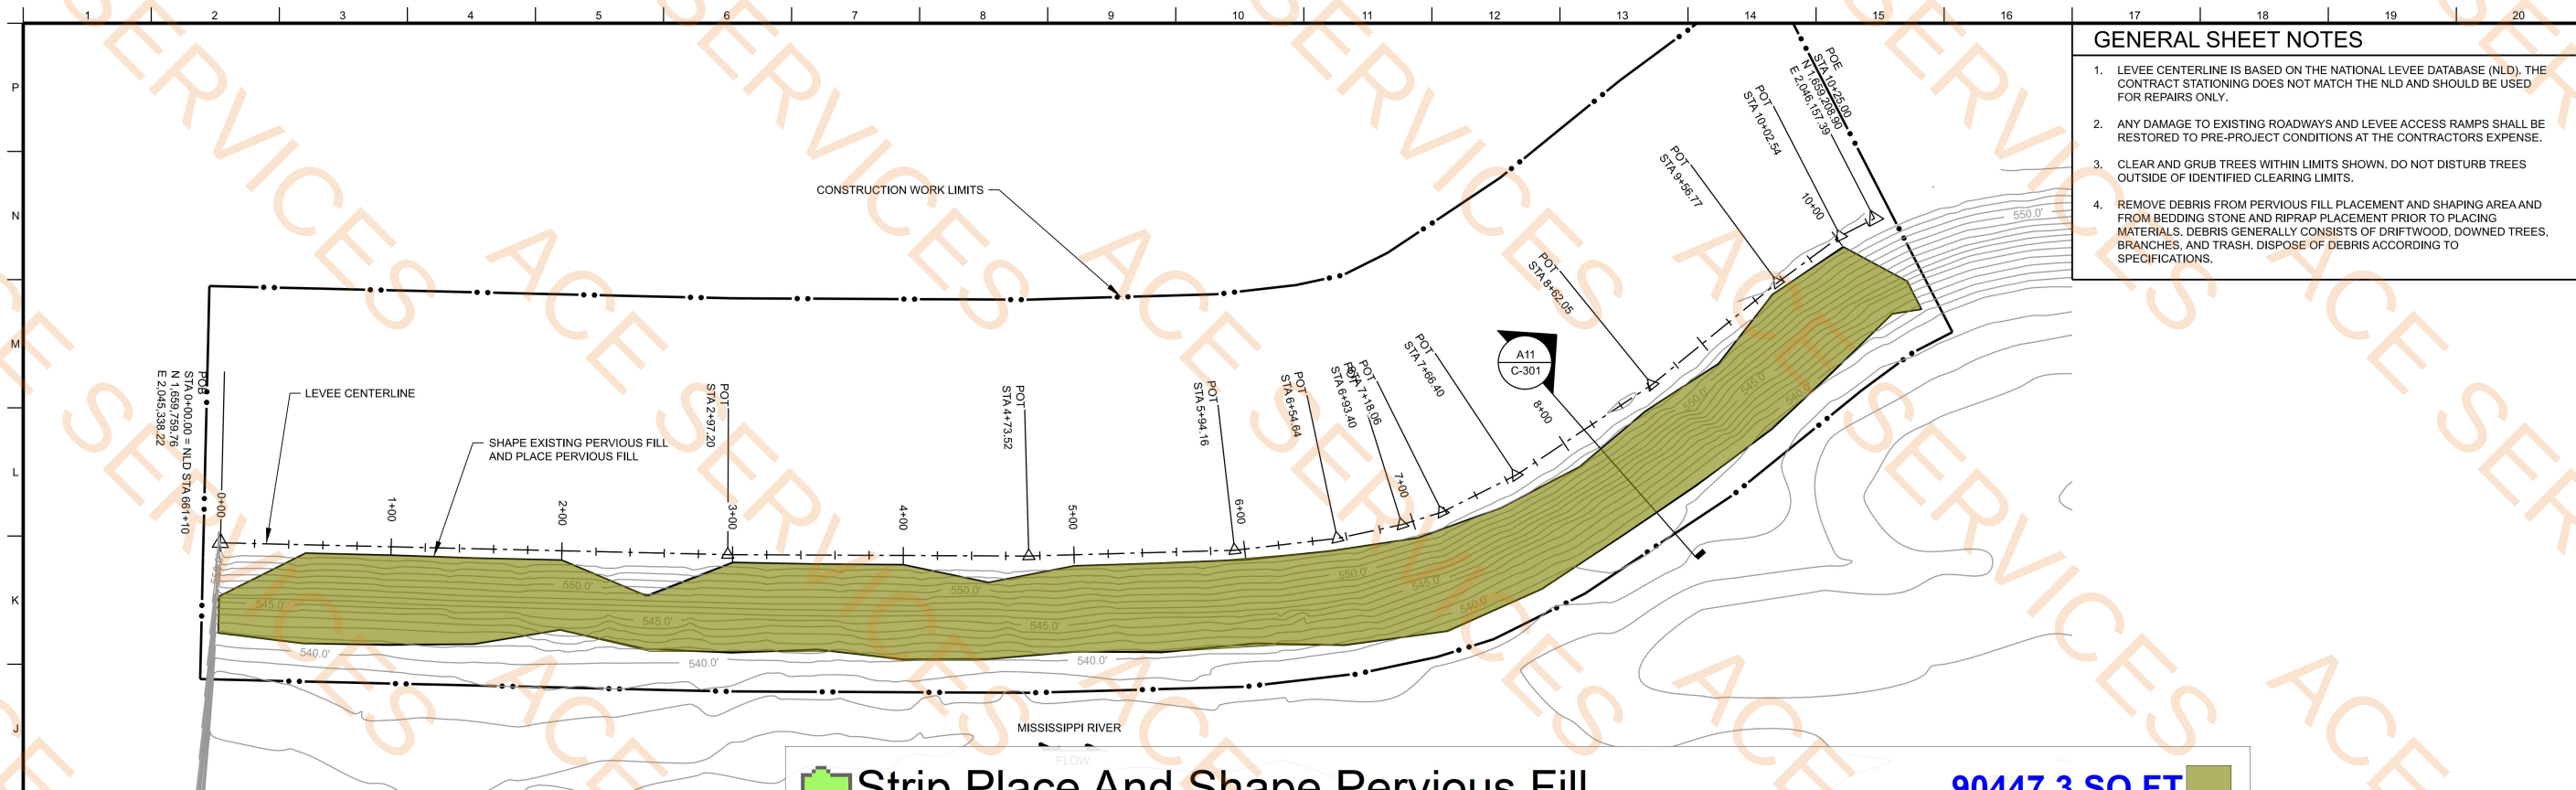


- ### GENERAL SHEET NOTES
1. LEVEE CENTERLINE IS BASED ON THE NATIONAL LEVEE DATABASE (NLD). THE CONTRACT STATIONING DOES NOT MATCH THE NLD AND SHOULD BE USED FOR REPAIRS ONLY.
  2. ANY DAMAGE TO EXISTING ROADWAYS AND LEVEE ACCESS RAMPS SHALL BE RESTORED TO PRE-PROJECT CONDITIONS AT THE CONTRACTORS EXPENSE.
  3. CLEAR AND GRUB TREES WITHIN LIMITS SHOWN. DO NOT DISTURB TREES OUTSIDE OF IDENTIFIED CLEARING LIMITS.
  4. REMOVE DEBRIS FROM PERVIOUS FILL PLACEMENT AND SHAPING AREA AND FROM BEDDING STONE AND RIPRAP PLACEMENT PRIOR TO PLACING MATERIALS. DEBRIS GENERALLY CONSISTS OF DRIFTWOOD, DOWNED TREES, BRANCHES, AND TRASH. DISPOSE OF DEBRIS ACCORDING TO SPECIFICATIONS.

**H1** PLAN - REPAIR AREA 2A - BASE BID  
SCALE: 1" = 50'

|  |                                           |                      |
|--|-------------------------------------------|----------------------|
|  | Strip, Place And Shape Pervious Fill      | <b>90447.3 SQ FT</b> |
|  | 24" RR-4 Rip Rap Over 6" CA Bedding Stone | <b>18525.8 SQ FT</b> |
|  | 24" RR-4 Rip Rap                          | <b>9164.2 SQ FT</b>  |

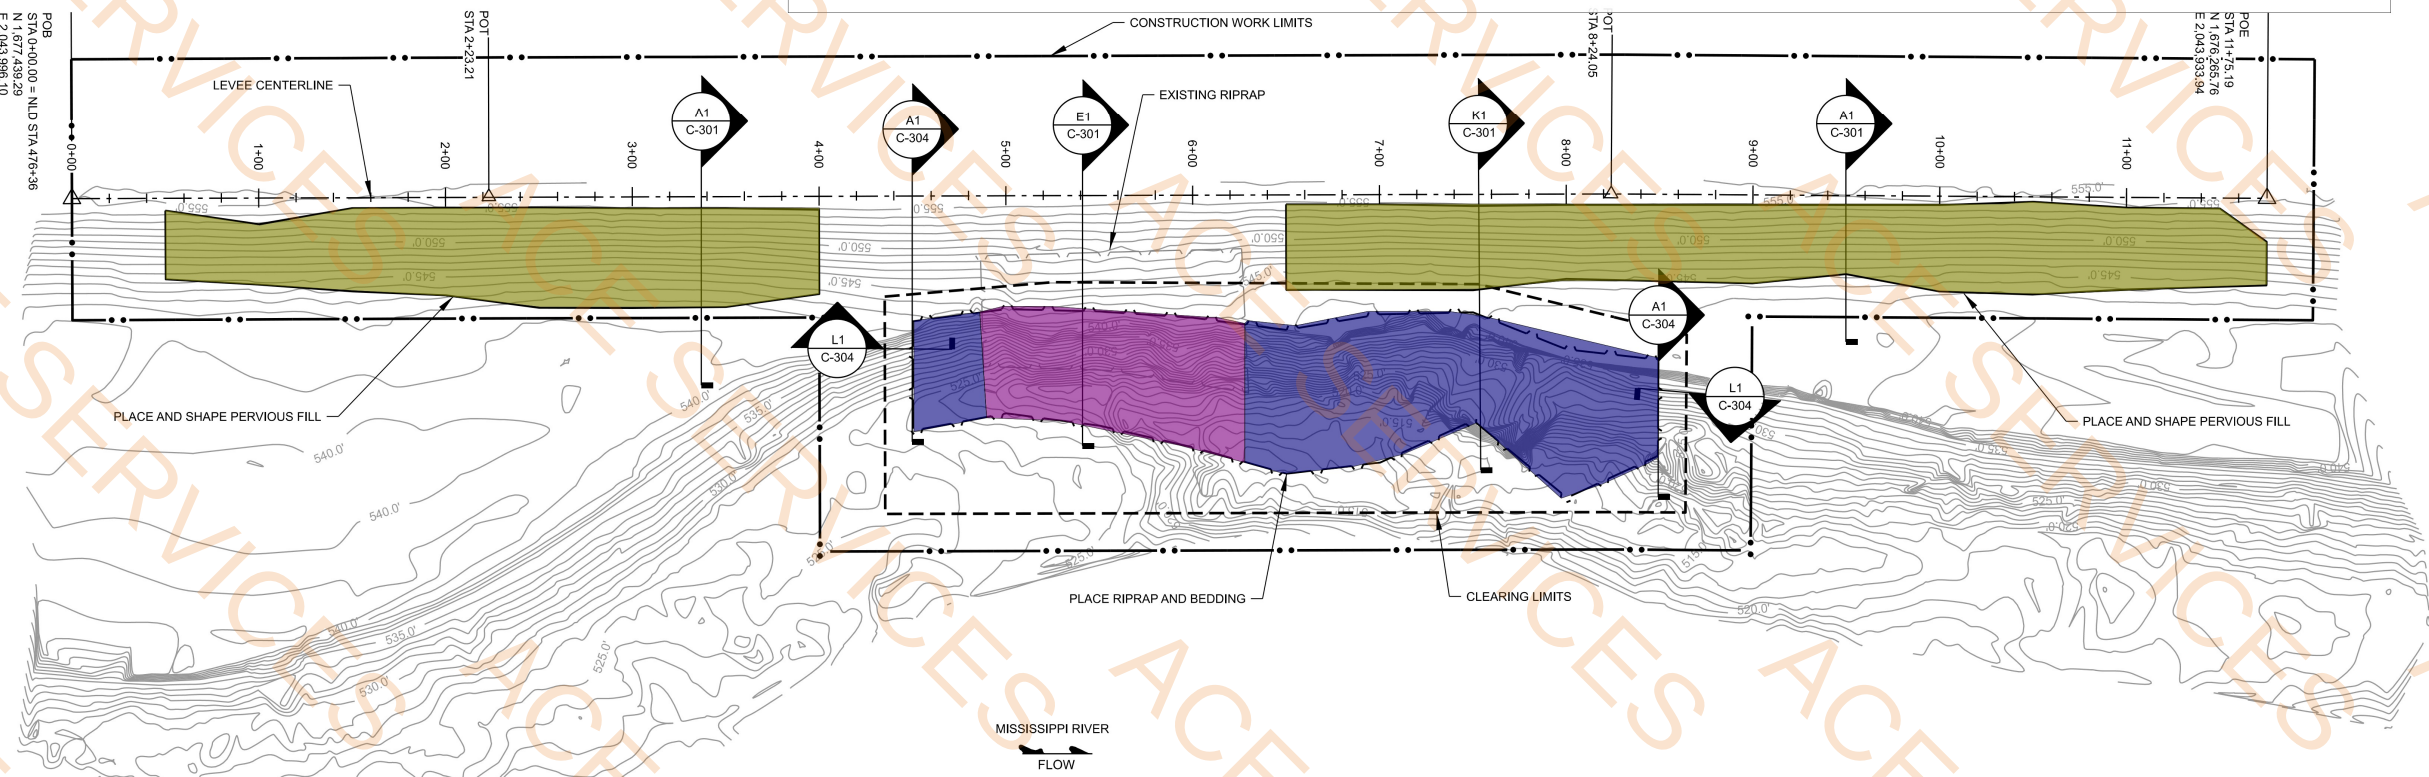

**A1** PLAN - REPAIR AREA 1 - BASE BID  
SCALE: 1" = 50'

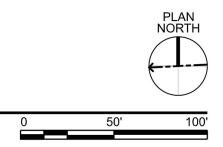

**US Army Corps of Engineers**

|                       |                            |
|-----------------------|----------------------------|
| ISSUE DATE:           | 2024/09/05                 |
| DESIGNED BY:          | A. MCCLANAHAN              |
| DRAWN BY:             | E. JOHNSON                 |
| CHECKED BY:           | T. TAETS                   |
| SUBMITTED BY:         | T. TAETS                   |
| SIZE:                 | ANSI D                     |
| PROJECT CODE:         | AVND 0003 - SHEET REISSUED |
| PROJECT NAME:         | MISSISSIPPI RIVER BASIN    |
| PROJECT LOCATION:     | MISSISSIPPI RIVER BASIN    |
| PROJECT NO.:          | W912EK24B007               |
| CONTRACT NO.:         | 61201                      |
| CONTRACT DATE:        | 2023                       |
| CONTRACT DESCRIPTION: | REPAIR AREAS 1 AND 2A      |
| CONTRACT NO.:         | AVND 0003 - SHEET REISSUED |
| CONTRACT DATE:        | 2023                       |
| CONTRACT DESCRIPTION: | REPAIR AREAS 1 AND 2A      |

MISSISSIPPI RIVER BASIN

BAY ISLAND DRAINAGE AND LEVEE DISTRICT NO 1

2023 EVENT FLOOD REPAIRS

PLAN

REPAIR AREAS 1 AND 2A

BASE BID

SHEET ID


**C-104**

12:59:05 PM 2/7/2025

PD: AEC.pdf.plt

DS:



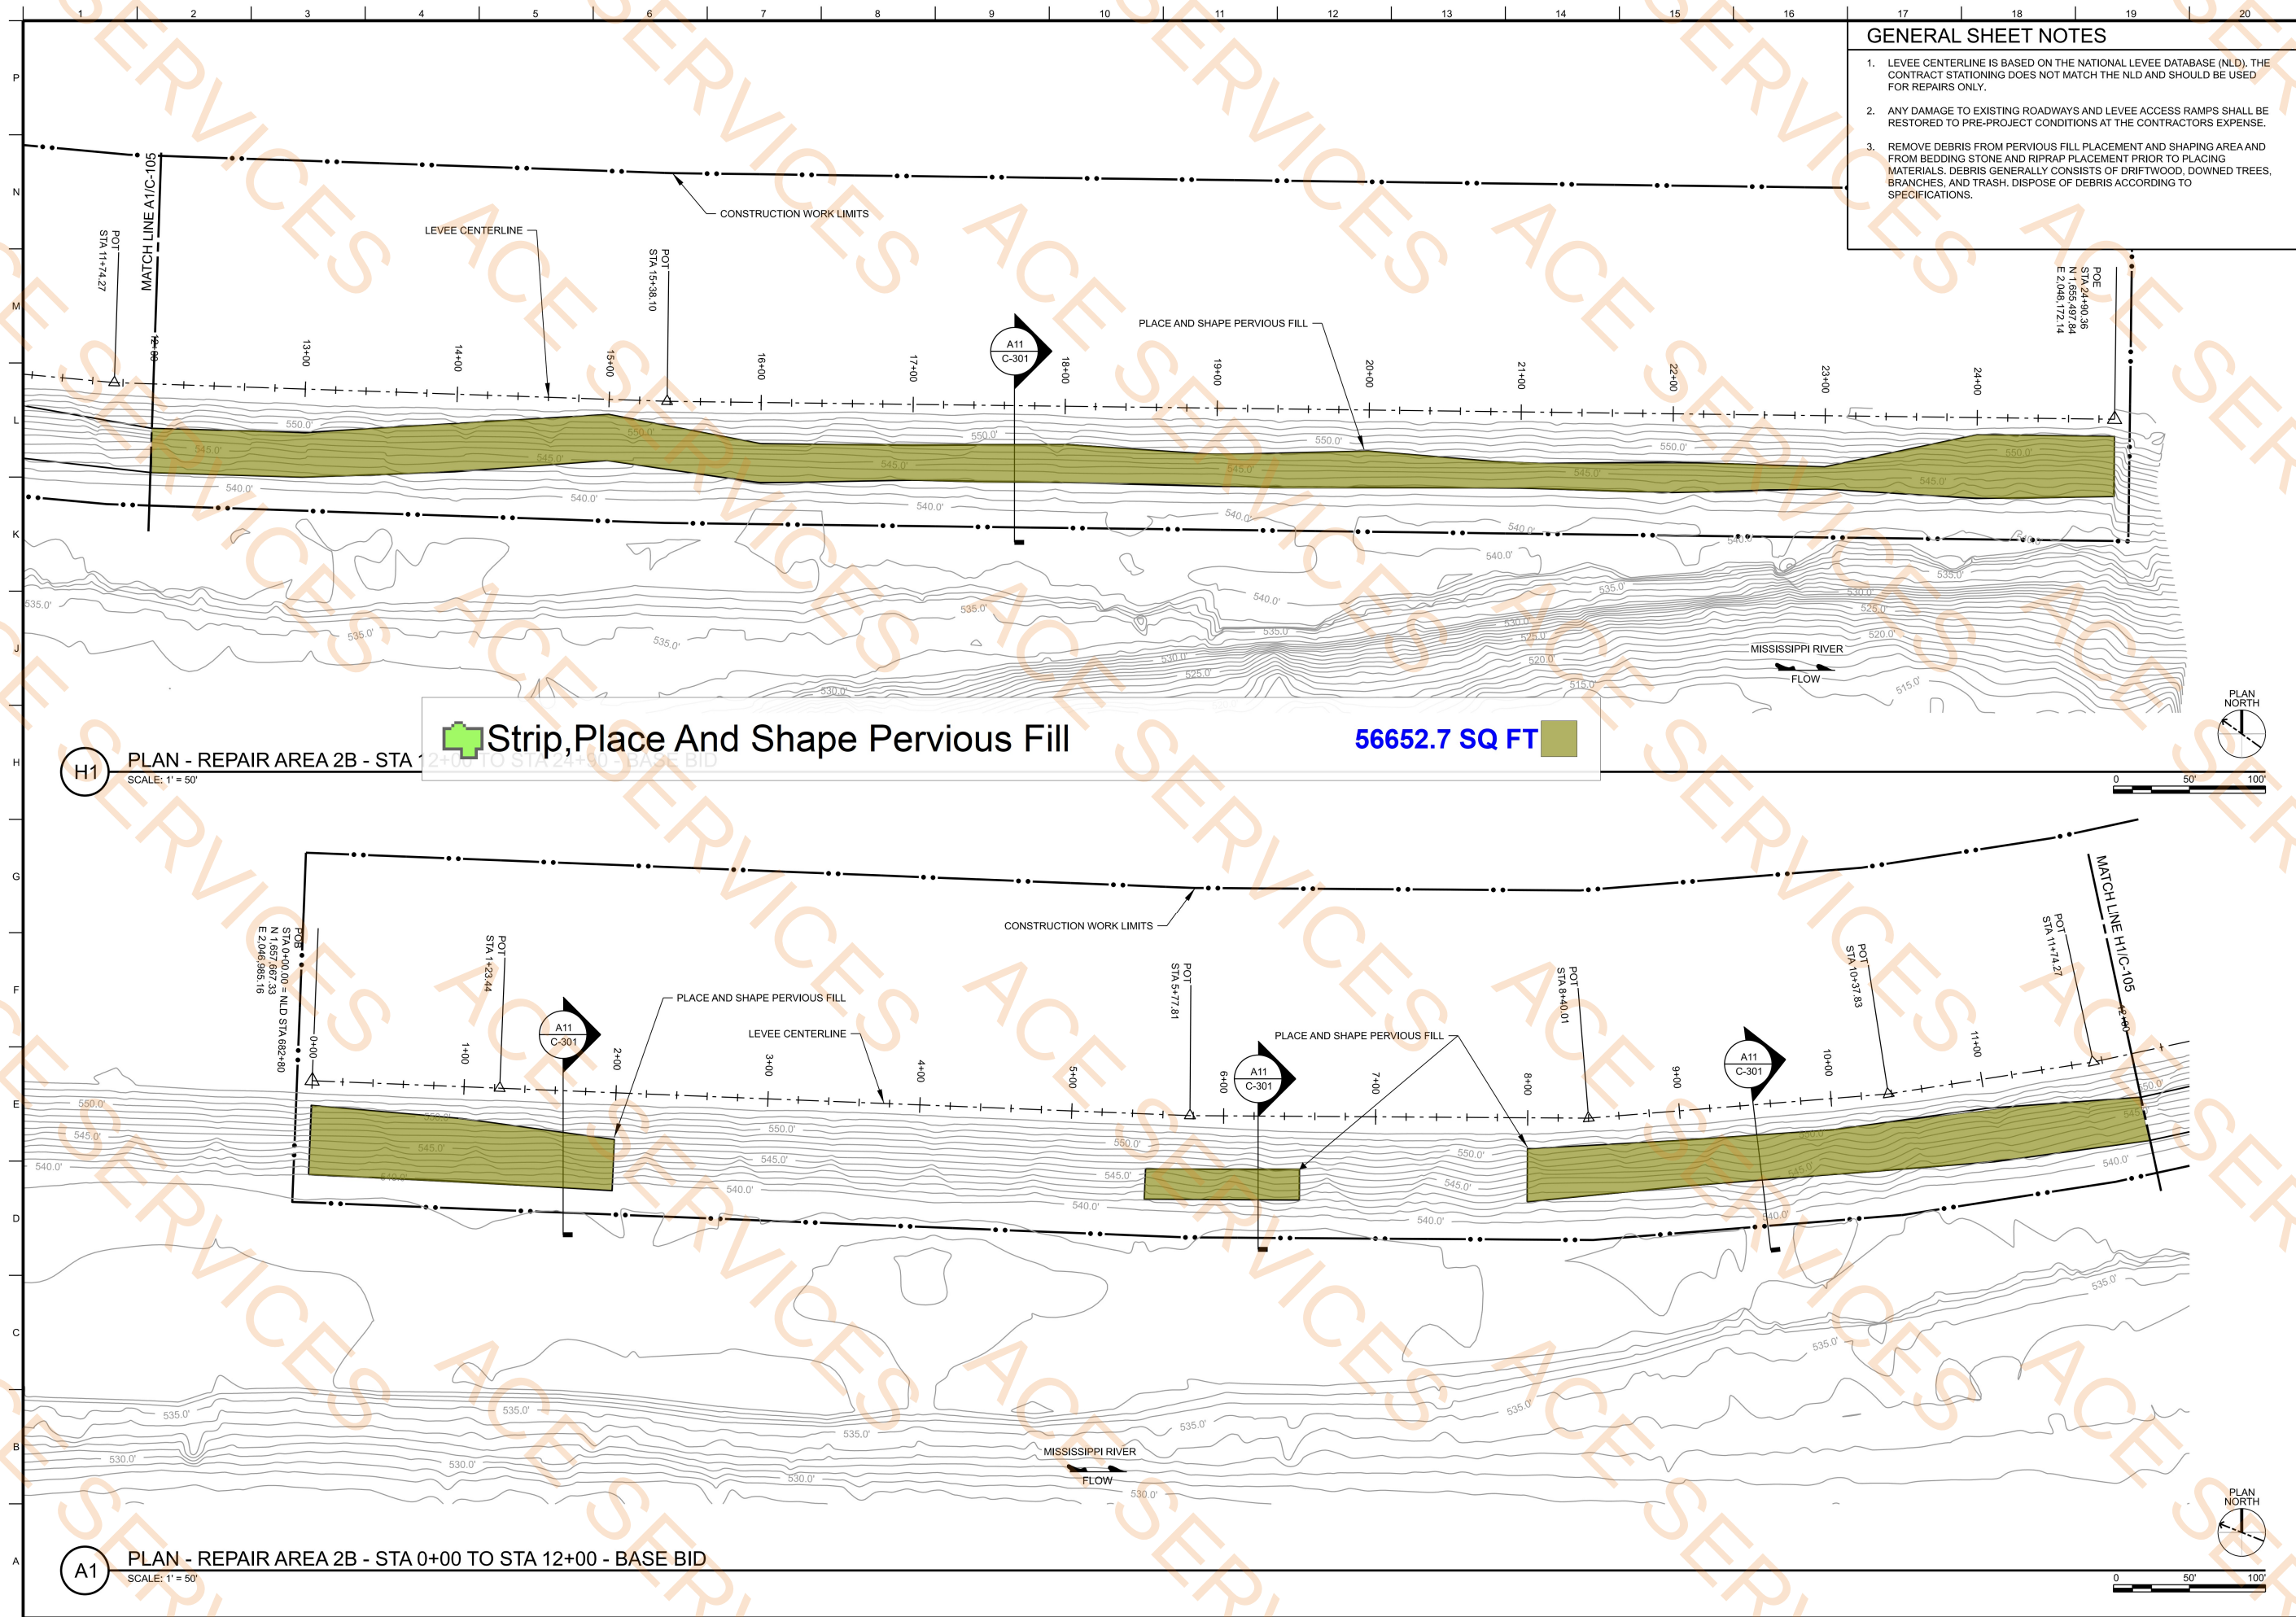

- GENERAL SHEET NOTES**
1. LEVEE CENTERLINE IS BASED ON THE NATIONAL LEVEE DATABASE (NLD). THE CONTRACT STATIONING DOES NOT MATCH THE NLD AND SHOULD BE USED FOR REPAIRS ONLY.
  2. ANY DAMAGE TO EXISTING ROADWAYS AND LEVEE ACCESS RAMPS SHALL BE RESTORED TO PRE-PROJECT CONDITIONS AT THE CONTRACTORS EXPENSE.
  3. REMOVE DEBRIS FROM PERVIOUS FILL PLACEMENT AND SHAPING AREA AND FROM BEDDING STONE AND RIPRAP PLACEMENT PRIOR TO PLACING MATERIALS. DEBRIS GENERALLY CONSISTS OF DRIFTWOOD, DOWNED TREES, BRANCHES, AND TRASH. DISPOSE OF DEBRIS ACCORDING TO SPECIFICATIONS.

**US Army Corps of Engineers**

| MARK | DESCRIPTION                | DATE     |
|------|----------------------------|----------|
| 1    | AWND 0003 - SHEET REISSUED | FEB 2025 |

|                                   |                               |
|-----------------------------------|-------------------------------|
| ISSUE DATE:<br>2024/09/05         | DESIGNED BY:<br>A. MCCLANAHAN |
| SOLICITATION NO.:<br>W912EK24B007 | DRAWN BY:<br>E. JOHNSON       |
| CONTRACT/IT O. NO.:               | CHECKED BY:<br>T. TAETS       |
| PROJECT CODE:<br>65533            | SUBMITTED BY:<br>T. TAETS     |
| MATCH/DWG CONTRACT NO.:           | SIZE:<br>ANSI D               |

U.S. ARMY CORPS OF ENGINEERS  
ROCK ISLAND DISTRICT  
ROCK ISLAND, ILLINOIS 61201


MISSISSIPPI RIVER BASIN  
BAY ISLAND DRAINAGE AND LEVEE DISTRICT NO 1  
2023 EVENT PL 64-00 FLOOD REPAIRS

PLAN  
REPAIR AREA 2B  
BASE BID


SHEET ID  
**C-105**

SOLICITATION



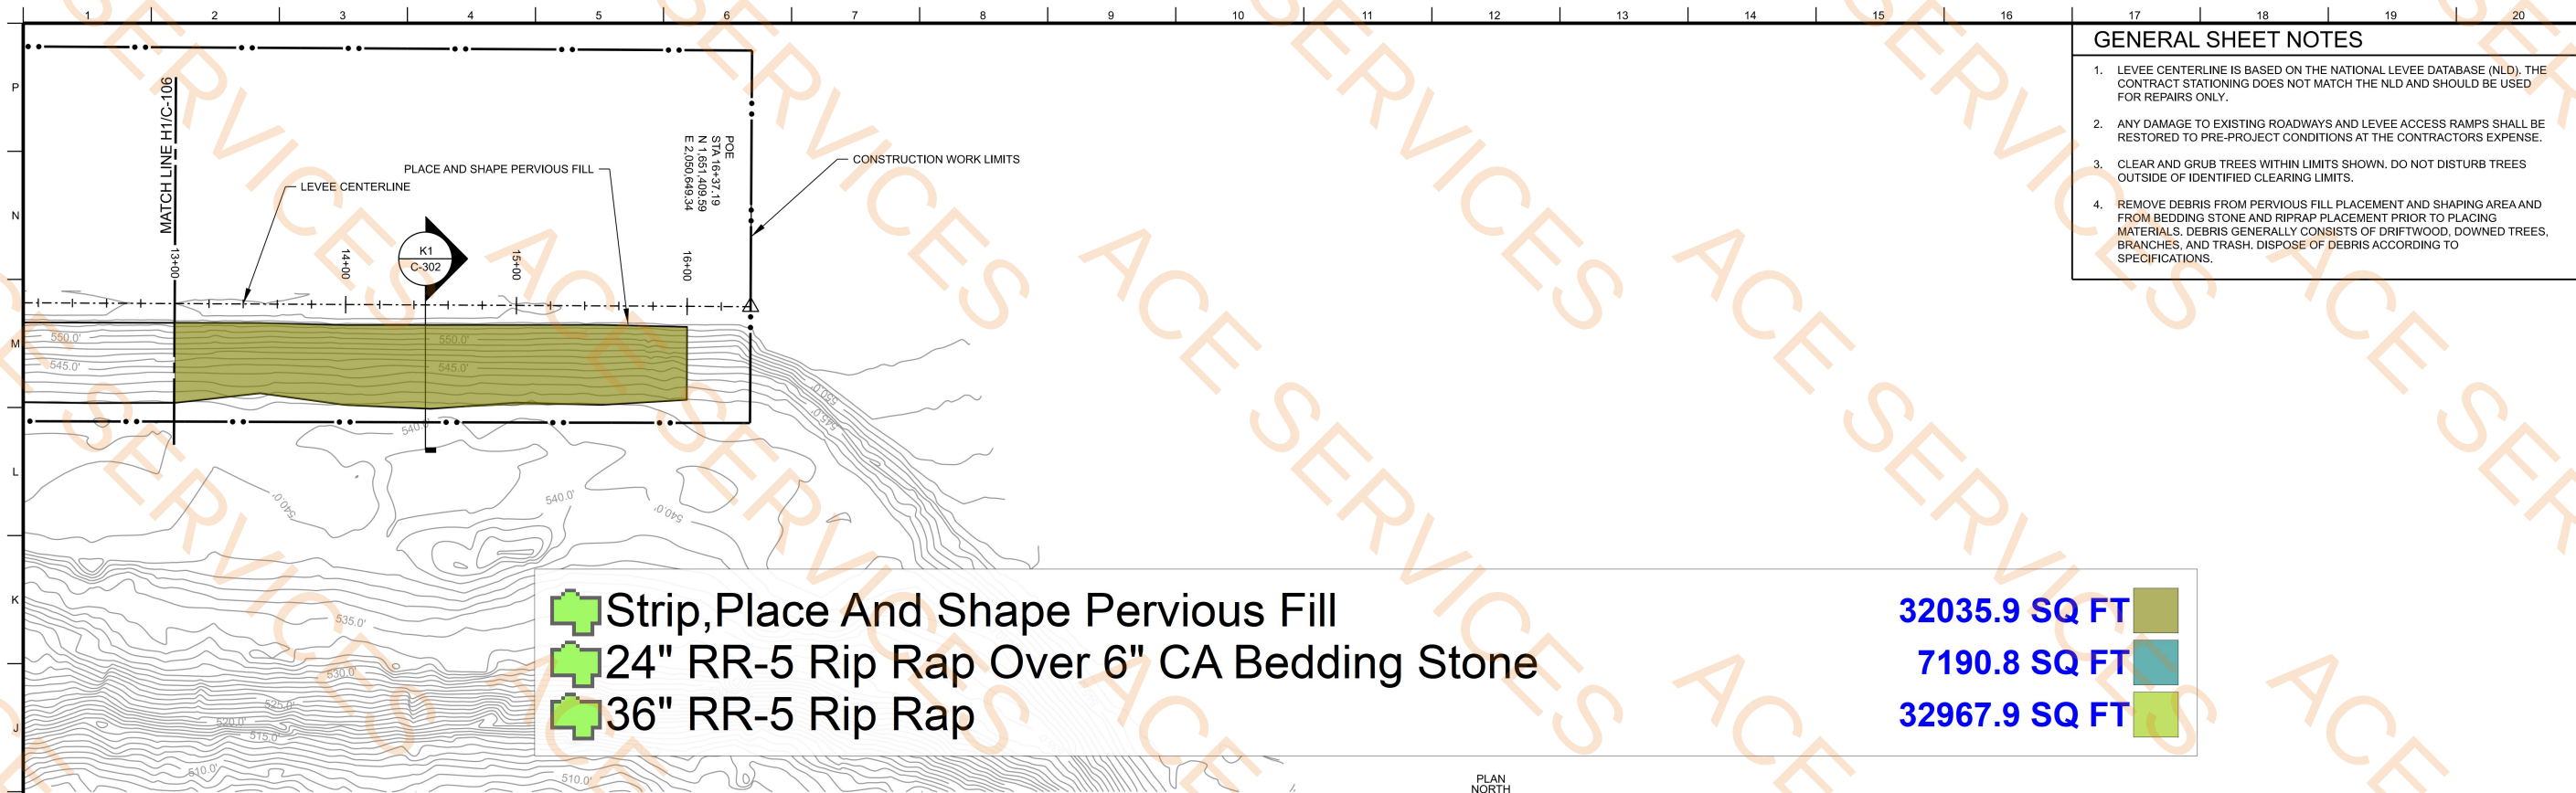

H1 PLAN - REPAIR AREA 3 - STA 13+00 TO STA 16+37 - BASE BID  
SCALE: 1" = 50'

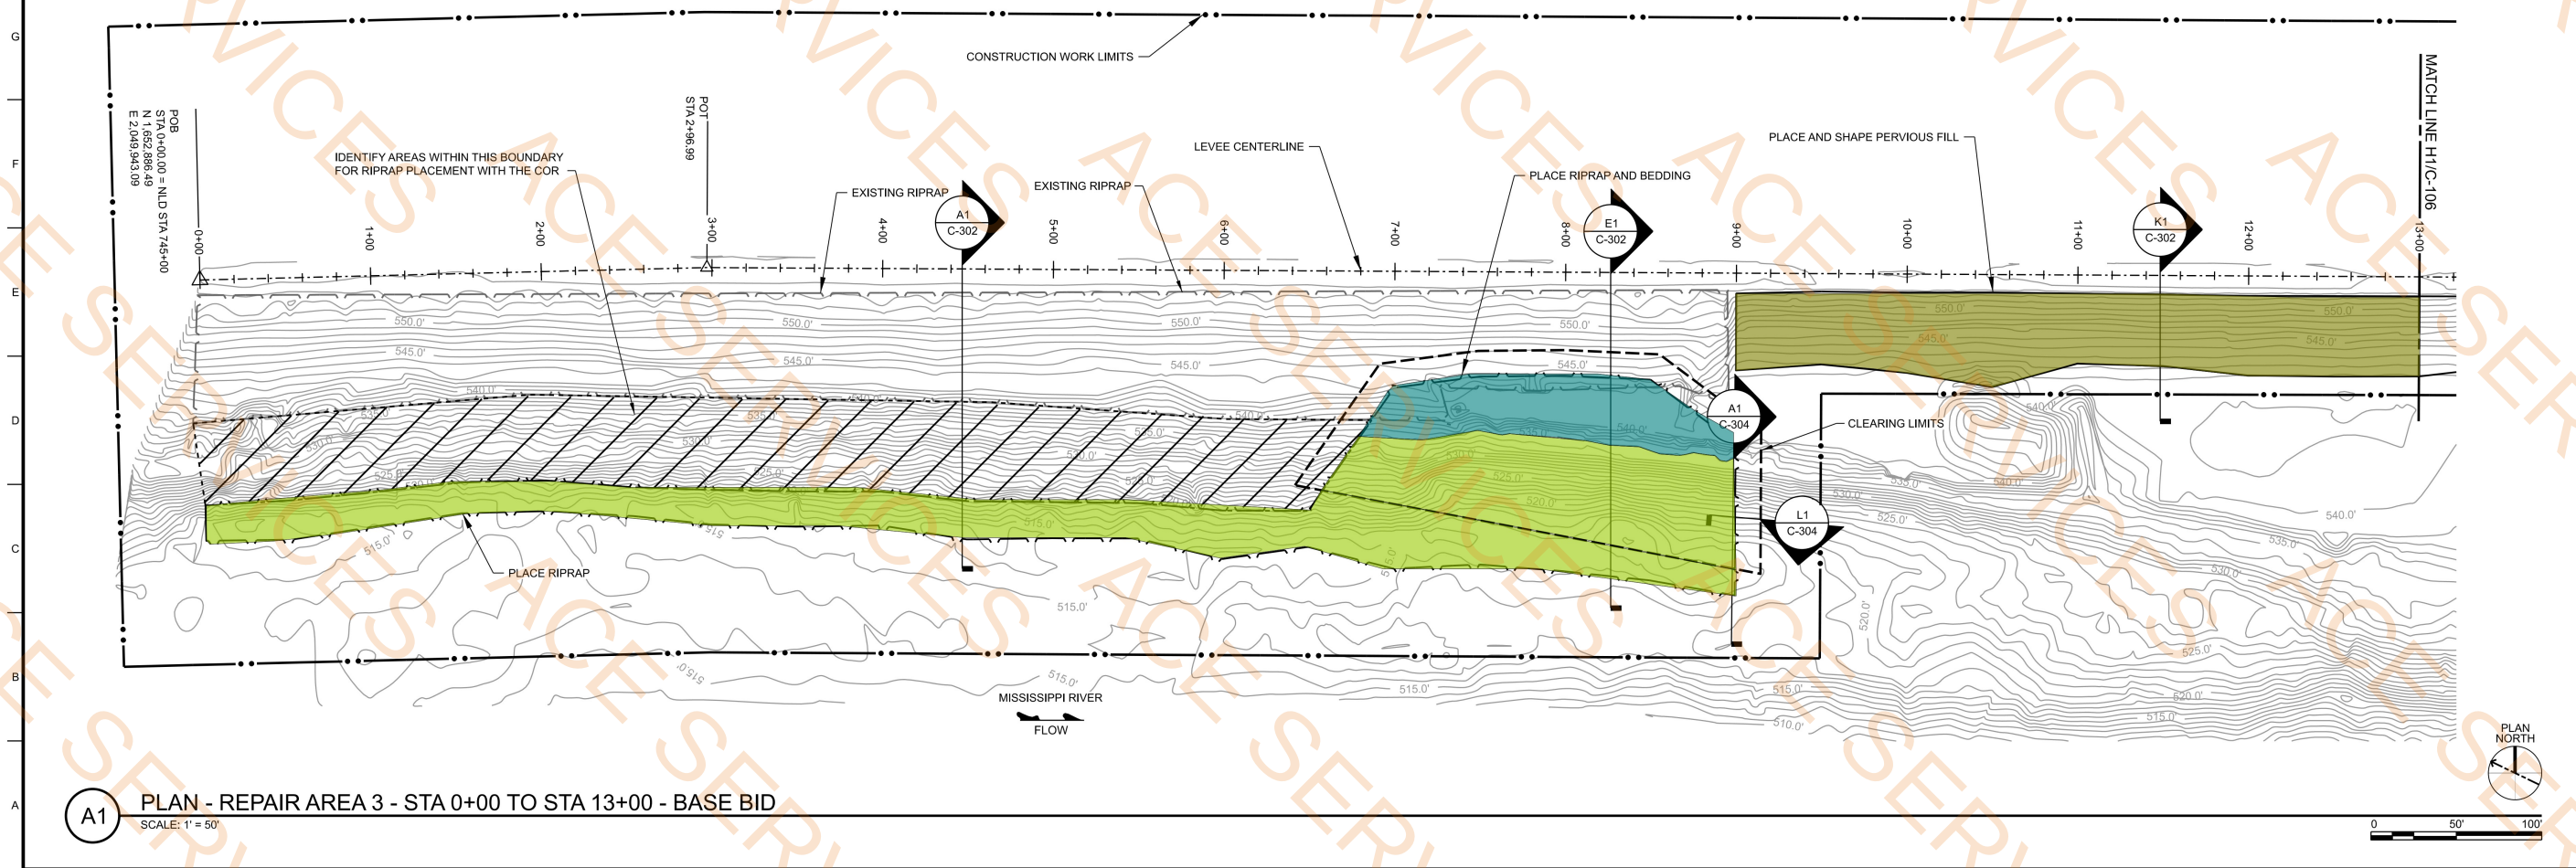

A1 PLAN - REPAIR AREA 3 - STA 0+00 TO STA 13+00 - BASE BID  
SCALE: 1" = 50'

### GENERAL SHEET NOTES

1. LEVEE CENTERLINE IS BASED ON THE NATIONAL LEVEE DATABASE (NLD). THE CONTRACT STATIONING DOES NOT MATCH THE NLD AND SHOULD BE USED FOR REPAIRS ONLY.
2. ANY DAMAGE TO EXISTING ROADWAYS AND LEVEE ACCESS RAMPS SHALL BE RESTORED TO PRE-PROJECT CONDITIONS AT THE CONTRACTORS EXPENSE.
3. CLEAR AND GRUB TREES WITHIN LIMITS SHOWN. DO NOT DISTURB TREES OUTSIDE OF IDENTIFIED CLEARING LIMITS.
4. REMOVE DEBRIS FROM PERVIOUS FILL PLACEMENT AND SHAPING AREA AND FROM BEDDING STONE AND RIPRAP PLACEMENT PRIOR TO PLACING MATERIALS. DEBRIS GENERALLY CONSISTS OF DRIFTWOOD, DOWNED TREES, BRANCHES, AND TRASH. DISPOSE OF DEBRIS ACCORDING TO SPECIFICATIONS.



| MARK | DESCRIPTION                | DATE     |
|------|----------------------------|----------|
| 1    | AWND 0003 - SHEET REISSUED | FEB 2025 |

|                               |                                   |
|-------------------------------|-----------------------------------|
| DESIGNED BY:<br>A. MCCLANAHAN | ISSUE DATE:<br>2024/09/05         |
| DRAWN BY:<br>E. JOHNSON       | SOLICITATION NO.:<br>W912EK24B007 |
| CHECKED BY:<br>T. TAETS       | CONTRACT/IT O. NO.:               |
| SUBMITTED BY:<br>T. TAETS     | PROJECT CODE:<br>W912EK24B007     |
| SIZE:<br>ANSI D               | MATCH/DWG CONTRACT NO.:           |

|   |                                   |
|---|-----------------------------------|
| MISSISSIPPI RIVER BASIN<br>BAY ISLAND DRAINAGE AND LEVEE DISTRICT NO 1<br>2023 EVENT PL 64-99 FLOOD REPAIRS | PLAN<br>REPAIR AREA 3<br>BASE BID |
|---|-----------------------------------|

|                   |
|-------------------|
| SHEET ID<br>C-106 |
|-------------------|













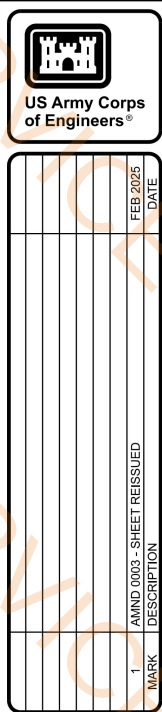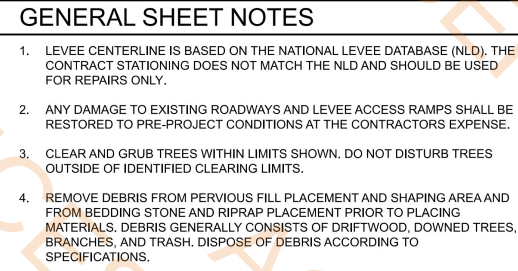


|   |                               |                           |
|---|-------------------------------|---------------------------|
| U.S. ARMY CORPS OF ENGINEERS<br>ROCK ISLAND DISTRICT<br>ATTENTION: DISTRICT ENGINEER<br>ROCK ISLAND, ILLINOIS 61201 | DESIGNED BY:<br>A. MCCLANAHAN | ISSUE DATE:<br>2024/09/06 |
|   | DRAWN BY:<br>J. MCCLANAHAN    | SOLICITATION NO.:         |
|   | CHECKED BY:                   | CONTRACT/FIG. NO.:        |
|   | T. TAIETS                     |                           |
|   | SUBMITTED BY:                 | PROJECT CODE:             |
|   | SIZE: 11" X 17"               | SCALE: 1"=50'             |
|   | ANSI:                         | PROJECT/CONTRACT NO.:     |

MISSISSIPPI RIVER BASIN  
BAY ISLAND DRAINAGE AND LEVEE DISTRICT NO 1  
MERCER COUNTY, IL  
2023 EVENT P184-89 FLOOD REPAIRS  
PLAN  
REPAIR AREA 7  
BASE BID

SHEET ID   
C-109



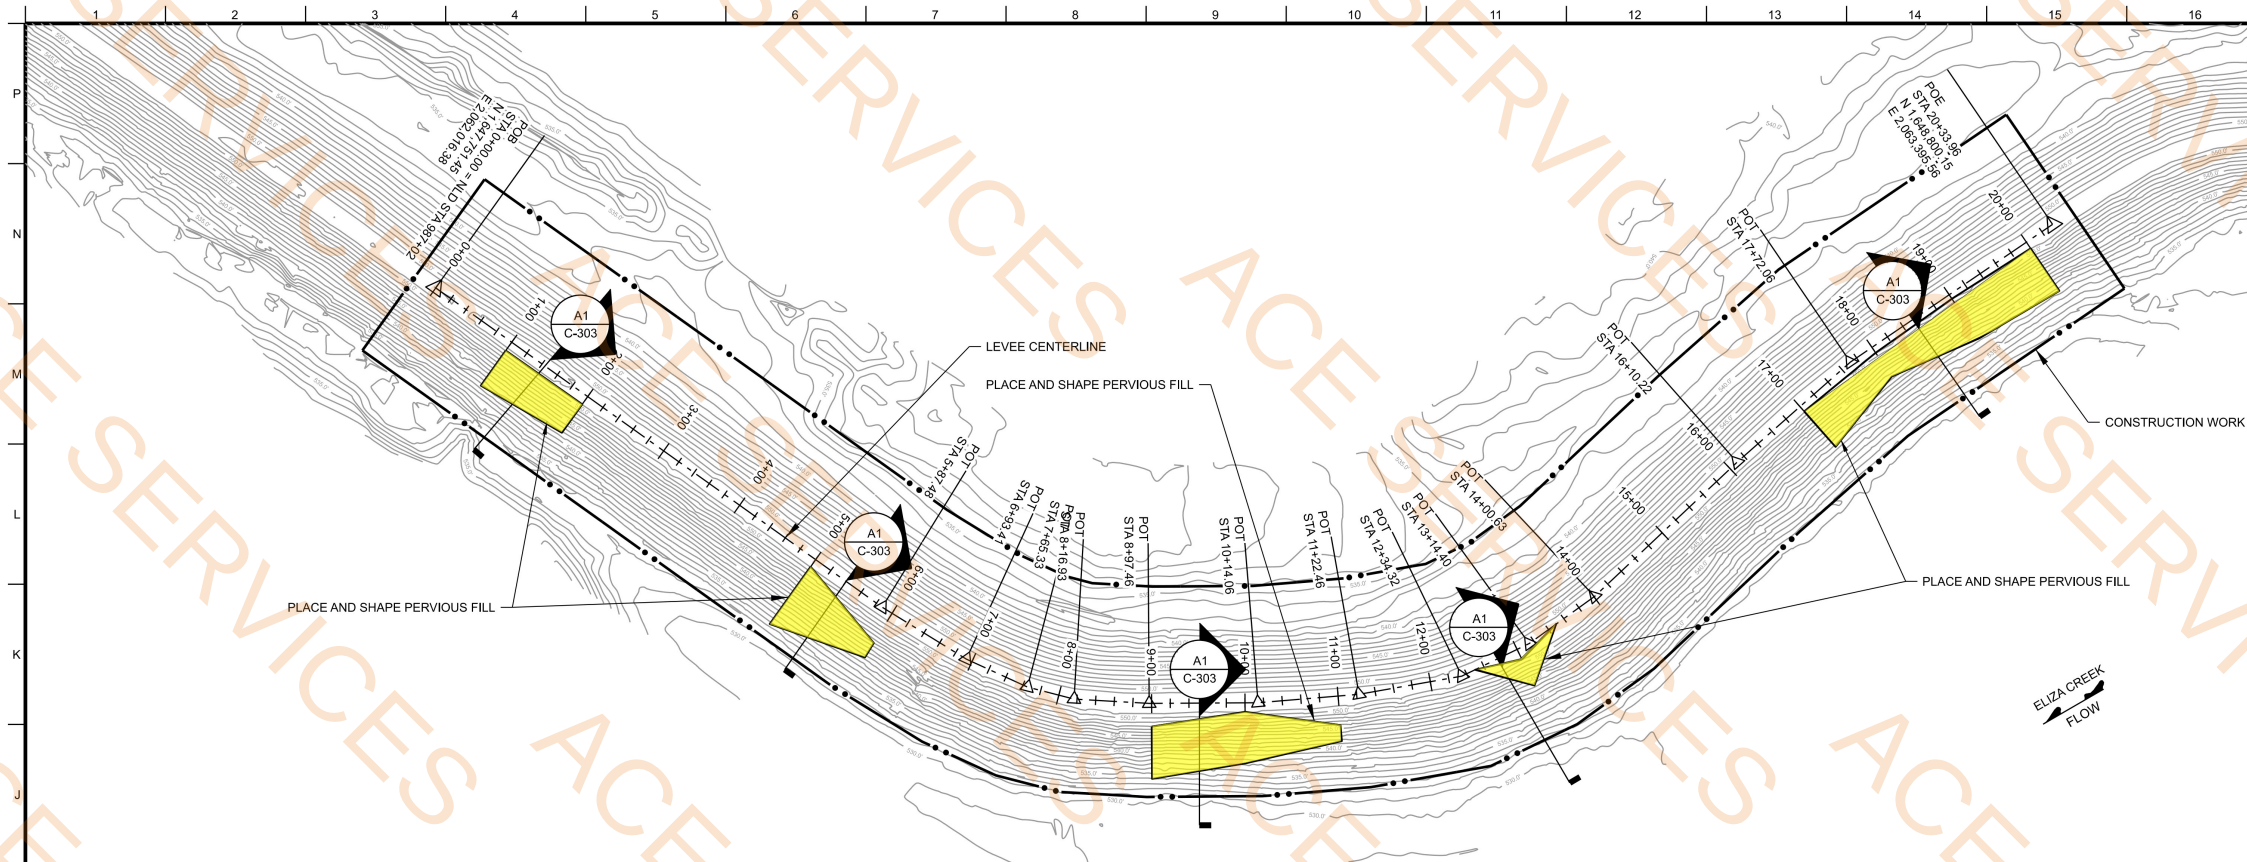

H1 PLAN - REPAIR AREA 5B - OPTION A  
SCALE: 1" = 100'

Strip, Place And Shape Pervious Fill 146353.7 SQ FT

- ### GENERAL SHEET NOTES
1. LEVEE CENTERLINE IS BASED ON THE NATIONAL LEVEE DATABASE (NLD). THE CONTRACT STATIONING DOES NOT MATCH THE NLD AND SHOULD BE USED FOR REPAIRS ONLY.
  2. ANY DAMAGE TO EXISTING ROADWAYS AND LEVEE ACCESS RAMPS SHALL BE RESTORED TO PRE-PROJECT CONDITIONS AT THE CONTRACTORS EXPENSE.
  3. REMOVE DEBRIS FROM PERVIOUS FILL PLACEMENT AND SHAPING AREA AND FROM BEDDING STONE AND RIPRAP PLACEMENT PRIOR TO PLACING MATERIALS. DEBRIS GENERALLY CONSISTS OF DRIFTWOOD, DOWNED TREES, BRANCHES, AND TRASH. DISPOSE OF DEBRIS ACCORDING TO SPECIFICATIONS.




| MARK | DESCRIPTION                | DATE     |
|------|----------------------------|----------|
| 1    | AWND 0003 - SHEET REISSUED | FEB 2025 |

|                                                                                     |                                                                         |
|-------------------------------------------------------------------------------------|-------------------------------------------------------------------------|
| DESIGNED BY:<br>A. MCCLANAHAN                                                       | ISSUE DATE:<br>2024/09/05                                               |
| DRAWN BY:<br>E. JOHNSON                                                             | SOLICITATION NO.:<br>W912EK24B007                                       |
| CHECKED BY:<br>T. TAETS                                                             | CONTRACT/IT O. NO.:<br>PROJECT CODE:<br>SUBMITTED BY:<br>SIZE:<br>ANS/D |
| U.S. ARMY CORPS OF ENGINEERS<br>ROCK ISLAND DISTRICT<br>ROCK ISLAND, ILLINOIS 61201 |                                                                         |

|   |                                            |
|---|--------------------------------------------|
| MISSISSIPPI RIVER BASIN<br>BAY ISLAND DRAINAGE AND LEVEE DISTRICT NO 1<br>2023 EVENT 16-64-00 FLOOD REPAIRS | PLAN<br>REPAIR AREAS 5A AND 5B<br>OPTION A |
|---|--------------------------------------------|

SHEET ID  
C-110



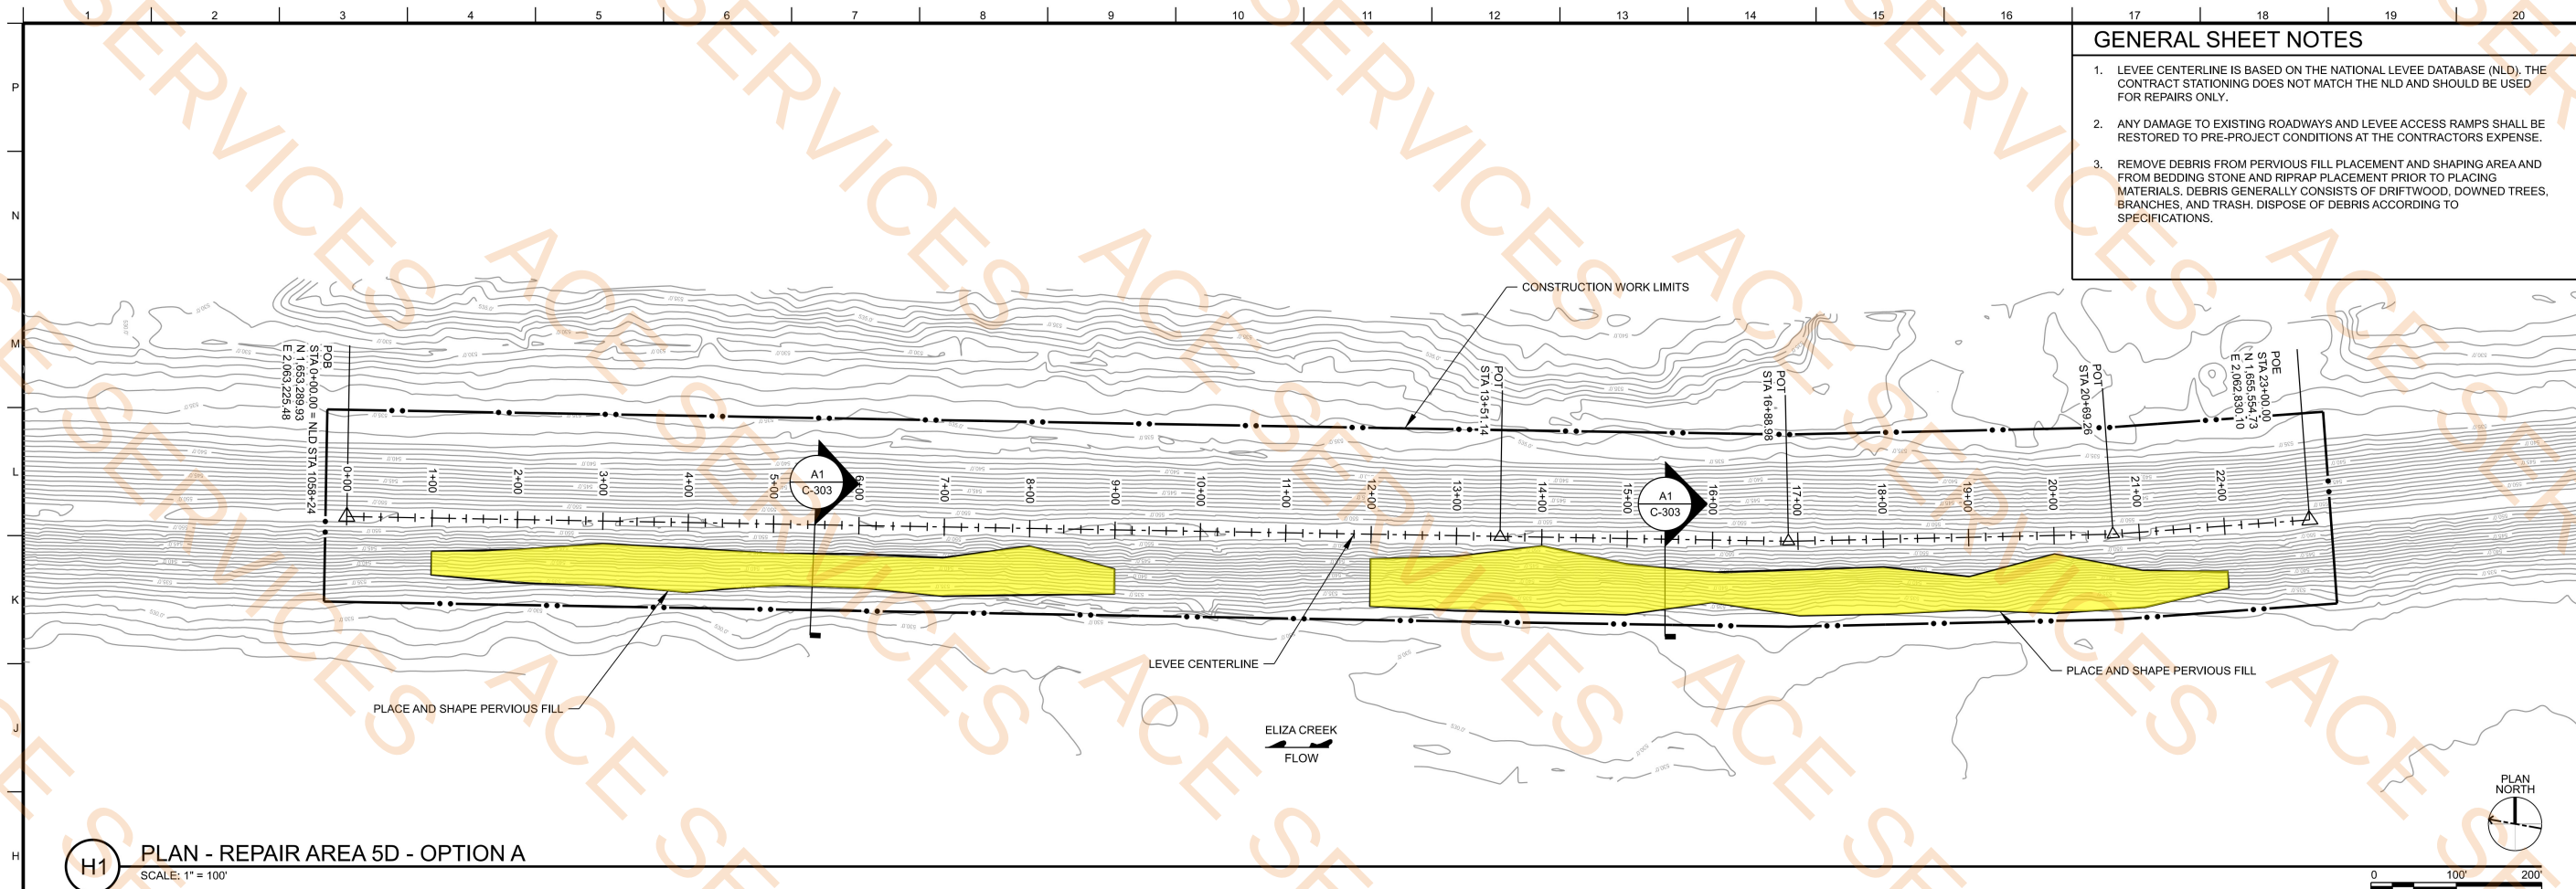

### GENERAL SHEET NOTES

1. LEVEE CENTERLINE IS BASED ON THE NATIONAL LEVEE DATABASE (NLD). THE CONTRACT STATIONING DOES NOT MATCH THE NLD AND SHOULD BE USED FOR REPAIRS ONLY.
2. ANY DAMAGE TO EXISTING ROADWAYS AND LEVEE ACCESS RAMPS SHALL BE RESTORED TO PRE-PROJECT CONDITIONS AT THE CONTRACTORS EXPENSE.
3. REMOVE DEBRIS FROM PERVIOUS FILL PLACEMENT AND SHAPING AREA AND FROM BEDDING STONE AND RIPRAP PLACEMENT PRIOR TO PLACING MATERIALS. DEBRIS GENERALLY CONSISTS OF DRIFTWOOD, DOWNED TREES, BRANCHES, AND TRASH. DISPOSE OF DEBRIS ACCORDING TO SPECIFICATIONS.



US Army Corps  
of Engineers®

| MARK | DESCRIPTION                | DATE     |
|------|----------------------------|----------|
| 1    | AWND 0003 - SHEET REISSUED | FEB 2025 |

|                               |                                   |
|-------------------------------|-----------------------------------|
| DESIGNED BY:<br>A. MCCLANAHAN | ISSUE DATE:<br>2024/09/05         |
| DRAWN BY:<br>E. JOHNSON       | SOLICITATION NO.:<br>W912EK24B007 |
| CHECKED BY:<br>T. TAETS       | CONTRACT NO.:<br>61201            |
| SUBMITTED BY:<br>PRESSURE     | PROJECT CODE:<br>PRESSURE         |
| SIZE:<br>ANSI D               | MATCH/DWG CONTRACT NO.:           |

|                              |
|------------------------------|
| U.S. ARMY CORPS OF ENGINEERS |
| MISSISSIPPI RIVER BASIN      |
| ROCK ISLAND DISTRICT         |
| ROCK ISLAND, ILLINOIS 61201  |

|                                             |
|---------------------------------------------|
| MISSISSIPPI RIVER BASIN                     |
| BAY ISLAND DRAINAGE AND LEVEE DISTRICT NO 1 |
| 2023 EVENT 16-84-99 FLOOD REPAIRS           |
| PLAN                                        |
| REPAIR AREAS 5C AND 5D                      |
| OPTION A                                    |


|          |
|----------|
| SHEET ID |
| C-111    |

SOLICITATION


...\\Specific Work\...\\B55AYNOT202301-CAD\_SHEET-2023-08-20-C-111.dgn  
PD: AEC\_pdt.plt  
1:06:07 PM 2/7/2025

DS:



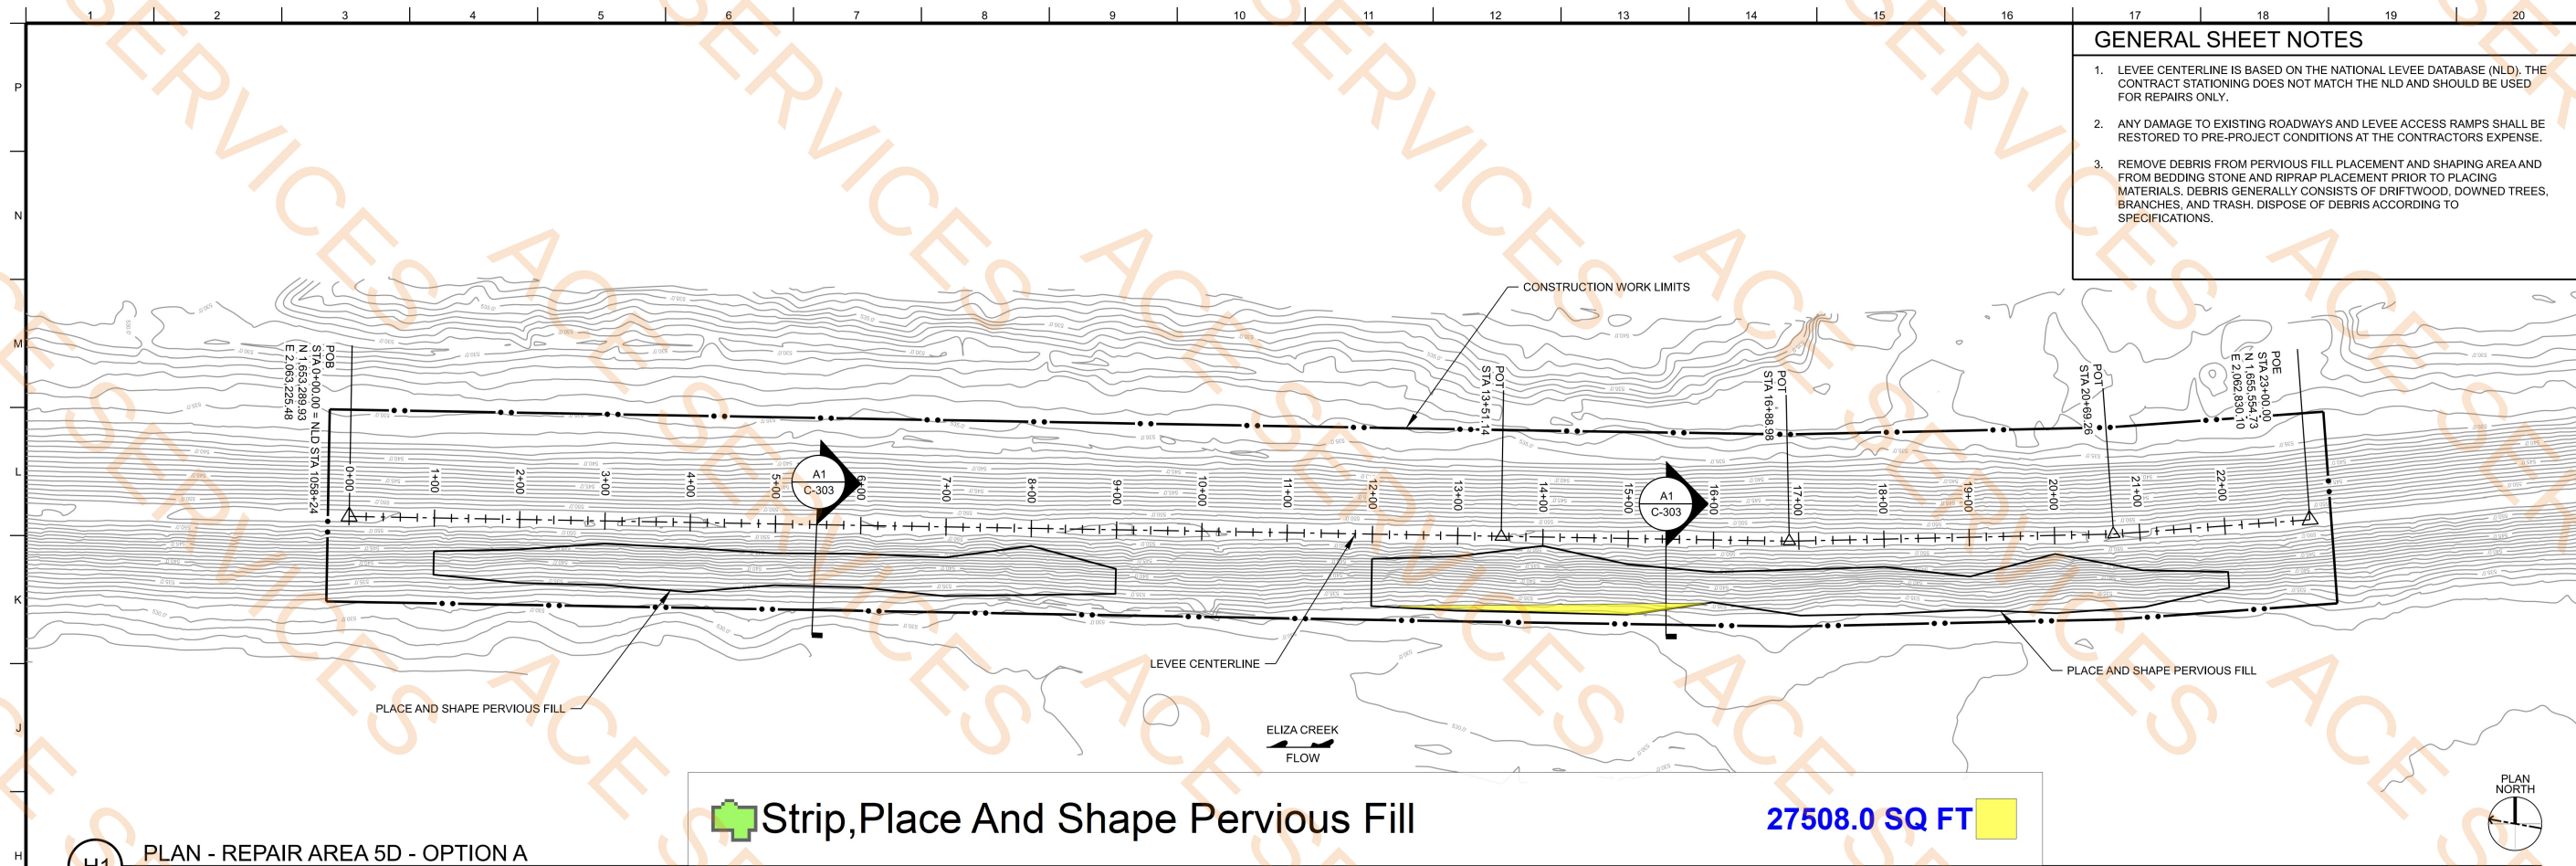

**H1** PLAN - REPAIR AREA 5D - OPTION A  
SCALE: 1" = 100'

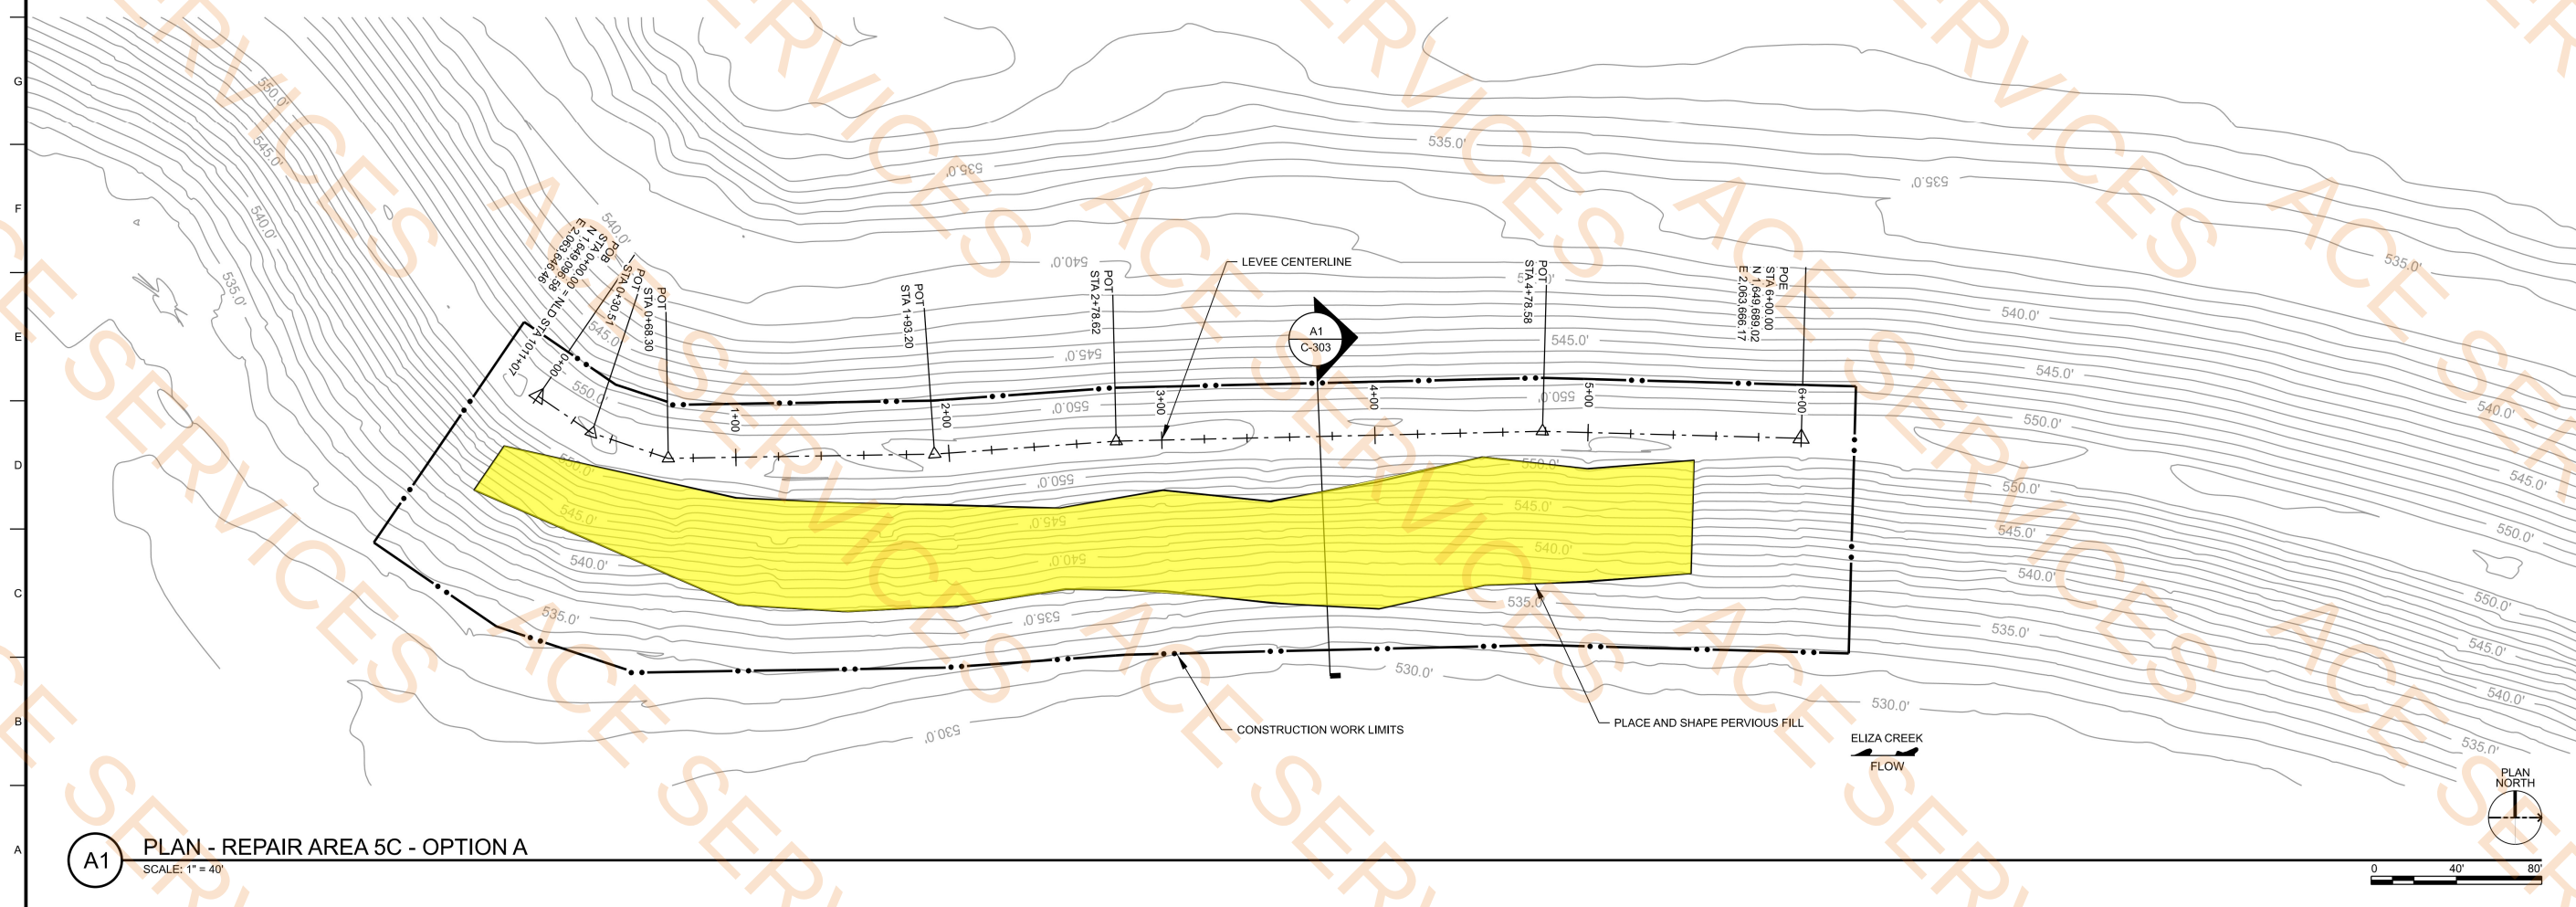

**A1** PLAN - REPAIR AREA 5C - OPTION A  
SCALE: 1" = 40'

**GENERAL SHEET NOTES**

1. LEVEE CENTERLINE IS BASED ON THE NATIONAL LEVEE DATABASE (NLD). THE CONTRACT STATIONING DOES NOT MATCH THE NLD AND SHOULD BE USED FOR REPAIRS ONLY.
2. ANY DAMAGE TO EXISTING ROADWAYS AND LEVEE ACCESS RAMPS SHALL BE RESTORED TO PRE-PROJECT CONDITIONS AT THE CONTRACTORS EXPENSE.
3. REMOVE DEBRIS FROM PVIOUS FILL PLACEMENT AND SHAPING AREA AND FROM BEDDING STONE AND RIPRAP PLACEMENT PRIOR TO PLACING MATERIALS. DEBRIS GENERALLY CONSISTS OF DRIFTWOOD, DOWNED TREES, BRANCHES, AND TRASH. DISPOSE OF DEBRIS ACCORDING TO SPECIFICATIONS.




| MARK | DESCRIPTION                | DATE     |
|------|----------------------------|----------|
| 1    | AWND 0003 - SHEET REISSUED | FEB 2025 |

|                               |                                   |
|-------------------------------|-----------------------------------|
| DESIGNED BY:<br>A. MCCLANAHAN | ISSUE DATE:<br>2024/09/05         |
| DRAWN BY:<br>E. JOHNSON       | SOLICITATION NO.:<br>W912EK24B007 |
| CHECKED BY:<br>T. TATE        | CONTRACT IT O. NO.:               |
| SUBMITTED BY:<br>T. TATE      | PROJECT CODE:<br>P5555555555      |
| SIZE:<br>ANSI D               | MATCH/DWG CONTRACT NO.:           |


|   |                                            |
|---|--------------------------------------------|
| MISSISSIPPI RIVER BASIN<br>BAY ISLAND DRAINAGE AND LEVEE DISTRICT NO 1<br>2023 EVENT 15-64-99 FLOOD REPAIRS | PLAN<br>REPAIR AREAS 5C AND 5D<br>OPTION A |
|---|--------------------------------------------|

|                          |
|--------------------------|
| SHEET ID<br><b>C-111</b> |
|--------------------------|



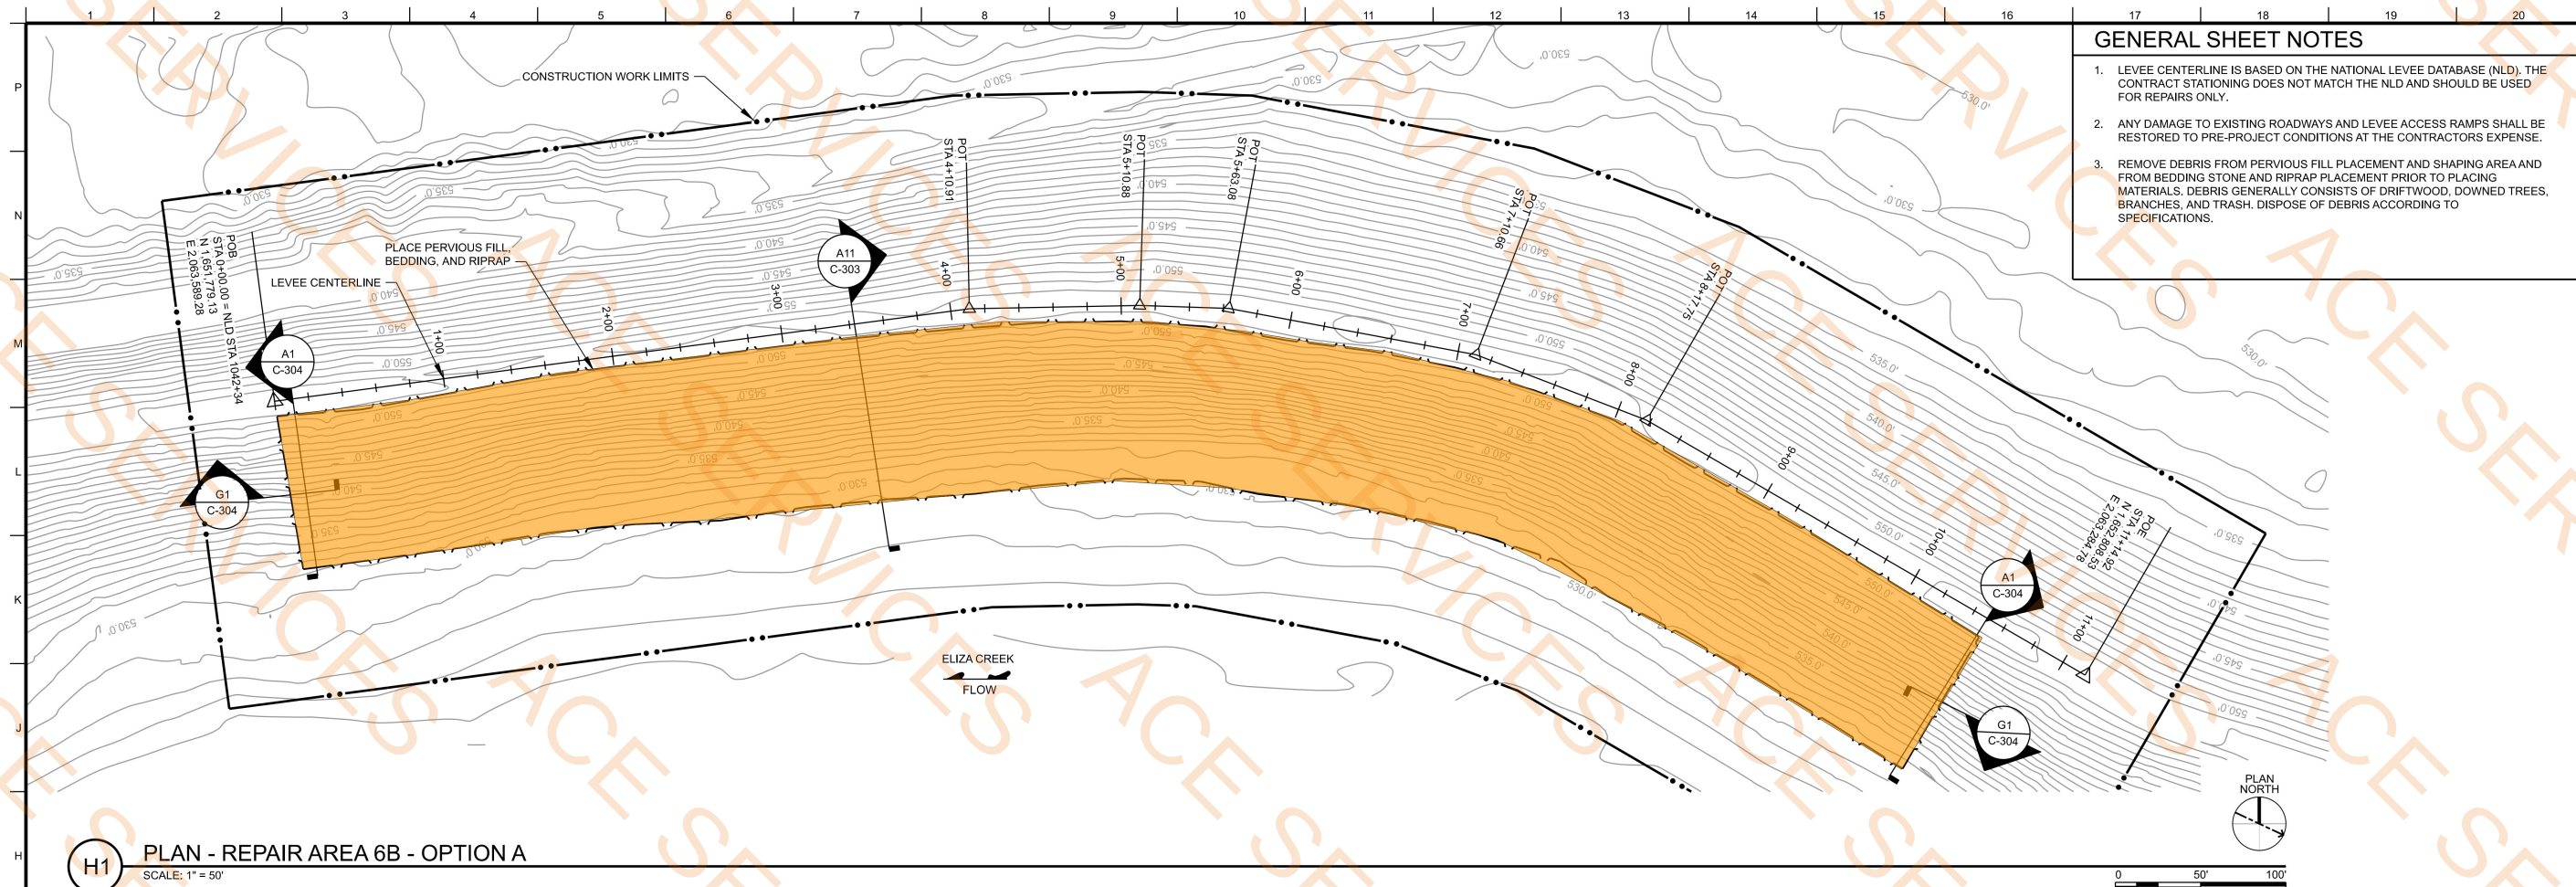

H1 PLAN - REPAIR AREA 6B - OPTION A  
SCALE: 1" = 50'

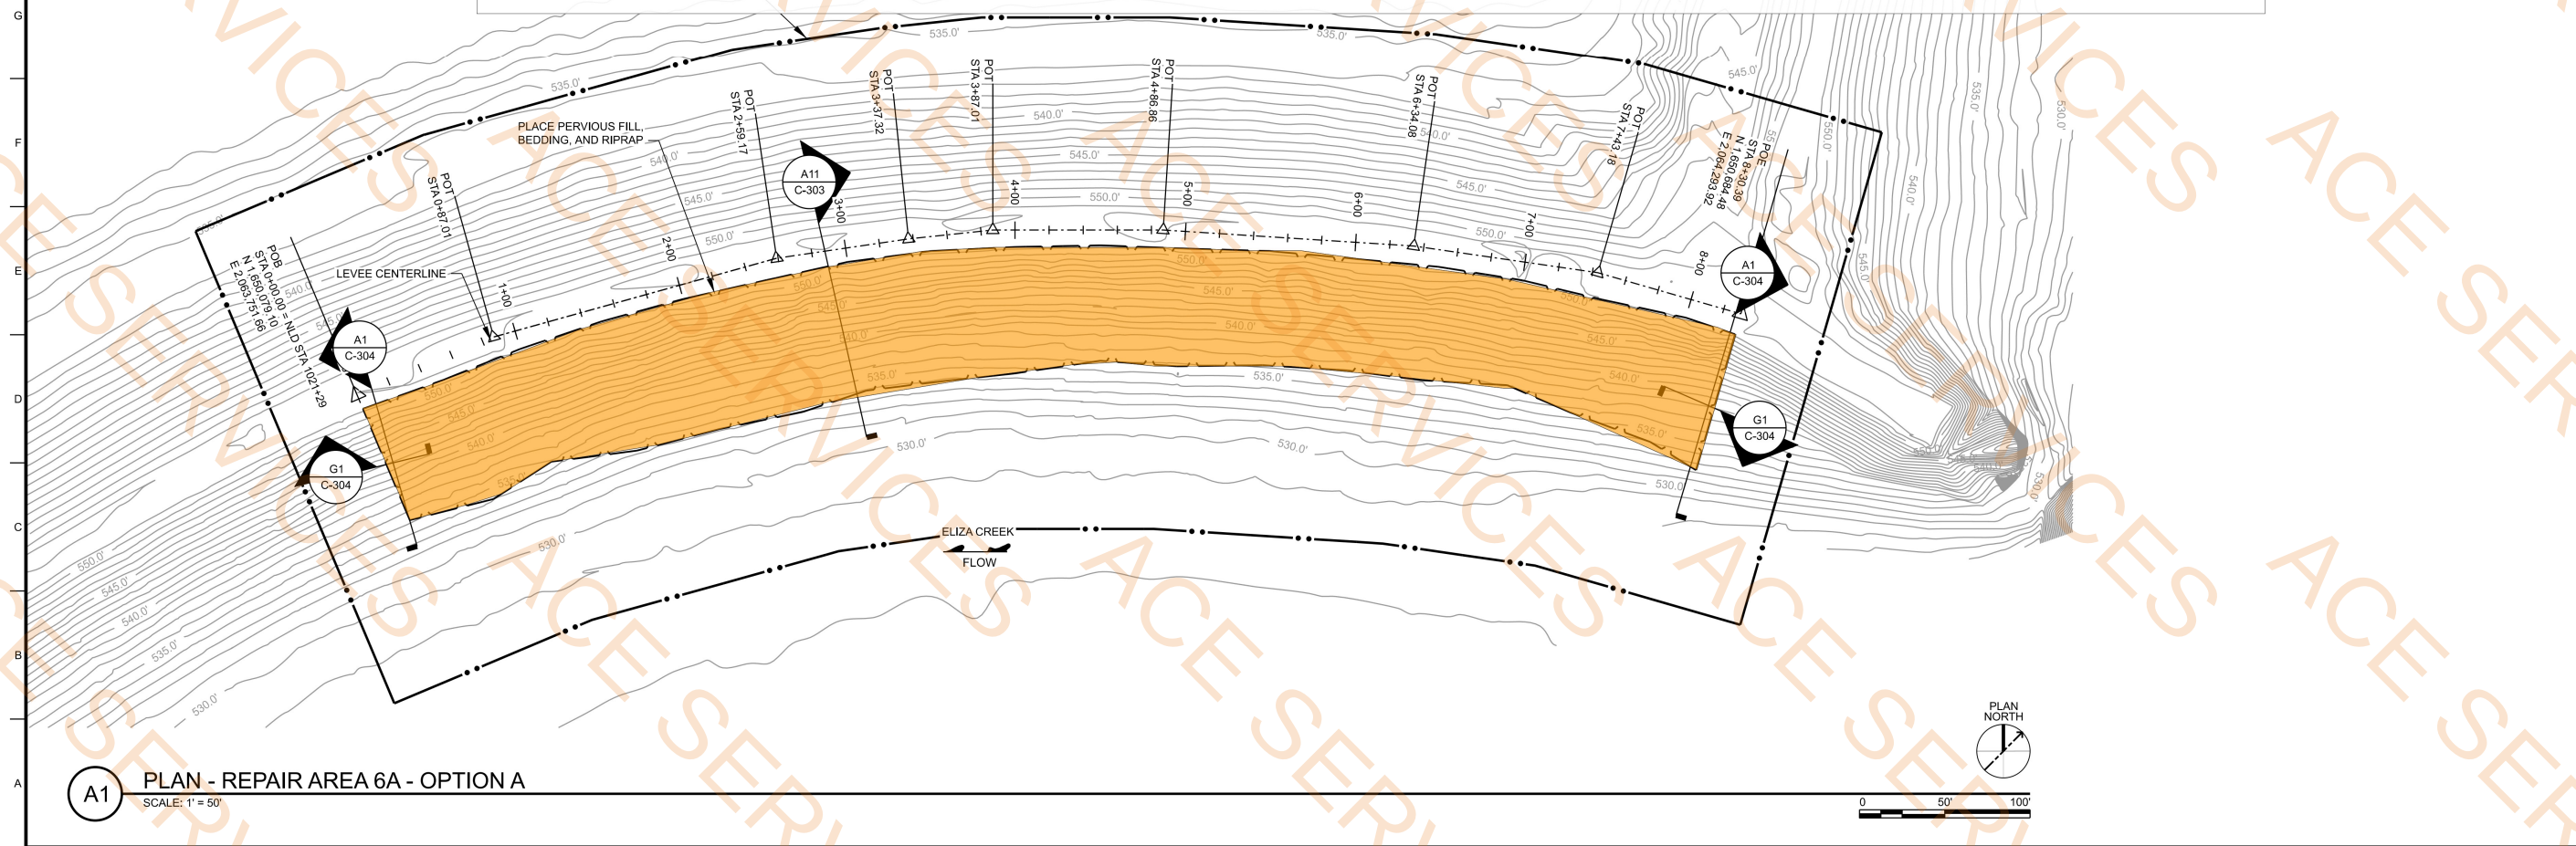

A1 PLAN - REPAIR AREA 6A - OPTION A  
SCALE: 1" = 50'

### GENERAL SHEET NOTES

1. LEVEE CENTERLINE IS BASED ON THE NATIONAL LEVEE DATABASE (NLD). THE CONTRACT STATIONING DOES NOT MATCH THE NLD AND SHOULD BE USED FOR REPAIRS ONLY.
2. ANY DAMAGE TO EXISTING ROADWAYS AND LEVEE ACCESS RAMPS SHALL BE RESTORED TO PRE-PROJECT CONDITIONS AT THE CONTRACTORS EXPENSE.
3. REMOVE DEBRIS FROM PERVIOUS FILL PLACEMENT AND SHAPING AREA AND FROM BEDDING STONE AND RIPRAP PLACEMENT PRIOR TO PLACING MATERIALS. DEBRIS GENERALLY CONSISTS OF DRIFTWOOD, DOWNED TREES, BRANCHES, AND TRASH. DISPOSE OF DEBRIS ACCORDING TO SPECIFICATIONS.



| MARK | DESCRIPTION                | DATE     |
|------|----------------------------|----------|
| 1    | AWND 0003 - SHEET REISSUED | FEB 2025 |

|                               |                                   |
|-------------------------------|-----------------------------------|
| DESIGNED BY:<br>A. MCCLANAHAN | ISSUE DATE:<br>2024/09/05         |
| DRAWN BY:<br>E. JOHNSON       | SOLICITATION NO.:<br>W912EK24B007 |
| CHECKED BY:<br>T. TAETS       | CONTRACT/IT O. NO.:<br>61201      |
| SUBMITTED BY:<br>E. JOHNSON   | PROJECT CODE:<br>61201            |
| SIZE:<br>ANSI D               | MATCH/DWG CONTRACT NO.:           |

|   |
|---|
| MISSISSIPPI RIVER BASIN<br>BAY ISLAND DRAINAGE AND LEVEE DISTRICT NO 1<br>2023 EVENT 01-04-09 FLOOD REPAIRS<br>PLAN<br>REPAIR AREAS 6A AND 6B<br>OPTION A |
|---|

|                   |
|-------------------|
| SHEET ID<br>C-112 |
|-------------------|