



TESSERÉ

CRASH CHAMPIONS LOCKPORT, IL

IFP

OWNER:
CRASH CHAMPIONS
601 OAKMONT LANE
WESTMONT, IL 60559
P: (877) 846-9500
CONTACT: ADAM LISKA
E: adam.liska@crashchampions.com


CIVIL:
TESSERE
9229 WARD PARKWAY, SUITE 210
KANSAS CITY, MO 64114
P: (816) 444-4200
CONTACT: JAKE CALLAHAN
E: jake.callahan@tessere.com

MECHANICAL / ELECTRICAL / PLUMBING:
DEVITA, INC
33 VILLA RD, SUITE 300
GREENVILLE, SC
P: (864) 232-6642
CONTACT: DONALD WHITE
E: drwhite@devita-inc.com

ARCHITECT:
TESSERE
1525 E. DOUGLAS
WICHITA, KS 67211
P: (316) 265-9367
CONTACT: BEAU JARVIS
E: beau.jarvis@tessere.com

STRUCTURAL:
MKEC ENGINEERING
411 N. WEBB RD
WICHITA, KS 67206
P: (316) 684-9600
CONTACT: GUY ODEN
E: goden@mkec.com

PAINT BOOTH
GLOBAL FINISHING SOLUTIONS
12731 NORWAY RD
OSSEO, WI 54758
P: (715) 586-0214
CONTACT: MATTHEW BARRETT
E: mbarrett@globalfinishing.com

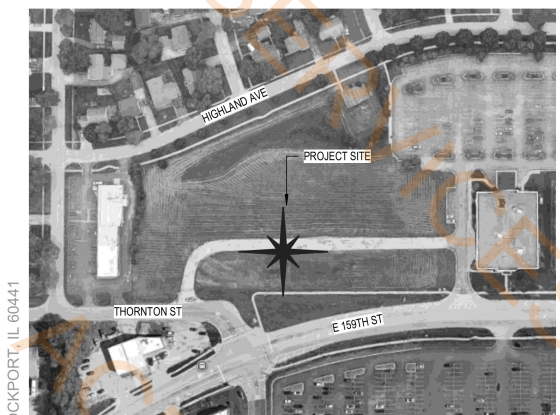

E 159TH ST LOCKPORT, IL 60441





TESSERE

All work herein is the exclusive property of TESSERE and is not to be copied or used in any way without the express written consent of TESSERE. All drawings, specifications, ideas, designs, and arrangements appearing herein constitute the original and unpublished Work of TESSERE.

Project No. 2501080347




LOCKPORT, IL
CRASH CHAMPIONS
E 159TH ST LOCKPORT, IL 60441

DESCRIPTION	DATE
PROJECT NO. 21682R25007	
STATUS: PERMIT	
DATE: 10/13/2025	
DRAWN BY: ZZ	
CHECKED BY: GO / RR	

FOUNDATION PLAN

S101

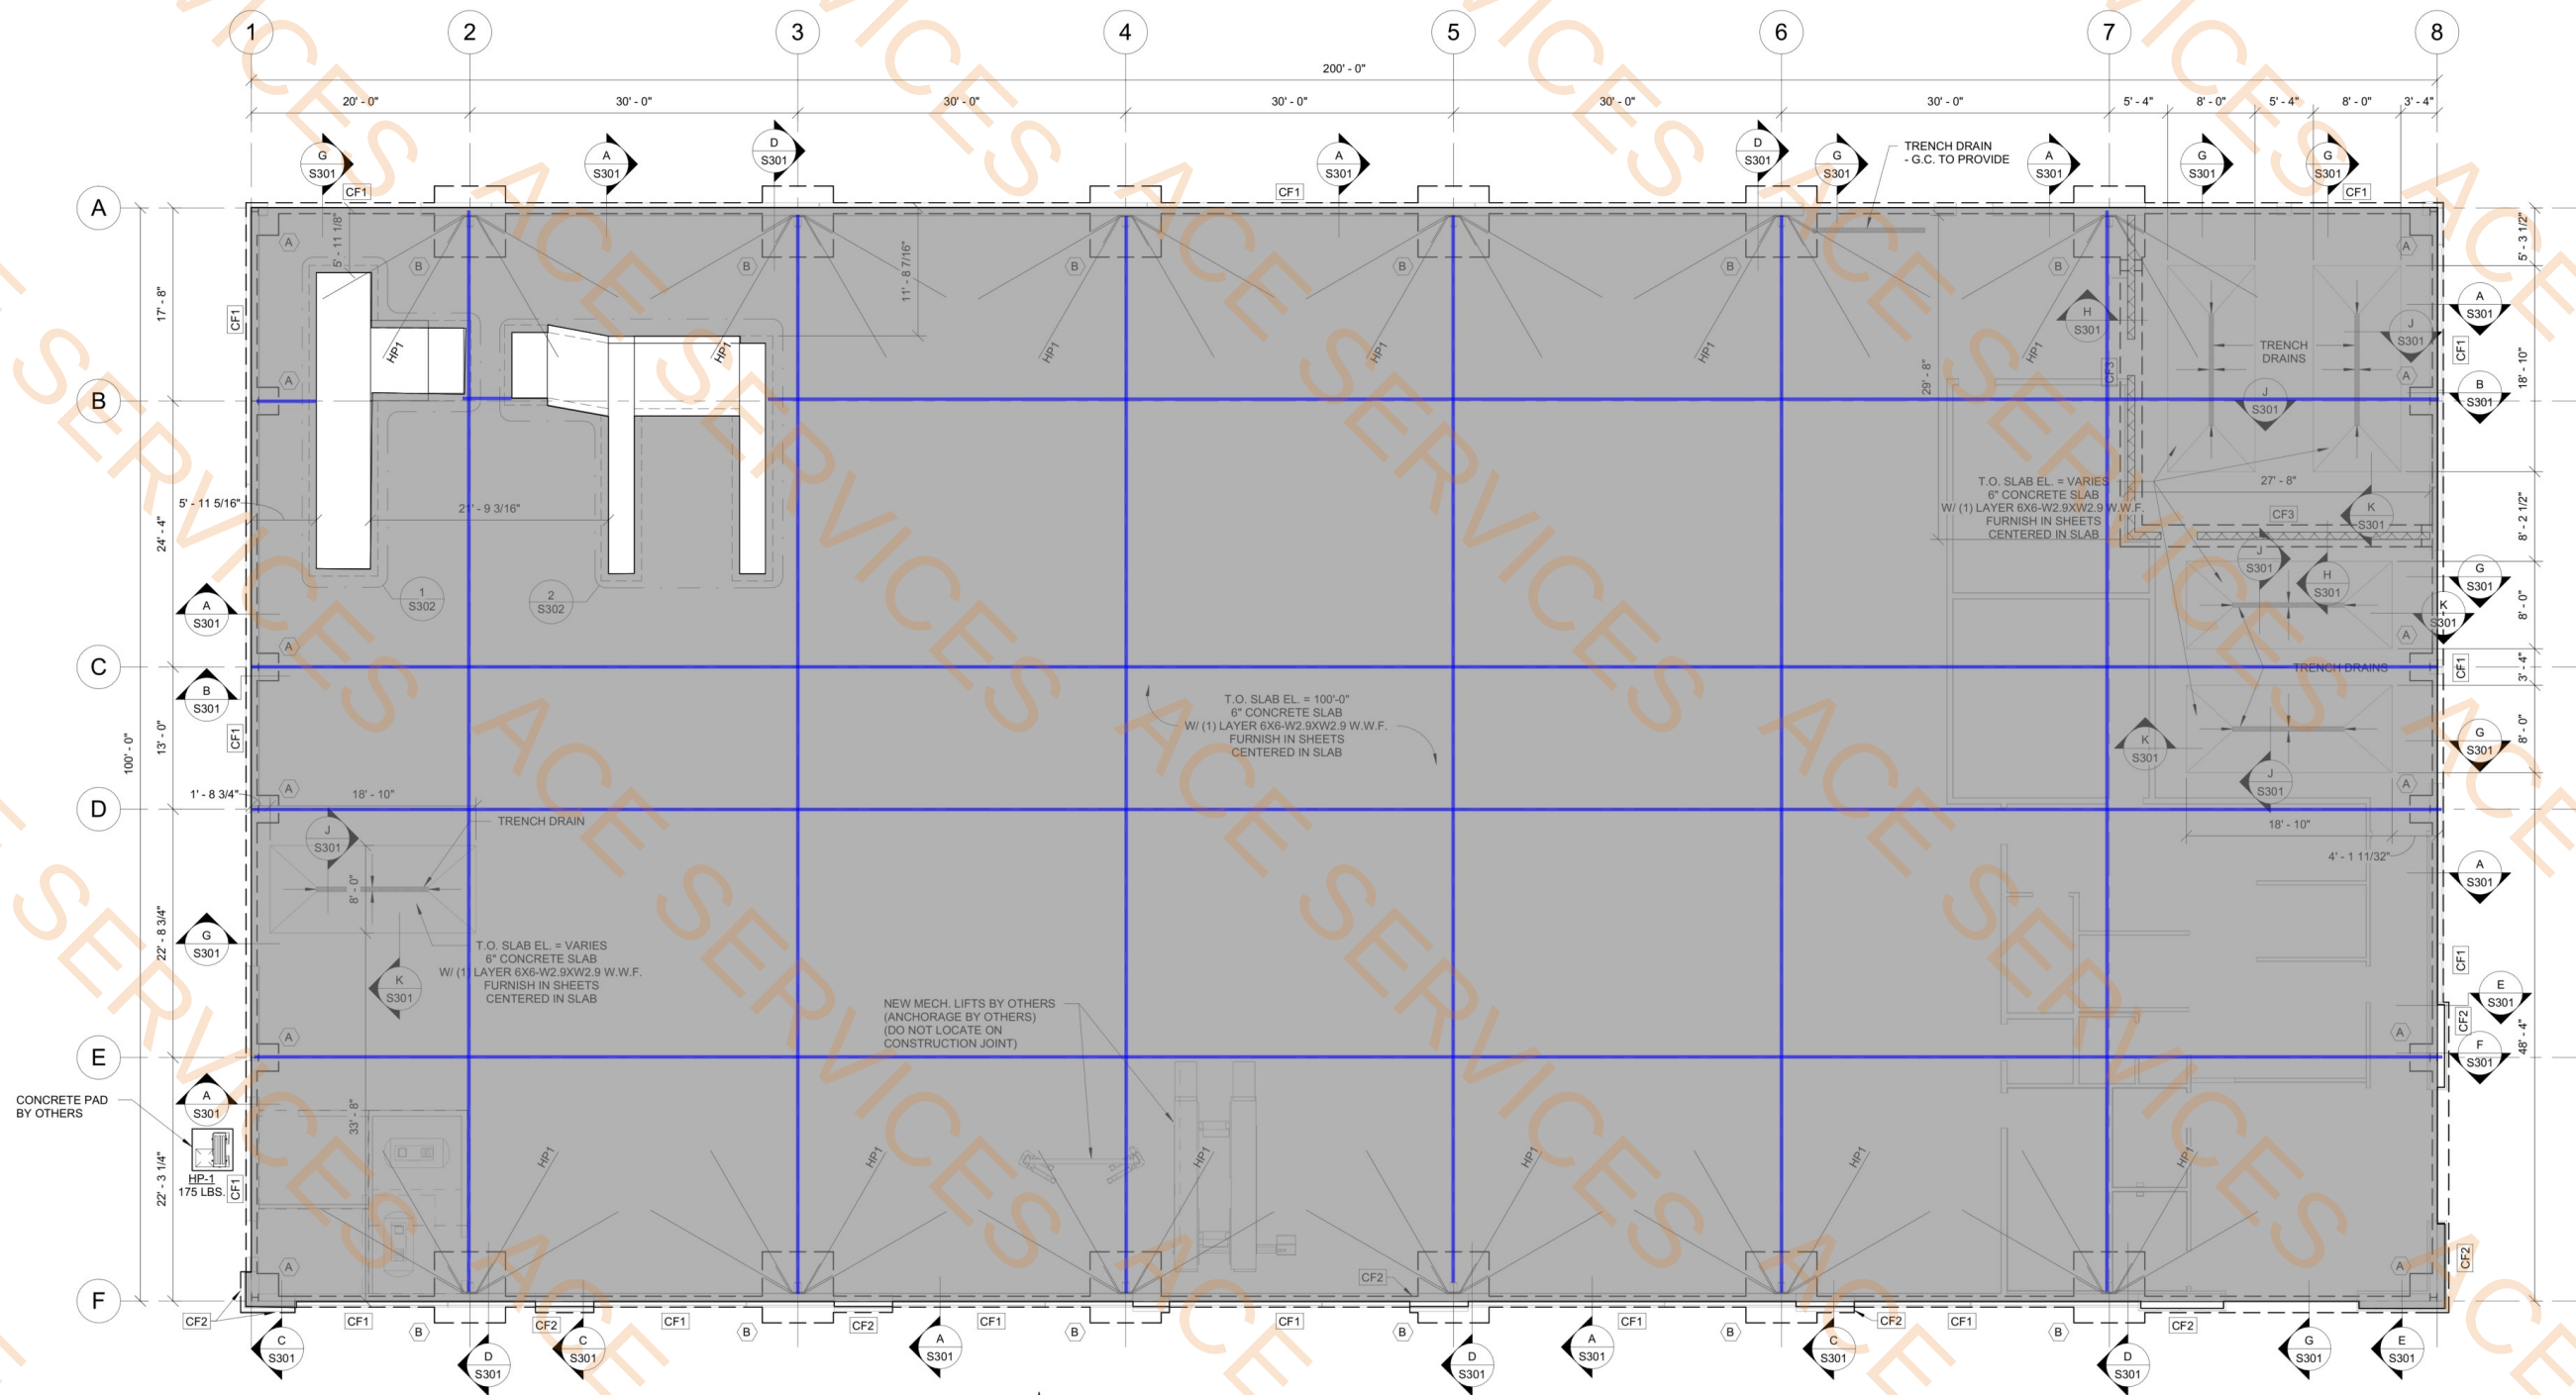

FOUNDATION PLAN


SCALE: 1/8" = 1'-0"
0' 2' 4' 8' 16'

- NOTES:
- "CF1" = CONTINUOUS FOOTING PER SCHEDULE ON SHEET S001.
 - "X" = PAD FOOTING PER SCHEDULE ON SHEET S001.
 - TOP OF FOOTING ELEVATION = 99'-0" UNLESS NOTED OTHERWISE.
 - STEEL FRAMING DIMENSIONS ARE TO CENTERLINE OF GRID OR MEMBER UNLESS NOTED OTHERWISE.
 - FINISH FLOOR ELEVATION = 100'-0" U.N.O.

NOTE:
SAW CUT JOINTS IN SLABS ON GRADE SHALL BE SPACED TO DIVIDE THE SLAB INTO PANELS NOT TO EXCEED 325 SQUARE FEET. THE LONGER DIMENSION OF EACH PANEL SHALL NOT EXCEED THE SHORTER DIMENSIONS BY MORE THAN 20%. JOINTS SHALL BE LOCATED AT COLUMN CENTERLINES WHERE POSSIBLE. CONTRACTOR SHALL SUBMIT JOINT LAYOUT TO ARCHITECT FOR APPROVAL. REFER TO DETAIL 1/S101 & 2/S101.

6" Thk Concrete Slab W/6x6-W2.9xW2.9 WWF
Saw cut Joint @ Slab(S101/1)

19663.8 SQ FT
1356.0 FT

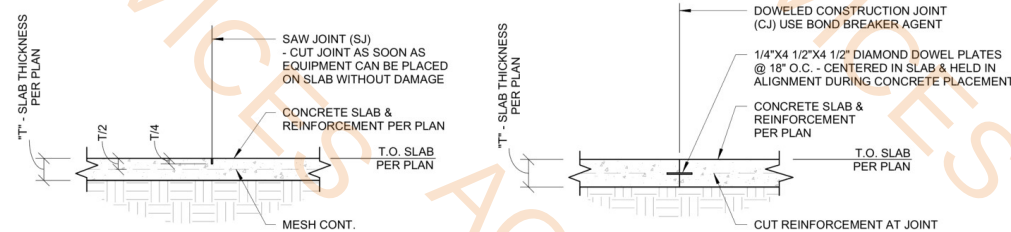

TYP. SAW CUT JOINT

TYP. DOWELED CONST. JOINT

SCALE: 3/4" = 1'-0"
0' 1' 2' 3'

SCALE: 3/4" = 1'-0"
0' 1' 2' 3'



TESSERE

www.tessere.com
All work herein is the exclusive property of TESSERE and is not to be copied or used in any way without the express written consent of TESSERE. All drawings, specifications, ideas, designs, and arrangements appearing herein constitute the original and unpublished Work of TESSERE.

Project No. 2501080347




LOCKPORT, IL

CRASH CHAMPIONS
E 159TH ST LOCKPORT, IL 60441

DESCRIPTION	DATE
PROJECT NO. 21682R25007	
STATUS: PERMIT	
DATE: 10/13/2025	
DRAWN BY: ZZ	
CHECKED BY: GO / RR	

FOUNDATION PLAN

S101

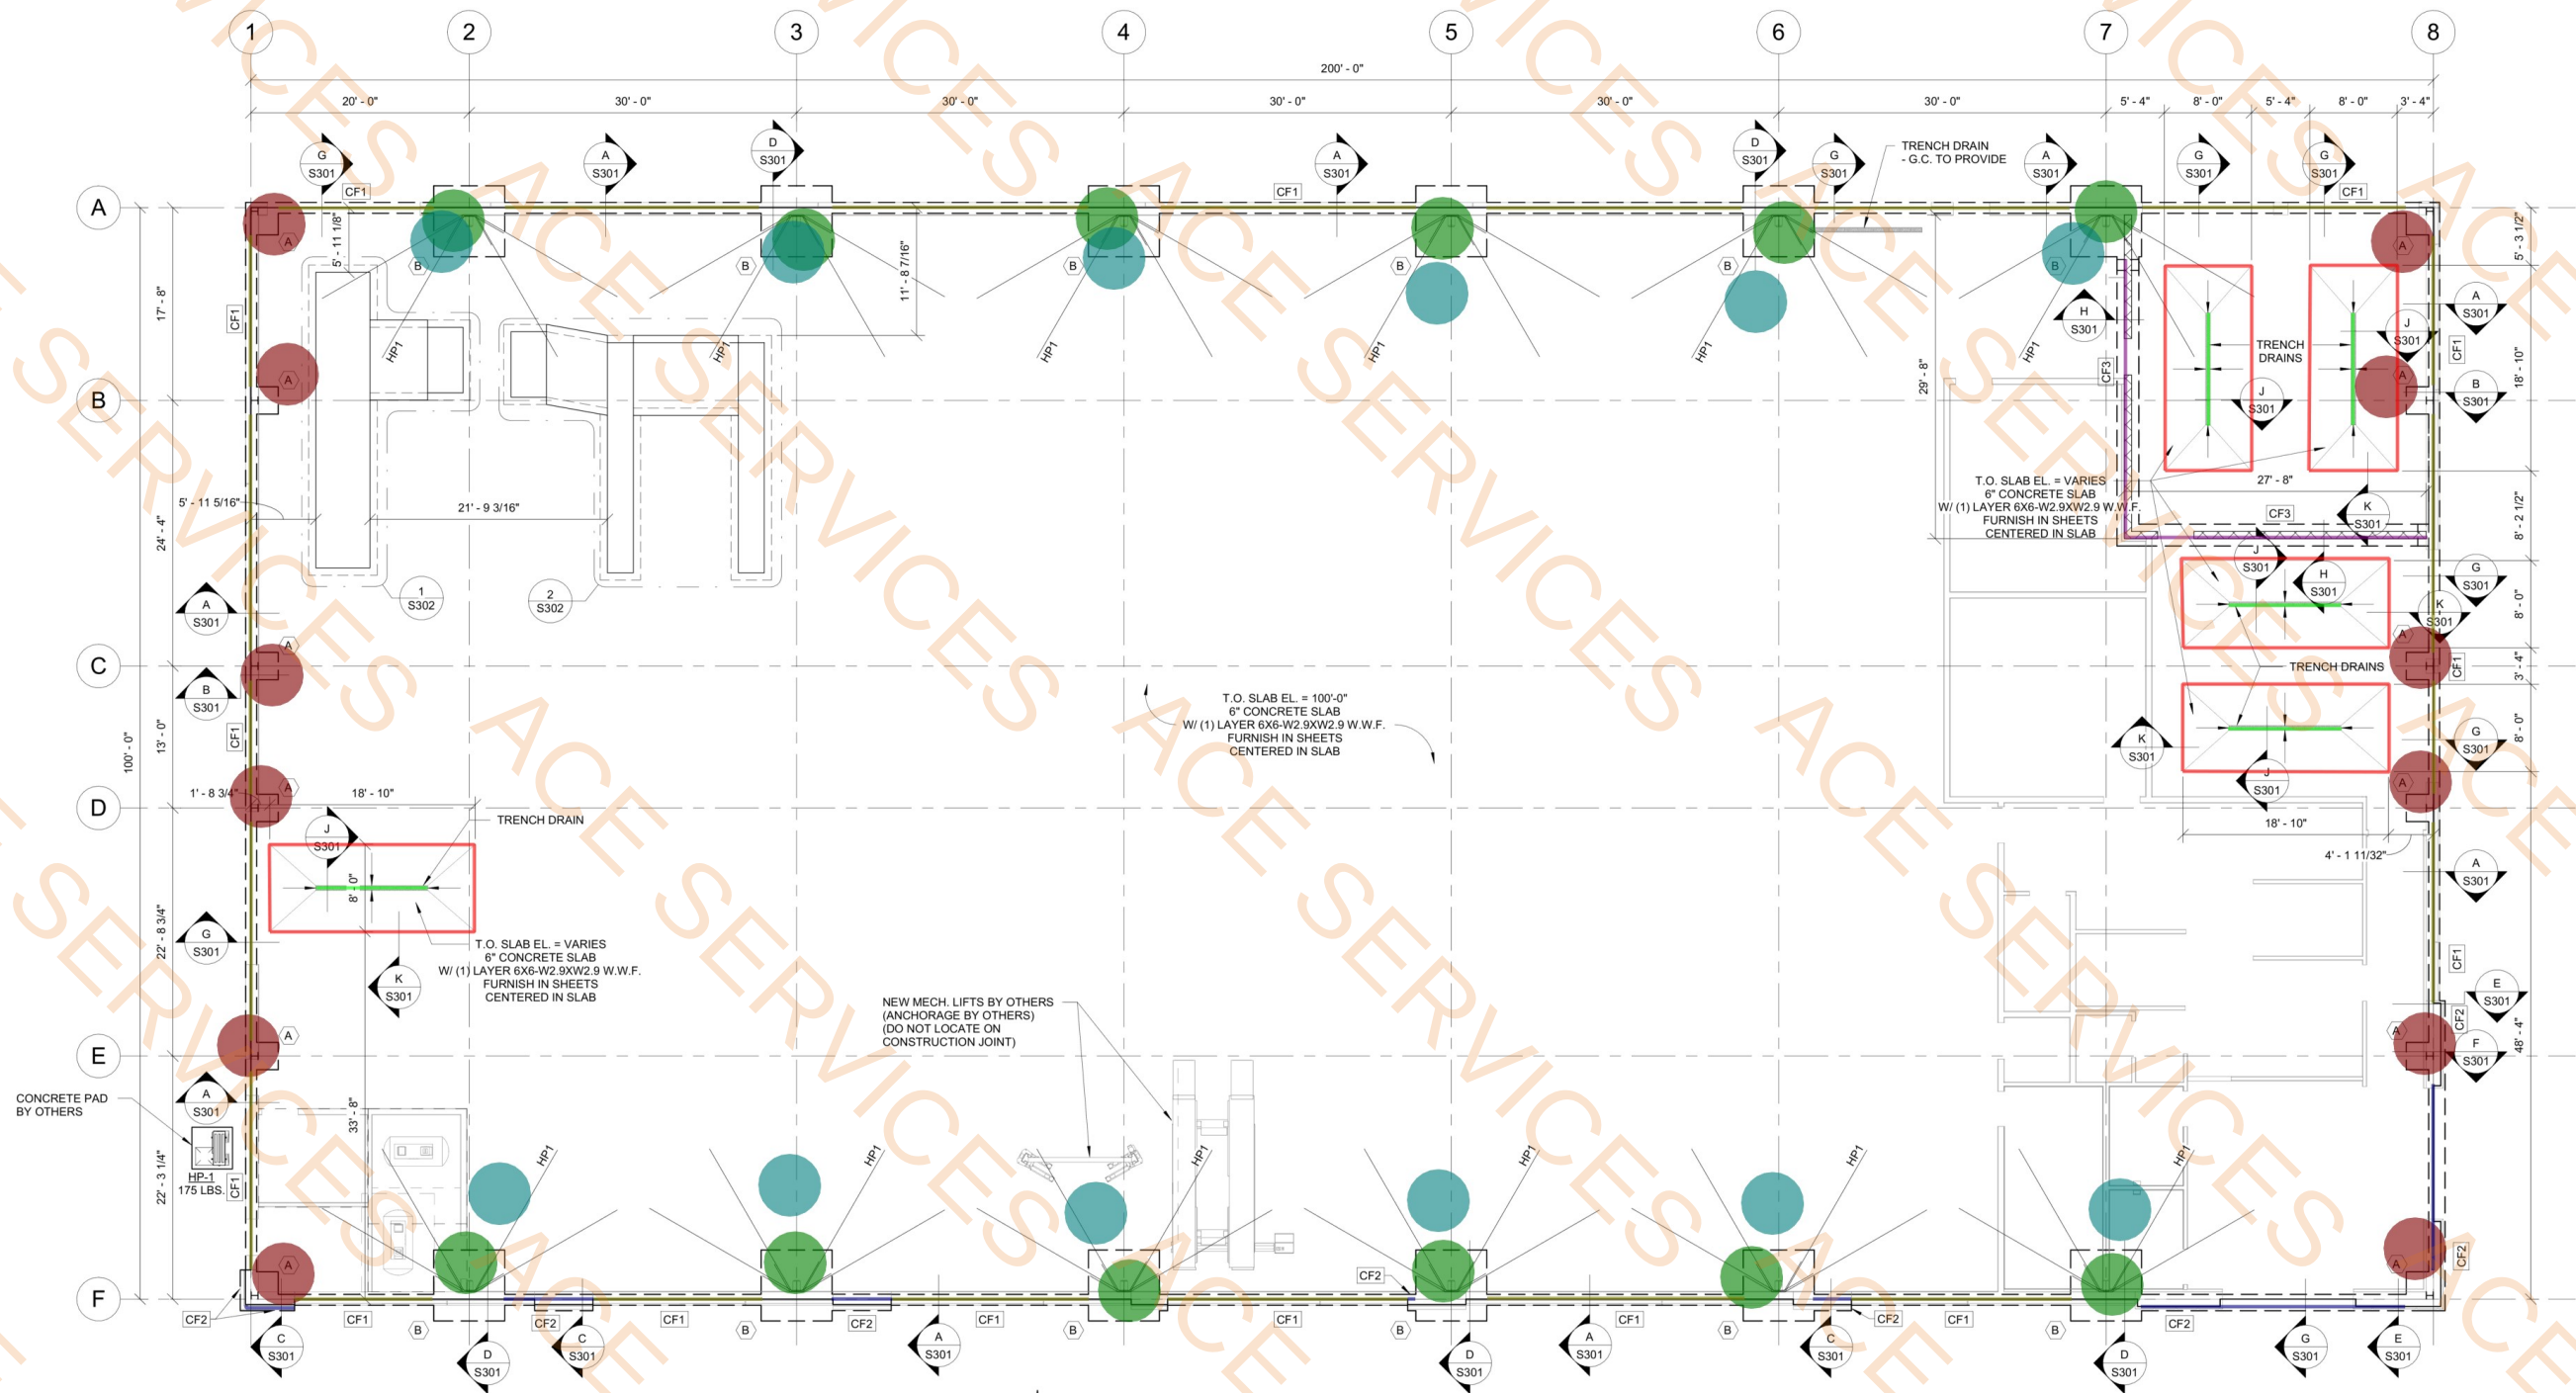

FOUNDATION PLAN


SCALE: 1/8" = 1'-0"
0' 2' 4' 8' 16'

- NOTES:
1. "CF" = CONTINUOUS FOOTING PER SCHEDULE ON SHEET S001.
 2. "X" = PAD FOOTING PER SCHEDULE ON SHEET S001.
 3. TOP OF FOOTING ELEVATION = 99'-0" UNLESS NOTED OTHERWISE.
 4. STEEL FRAMING DIMENSIONS ARE TO CENTERLINE OF GRID OR MEMBER UNLESS NOTED OTHERWISE.
 5. FINISH FLOOR ELEVATION = 100'-0" U.N.O.

NOTE:
SAW CUT JOINTS IN SLABS ON GRADE SHALL BE SPACED TO DIVIDE THE SLAB INTO PANELS NOT TO EXCEED 325 SQUARE FEET. THE LONGER DIMENSION OF EACH PANEL SHALL NOT EXCEED THE SHORTER DIMENSIONS BY MORE THAN 20%. JOINTS SHALL BE LOCATED AT COLUMN CENTERLINES WHERE POSSIBLE. CONTRACTOR SHALL SUBMIT JOINT LAYOUT TO ARCHITECT FOR APPROVAL. REFER TO DETAIL 1/S101 & 2/S101.

- Tag A Pad Footing And S301/B
- Tag B Pad Footing And S301/D
- CF1 Cont Concrete Footing And Section S301/A.G
- CF2 Cont Concrete Footing And Section S301/C
- CF3 Cont Concrete Footing And S301/H
- HP1 Hairpins
- S301/K
- S301/J

- 12.0 EA
- 12.0 EA
- 414.5 FT
- 64.1 FT
- 53.2 FT
- 12.0 EA
- 268.7 FT
- 51.5 FT

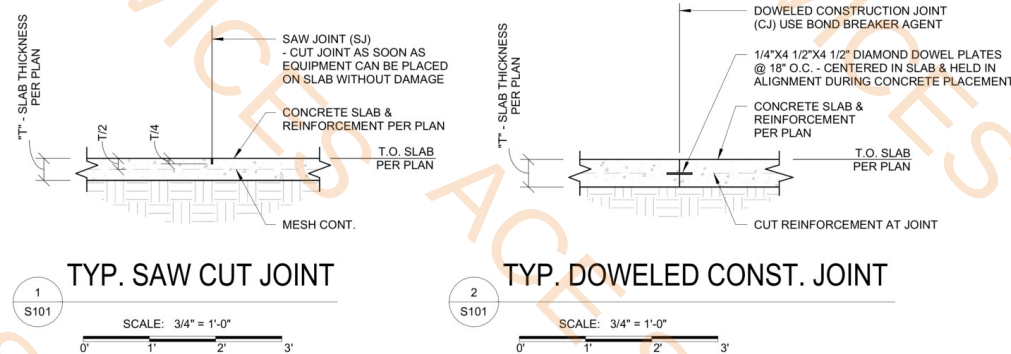

TESSERE

All work herein is the exclusive property of TESSERE and is not to be copied or used in any way without the express written consent of TESSERE. All drawings, specifications, ideas, designs, and arrangements appearing herein constitute the original and unpublished Work of:
© 2025 TESSERE

Project No. 2501080347





LOCKPORT, IL

CRASH CHAMPIONS
E 159TH ST LOCKPORT, IL 60441



△	DESCRIPTION	DATE
PROJECT NO:	21692R25007	
STATUS:	PERMIT	
DATE:	10/13/2025	
DRAWN BY:	ZZ	
CHECKED BY:	GO / RR	

FOUNDATION RECESS PLANS & SECTIONS



S302

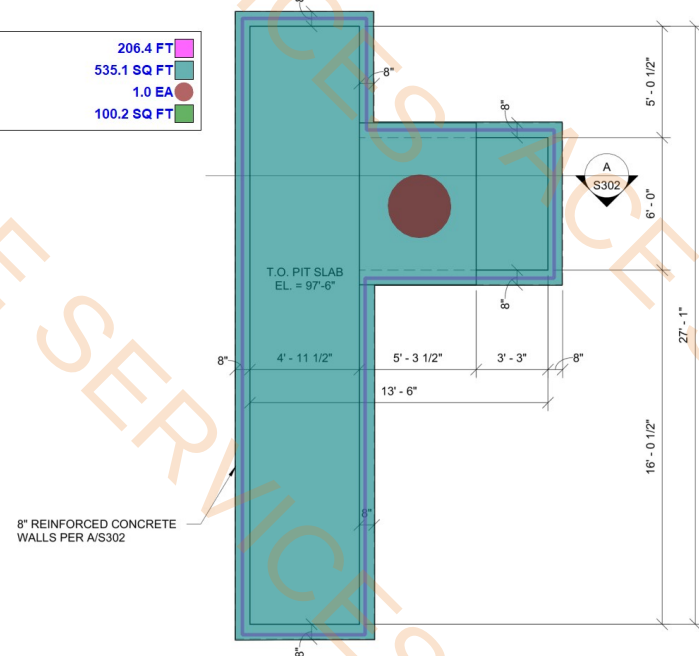 


PAINT BOOTH RECESS PLAN

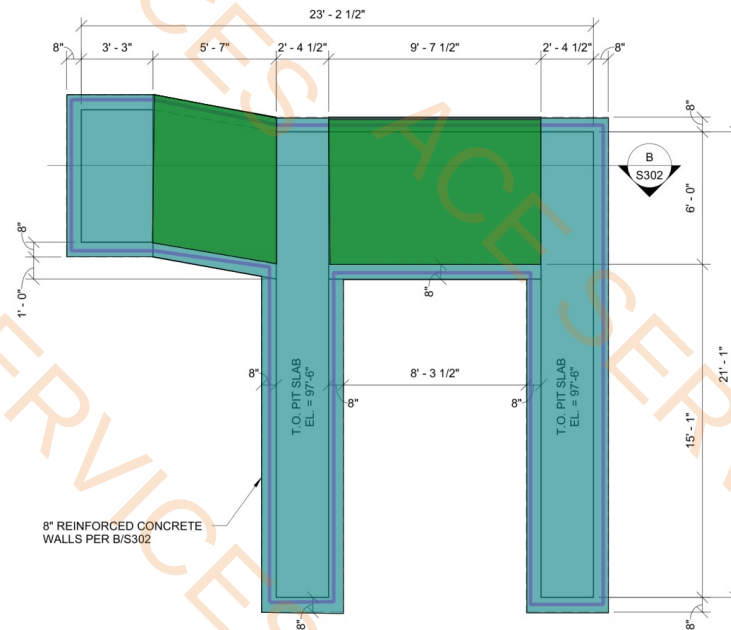 


PAINT BOOTH RECESS PLAN

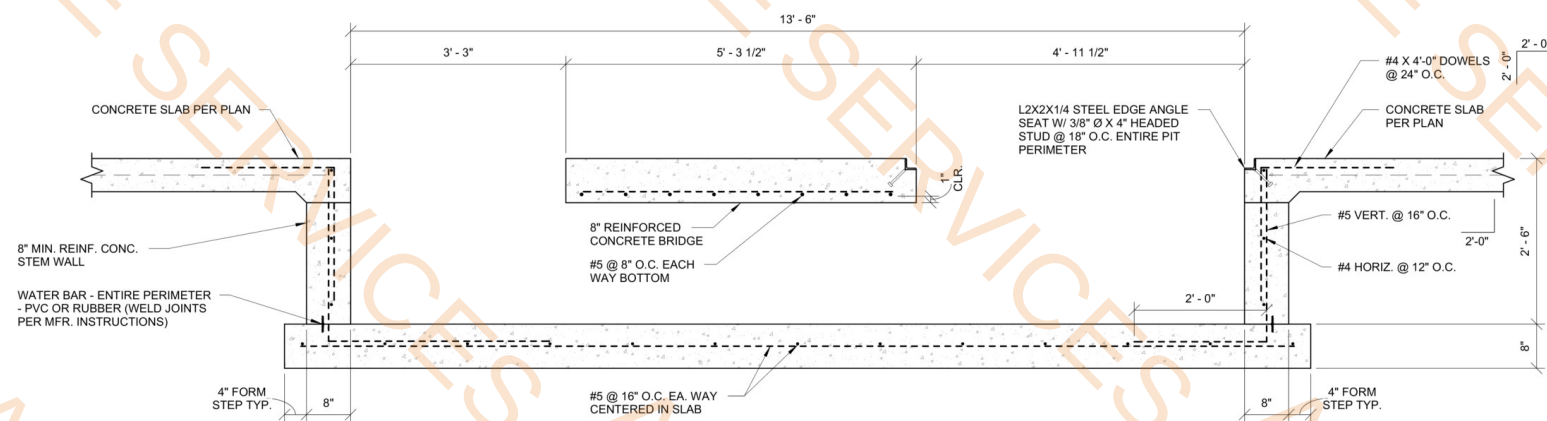 


SECTION @ RECESS

 

NOTE:
VERIFY EXACT DIMENSIONS W/ EQUIP. SUPPLIER
& G.C. PRIOR TO CONSTRUCTION.

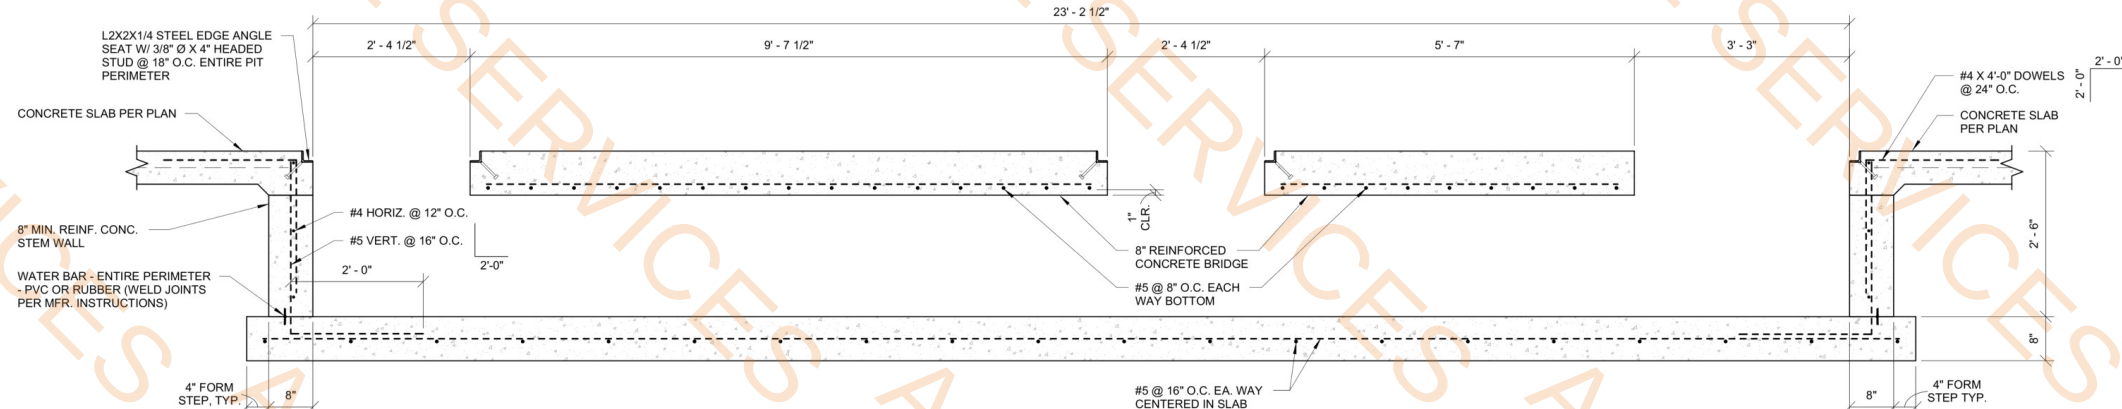

SECTION @ RECESS

 

NOTE:
VERIFY EXACT DIMENSIONS W/ EQUIP. SUPPLIER
& G.C. PRIOR TO CONSTRUCTION.



TESSERE

All work herein is the exclusive property of TESSERE and is not to be copied or used in any way without the express written consent of TESSERE. All drawings, specifications, ideas, designs, and arrangements appearing herein constitute the original and unpublished Work of: © 2025 TESSERE

Project No. 2501080347



LOCKPORT, IL
CRASH CHAMPIONS
E 159TH ST LOCKPORT, IL 60441

ROOF FRAMING PLAN

SCALE: 1/8" = 1'-0"
0' 2' 4' 8' 16'

- NOTES:
- "BL#" = BRICK LINTEL PER SCHEDULE ON SHEET S001.
 - "ML#" = CMU LINTEL PER SCHEDULE ON SHEET S001.
 - "L#" = LIGHT GAGE LINTEL PER SCHEDULE ON SHEET S001.
 - REFER TO MECHANICAL DRAWINGS FOR SIZE AND LOCATION OF ALL ROOFTOP EQUIPMENT.
 - "MCJ" = MASONRY CONTROL JOINT.
 - VERIFY W/ PEMB SUPPLIER THAT BUILDING IS DESIGNED FOR MECHANICAL EQUIPMENT.


CANOPIES & ATTACHMENTS BY PEMB SUPPLIER

DESCRIPTION	DATE
PROJECT NO. 21692R25007	
STATUS: PERMIT	
DATE: 10/13/2025	
DRAWN BY: ZZ	
CHECKED BY: GO / RR	

ROOF FRAMING PLAN

S201

FILE PATH: AutoCAD\Drawings\21692R25007_CrashChampions_Lockport_IL_R25007.dwg

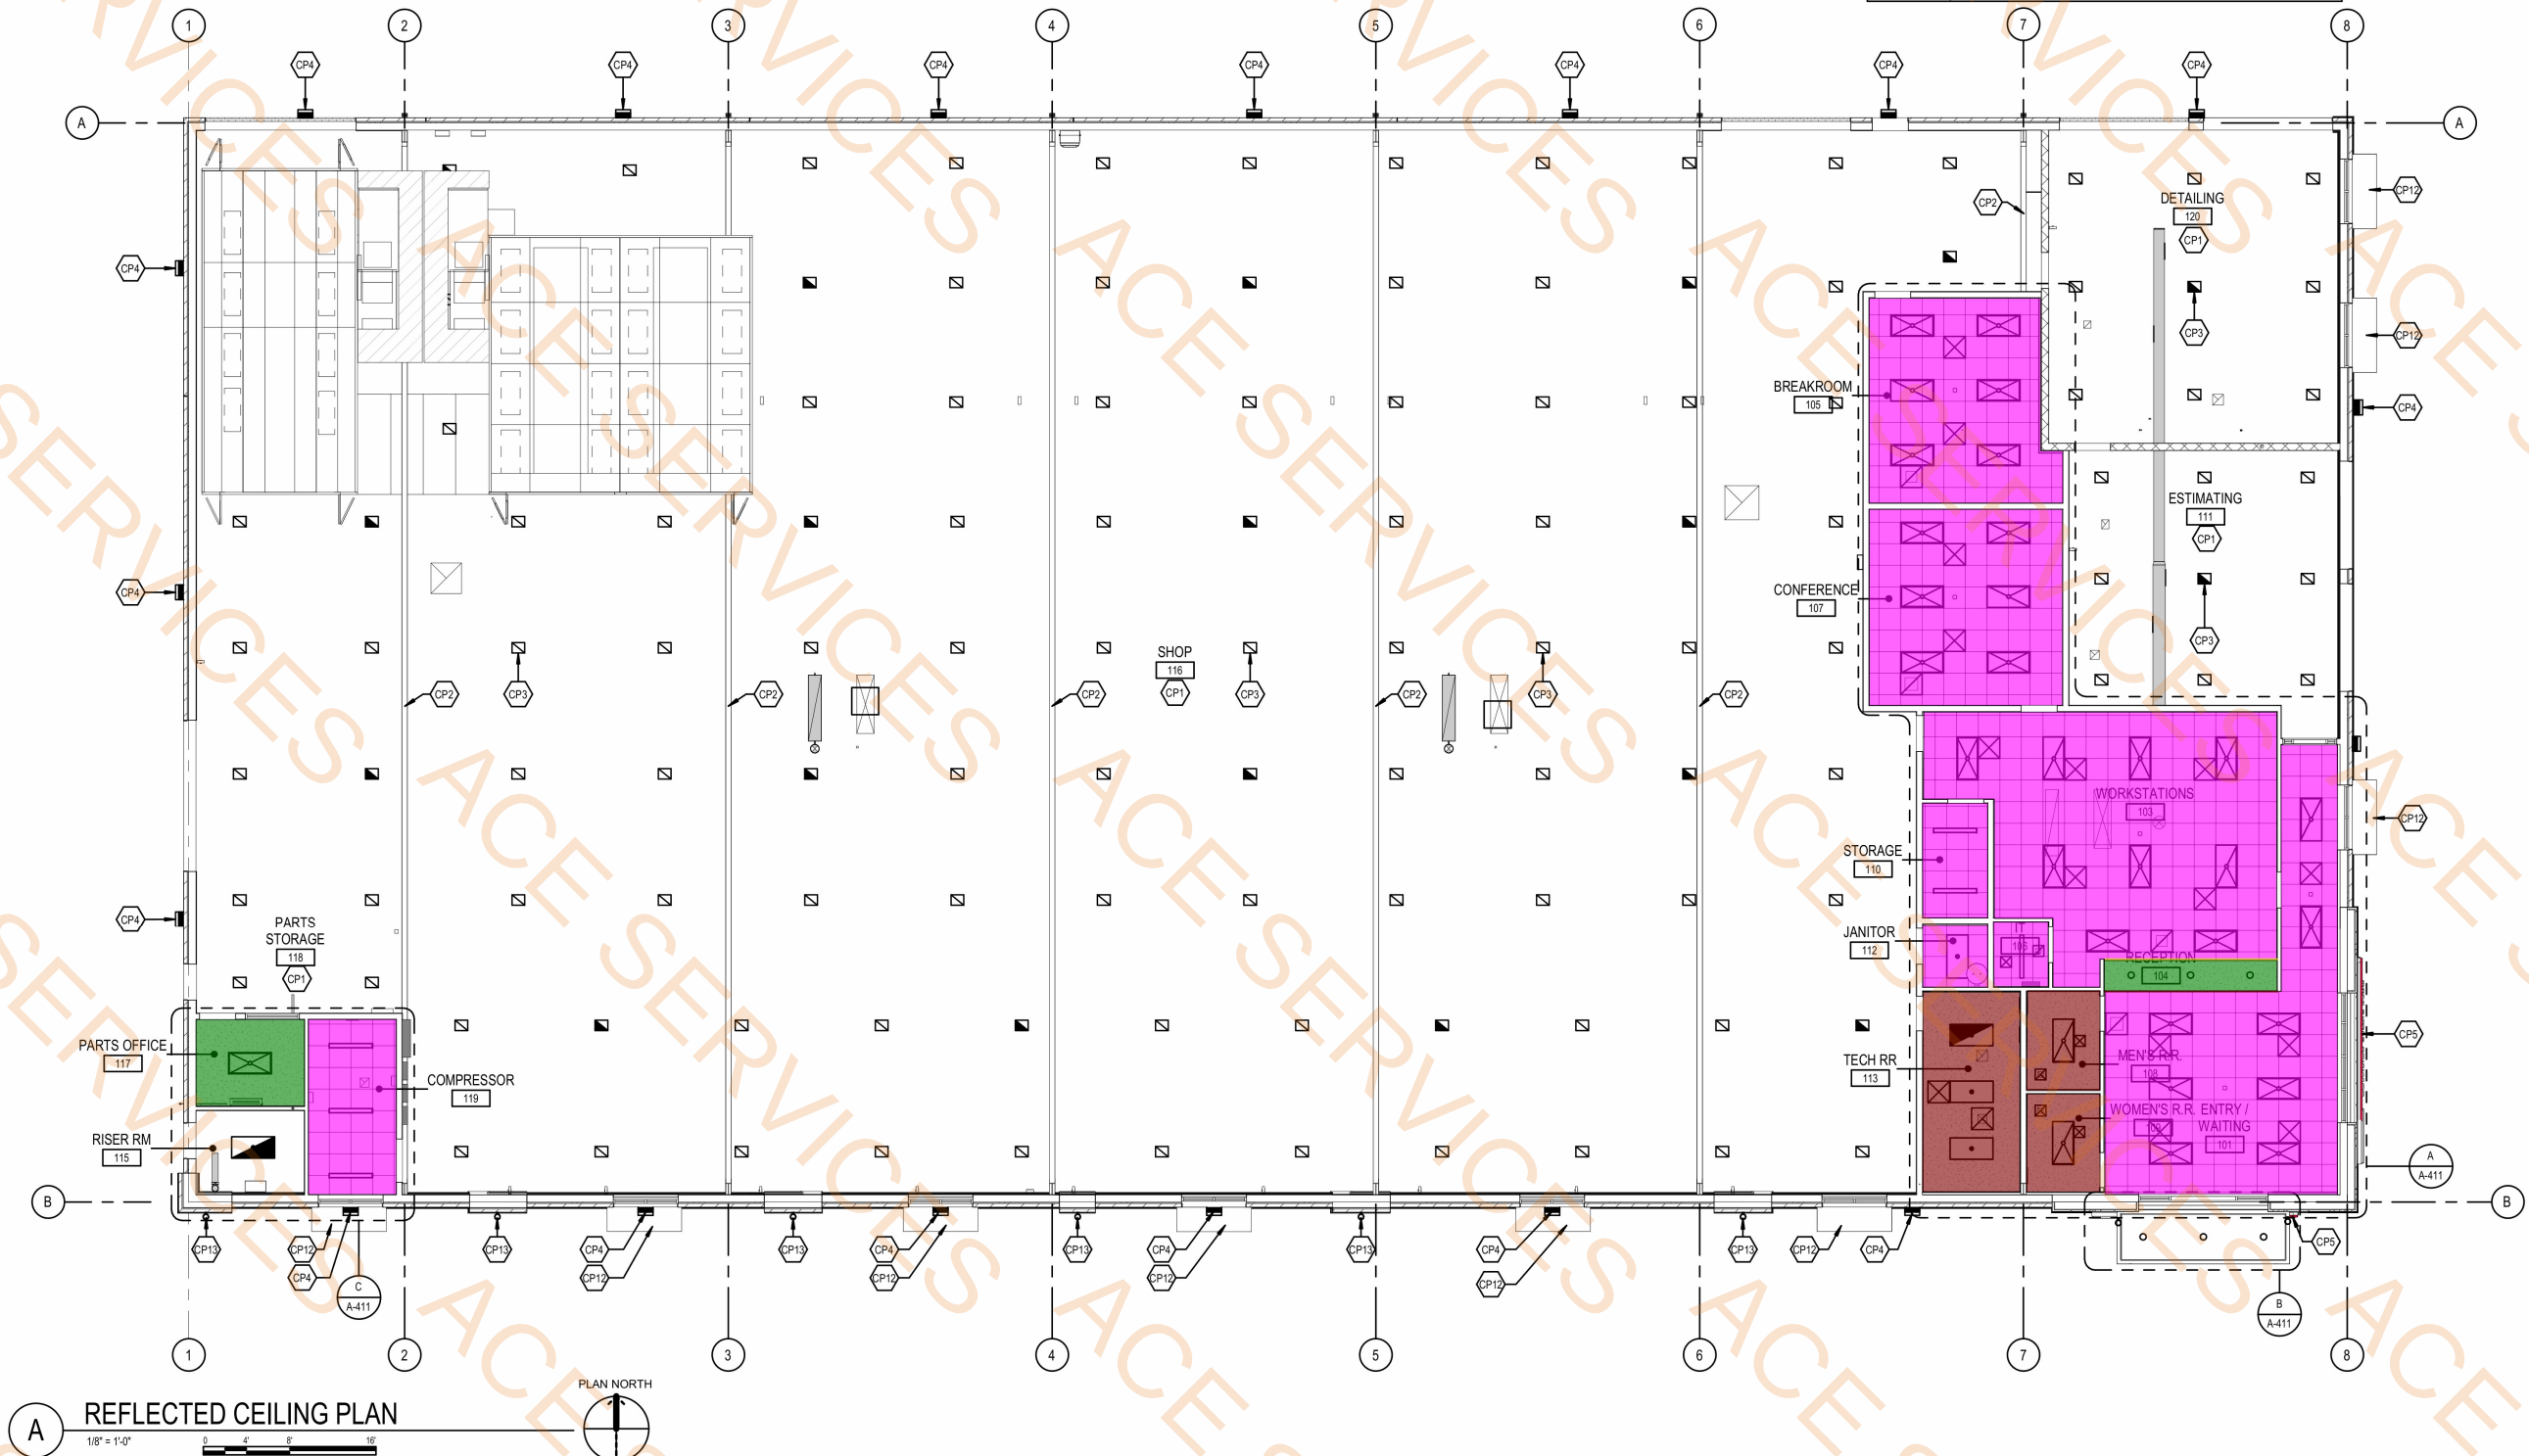


A REFLECTED CEILING PLAN
1/8" = 1'-0"
0 4 8 16
PLAN NORTH

CEILING PLAN LEGEND	
	GYPSUM BOARD
	ACOUSTICAL CEILING TILE 24"x24"
	CEILING HEIGHT TAG 1'-0"
	AIR TERMINAL SUPPLY DIFFUSER
	AIR TERMINAL RETURN GRILLE
	AIR TERMINAL EXHAUST GRILLE
	LIGHT FIXTURE 2x2 / 2x4
	EMERGENCY BACK UP LIGHT FIXTURE 2x2 / 2x4
	LIGHT FIXTURE SUSPENDED, LINEAR
	LIGHT FIXTURE CAN LIGHT (RECESSED)
	EXIT SIGN CEILING MOUNTED
	EXIT SIGN WALL MOUNTED

REFLECTED CEILING KEYNOTES	
Key Value	Keynote Text
CP1	EXPOSED STRUCTURE
CP2	EXPOSED PEMB STRUCTURAL FRAME
CP3	LIGHT FIXTURES, TYP. REF ELECTRICAL
CP4	WALL PACK LIGHT FIXTURE, REF ELECTRICAL
CP5	CRASH SIGN ABOVE - REF EXTERIOR ELEVATIONS
CP12	NEW CANVAS CANOPY, REF. CANOPY MANUF.
CP13	NEW WALL SCONCE, REF. MEP

- ### CEILING NOTES
- CENTER CEILING GRID IN ROOMS AS SHOWN ON REFLECTED CEILING PLANS.
 - CHECK ALL CEILING HEIGHTS AND POSSIBLE CEILING PLENUM CONDITIONS FOR CLEARANCE OF LIGHT FIXTURES AS SHOWN ON THE LIGHTING PLAN. ANY DISCREPANCIES SHALL BE BROUGHT TO THE ATTENTION OF THE ARCHITECT IN WRITING BEFORE PROCEEDING WITH THE WORK.
 - PRIOR TO CLOSING OF ANY CEILING, ALL MECHANICAL SYSTEMS (I.E. HVAC, PLUMBING AND ELECTRICAL) SHALL BE INSPECTED AND WHERE REQUIRED, TESTED BY THE LOCAL AUTHORITIES HAVING JURISDICTION TO ENSURE THEIR PROPER INSTALLATION AND FUNCTION.
 - CEILING HEIGHTS ARE DIMENSIONED IN RELATIONSHIP TO THE FINISHED FLOOR AND/OR FLOOR DECK.
 - REFER TO HVAC DRAWINGS FOR CONFIRMATION OF ANY DUCTS, MAIN LINES, OR BRANCHES. COORDINATE ROUTING OF DUCTWORK WITH APPROPRIATE CONTRACTOR PRIOR TO BEGINNING OF WORK.

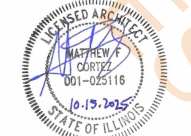

LOCKPORT, IL
CRASH CHAMPIONS
E 159TH ST LOCKPORT, IL 60441

DESCRIPTION	DATE
PROJECT NO:	21692R25007
STATUS:	IFP
DATE:	10/13/2025
DRAWN BY:	SMC
CHECKED BY:	LDD

REFLECTED
CEILING PLAN

A-111

SHEET NO. 10/2025 3:57:51 PM
PLOT DATE: 10/20/2025
FILE PATH: AutoCAD\Drawings\Lockport\A-101.dwg

PROJECT NO. 21692R25007
STATUS: ISSUE FOR PERMITTING
DATE: 10/01/2025
DRAWN BY: SMC
CHECKED BY: LDD

ACE SERVICES

PRODUCT SPECIFICATIONS	
NAME	MANUFACTURER
RETRACTABLE BOLLARDS	THE BOLLARD EXPERTS: MANUAL RETRACTABLE - SERIES #MR4000


FLOOR PLAN KEYNOTES	
15.6 FT	100.1 FT
200.2 FT	21.4 FT
80.1 FT	12.1 FT
36.7 FT	33.6 FT

GENERAL NOTES	
1. DIMENSIONS ARE FROM FACE OF STUD OR MASONRY TO FACE OF STUD OR MASONRY UNLESS NOTED OTHERWISE.	8. SEALANT TO BE INSTALLED AT, BUT NOT LIMITED TO, THE FOLLOWING AREAS: BETWEEN EXTERIOR WALLS AND FOUNDATIONS AND AROUND ALL EXTERIOR BUILDING ENVELOPE OPENINGS, EXTENTS OF CABINETRY MEETING GYP WALLS, INTERIOR AND EXTERIOR PERIMETER OF ALL DOOR FRAMES, WINDOW FRAMES, AND GYP BOARD OPENINGS, AND PERIMETER OF ALL TOILETS, URINALS, AND SINKS TO FLOOR AND WALLS. REF SPEC SECTION 079200 FOR SEALANT INFORMATION. PLUMBING CONTRACTOR RESPONSIBLE FOR SEALING AT ALL PLUMBING FIXTURES.
2. REF PARTITION TYPES SHEET FOR INTERIOR PARTITION WALL ASSEMBLY INFORMATION	9. MOLD RESISTANT GYP BD. TO BE USED IN ALL WET AREAS, INCLUDING, BUT NOT LIMITED TO: WALLS IN PUBLIC AND PRIVATE RESTROOMS, PLUMBING FIXTURE WALLS, AND AROUND ALL MOP SINKS. FIBER CEMENT BOARD TO BE USED IN LIEU OF MOLD RESISTANT GYP BOARD AS DIRECTED ELSEWHERE.
3. PRIOR TO CONSTRUCTION, GC TO VERIFY WITH MANUFACTURER OR SUPPLIER, ALL DIMENSIONS OF FIXTURES AND EQUIPMENT. ALL MANUFACTURED MATERIALS, COMPONENTS, FASTENERS, ASSEMBLIES, ETC SHALL BE INSTALLED PER MANUFACTURER'S INSTRUCTIONS	10. REFER TO INTERIOR SHEETS & EQUIPMENT SHEETS FOR CASEWORK, FINISH, FURNITURE, EQUIPMENT AND ACCESSORY INFORMATION.
4. INTERIOR DOOR OPENINGS NOT LOCATED BY DIMENSION ARE TO BE LOCATED 4" OFF OF ADJACENT PERPENDICULAR WALL STUD UNO	11. REFER TO RESPONSIBILITY MATRIX FOR OWNER PROVIDED FURNITURE AND EQUIPMENT
5. WINDOW AND DOOR OPENING DIMENSIONS REPRESENT ROUGH OPENINGS	12. CONTRACTOR TO PROVIDE NEW MOISTURE BARRIER AT FLOOR SLAB
6. FRAMER IS RESPONSIBLE FOR PROVIDING ALL BLOCKING REQUIRED FOR ANY WALL HUNG EQUIPMENT, TOILET ACCESSORIES, SHELVING, EXTERIOR LIGHT FIXTURES, WINDOW TREATMENTS, HARDWARE, ETC. G.C. RESPONSIBLE FOR COORDINATION WITH OWNER, FF&E VENDORS AND OTHER VENDORS FOR BLOCKING AND ROUGH IN REQUIREMENTS.	13. COORDINATE LOW VOLTAGE TELEPHONE / DATA / SECURITY / IT WORK WITH OWNER AND WITH LOCAL TELEPHONE COMPANY BEFORE BEGINNING WORK
7. ALL CONCEALED WOOD TO BE FIRE TREATED. ALL WOOD THAT IS TO BE IN CONTACT WITH CONCRETE IS TO BE PRESSURE TREATED	14. STRUCTURAL AND MEP CONTENT SHOWN IN ARCHITECTURAL DRAWINGS IS FOR DESIGN INTENT REFERENCE ONLY. REFER TO FULL DRAWING SET FOR SPECIFIC INFORMATION PERTAINING TO EACH TRADE



www.tessere.com

All work herein is the exclusive property of TESSERE and is not to be copied or used in any way without the express written consent of TESSERE. All drawings, specifications, ideas, designs, and arrangements appearing herein constitute the original and unpublished work of © 2025 TESSERE

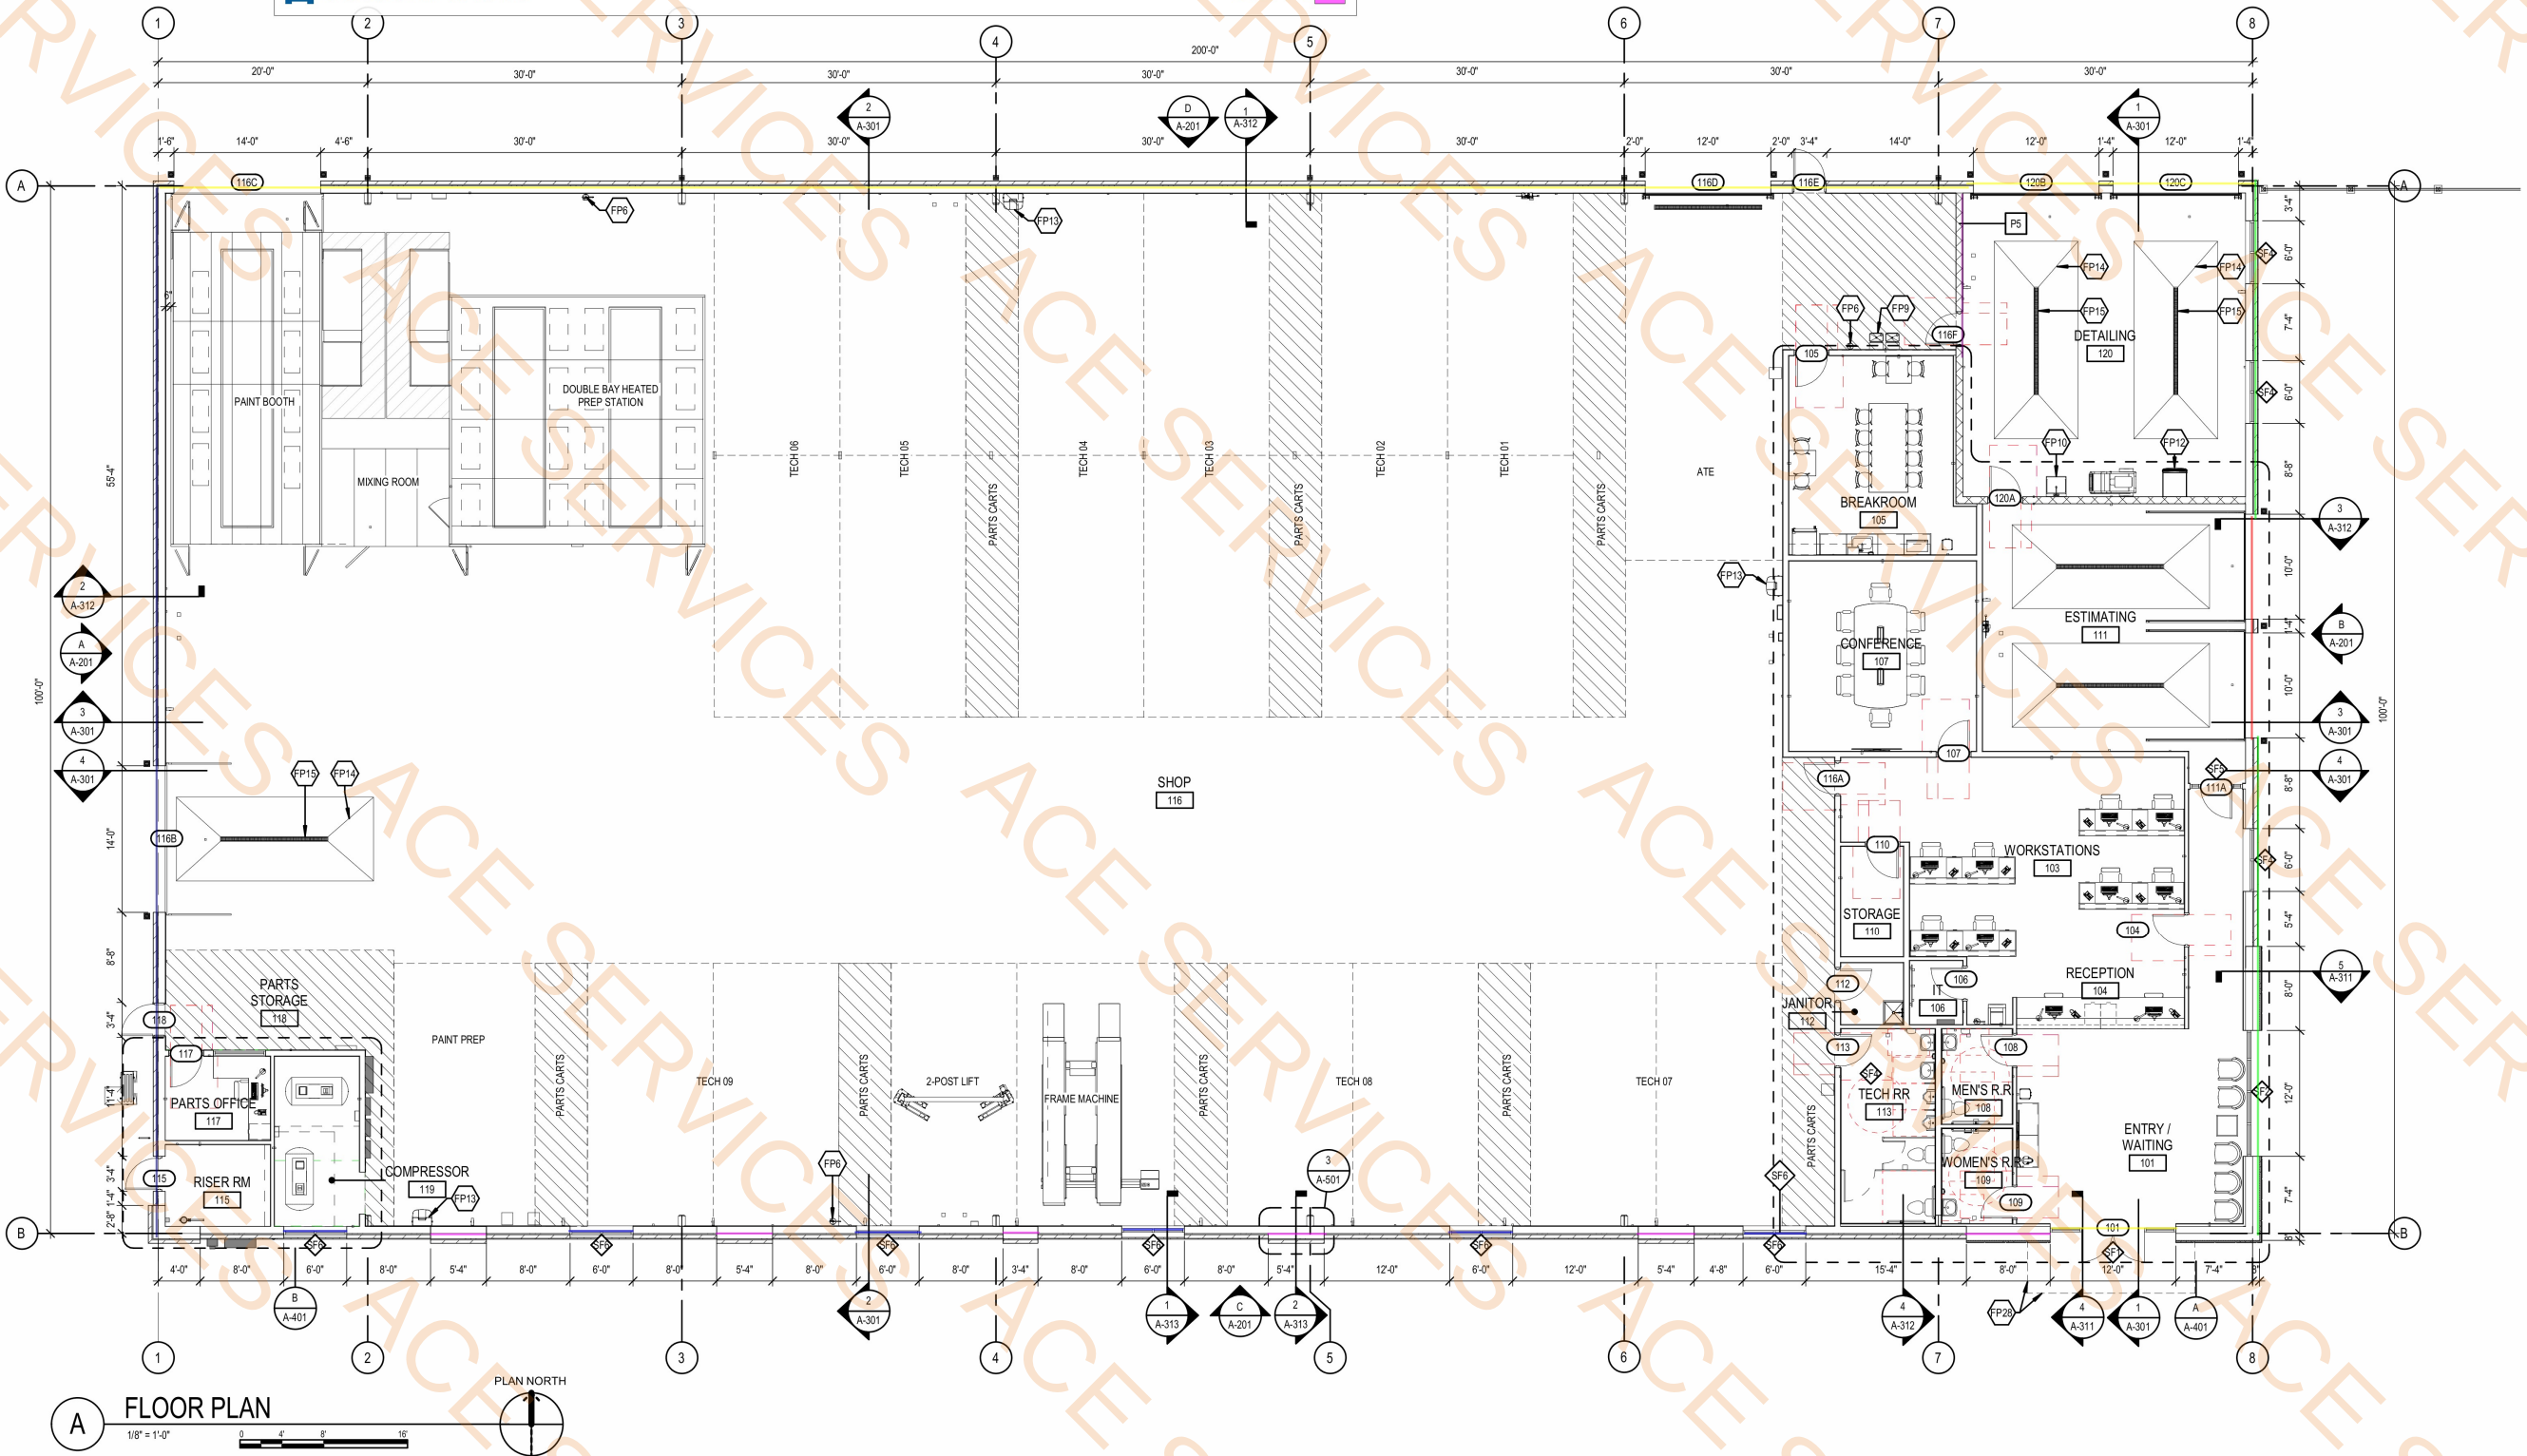

NOT FOR CONSTRUCTION

PROGRESS PRINT

LOCKPORT, IL

CRASH CHAMPIONS


E 159TH ST LOCKPORT, IL 60441

DESCRIPTION	DATE
PROJECT NO.	21692R25007
STATUS:	ISSUE FOR PERMITTING
DATE:	10/01/2025
DRAWN BY:	SMC
CHECKED BY:	LDD

ARCHITECTURAL
FLOOR PLAN

A-101

FILE PATH: \\allicodes\Drawings\21692R25007 - CC Lockport\Greenfield\21692R25007 - CrashChampions_Lockport_IL_226.rvt

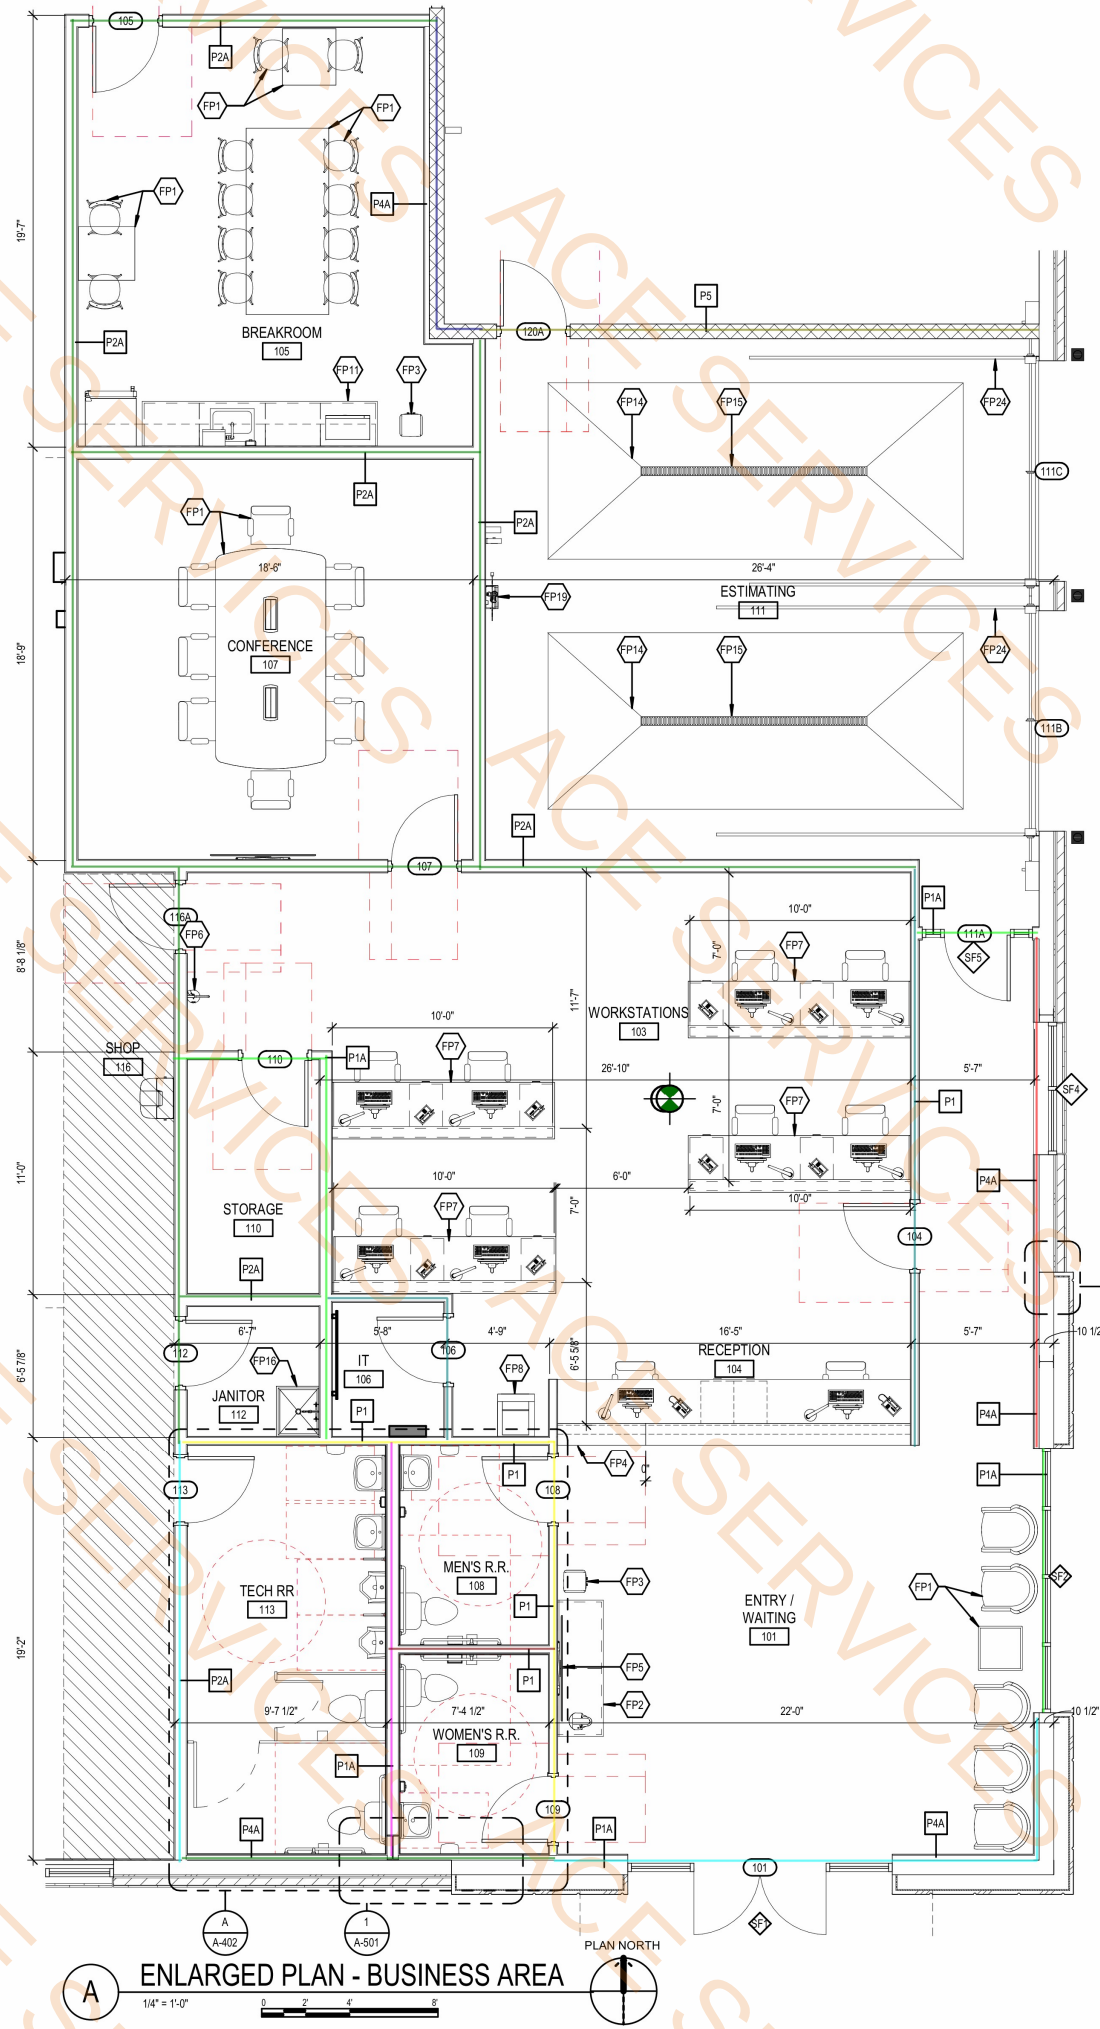


Wall Type P2A @ 24'H	168.5 FT
Wall Type P5 @ 24'H	25.4 FT
Wall Type P4A @ 22'H	16.2 FT
Wall Type P1 @ 24'H	64.9 FT
Wall Type P4A @ 24'H	23.1 FT
Wall Type P1A @ 24'H	77.6 FT
Wall Type P1 @ 24'H- One Side Moisture Resistant	35.6 FT
Wall Type P1A @ 24'H-Both Side Moisture Resistant	18.8 FT
Wall Type P2A @ 24'H-One Side Moisture Resistant	19.1 FT
Wall Type P1 @ 24'H- Both Side Moisture Resistant	7.5 FT
Wall Type P4A @ 27'H- One Side Moisture Resistant	16.9 FT
Wall Type P4A @ 27'H	28.4 FT

GENERAL NOTES

- DIMENSIONS ARE FROM FACE OF STUD OR MASONRY TO FACE OF STUD OR MASONRY UNLESS NOTED OTHERWISE.
- REF PARTITION TYPES SHEET FOR INTERIOR PARTITION WALL ASSEMBLY INFORMATION
- PRIOR TO CONSTRUCTION, GC TO VERIFY WITH MANUFACTURER OR SUPPLIER, ALL DIMENSIONS OF FIXTURES AND EQUIPMENT. ALL MANUFACTURED MATERIALS, COMPONENTS, FASTENERS, ASSEMBLIES, ETC SHALL BE INSTALLED PER MANUFACTURER'S INSTRUCTIONS
- INTERIOR DOOR OPENINGS NOT LOCATED BY DIMENSION ARE TO BE LOCATED 4" OFF OF ADJACENT PERPENDICULAR WALL STUD UNO
- WINDOW AND DOOR OPENING DIMENSIONS REPRESENT ROUGH OPENINGS
- FRAMER IS RESPONSIBLE FOR PROVIDING ALL BLOCKING REQUIRED FOR ANY WALL HUNG EQUIPMENT, TOILET ACCESSORIES, SHELVING, EXTERIOR LIGHT FIXTURES, WINDOW TREATMENTS, HARDWARE, ETC. G.C. RESPONSIBLE FOR COORDINATION WITH OWNER, FF&E VENDORS AND OTHER VENDORS FOR BLOCKING AND ROUGH IN REQUIREMENTS.
- ALL CONCEALED WOOD TO BE FIRE TREATED. ALL WOOD THAT IS TO BE IN CONTACT WITH CONCRETE IS TO BE PRESSURE TREATED
- SEALANT TO BE INSTALLED AT, BUT NOT LIMITED TO, THE FOLLOWING AREAS: BETWEEN EXTERIOR WALLS AND FOUNDATIONS AND AROUND ALL EXTERIOR BUILDING ENVELOPE OPENINGS, EXTENTS OF CABINETS/MEETING GYP WALLS, INTERIOR AND EXTERIOR PERIMETER OF ALL DOOR FRAMES, WINDOW FRAMES, AND GYP BOARD OPENINGS, AND PERIMETER OF ALL TOILETS, URINALS, AND SINKS TO FLOOR AND WALLS. REF SPEC SECTION 075200 FOR SEALANT INFORMATION. PLUMBING CONTRACTOR RESPONSIBLE FOR SEALING AT ALL PLUMBING FIXTURES
- MOLD RESISTANT GYP BD. TO BE USED IN ALL WET AREAS, INCLUDING, BUT NOT LIMITED TO: WALLS IN PUBLIC AND PRIVATE RESTROOMS, PLUMBING FIXTURE WALLS, AND AROUND ALL MOP SINKS. FIBER CEMENT BOARD TO BE USED IN LIEU OF MOLD RESISTANT GYP BOARD AS DIRECTED ELSEWHERE
- REFER TO INTERIOR SHEETS & EQUIPMENT SHEETS FOR CASEWORK, FINISH, FURNITURE, EQUIPMENT AND ACCESSORY INFORMATION.
- REFER TO RESPONSIBILITY MATRIX FOR OWNER PROVIDED FURNITURE AND EQUIPMENT
- CONTRACTOR TO PROVIDE NEW MOISTURE AT FLOOR SLAB
- COORDINATE LOW VOLTAGE TELEPHONE / DATA / SECURITY / IT WORK WITH OWNER AND WITH LOCAL TELEPHONE COMPANY BEFORE BEGINNING WORK
- STRUCTURAL AND MEP CONTENT SHOWN IN ARCHITECTURAL DRAWINGS IS FOR DESIGN INTENT REFERENCE ONLY. REFER TO FULL DRAWING SET FOR SPECIFIC INFORMATION PERTAINING TO EACH TRADE

ENLARGED PLAN KEY NOTES

FP1	CHAIRS AND TABLE
FP2	COFFEE STATION. REF INTERIORS SHEETS FOR DETAILS
FP3	WATER DISPENSER. REF PLUMBING
FP4	RECEPTION DESK. REF INTERIORS SHEETS FOR DETAILS
FP5	WALL MOUNTED TV
FP6	FIRE EXTINGUISHER (WALL MTD. w/ BRACKET)
FP7	WORKSTATION. REF INTERIORS SHEETS FOR DETAILS
FP8	COPIER
FP11	BREAKROOM CABINETS. REF INTERIORS SHEETS FOR DETAILS
FP13	SELF-CONTAINED WALL-MOUNTED EYEWASH STATION
FP14	SLOPE CONCRETE 1/4" PER FOOT TO TRENCH DRAIN
FP15	NEW TRENCH DRAIN. REF PLUMBING AND STRUCTURAL. PROVIDE VAPOR BARRIER
FP16	MOP SINK. REF PLUMBING. 6'-0" HIGH CERAMIC TILE WET WALL OVER GYP BOARD AT MOP SINK WALLS
FP17	PARTS OFFICE DESK. REF INTERIORS SHEETS FOR DETAILS
FP19	EV CHARGERS
FP22	IRRIGATION CONTROL BOX. REF PLUMBING
FP24	OH DOOR TRACK ABOVE

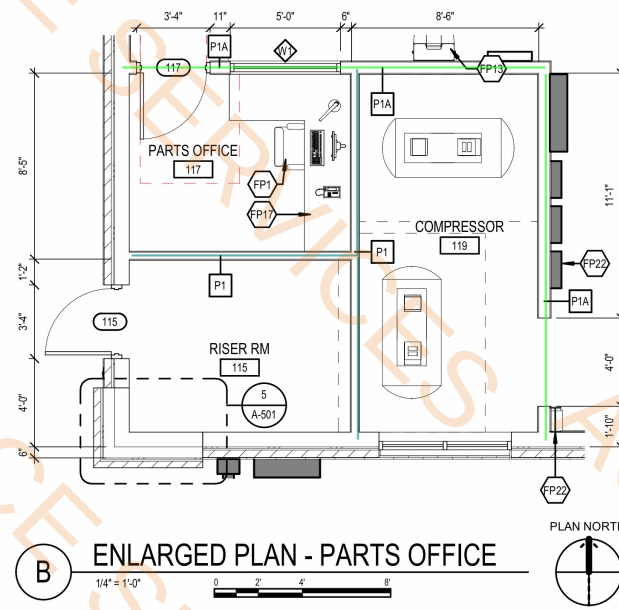

TESSERE

All work herein is the exclusive property of TESSERE and is not to be copied or used in any way without the express written consent of TESSERE. All drawings, specifications, ideas, designs, and arrangements appearing herein constitute the original and unpublished work of © 2025 TESSERE



LOCKPORT, IL

CRASH CHAMPIONS
E 159TH ST LOCKPORT, IL 60441


DESCRIPTION	DATE
PROJECT NO:	21692R25007
STATUS:	IFP
DATE:	10/13/2025
DRAWN BY:	SMC
CHECKED BY:	LDD

ENLARGED PLANS

A-401

H.M. FRAME ELEVATION

1/4" = 1'-0"

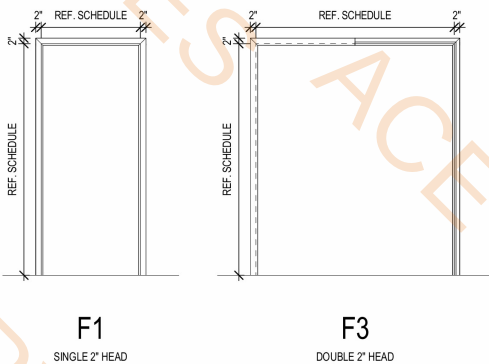

GLAZING SCHEDULE

- G1 1/4" CLEAR TEMPERED GLASS - REF SPECS
- IG1 1" CLEAR INSULATED TEMPERED GLASS - REF SPECS
- G3 INSULATED TEMPERED GLASS W/ THERMAL BREAKS PER MANUFACTURER - REF SPECS, FILM MAY HAVE TO BE APPLIED TO GLASS
- S1 1" SPANDREL GLASS
- STOREFRONT - BASIS OF DESIGN: KAWNEER 450 SERIES 4.5" DEEP MULLION CENTER GLAZED, FINISH - BLACK ANODIZED @ EXTERIOR & INTERIOR LOCATIONS - REF SPECS
- ALL GLASS AND GLAZING SHALL COMPLY WITH SAFETY GLAZING PER RELEVANT SECTION OF THE APPLICABLE BUILDING CODE
- SAFETY GLAZING SHALL BE PROVIDED AT THE FOLLOWING LOCATIONS:
- GLAZING IN FIXED AND OPERABLE PANELS OF SWINGING SLIDING AND BIFOLD DOORS
 - GLAZING IN AN INDIVIDUAL FIXED OR OPERABLE PANEL ADJACENT TO A DOOR WHERE THE NEAREST VERTICAL EDGE OF THE GLAZING IS WITHIN A 24" ARC OF EITHER VERTICAL EDGE OF THE DOOR IN A CLOSED POSITION AND WHERE THE BOTTOM EXPOSED EDGE OF THE GLAZING IS LESS THAN 60" ABOVE THE WALKING SURFACE

DOOR GENERAL NOTES

- PAINT ALL INTERIOR HOLLOW METAL DOORS AND FRAMES PNT4 PER FINISH SCHEDULE. STAIN ALL INTERIOR WOOD DOORS STN1 PER FINISH SCHEDULE.
- TACTILE EXIT SIGNAGE WILL BE PROVIDED ON ALL EXIT DOORS PER IBC 1013.4.
- PROVIDE FINAL HARDWARE SCHEDULE FOR APPROVAL AND COORDINATE KEYING AND SECURITY WITH THE OWNER.
- EXIT DOORS WHICH ARE NOT ACCESSIBLE SHALL BE MARKED AS SUCH WITH THE NEAREST ACCESSIBLE EXIT IDENTIFIED.
- ALL MAN DOORS TO RECEIVE KICK PLATE ON KICK SIDE OF DOOR REF SPECS.

DOOR SCHEDULE NOTES

- ADD KEY DROP SLOT TO DOOR.
- REF EXTERIOR ELEVATIONS FOR DOOR COLOR.
- REF INTERIORS SHEETS FOR TRANSITION INFORMATION.

DOOR AND FRAME SCHEDULE







MARK	PAIR	TYPE	DOOR		MAT'L	FINISH	RATING (MINUTE S)	HARDWARE	FRAME			HEAD DETAIL	JAMB DETAIL	SILL DETAIL	COMMENTS
			WIDTH	HEIGHT					TYPE	MAT'L	FINISH				
101	YES	SF	6'-0"	7'-0"	HM	PAINT	-	1.0	F3	HM	PAINT	1/A-551	6/A-551	12/A-551	1.2
104	-	FG	3'-0"	7'-0"	WD	STAIN	-	7.0	F1	HM	PAINT	5/A-551	10/A-551	-	3
105	-	HG	3'-0"	7'-0"	HM	PAINT	-	6.0	F1	HM	PAINT	5/A-551	10/A-551	-	3
106	-	L	3'-0"	7'-0"	WD	STAIN	-	7.0	F1	HM	PAINT	5/A-551	10/A-551	-	3
107	-	FG	3'-0"	7'-0"	HM	PAINT	-	5.0	F1	HM	PAINT	5/A-551	10/A-551	-	3
108	-	F	3'-0"	7'-0"	WD	STAIN	-	9.0	F1	HM	PAINT	5/A-551	10/A-551	-	3
109	-	F	3'-0"	7'-0"	WD	STAIN	-	9.0	F1	HM	PAINT	5/A-551	10/A-551	-	3
110	-	F	3'-0"	7'-0"	WD	STAIN	-	-	F1	HM	PAINT	5/A-551	10/A-551	-	-
111A	-	SF	3'-0"	7'-0"	HM	PAINT	-	11.0	F1	HM	PAINT	2/A-551	9/A-551	11/A-551	-
111B	-	G	10'-0"	12'-0"	PER MANUF	PAINT	-	-	-	PER MANUF	PAINT	1/A-552	3/A-552	11/A-551	2
111C	-	G	10'-0"	12'-0"	PER MANUF	PAINT	-	-	-	PER MANUF	PAINT	1/A-552	3/A-552	-	2
112	-	F	3'-0"	7'-0"	HM	PAINT	-	7.0	F1	HM	PAINT	5/A-551	10/A-551	-	3
113	-	F	3'-0"	7'-0"	HM	PAINT	-	10.0	F1	HM	PAINT	5/A-551	10/A-551	-	3
115	-	F	3'-0"	7'-0"	HM	PAINT	-	4.0	F1	HM	PAINT	4/A-551	9/A-551	-	3
116A	-	HG	3'-0"	7'-0"	HM	PAINT	-	8.0	F1	HM	PAINT	5/A-551	10/A-551	-	3
116B	-	S	14'-0"	14'-0"	PER MANUF	PAINT	-	-	-	PER MANUF	PAINT	1/A-552	3/A-552	-	2
116C	-	S	14'-0"	14'-0"	PER MANUF	PAINT	-	-	-	PER MANUF	PAINT	1/A-552	3/A-552	-	2
116D	-	S	12'-0"	12'-0"	PER MANUF	PAINT	-	-	-	PER MANUF	PAINT	1/A-552	3/A-552	-	2
116E	-	HG	3'-0"	7'-0"	HM	PAINT	-	2.0	F1	HM	PAINT	4/A-551	9/A-551	11/A-551	3
116F	-	HG	3'-0"	7'-0"	HM	PAINT	-	5.0	F1	HM	PAINT	3/A-551	8/A-551	13/A-551	2
117	-	HG	3'-0"	7'-0"	HM	PAINT	-	3.0	F1	HM	PAINT	5/A-551	10/A-551	-	2
118	-	HG	3'-0"	7'-0"	HM	PAINT	-	2.0	-	HM	PAINT	4/A-551	9/A-551	13/A-551	2
120A	-	HG	3'-0"	7'-0"	HM	PAINT	-	5.0	F1	HM	PAINT	3/A-551	8/A-551	13/A-551	2
120B	-	S	12'-0"	12'-0"	PER MANUF	PAINT	-	-	-	PER MANUF	PAINT	1/A-552	3/A-552	-	2
120C	-	S	12'-0"	12'-0"	PER MANUF	PAINT	-	-	-	PER MANUF	PAINT	1/A-552	3/A-552	-	2

WINDOW TYPE

- 6'W x 7'H Hollow Metal Door
- 3'W x 7'H Hollow Metal Door

1.0 EA

12.0 EA

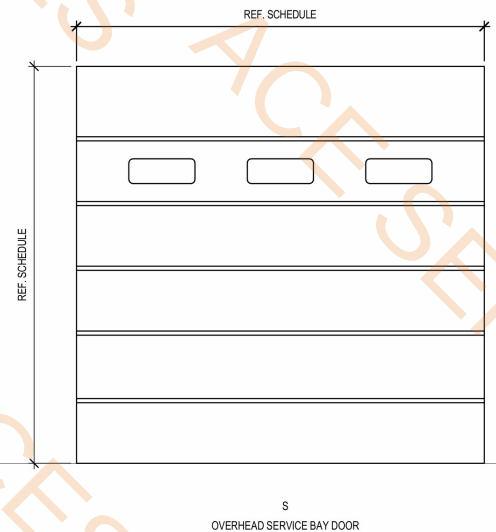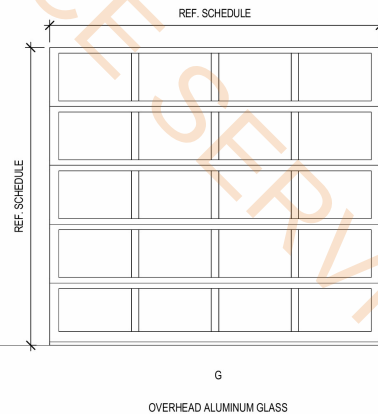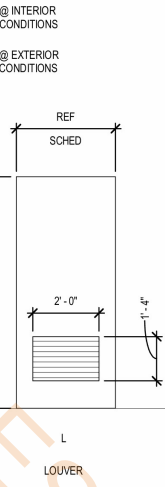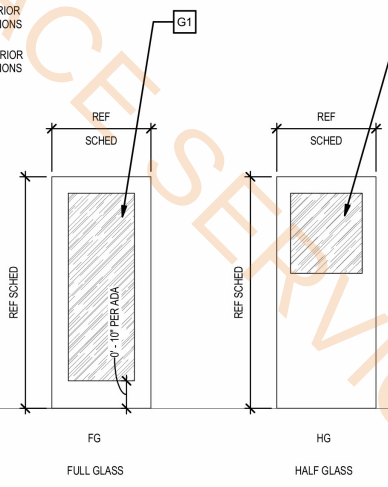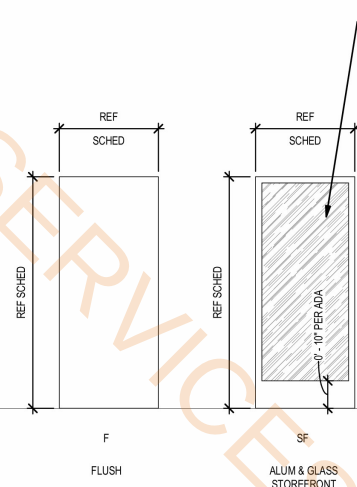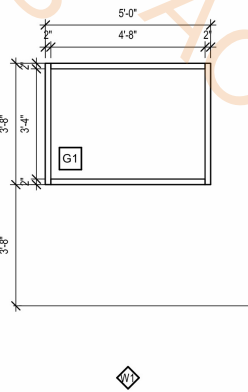

STOREFRONT SCHEDULE

3/8" = 1'-0"

