


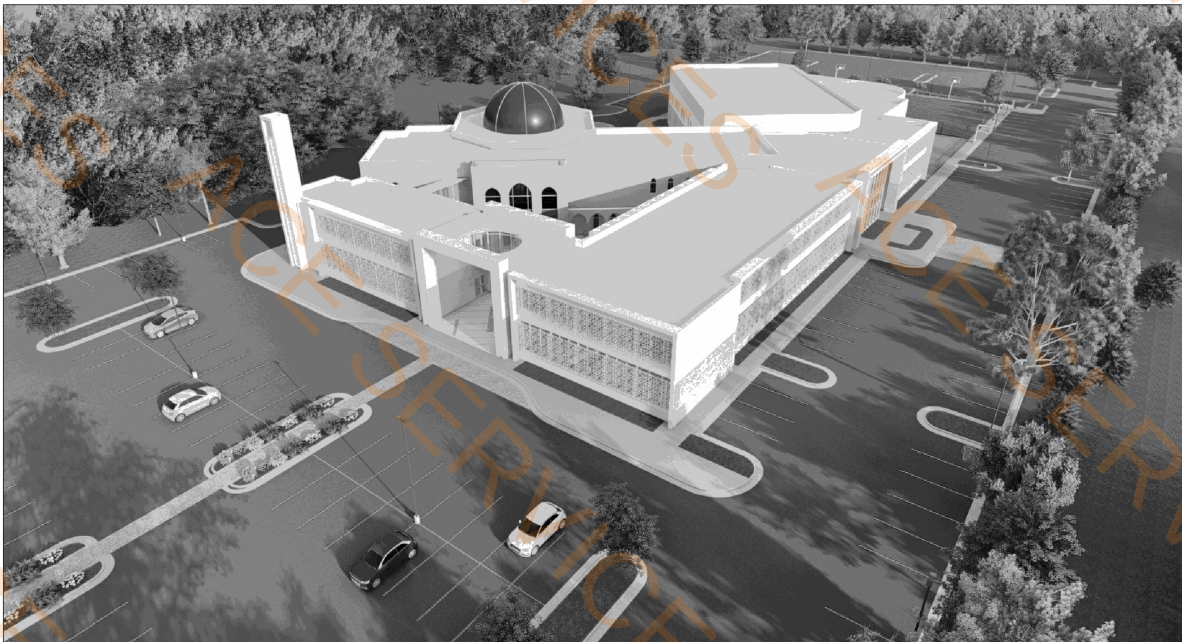

West Entry View



South East View



North East View



North West View

Images are for Reference only

ISLAMIC FOUNDATION NORTH ADDITION

1751 SOUTH O'PLAINE ROAD, LIBERTYVILLE, ILLINOIS 60048

JURISDICTION:

CITY OF WAUKEGAN
100 N. Martin Luther King Jr. Av.
Waukegan IL 60085

OWNER:

ISLAMIC FOUNDATION NORTH
1751 S. O'Plaine Road
Libertyville, IL 60048

ARCHITECT:

NOMAN ARCHITECTS INC.
2100 Lehigh Av. 2nd. Floor
Glenview, IL 60025

CIVIL & LANDSCAPE:

QUIGG ENGINEERING INC.
2351 S. Dirksen Parkway
Springfield, IL 62703

STRUCTURAL:

THE STRUCTURAL GROUP LTD.
707 Lake Cook Road, Suite 300
Deerfield, IL 60015

MEP & FP:

MINAR ENGINEERING CO. INC.
710 E. Ogden Av. Suite 600 Office 13
Naperville, IL 60563

LIGHTING:

HUGH LIGHTING DESIGN
115 S. Marion Street, Suite 100
Oak Park, IL 60302-2826

SPECIFICATIONS:

AEC SPECS CONSULTING, LLC
P.O. Box 14470
St. Louis, MO 63178

Bldg. Dept. 847 599 2500
E: 847 599 2500

Rizwan Shaikh 847 668 9568
E: shaikhri@yahoo.com

Kal Noman 847 312 5264
E: knoman@nomanarchitects.com

FOR STATEMENT OF COMPLIANCE
SEE SHEET G002

David Booher 217 622 3290
E: dbooher@quiggengineering.com

Jan Blok 847 562 1977
E: jblok@thestructuralgroup.com


Shahid Mubeen 630 664 6774
E: shahid.mubeen@minarengineering.com

Peter Hugh 708 445 0995
E: peter@hughlightingdesign.com

Chris Grimm 202 670 2271
E: cgrimm@aec-specs.com

PROJECT NAME	
ISLAMIC FOUNDATION NORTH ADDITION	
1751 S. O'Plaine Rd. Libertyville, IL 60048 Contact: Rizwan Shaikh P: 847 668 9568	
CIVIL & LANDSCAPE:	
QUIGG ENGINEERING INC. 2351 South Dirksen Parkway Springfield, IL 62703	P: 217 622 3290 E: dbooher@quiggengineering.com
STRUCTURAL:	
THE STRUCTURAL GROUP LTD. 707 Lake Cook Road, Suite 300 Deerfield, IL 60015	P: 847 562 1977 E: jblok@thestructuralgroup.com
MEP & FP:	
MINAR ENGINEERING CO. INC. 710 E. Ogden Av. Suite 600 Office 13 Naperville, IL 60563	P: 630 664 6774 E: shahid.mubeen@minarengineering.com
LIGHTING DESIGN:	
HUGH LIGHTING DESIGN 212 S. Marion Street, Suite 23 Oak Park, IL 60302	P: 708 445 0995 E: peter@hughlightingdesign.com
FIRE PROTECTION:	
CONTECH THE FIRE ALARM COMPANY 3100 Tolview Dr. Rolling Meadows, IL 60008	P: 847 342 9932 E: ckrutts@contechco.com
SPECIFICATIONS:	
AEC SPECS CONSULTING, LLC P.O. Box 14470 St. Louis, MO 63178	P: 202 670 2271 E: cgrimm@aec-specs.com
CHRS GRIMM	
P: 202 670 2271 E: cgrimm@aec-specs.com	
4 BULLETIN-2	
3 FOR CONSTRUCTION	
2 REVISED TAGS	
1 ISSUED FOR PERMIT	
NO. ISSUED FOR:	
DATE:	
COPYRIGHT:	
THE DRAWINGS, SPECIFICATIONS AND OTHER DOCUMENTS ARE THE PROPERTY OF NOMAN ARCHITECTS INC. FOR THE PROJECT ARE INSTRUCTIONS OF SERVICE FOR THE USE OF THE CLIENT. NO PART OF THIS DOCUMENT MAY BE REPRODUCED OR TRANSMITTED IN ANY FORM OR BY ANY MEANS, ELECTRONIC OR MECHANICAL, INCLUDING PHOTOCOPYING, RECORDING, OR BY ANY INFORMATION STORAGE AND RETRIEVAL SYSTEM, WITHOUT THE WRITTEN PERMISSION OF NOMAN ARCHITECTS INC.	
FIELD VERIFICATION:	
THE CONTRACTOR SHALL VERIFY DIMENSIONS AND FIELD CONDITIONS AND REPORT DISCREPANCIES TO THE ARCHITECT IMMEDIATELY UPON DISCOVERY. THE ARCHITECT SHALL BE RESPONSIBLE FOR THE ACCURACY OF THE INFORMATION PROVIDED. DO NOT SCALE THESE DRAWINGS.	
SEAL:	
KHALED M. NOMAN ARCHITECT STATE OF ILLINOIS	
EXPIRATION: NOV. 30, 2024	
na NOMAN ARCHITECTS INC.	
Khal Noman AIA P: 847 312 5264 E: knoman@nomanarchitects.com 2100 N. Lehigh Ave. 2nd Fl. Suite Glenview, IL 60025	
PROJECT #: 18017	
START DATE: 02-12-2018	
CHECKED BY: RNN	
DRAWN BY: ---	
TITLE: COVER SHEET	
SHEET #:	
G001	

FOR CONSTRUCTION

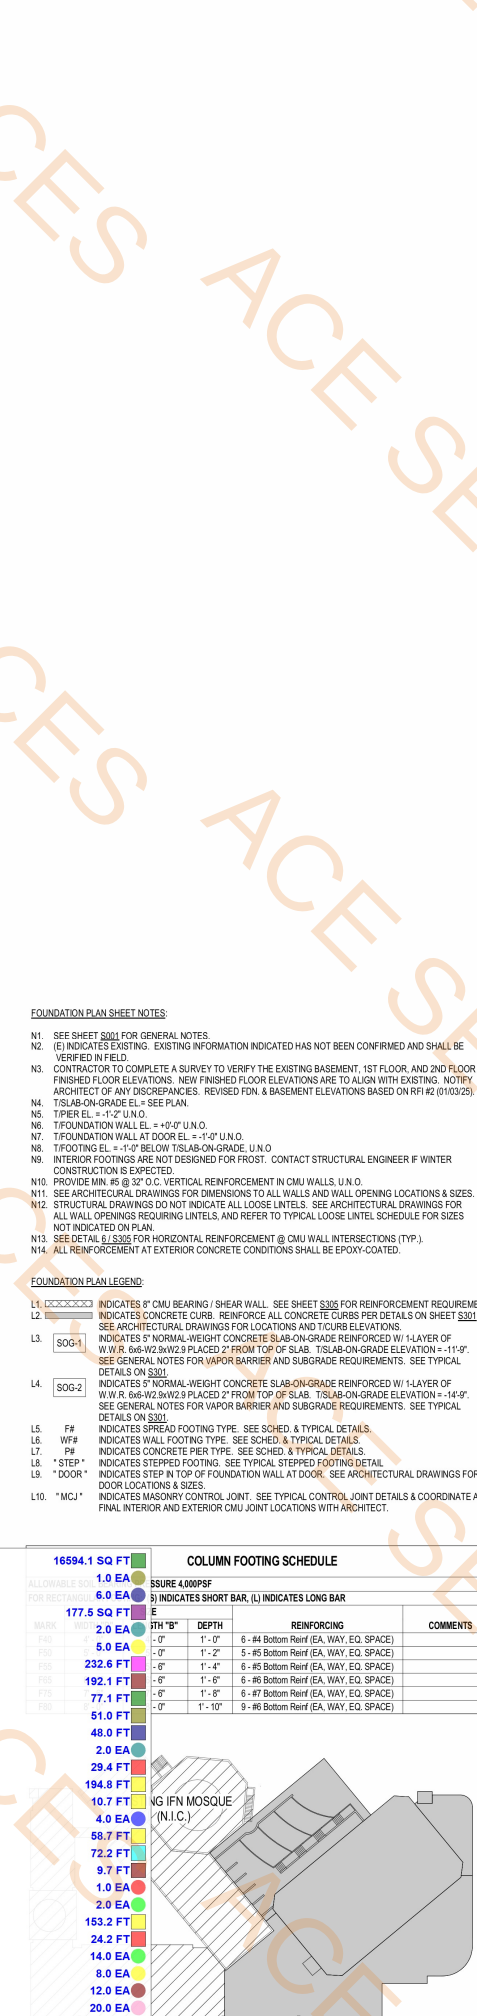

PROJECT NAME	
 ISLAMIC FOUNDATION NORTH ADDITION	
1751 S O'Phire Rd, Libertyville, IL 60048 Contact: Rizwan Shajikh, P. 847.668.9588	
CIVIL & LANDSCAPE	
QUOGG ENGINEERING INC. 23501 South Division Parkway Springfield, IL 62703	
DAVID HOLDEN P: 863.422.5517 E: david@quoggenrteering.com	
STRUCTURAL:	
STRUCTURAL GROUP, LTD. 707 Lake Cook Road, Suite 100 Deerfield, IL 60015	
JAN BLOK P: 847.562.1977 E: jblok@structuralgroup.com	
MEP & P.F:	
MINAR ENGINEERING CO., INC. 710 E Ogden Ave, Suite 600 Office 13 Naperville, IL 60563	
SHAHID NUBBEN P: 630.664.6774 shahid.nubben@minarengineering.com	
LIGHTING DESIGN:	
HUGH LIGHTING DESIGN 21235 Morton Street, Suite 23 Oak Park, IL 60302	
PETER HUGH P: 708.445.0955 E: peter@hughlightingdesign.com	
FIRE PROTECTION:	
CORTECH THE FIRE ALARM COMPANY 3001 Talbott Dr. Riverside Meadows, IL 60008	
CHRIS KUTHE P: 847.342.9932 E: ckuthe@coritechna.com	
SPECIFICATIONS	
AEC SPECS CONSULTING, LLC P.O. Box 14070 St. Louis, MO 63178	
CHRIS GRIMM P: 202.470.2271 E: cgrimm@aec-specs.com	
NO. ISSUED FOR: DATE:	
5 BULLETIN 02 06/01/2025	
4 BULLETIN 01 02/28/2025	
3 ISSUED FOR CONSTRUCTION 01/11/2025	
2 ISSUED FOR CONSTRUCTION 11/27/2024	
NO ISSUED FOR: DATE:	
COPYRIGHT:	
ALL RIGHTS RESERVED. ALL RIGHTS AND DOCUMENTS PREPARED BY NUBBEN ARCHITECTS AND FOR THE PROJECT ARE HEREBY RESERVED OR MAY BE USED ONLY WITH RESPECT TO THE PROJECT. DESIGN OR OTHER PROJECT NAMES ARCHITECTING, NUBBEN ARCHITECTS, COMPANY NAME AND OTHER DESIGN OR OTHER RESERVED RIGHTS INCLUDING COPYRIGHT.	
© NUBBEN ARCHITECTS INC. 2024	
FIELD VERIFICATION:	
THE ARCHITECT OR FIRM, WITH RESPECT TO THE FIELD VERIFICATION OF THE WORK AND CONDITIONS OF THE WORK, APPROVES THE VERIFICATION OF THE WORK FOR THE CONVEYANCE OF THE WORK OR FABRICATION.	
DO NOT SCALE THESE DRAWINGS	
SEAL:	
These documents have been prepared at under my supervision and to the best of my knowledge and belief conform to said project with the requirements of the current governing building code.	
Licensed Structural Engineer in the State of Illinois License: 081-00486 Expiration: November 30, 2024 IL Professional Design Firm: 081-00147-003	
JAN BLOK 081-00486 ILLINOIS STATE ENGINEER JAN BLOK, E.S.	
NOMAN Architects Inc.	
Kai Nomran AIA P: 847.312.5244 E: info@nomanarchitects.com	
2100 N. Lehigh Ave., 2nd Fl. Suite Evanston, IL 60205	
TSC PROJECT #: 21NA001 START DATE: 04.23.2025 CHECKED BY: JS DRAWN BY: JS	

PROJECT NAME
ISLAMIC FOUNDATION NORTH ADDITION
1751 S. O'Hare Rd. Libertyville, IL 60088
Contact: Rizwan Shakh P: 847.668.9568

CIVIL & LANDSCAPE
DAVID HOLDEN P: 847.422.5517
E: david@quggengineering.com

STRUCTURAL
THE STRUCTURAL GROUP, LLC
707 Lake Cook Road, Suite 100
Deerfield, IL 60015

JAM BLOK P: 847.562.1977
E: jblok@thestructuralgroup.com

MEP & FP
MINAR ENGINEERING CO., INC.
710 E. Ogden Ave. Suite 400 Office 13
Naperville, IL 60563

SHAHD MUBEEN P: 630.664.6774
E: shahid.mubeen@minarengineering.com

LIGHTING DESIGN
HUGH LIGHTING DESIGN
2123 Morton Street, Suite 23
Oak Park, IL 60302

PETER HUGH P: 708.445.0995
E: peter@hughlightingdesign.com

FIRE PROTECTION
CONTECH THE FIRE ALARM COMPANY
3100 Tolview Dr.
Rolling Meadows, IL 60008

CHRIS KUTHE P: 847.342.9932
E: ckuthe@contechcorp.com

SPECIFICATIONS
AEC SPECS CONSULTING, LLC
P.O. Box 14470
St. Louis, MO 63178

CHRIS GRIMM P: 202.670.2271
E: cgrimm@aec-specs.com

2 LOBBY ELEVATOR ROOF FRAMING PLAN

SCALE: 1/8" = 1'-0"

FRAMING PLAN SHEET NOTES:


- SEE SHEET S001 FOR GENERAL NOTES.
- (E) INDICATES EXISTING. EXISTING INFORMATION INDICATED HAS NOT BEEN CONFIRMED AND SHALL BE VERIFIED IN FIELD.
- CONTRACTOR TO COMPLETE A SURVEY TO VERIFY THE EXISTING BASEMENT, 1ST FLOOR, AND 2ND FLOOR FINISHED FLOOR ELEVATIONS. NEW FINISHED FLOOR ELEVATIONS ARE TO ALIGN WITH EXISTING. NOTIFY ARCHITECT OF ANY DISCREPANCIES. REVISED FIN & BASEMENT ELEVATIONS BASED ON RFI #2 (01/03/25).
- TISTEEL BEAM EL = 8' PRECAST PLANK EL (UNO.) = SEE PLAN.
- TISTEEL BEAM EL = 8' PRECAST PLANK EL (UNO.) = SEE PLAN.
- FLOOR OPENING TO BE DESIGNED AND DETAIL BY PRECASTER. REFERENCE TYPICAL DETAIL 201 S306.
- PROVIDE MIN. #5 @ 32" O.C. VERTICAL REINFORCEMENT IN CMU WALLS UNO.
- SEE ARCHITECTURAL DRAWINGS FOR DIMENSIONS TO ALL WALLS AND WALL OPENING LOCATIONS & SIZES.
- STRUCTURAL DRAWINGS DO NOT INDICATE ALL LOOSE LINTELS. SEE ARCHITECTURAL DRAWINGS FOR ALL WALL OPENINGS REQUIRING LINTELS, AND REFER TO TYPICAL LOOSE LINTEL SCHEDULE FOR SIZES NOT INDICATED ON PLAN.
- SEE DETAIL S332 FOR HORIZONTAL REINFORCEMENT @ CMU WALL INTERSECTIONS (TYP.).
- SEE ARCHITECTURAL DRAWINGS FOR ROOF DRAIN LOCATIONS.
- SEE ARCHITECTURAL DRAWINGS FOR TYPICAL ELEVATIONS.
- SEE MEP DRAWINGS FOR MECHANICAL UNIT WEIGHT, SIZE AND EXACT LOCATION.
- STRUCTURAL DRAWINGS DO NOT SHOW ALL MECHANICAL OPENINGS. COORDINATE WITH ARCHITECTURAL AND MEP DRAWINGS FOR SIZE, QUANTITY, AND LOCATION.
- PROVIDE ANGLE FRAMING AT ROOF OPENINGS AND TO SUPPORT MECHANICAL UNITS.

FRAMING PLAN LEGEND:

- INDICATES EXISTING EXPANSION JOINT. VERIFY IN FIELD.
- INDICATES NEW EXPANSION JOINT. SEE ARCHITECTURAL DRAWINGS.
- INDICATES 8" CMU BEARING / SHEAR WALL. SEE SHEET S302 FOR REINFORCEMENT REQUIREMENTS.
- INDICATES SPAN DIRECTION OF 8" HOLLOW CORE PRECAST CONCRETE FLOOR PLANKS.
- CS-1 W/2" NON-COMPOSITE LIGHTWEIGHT CONCRETE TOPPING. TITOPPING ELEVATION = +11'-11" 3/8". INDICATES SPAN DIRECTION OF 4" LIGHTWEIGHT CONCRETE OVER 2" 18 GA. COMPOSITE STEEL DECK (8" TOTAL) REINFORCED W/ 6#-W2.1W/2.1 W.W.R. HEADED SHEAR STUDS ON STEEL BEAMS TO BE 3/4" DIA. X 9" LONG SPACED @ 12" O.C. ALONG BEAM. UNO. TISLAB ELEVATION = +11'-11" 3/8".
- CS-2 INDICATES SPAN DIRECTION OF 2" LIGHTWEIGHT CONCRETE OVER 2" 18 GA. COMPOSITE STEEL DECK (8" TOTAL) REINFORCED W/ 6#-W2.1W/2.1 W.W.R. HEADED SHEAR STUDS ON STEEL BEAMS TO BE 3/4" DIA. X 9" LONG SPACED @ 12" O.C. ALONG BEAM. UNO. TISLAB ELEVATION VARIES. SEE PLAN.
- RD-1 INDICATES SPAN DIRECTION OF 1/2" 20 GA. GALVANIZED WIDE RIB TYPE 8 STEEL ROOF DECK FASTENERS. SUPPORT - 3/64 PATTERN W/ 5/8" PUDDLE WELDS. SIDELAP - (3) #10 TEK SCREWS. INDICATES LOOSE LINTEL IN CMU WALL BELOW. SEE TYPICAL LOOSE LINTEL SCHEDULE ON SHEET S305.
- "LOOSE LINTEL" INDICATES W-BEAM LINTEL IN CMU WALL BELOW. SEE TYPICAL W-BEAM LINTEL DETAIL AND BEARING PLATE SCHEDULE ON SHEET S305.
- "L&L" INDICATES L&L MIN. LEDGER ANGLE TO CMU. SEE DETAILS ON SHEET S305.

BEAM LEGEND:

- SHEAR MOMENT REACTIONS (UNFACTORED)
- MOMENT CONNECTION
- TISTEEL ELEVATION (IF OTHER THAN TYPICAL)
- W18x40 (36) [1-1/2] C = 34"
- BEAM SIZE
- NUMBER OF SHEAR STUDS
- REQUIRED CAMBER (NONE IF OMITTED)

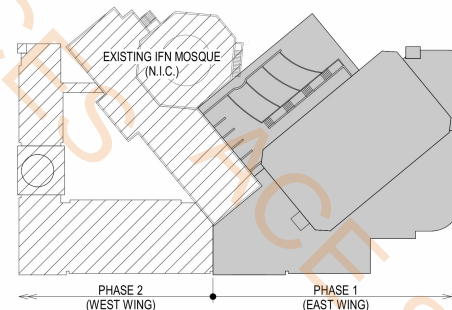

COPYRIGHT:
THESE DRAWINGS, SPECIFICATIONS AND OTHER DOCUMENTS PREPARED BY Noman Architects Inc. ARE THE PROPERTY OF Noman Architects Inc. AND ARE NOT TO BE REPRODUCED, COPIED, OR TRANSMITTED IN ANY FORM OR BY ANY MEANS, ELECTRONIC OR MECHANICAL, INCLUDING PHOTOCOPYING, RECORDING, OR BY ANY INFORMATION STORAGE AND RETRIEVAL SYSTEM, WITHOUT THE WRITTEN PERMISSION OF Noman Architects Inc.

FIELD VERIFICATION:
THE CONTRACTOR SHALL VERIFY EXISTING AND FIELD AND PROVIDE DIMENSIONS AND CONDITIONS TO THE JOB. THE CONTRACTOR SHALL BE RESPONSIBLE FOR THE VERIFICATION OF ALL DIMENSIONS AND CONDITIONS PRIOR TO COMMENCEMENT OF WORK OR FABRICATION.

SEALED:
These documents have been prepared at and/or under my supervision and to the best of my knowledge and belief conform to and comply with the requirements of the current governing building code.

Licensed Structural Engineer in the State of Illinois
License: 881-00495
Expiration: November 30, 2024
Professional Design Firm: 18-01472-003

na
NOMAN Architects Inc.


Kal Noman AIA
P: 847.312.5264
E: noman@nomanarchitects.com

TSO PROJECT #:
START DATE:
CHECKED BY:
DRAWN BY:

TITLE:
EAST WING SECOND FLOOR / LOW ROOF FRAMING PLAN



SHEET #:
S111

HOLD FOR
ARCHITECTURAL
COORDINATION

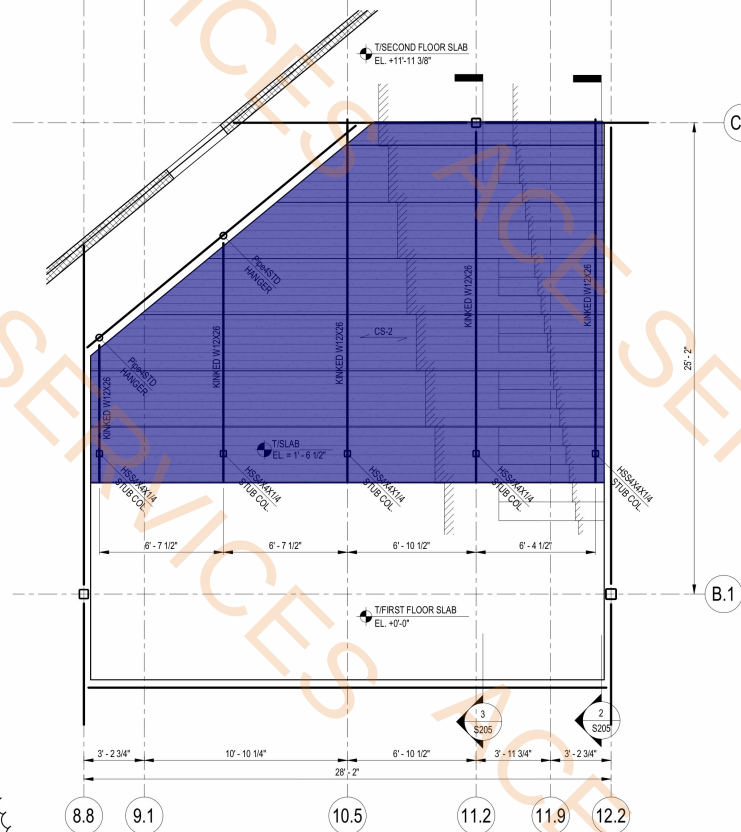


1 GALLERY STAIR FRAMING PLAN

SCALE: 1/4" = 1'-0"

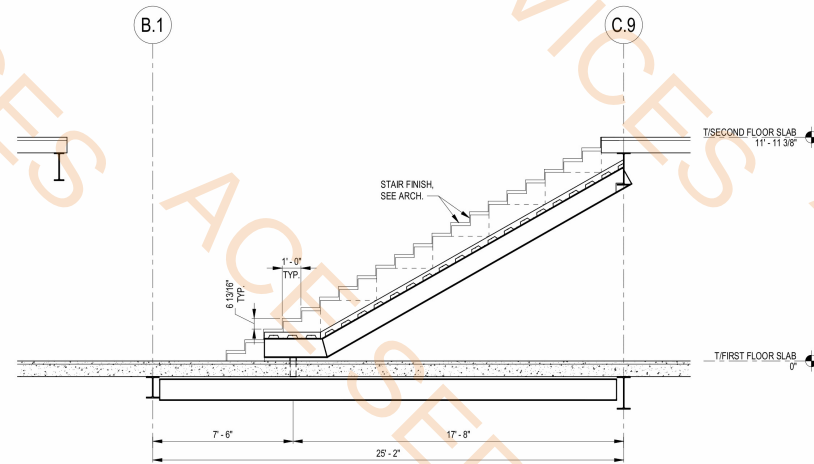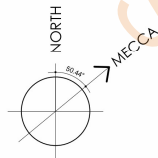


2 GALLERY STAIR SECTION

SCALE: 1/4" = 1'-0"

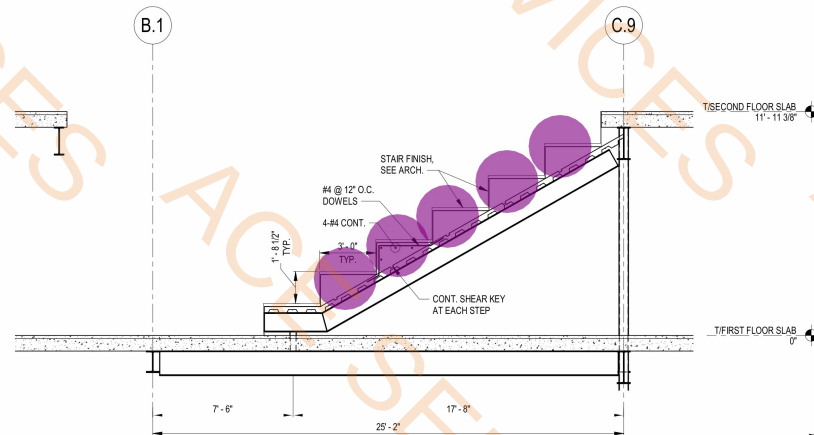

3 GALLERY STAIR SECTION

SCALE: 1/4" = 1'-0"

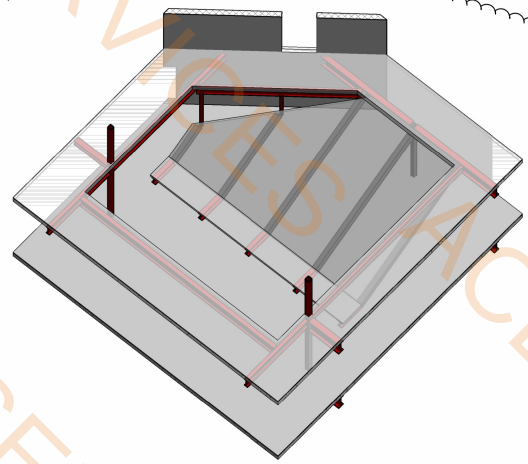

A STAIR RENDERING (LOOKING NORTHEAST)

SCALE:



FRAMING PLAN SHEET NOTES

- SEE SHEET S201 FOR GENERAL NOTES.
- (E) INDICATES EXISTING. EXISTING INFORMATION INDICATED HAS NOT BEEN CONFIRMED AND SHALL BE VERIFIED IN FIELD.
- CONTRACTOR TO COMPLETE A SURVEY TO VERIFY THE EXISTING BASEMENT, 1ST FLOOR, AND 2ND FLOOR FINISHED FLOOR ELEVATIONS. NEW FINISHED FLOOR ELEVATIONS ARE TO ALIGN WITH EXISTING. NOTIFY ARCHITECT OF ANY DISCREPANCIES.
- T/STEEL BEAM EL. = 8" PRECAST PLANK EL. (U.N.O.) = SEE PLAN.
- T/STEEL BEAM EL. = 8" STEEL DECK EL. (U.N.O.) = SEE PLAN.
- FLOOR OPENING TO BE DESIGNED AND DETAILED BY PRECASTER. REFERENCE TYPICAL DETAIL 201/S306.
- PROVIDE MIN. #4 @ 12" O.C. VERTICAL REINFORCEMENT IN CMU WALLS U.N.O.
- SEE ARCHITECTURAL DRAWINGS FOR DIMENSIONS TO ALL WALLS AND WALL OPENING LOCATIONS & SIZES.
- STRUCTURAL DRAWINGS DO NOT INDICATE ALL LOOSE LINTELS. SEE ARCHITECTURAL DRAWINGS FOR ALL WALL OPENINGS REQUIRING LINTELS, AND REFER TO TYPICAL LOOSE LINTEL SCHEDULE FOR SIZES NOT INDICATED ON PLAN.
- SEE DETAIL 8/S305 FOR HORIZONTAL REINFORCEMENT @ CMU WALL INTERSECTIONS (TYP.).
- SEE ARCHITECTURAL DRAWINGS FOR ROOF DRAIN LOCATIONS.
- SEE ARCHITECTURAL DRAWINGS FOR T/STAIR ELEVATIONS.
- SEE MEP DRAWINGS FOR MECHANICAL UNIT WEIGHT, SIZE AND EXACT LOCATION.
- STRUCTURAL DRAWINGS DO NOT SHOW ALL MECHANICAL OPENINGS. COORDINATE WITH ARCHITECTURAL AND MEP DRAWINGS FOR SIZE, QUANTITY, AND LOCATION.
- PROVIDE ANGLE FRAMING AT ROOF OPENINGS AND TO SUPPORT MECHANICAL UNITS.

FRAMING PLAN LEGEND

- INDICATES EXISTING EXPANSION JOINT. VERIFY IN FIELD.
- INDICATES NEW EXPANSION JOINT. SEE ARCHITECTURAL DRAWINGS.
- INDICATES 8" CMU BEARING / SHEAR WALL. SEE SHEET S305 FOR REINFORCEMENT REQUIREMENTS.
- PC-1 INDICATES SPAN DIRECTION OF 8" HOLLOW CORE PRECAST CONCRETE FLOOR PLANKS.
- CS-1 INDICATES SPAN DIRECTION OF 4" LIGHTWEIGHT CONCRETE TOPPING. T/TOPIPING ELEVATION = +11'-11 3/8".
- CS-2 INDICATES SPAN DIRECTION OF 2" LIGHTWEIGHT CONCRETE OVER 2" 18 GA. COMPOSITE STEEL DECK (8" TOTAL) REINFORCED W/ 6#-W2.1WV2.1 W.W.R. HEADED SHEAR STUDS ON STEEL BEAMS TO BE 3/4" DIA. x 9" LONG SPACED @ 12" O.C. ALONG BEAM U.N.O. T/SLAB ELEVATION = +11'-11 3/8".
- RD-1 INDICATES SPAN DIRECTION OF 2" LIGHTWEIGHT CONCRETE OVER 2" 18 GA. COMPOSITE STEEL DECK (8" TOTAL) REINFORCED W/ 6#-W2.1WV2.1 W.W.R. HEADED SHEAR STUDS ON STEEL BEAMS TO BE 3/4" DIA. x 9" LONG SPACED @ 12" O.C. ALONG BEAM U.N.O. T/SLAB ELEVATION VARIES. SEE PLAN.
- RD-2 INDICATES SPAN DIRECTION OF 1" 12" O.C. GALVANIZED WIDE FLB STEEL ROOF DECK DECK FASTENERS: SUPPORT - 36X PATTERN W/ 58" PUDDLE WELDS. SIDELAP - (3) #10 TEK SCREWS. INDICATES LOOSE LINTEL IN CMU WALL BELOW. SEE TYPICAL LOOSE LINTEL SCHEDULE ON SHEET S305.
- LOOSE LINTEL. INDICATES W-BEAM LINTEL IN CMU WALL BELOW. SEE TYPICAL W-BEAM LINTEL DETAIL AND BEARING PLATE SCHEDULE ON SHEET S305.
- "W-BEAM LINTEL." INDICATES W-BEAM LINTEL IN CMU WALL BELOW. SEE TYPICAL W-BEAM LINTEL DETAIL AND BEARING PLATE SCHEDULE ON SHEET S305.
- "L-1" INDICATES L-1 MIN. LEDGER ANGLE TO CMU. SEE DETAILS ON SHEET S305.

BEAM LEGEND

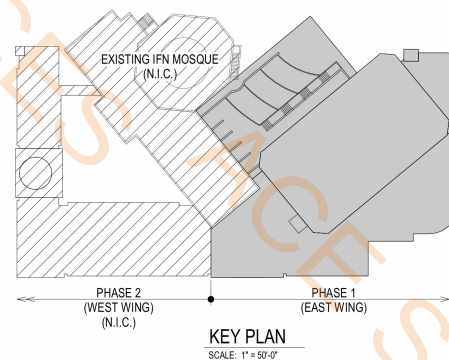 

KEY PLAN

SCALE: 1" = 50'-0"

2" Light Weight Concrete Topping
3'D Concrete Steps

434.9 SQ FT
5.0 EA

PROJECT NAME
ISLAMIC FOUNDATION NORTH ADDITION
1751 S. O'Hare Rd. Libertyville, IL 60088
Contact: Rizwan Shakh P: 847.668.9568

CIVIL & LANDSCAPE
DAVID HOLDEN P: 847.422.5517
E: david@quggengineering.com
QUGG ENGINEERING INC.
2351 South Dixon Parkway
Springfield, IL 62703

STRUCTURAL
THE STRUCTURAL GROUP, INC.
707 Lake Cook Road, Suite 100
Deerfield, IL 60015
JAN BLOK P: 847.562.1977
E: jblok@thestructuralgroup.com

MEP & FP
MINAR ENGINEERING CO., INC.
710 E. Ogden Av. Suite 600 Office 13
Naperville, IL 60563
SHAHID MUBEEN P: 630.664.6774
shahid.mubeen@minarengineering.com

LIGHTING DESIGN
HUGH LIGHTING DESIGN
2123 Marion Street, Suite 23
Oak Park, IL 60302
PETER HUGH P: 708.445.0995
E: peter@hughlightingdesign.com

FIRE PROTECTION
CONTECH THE FIRE ALARM COMPANY
3100 Tolview Dr.
Rolling Meadows, IL 60008
CHRIS KUTHE P: 847.342.9932
E: ckuthe@contechcorp.com

SPECIFICATIONS
AEC SPECS CONSULTING, LLC
P.O. Box 14470
St. Louis, MO 63178
CHRIS GRIMM P: 202.670.2271
E: cgrimm@aec-specs.com

ISSUED FOR CONSTR. 1/17/2028
NO. ISSUED FOR: DATE:

COPYRIGHT:
THE DRAWINGS, SPECIFICATIONS AND OTHER DOCUMENTS
PREPARED BY NOMAN ARCHITECTS INC. ARE THE PROPERTY
OF NOMAN ARCHITECTS INC. AND SHALL REMAIN THE PROPERTY
OF NOMAN ARCHITECTS INC. NO PART OF THESE DRAWINGS
SHALL BE REPRODUCED OR TRANSMITTED IN ANY FORM OR
BY ANY MEANS, ELECTRONIC OR MECHANICAL, INCLUDING
PHOTOCOPYING, RECORDING, OR BY ANY INFORMATION
SYSTEMS WITHOUT PERMISSION IN WRITING FROM
NOMAN ARCHITECTS INC. 2024

FIELD VERIFICATION:
THE CONTRACTOR SHALL VERIFY EXISTING AND FIELD AND
PROVIDE DIMENSIONS AND CONDITIONS TO THE JOB SITE
AND NOTIFY THE ARCHITECT OF CONDITIONS PRIOR TO
COMMENCEMENT OF WORK OR MODIFICATION.

SEAL:
These documents have been prepared
and/or under my supervision and to the best of
my knowledge and belief conform to and
comply with the requirements of the current
governing building code.

Licensed Structural Engineer in the State of Illinois
License: 881-004945
Expiration: November 30, 2024
Professional Design Firm: 881-01472-003

JAN BLOK
081-004945
STRUCTURAL ENGINEER

na
NOMAN Architects Inc.

Kal Noman AIA
P: 847.312.5264
E: knoman@nomanarchitects.com
2100 N. Lehigh Ave. 2nd Fl. Suite
Claremont, IL 60025

TSO PROJECT #: 21NA01.01
START DATE: 11.21.2024
CHECKED BY: AF
DRAWN BY: FS

TITLE:
GALLERY STAIR FRAMING
PLAN AND DETAILS

SHEET #:
S205