


WHITE MOUNTAIN APACHE TRIBE HEALING TO WELLNESS COURT

100% CONSTRUCTION DOCUMENTS - NOVEMBER 03, 2025

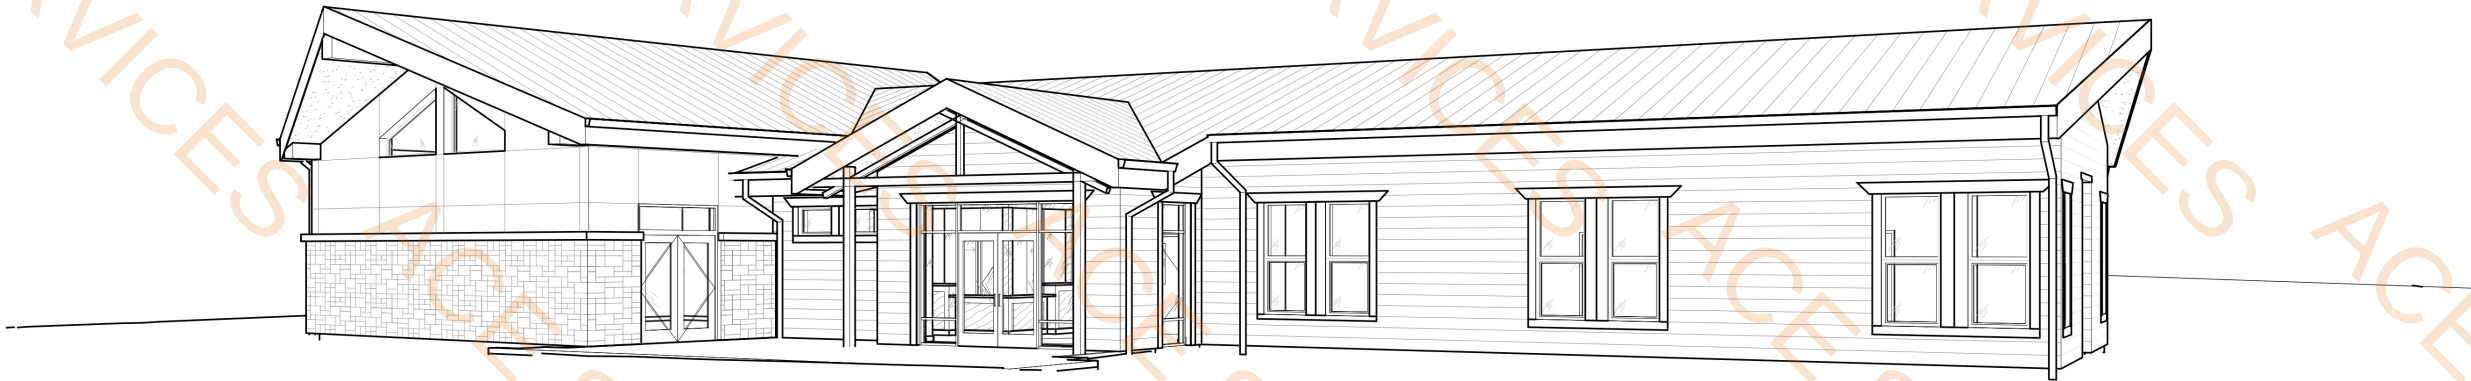


PERSPECTIVE IS FOR ILLUSTRATION PURPOSES ONLY; NOT FOR CONSTRUCTION

LOCATION MAP



VICINITY MAP

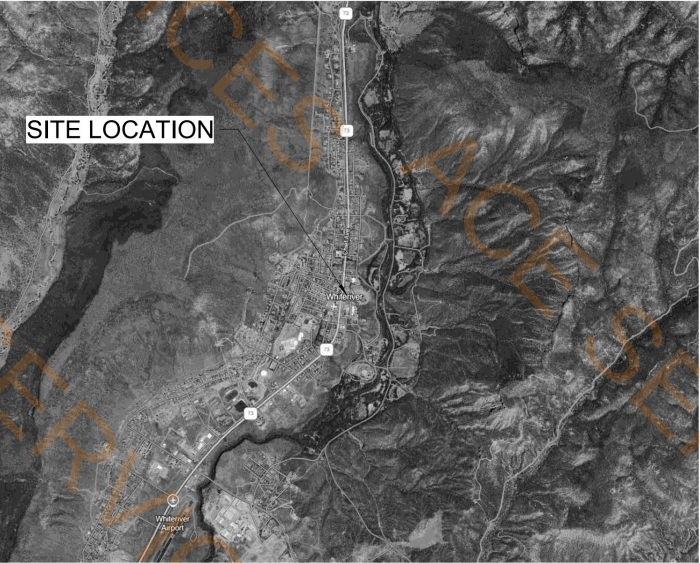

PROJECT DIRECTORY

OWNER WHITE MOUNTAIN APACHE TRIBE	
BRENDA PAXSON 201 East Walnut St, Whiteriver, AZ 85941	brendapaxson@wmat.us (928)338-4720 ext. 1513
ARCHITECTURE / LANDSCAPE / CIVIL / STRUCTURAL AKANA	
6400 SE LAKE RD #200 PORTLAND, OR 97222	www.akana.us (503) 652-9090
PROJECT MANAGER TARA BURNHAM	tara.burnham@akana.us
PROJECT ARCHITECT SEAN NEWBERRY, NCARB	sean.newberry@akana.us
LANDSCAPE ARCHITECT MARY STEWART	mary.stewart@akana.us
CIVIL ENGINEER ERIKA BRUNSON	erika.brunson@akana.us
STRUCTURAL ENGINEER MARK HOLTER	mark.holter@akana.us
MECHANICAL / ELECTRICAL MKE	
ELECTRICAL ENGINEER STEVE LOCKHART	stevel@mke-inc.com

PROJECT DESCRIPTION

THE WHITE MOUNTAIN APACHE TRIBE IN WHITERIVER, AZ, IS UNDERTAKING THE CONSTRUCTION OF A 5,300-SQUARE-FOOT HEALING TO WELLNESS COURT FACILITY. THE BUILDING, DESIGNED IN ACCORDANCE WITH TYPE VB CONSTRUCTION STANDARDS, WILL SERVE AS A HUB FOR JUDICIAL AND REHABILITATIVE SERVICES TAILORED TO THE COMMUNITY'S NEEDS.

THE FACILITY WILL HOUSE ESSENTIAL ADMINISTRATIVE AND JUDICIAL FUNCTIONS, INCLUDING DEDICATED WORKSPACES FOR PROBATION OFFICERS TO MANAGE CASES AND SUPPORT PARTICIPANTS IN THEIR RECOVERY JOURNEYS, AN OFFICE FOR THE PRESIDING JUDGE OVERSEEING THE COURT'S OPERATIONS, AND ADMINISTRATIVE OFFICES FOR COURT CLERKS TO HANDLE DOCUMENTATION, SCHEDULING, AND CASE MANAGEMENT. ADDITIONALLY, THE BUILDING WILL INCLUDE A CONFERENCE ROOM, DESIGNED TO ACCOMMODATE GRADUATIONS AND OTHER SIGNIFICANT MILESTONES IN PARTICIPANTS' WELLNESS PROGRAMS.

THE DESIGN WILL INCORPORATE CULTURALLY RELEVANT ELEMENTS, ENSURING THAT THE FACILITY REFLECTS THE VALUES AND TRADITIONS OF THE WHITE MOUNTAIN APACHE TRIBE. WHILE PROVIDING A SAFE AND SUPPORTIVE ENVIRONMENT FOR THOSE PARTICIPATING IN THE COURT'S WELLNESS AND REHABILITATION PROGRAMS.



AKANA
6400 SE Lake Road, Suite 200
Portland, OR 97222
Phone: (503) 652-9090
Fax: (503) 652-9091




REGISTERED ARCHITECT
72483
ERIKA PRICE
Date Signed 11/13/25
ARIZONA U.S.A.

100%
CONSTRUCTION
DOCUMENTS

COVER SHEET

WHITE MOUNTAIN APACHE TRIBE
HEALING TO WELLNESS COURT
418 Chief Ave
Whiteriver, AZ 85941

WHITE MOUNTAIN APACHE TRIBE		DATE: NOVEMBER 03, 2025
By		CHECKED BY: TT
Description		DRAWN BY: VK
Date		
No.		

 

BAR IS ONE INCH ON ORIGINAL DRAWING. IF NOT ONE INCH ON THIS SHEET, ADJUST SCALES ACCORDINGLY.

PROJECT NO.
24-102

DRAWING NO.
G001

SHEET OF

APPROXIMATE
BOUNDARY OF
CONVENIENCE STORE
PARKING BASED ON
GOOGLE EARTH

— APPROXIMATE
BOUNDARY OF
CONVENIENCE STORE
BUILDING BASED ON
GOOGLE EARTH

86199.2 SQ FT

PT.	NORTHING	EASTING	ELEV.	DESCRIPTION
100	1032171.792	761410.130	5253.257	FD_1/2
101	1032168.247	761530.106	5252.568	FD_1/2
102	1032172.147	761575.760	5252.095	FD_1/2
103	1032190.658	761617.375	5251.831	FD_1/2
104	1032207.688	761638.717	5251.263	FD_1/2
105	1032217.885	761644.398	5251.885	FD_1/2
106	1032506.646	761431.944	5257.438	FD_1/2



AKANA
6400 SE Lake Road, Suite 200
Portland, OR 97222
Voice (503) 652-9090
Fax (503) 652-9091



100%
CONSTRUCTION
DOCUMENTS

EXISTING CONDITIONS PLAN


HEALING TO WELLNESS COURT
418 Chief Ave
Whitewater, AZ 85941

WHITE MOUNTAIN APACHE
TRIBE

DATE: NOVEMBER 3, 2025

[illegible]

PROJECT NO. 24-102	DRAWING NO.:	
	C002	
	SHEET	OF

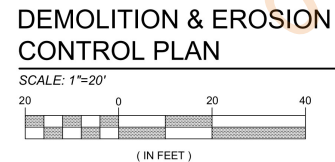

- | | |
|--|---------------|
| Remove And Dispose off Existing Asphalt Pavement | 29896.7 SQ FT |
| Remove And Dispose Concrete Curb | 37.8 FT |
| Sawcut,Remove And Dispose Off Concrete Curb And Gutter | 305.9 FT |
| Remove Existing Trees | 4.0 EA |
| Sawcut,Remove And Dispose Off Concrete Sidewalk | 718.4 SQ FT |
| Sawcut,Remove And Dispose Off Asphalt Driveway | 2308.1 SQ FT |
| Reinstall Stop Sign With Street Sign | 1.0 EA |
| Remove And Salvage Street Sign | 1.0 EA |
| Remove Existing Boulder Stockpile For Future Use | 6.0 EA |
| Remove And Dispose Existing Street Sign | 1.0 EA |
| Relocate Utility Riser | 3.0 EA |
| Sawcut Concrete Road In Full Panels | 685.7 SQ FT |
| Silt Fence | 537.8 FT |
| Construction Entrance | 610.5 SQ FT |
| Catch Basin Insert | 6.0 EA |



100%
CONSTRUCTION
DOCUMENTS

**DEMOLITION & EROSION
CONTROL PLAN**

418 Chief Ave
Whiteriver, AZ 85941

WHITE MOUNTAIN APACHE
TRIBE

DATE: NOVEMBER 3, 2025

[illegible]


24-102

IS ONE INCH ON ORIGINAL DRAWING, IF NOT ONE
ON THIS SHEET, ADJUST SCALES ACCORDINGLY

DRAWING NO.:

C003

SHEET OF

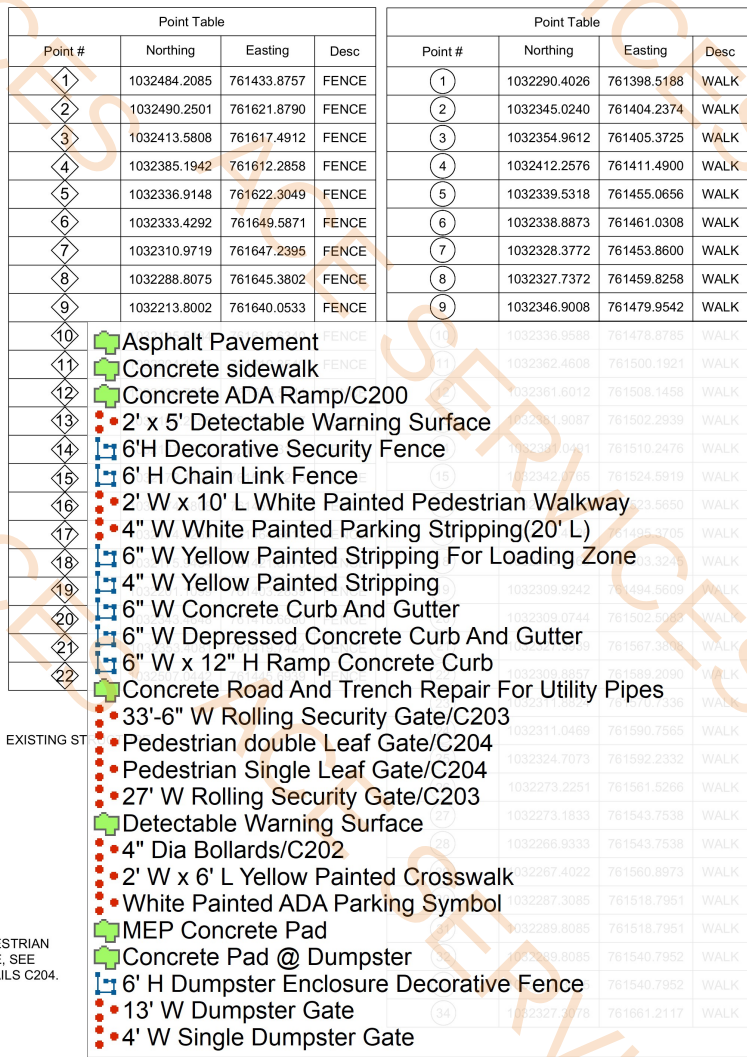


sc	Point Table			
	Point #	Northing	Easting	Desc
ALK	(35)	1032234.8359	761497.0906	WALK
ALK	(36)	1032229.7033	761497.0925	WALK
ALK	(37)	1032287.3676	761647.7418	WALK
ALK	(38)	1032277.0608	761651.0615	WALK
ALK	(39)	1032276.4527	761656.5280	WALK
ALK	(40)	1032231.3143	761647.8003	WALK
ALK	(41)	1032231.1782	761653.2986	WALK
ALK	(42)	1032222.4158	761647.5805	WALK
ALK	(43)	1032222.2998	761653.0852	WALK
ALK	12934.4 SQ FT	322216.4842	761646.4851	WALK
ALK	5815.3 SQ FT	322077.1482	761639.5777	WALK
ALK	469.2 SQ FT	322202.6480	761642.8820	WALK
ALK	7.0 EA	322181.1764	761591.3516	WALK
ALK	601.6 FT	322173.4364	761563.5556	WALK
ALK	314.5 FT	322175.1606	761558.3329	WALK
ALK	32.0 EA	322163.1192	761549.7103	WALK
ALK	13.0 EA	322163.7806	761539.2107	WALK
ALK	757.4 FT	322168.7338	761540.7037	WALK
ALK	204.7 FT	322167.2334	761533.6086	WALK
ALK	1030.0 FT	322172.1929	761535.0916	WALK
ALK	79.2 FT	322170.5109	761419.6614	WALK
ALK	120.0 FT	322175.5693	761417.7038	WALK
ALK	688.8 SQ FT	322172.3570	761411.7510	WALK
ALK	1.0 EA	322167.2926	761413.6975	WALK
ALK	2.0 EA	322167.3443	761411.6258	WALK
ALK	1.0 EA	322174.0810	761469.4448	WALK
ALK	1.0 EA	322174.2248	761464.3668	WALK
ALK	63.6 SQ FT	322322.0648	761616.6767	WALK
ALK	4.0 EA	323318.5605	761648.0328	WALK
ALK	8.0 EA	323318.2111	761651.0662	WALK
ALK	2.0 EA	323311.3157	761650.3209	WALK
ALK	58.4 SQ FT	323312.3454	761655.6172	WALK
ALK	144.2 SQ FT	323317.6168	761656.2245	WALK
ALK	31.6 FT	323328.6220	761649.0846	WALK
ALK	1.0 EA			
ALK	1.0 EA			

Point Table			
Point #	Northing	Easting	Desc
1	1032321.7535	761439.1091	BLDG
2	1032318.7221	761467.9504	BLDG
3	1032289.9334	761464.9245	BLDG
4	1032289.9338	761515.4204	BLDG
5	1032283.9337	761515.4204	BLDG
6	1032283.9336	761543.7534	BLDG
7	1032256.2666	761543.7538	BLDG
8	1032256.2666	761493.0870	BLDG
9	1032246.7665	761493.0870	BLDG
10	1032250.2666	761462.2584	BLDG
11	1032235.6939	761460.7268	BLDG
12	1032239.0350	761428.9382	BLDG
13	1032277.3191	761432.9620	BLDG
14	1032277.1655	761434.4227	BLDG


FOR ROAD POINT LOCATIONS, SEE ENLARGED GRADING PLANS.

PARKING STALL TOTAL: 17
STANDARD: 15
ADA: 2

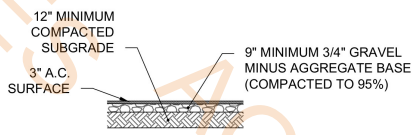

TYPICAL PAVEMENT SECTION

SCALE: NTS

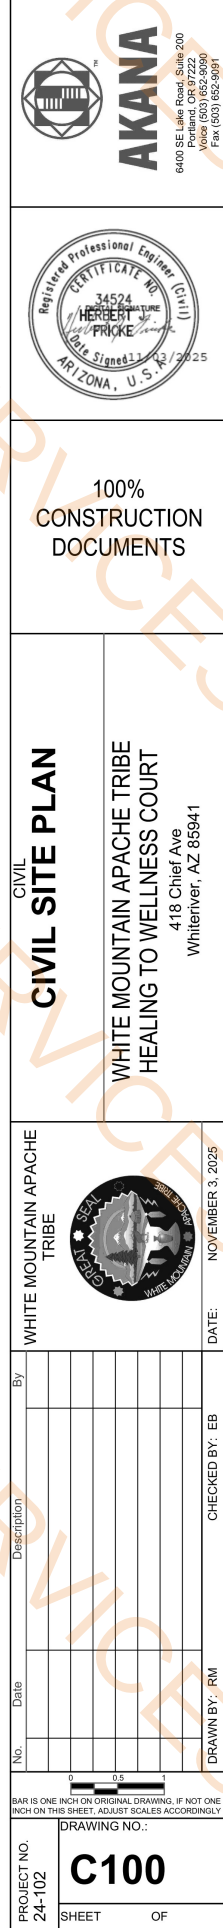


CUT VOLUME (UNADJUSTED) 189.85 CU. YD.
FILL VOLUME (UNADJUSTED) 1469.68 CU. YD.
NET VOLUME (UNADJUSTED) 1279.83 CU. YD.<FILL>

1. WHERE BFC ELEVATION IS NOTED AT CURB LINE, TFC IS 6" HIGHER, PER VERTICAL CURB DETAIL, EXCEPT AS NOTED WITH TFC ELEVATION ON PLAN.

P	5,253.500 - Proposed	7887.8 SQ FT
P	5,254.500 - Proposed	5351.6 SQ FT
P	5,254.000 - Proposed	10658.8 SQ FT
P	5,252.500 - Proposed	2966.9 SQ FT
P	5,251.500 - Proposed	1110.2 SQ FT
E	5,253.500 - Existing	8400.6 SQ FT
E	5,252.500 - Existing	18893.7 SQ FT
E	5,251.500 - Existing	803.0 SQ FT

Point Table			
Point #	Northing	Easting	Desc
1	1032161.0549	761548.1872	ROAD
2	1032165.7241	761558.7381	ROAD
3	1032171.3448	761562.1051	ROAD
4	1032181.4068	761561.8911	ROAD
5	1032191.5448	761549.2465	ROAD
6	1032189.6129	761547.0369	ROAD
7	1032171.5675	761546.5179	ROAD
8	1032173.8103	761468.5562	ROAD
9	1032191.8604	761469.0720	ROAD
10	1032193.8596	761467.1298	ROAD
11	1032193.9648	761463.4710	ROAD
12	1032194.7107	761437.5234	ROAD
13	1032216.7020	761438.1564	ROAD
14	1032216.5276	761443.5106	ROAD
15	1032226.2261	761454.8319	ROAD
16	1032228.2253	761454.8894	ROAD
17	1032227.9455	761464.6314	ROAD
18	1032227.0553	761495.5677	ROAD
19	1032225.3910	761553.4445	ROAD
20	1032224.5103	761559.5992	ROAD
21	1032229.5004	761574.9771	ROAD
22	1032245.1821	761582.6689	ROAD
23	1032247.6147	761580.9333	ROAD
24	1032249.5229	761563.2805	ROAD
25	1032309.1751	761569.7274	ROAD
26	1032307.2411	761587.6227	ROAD
27	1032309.0156	761589.8206	ROAD

Point #	Northing	Easting	Description
28	1032321.9235	761591.2216	ROAD
29	1032319.2973	761615.5147	ROAD
30	1032318.9190	761618.4861	ROAD
31	1032311.9976	761625.8804	ROAD
32	1032311.6166	761626.8774	ROAD
33	1032309.2511	761648.7976	ROAD
34	1032310.2795	761654.1053	ROAD
35	1032318.2032	761659.5560	ROAD
36	1032274.4299	761655.0924	ROAD
37	1032279.1635	761654.4260	ROAD
38	1032285.3861	761646.2179	ROAD
39	1032287.4926	761626.7271	ROAD
40	1032276.4663	761610.6277	ROAD
41	1032273.9597	761612.3445	ROAD
42	1032272.0421	761630.0869	ROAD
43	1032244.6604	761627.1271	ROAD
44	1032228.7569	761623.7888	ROAD
45	1032234.1910	761606.5959	ROAD
46	1032232.9461	761604.1059	ROAD
47	1032207.9140	761587.6560	ROAD
48	1032192.1123	761583.6115	ROAD
49	1032185.2872	761585.9063	ROAD
50	1032179.1121	761589.8284	ROAD
51	1032175.6061	761595.9222	ROAD
52	1032176.9729	761607.4651	ROAD

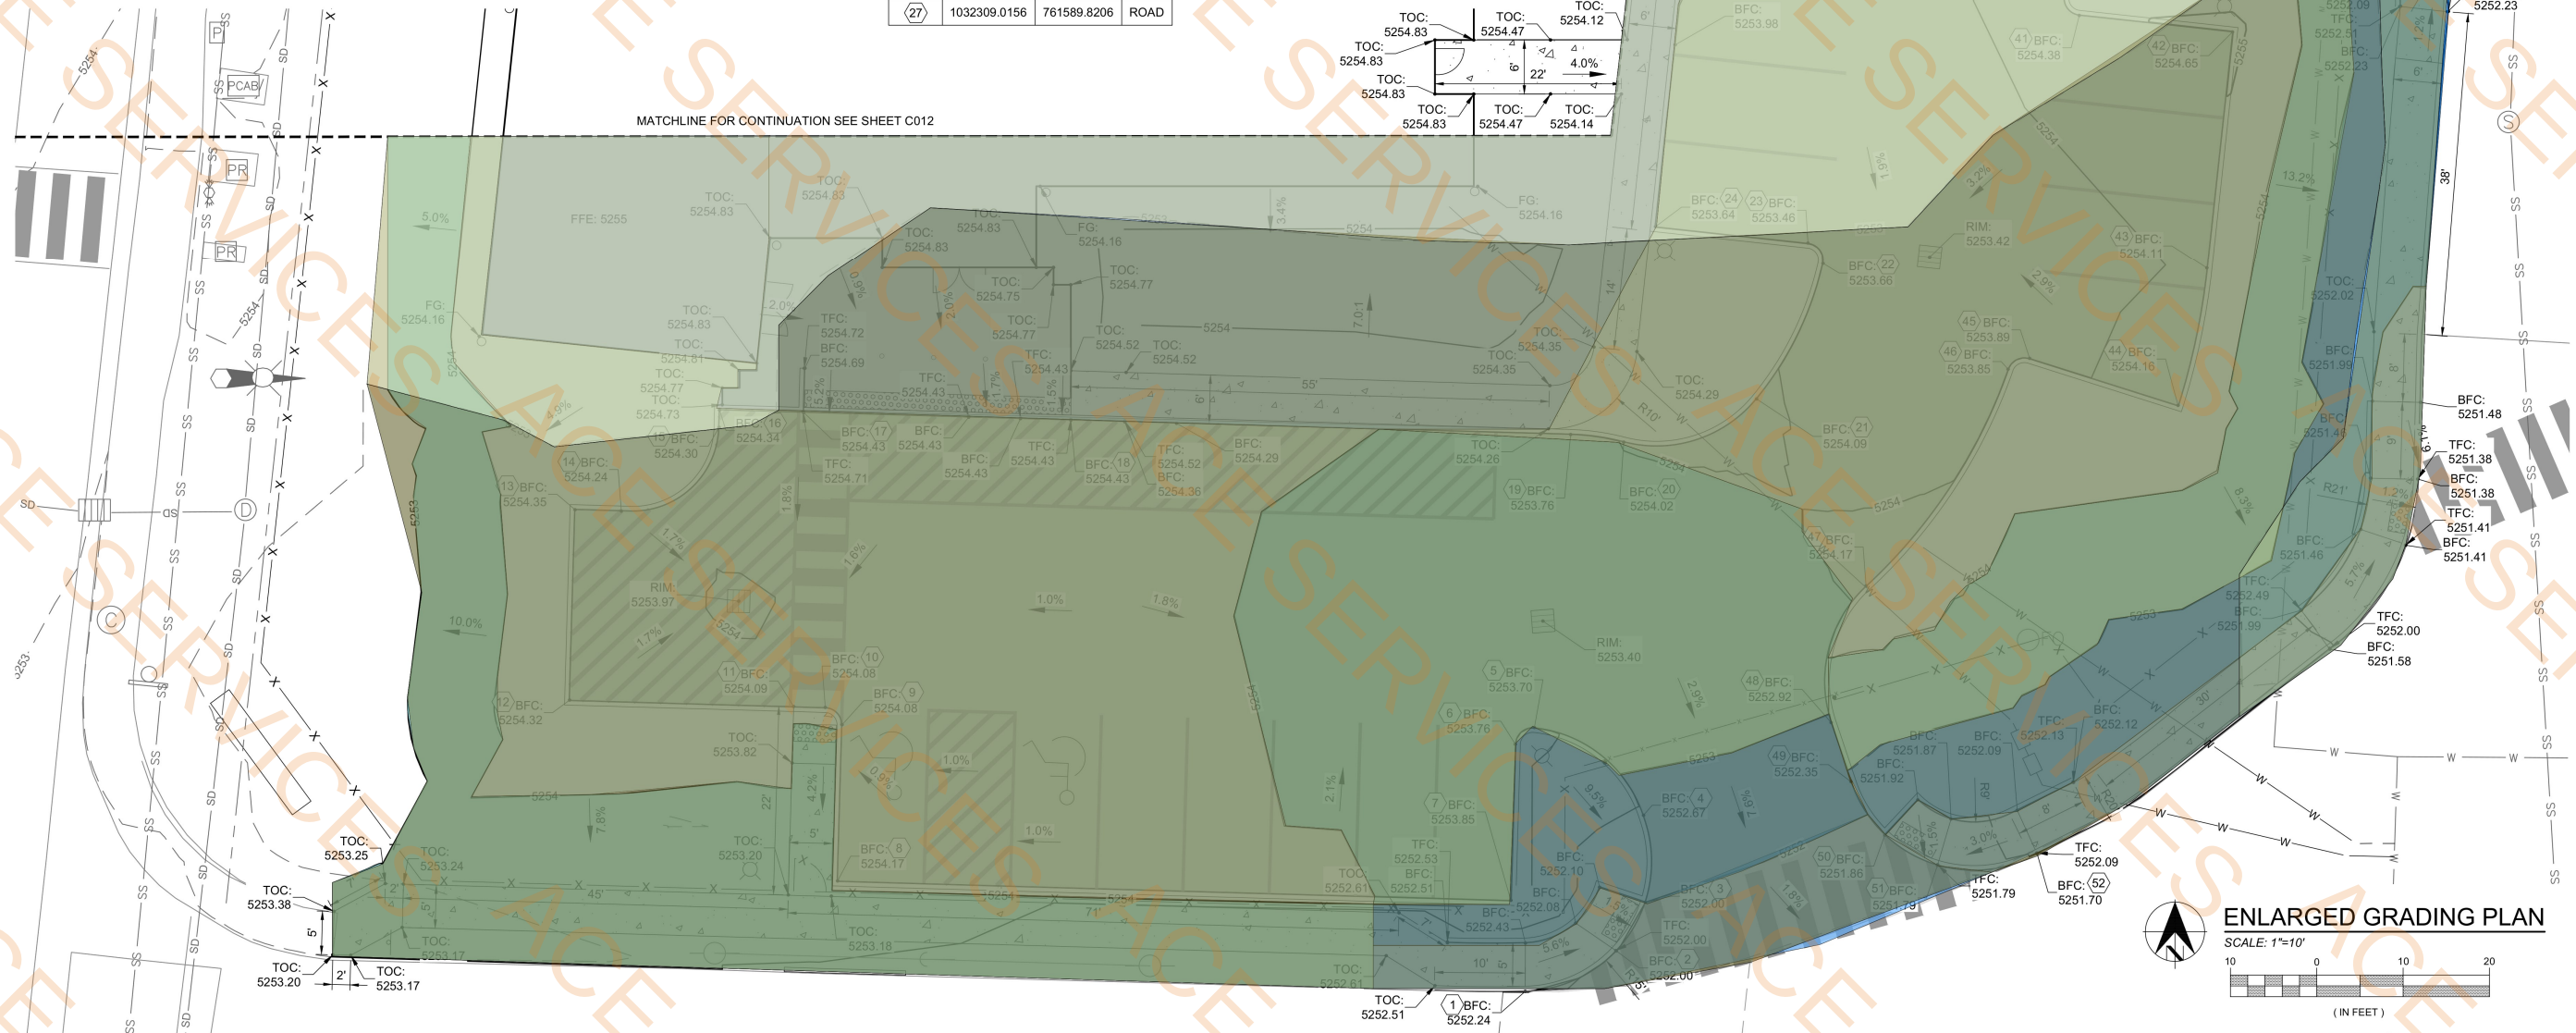

AKANA
6400 SE Lake Road, Suite 200
Portland, OR 97222
Voice (503) 652-9090
Fax (503) 652-9091



100%
CONSTRUCTION
DOCUMENTS

ENLARGED GRADING PLAN

WHITE MOUNTAIN APACHE TRIBE
HEALING TO WELLNESS COURT
418 Chief Ave
Whitewater, AZ 85941

WHITE MOUNTAIN APACHE
TRIBE

DATE: NOVEMBER 3, 2025

CHECKED BY: EB

DRAWN BY: RM


2

24-102

DRAWING NO.:

C101

SHEET OF

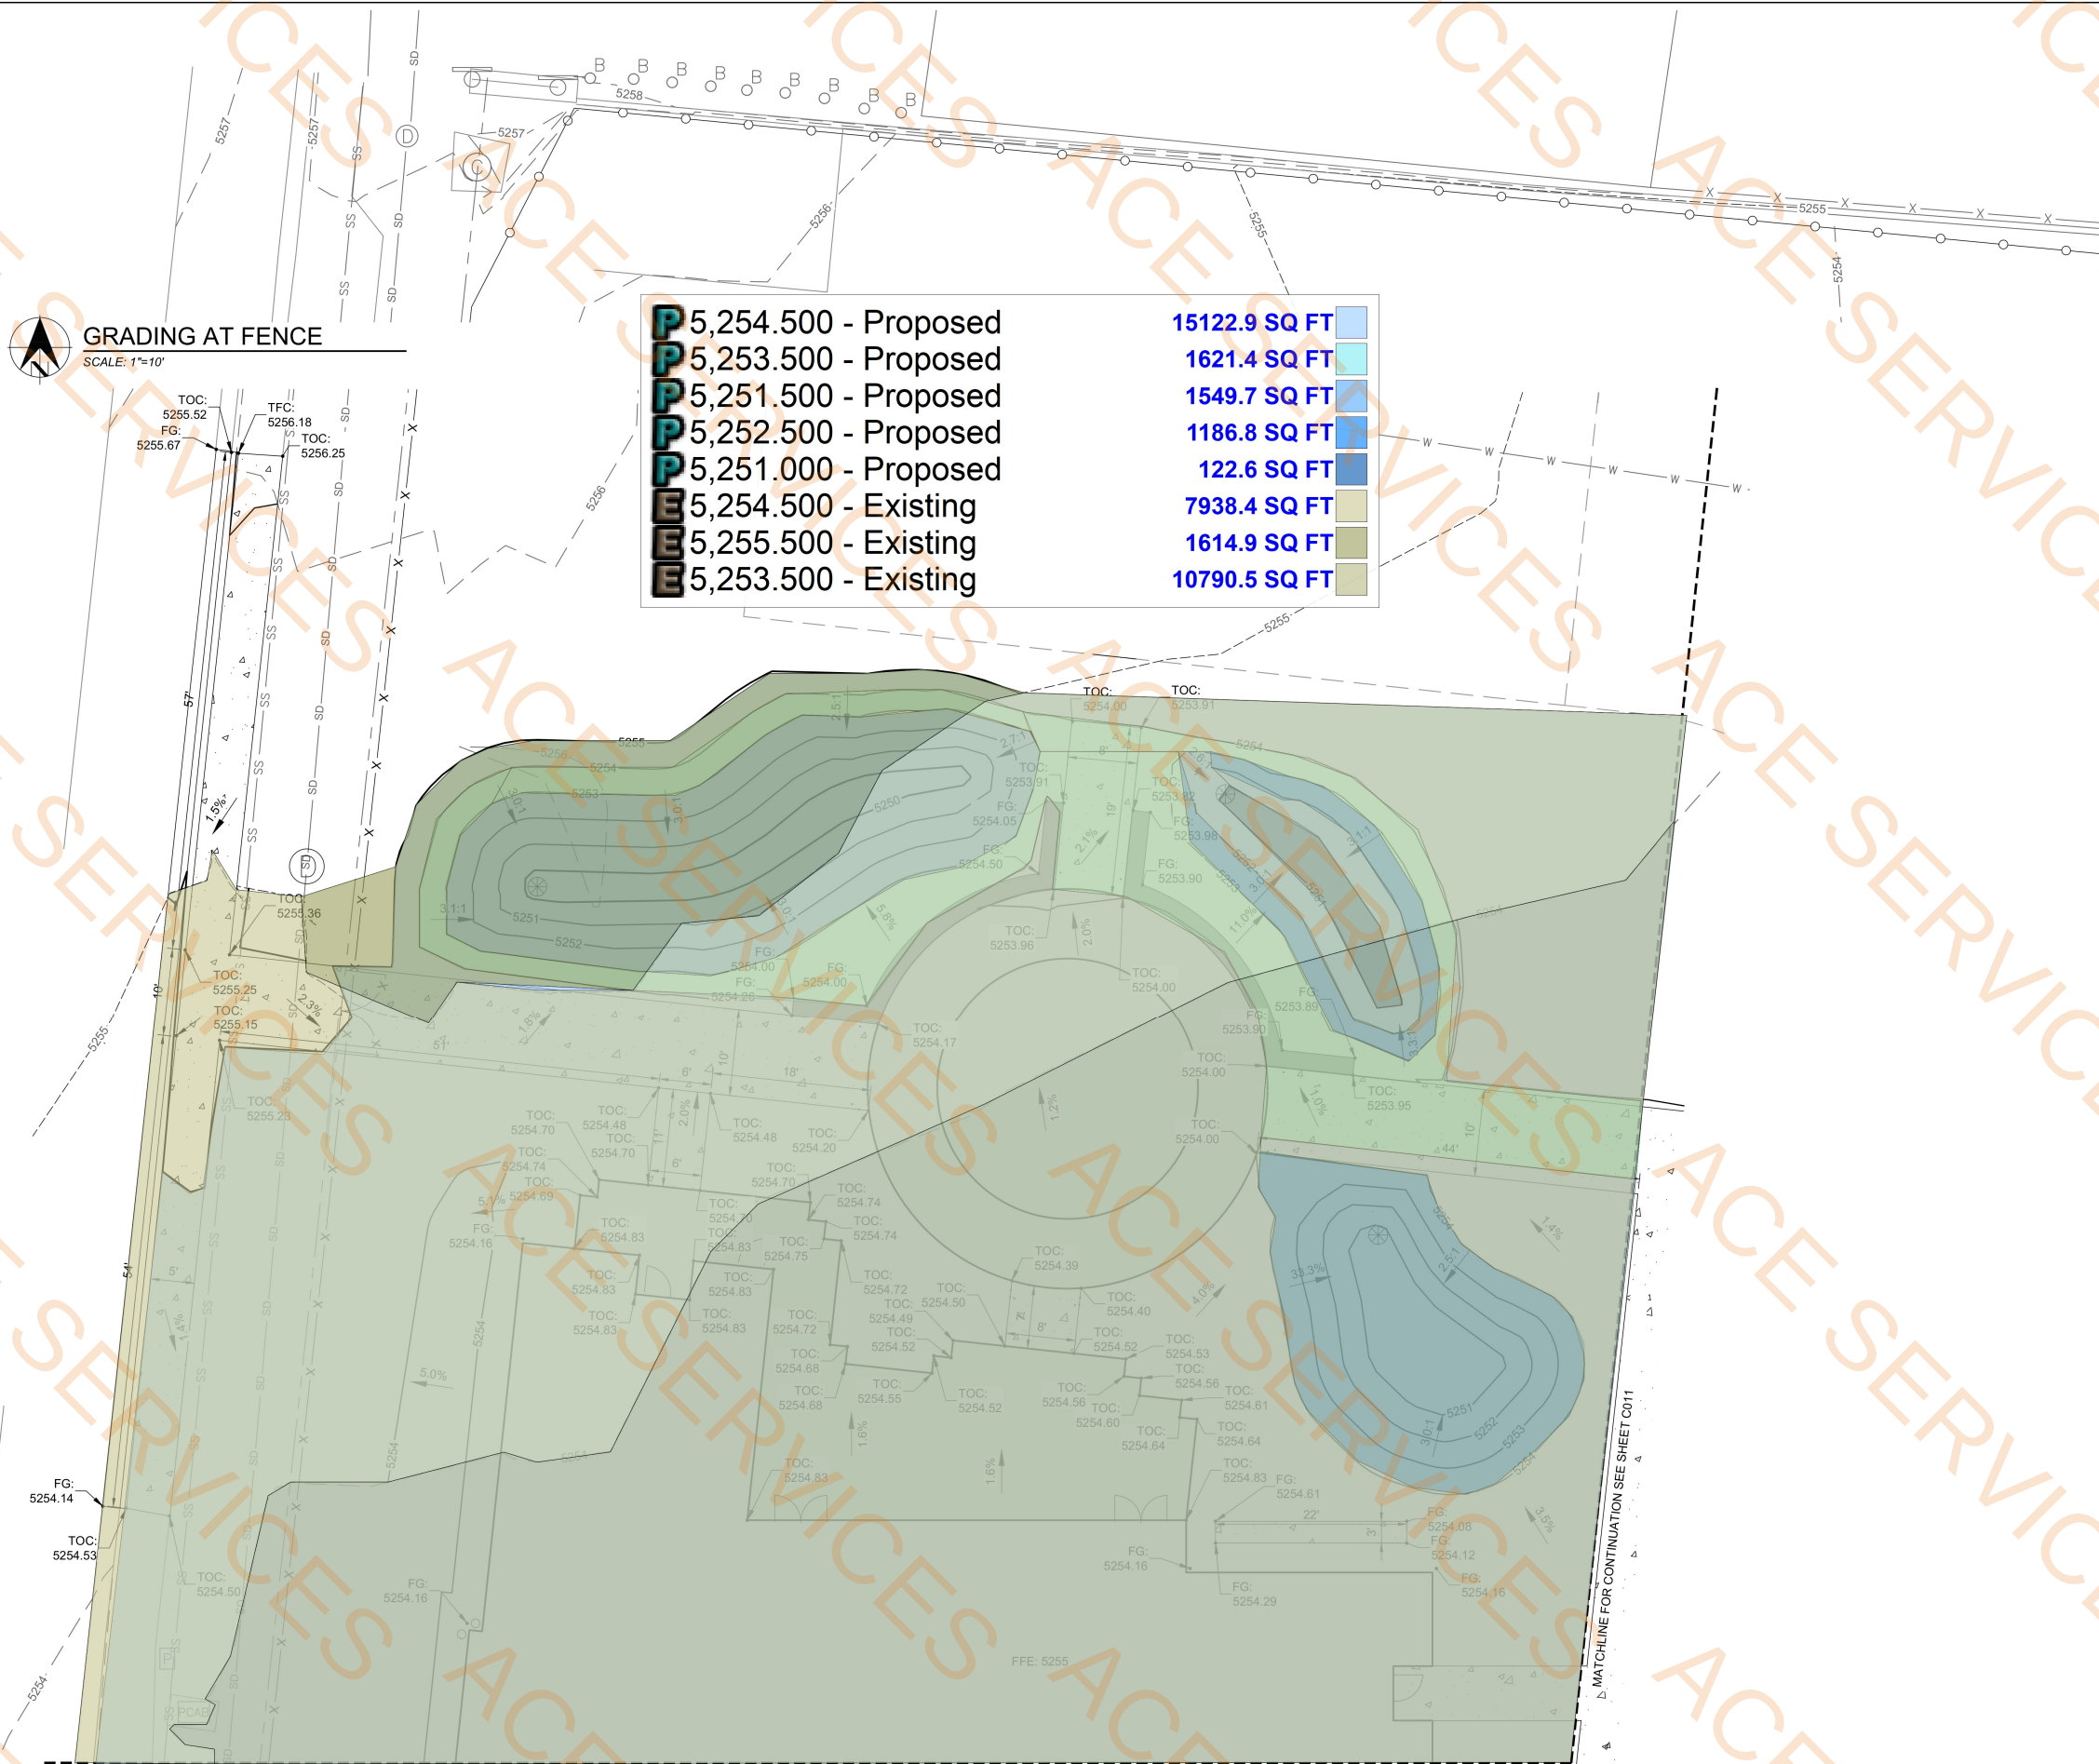

AKANA
6400 SE Lake Road, Suite 200
Portland, OR 97222
Voice (503) 652-9090
Fax (503) 652-9091



100%
CONSTRUCTION
DOCUMENTS

ENLARGED GRADING PLAN

HEALING TO WELLNESS COURT
418 Chief Ave
Whitener, AZ 85941

WHITE MOUNTAIN APACHE
TRIBE

DATE: NOVEMBER 3, 2025

2

DRAWN BY: RM


24-102

CH ON ORIGINAL DRAWING, IF NOT ONE
SHEET, ADJUST SCALES ACCORDINGLY


DRAWING NO.:

C102

SHEET OF

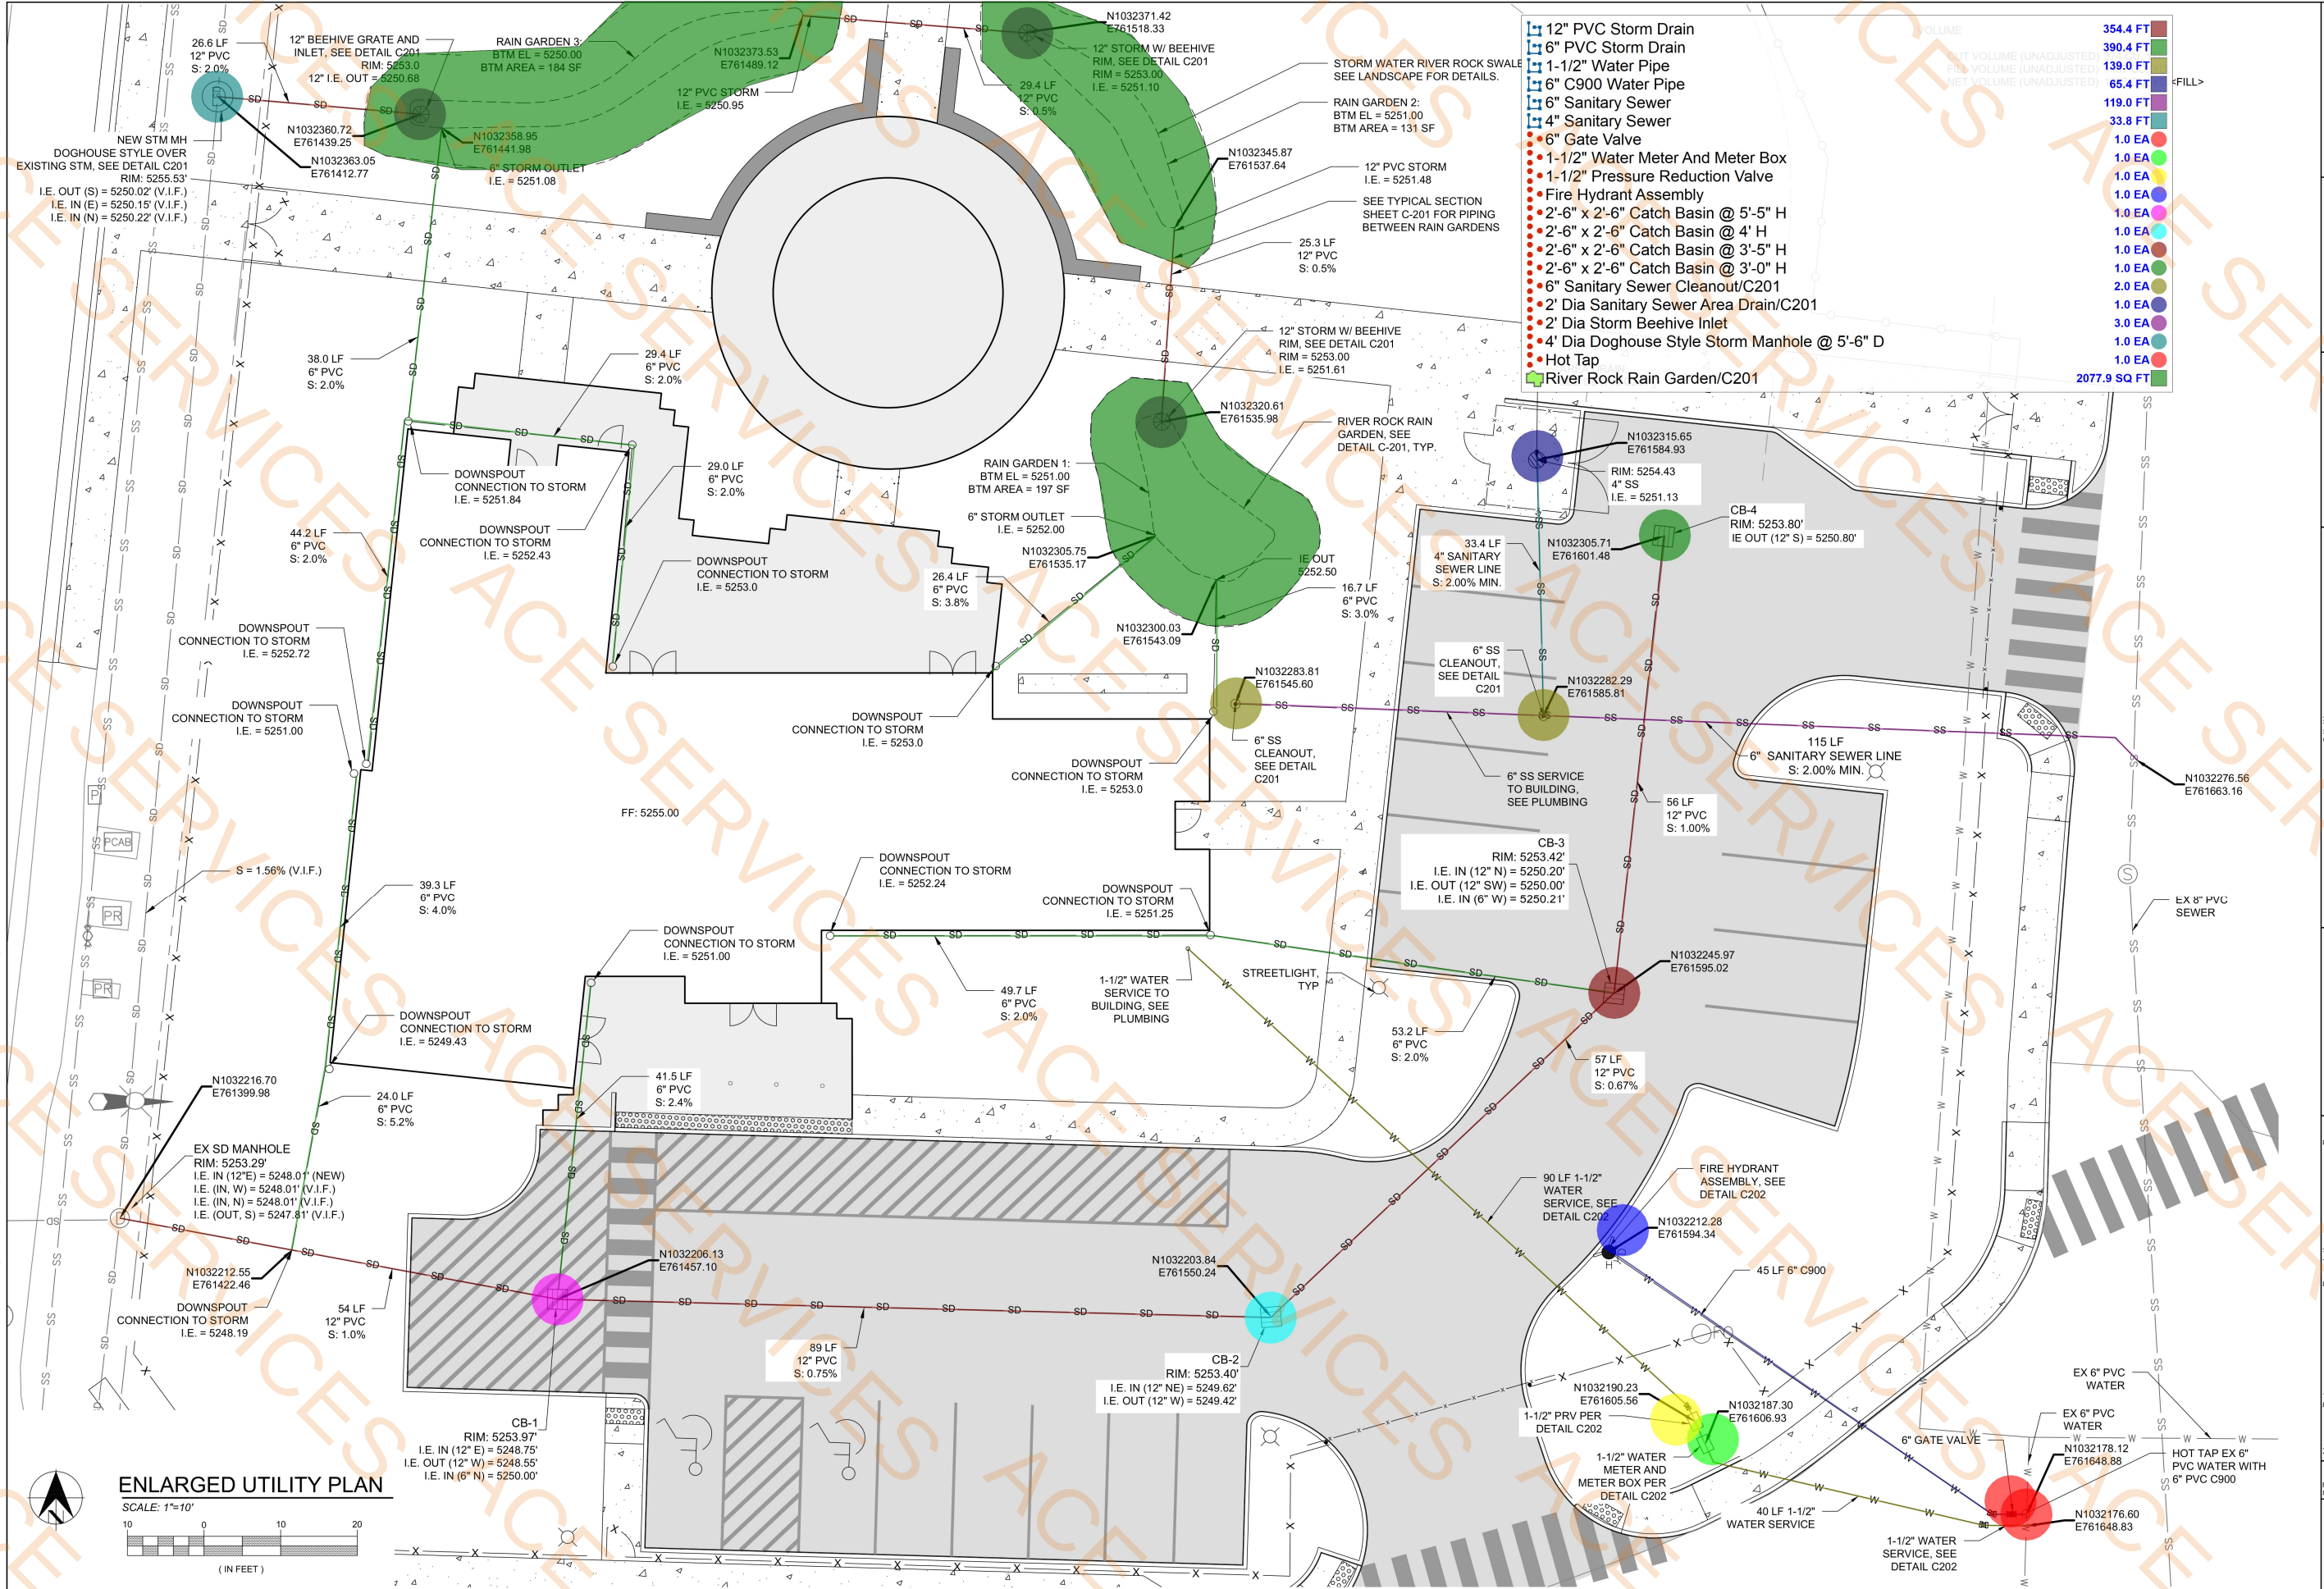


WHITE MOUNTAIN APACHE TRIBE
HEALING TO WELLNESS COURT
418 Chief Ave
Whiteriver, AZ 85941

 

DATE: NOVEMBER 3, 2025

DRAWN BY: RM

DRAWING NO.:
C103
SHEET OF

 

CODE	DESCRIPTION
①	DECORATIVE CONCRETE SEATWALL - TYP. SEE DETAIL 2 SHEET L402
②	DECORATIVE CONCRETE BENCH - TYP. SEE DETAIL 1 SHEET L402
③	FIRE PIT. SEE DETAIL 1 SHEET L401
④	TRASH/RECYCLING ENCLOSURE. SEE CIVIL DETAILS C203/C204
⑤	MURAL WALL. OWNER INSTALLED
⑥	MONUMENT ENTRY SIGN. SEE DETAIL 4 SHEET L401
⑦	SHADE ARBOR SEE STRUCTURAL PLANS AND SPECIFICATIONS
⑧	MAIN ENTRY
⑨	DECORATIVE CONCRETE ENTRY PLAZA
⑩	DROP OFF/ LOADING AREA
⑪	PEDESTRIAN GATE. SEE CIVIL PLANS
⑫	VEHICULAR GATE. SEE CIVIL PLANS
⑬	ARROYO. LANDSCAPE ARCHITECT TO LAYOUT IN FIELD. SEE CIVIL PLANS FOR STORMWATER VOLUMES
⑭	ALUMINUM LANDSCAPE EDGING. SEE DETAIL 5 SHEET L501

 PROPERTY LINE
 STRUCTURE ABOVE
 SECURITY FENCE. SEE CIVIL PLANS
 LANDSCAPE BOULDERS - TYP. SEE DETAIL 2 SHEET L401
 CONCRETE PATH. SEE CIVIL PLANS
 RIVER ROCK DRAINAGE SWALE. SEE CIVIL PLANS
 DECORATIVE CONCRETE PAVING. SEE SPECS & CIVIL DETAIL
 CHAINLINK FENCE. SEE CIVIL PLANS
 CRUSHED ROCK (9,500 SF). SEE DETAIL 3 SHEET L401



MATERIALS PLAN

HEALING TO WELLNESS COURT
418 Chief Ave
Whiteriver, AZ 85941



WHITE MOUNTAIN ROLL
TRIBE


2707, 10, 2001, 100

[illegible]

ISSUED FOR	 BAR IS ONE INCH ON ORIGINAL DRAWING. IF NOT ONE INCH ON THIS SHEET, ADJUST SCALES ACCORDINGLY	
	DRAWING NO.:	
	L201	
PROJECT NO. 24-102	SHEET 03 OF 91	

C:\Users\zach.heupel\Documents\Akana\24-102 WMAT Healing to Wellness\Project Files\05_CAD\05_Landscape\02_Sheets\05_L302 Layout Enlargement Plan.dwg 11/3/2025 11:41 AM

COPYRIGHT 2025-11-03, AKANA, ALL RIGHTS RESERVED

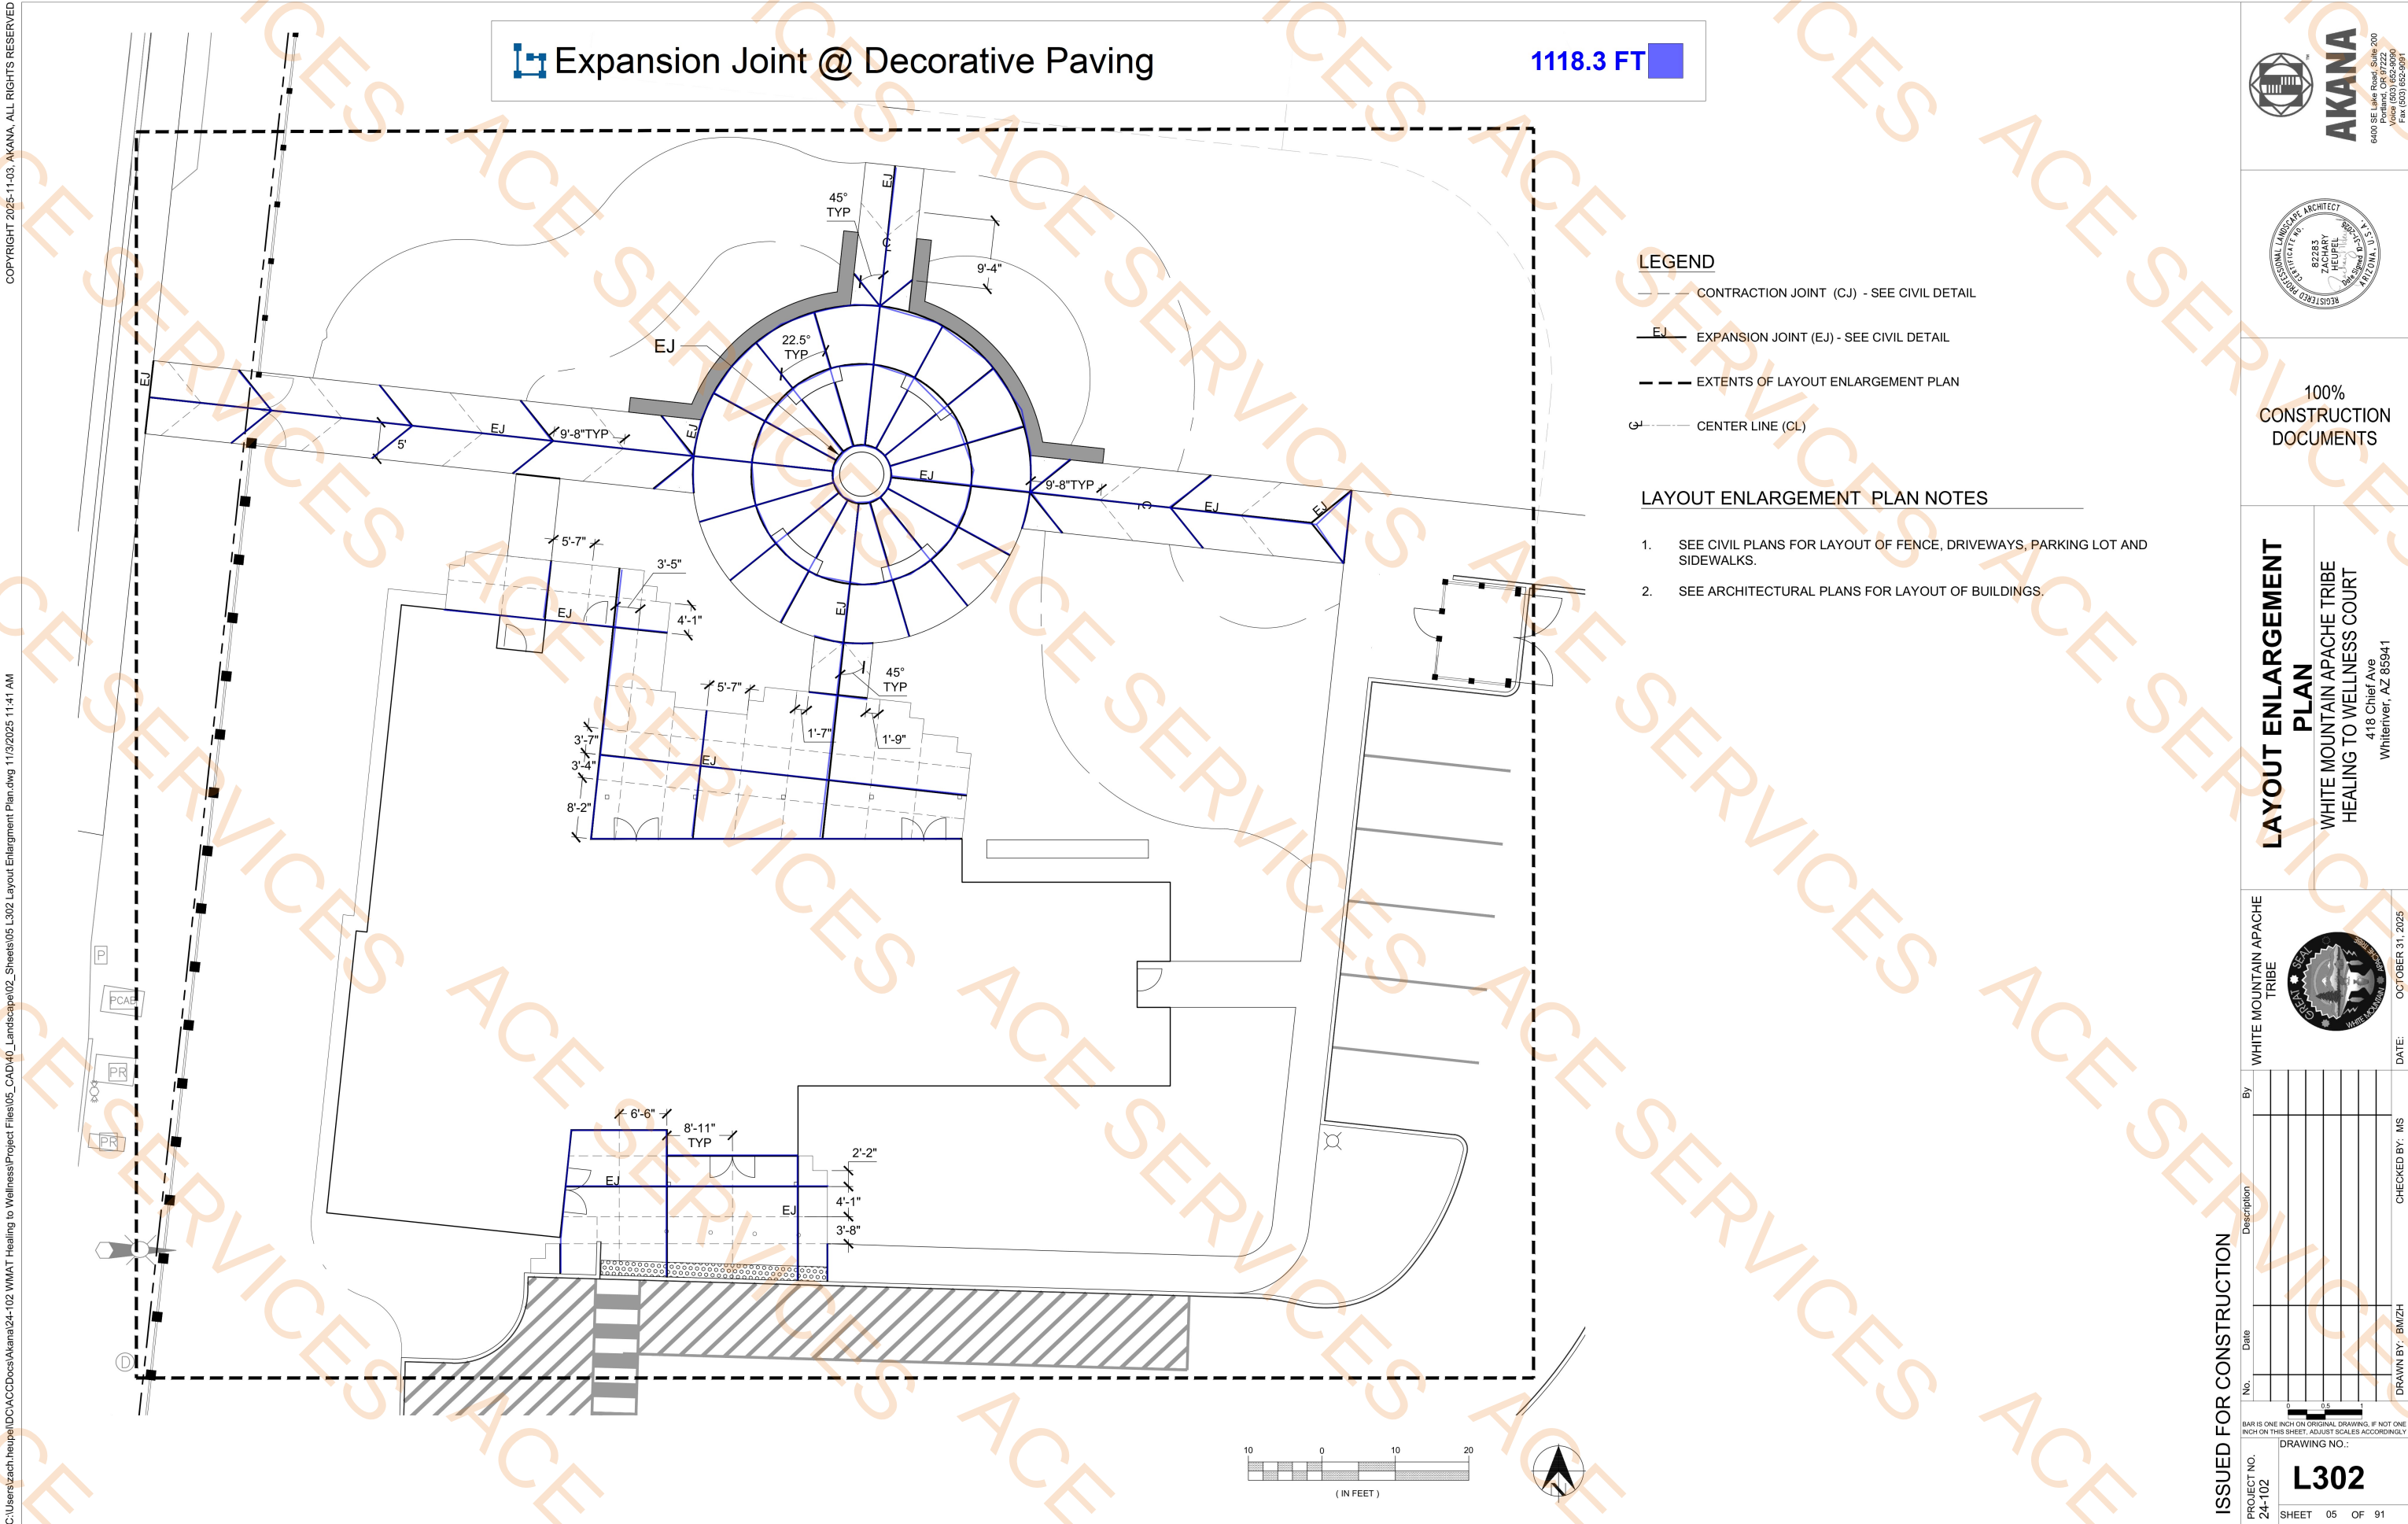

100%
CONSTRUCTION
DOCUMENTS

**LAYOUT ENLARGEMENT
PLAN**
WHITE MOUNTAIN APACHE TRIBE
HEALING TO WELLNESS COURT
418 Chief Ave
Whitewater, AZ 85941



ISSUED FOR CONSTRUCTION		By		Description		Date		No.	
PROJECT NO.		DRAWN BY:		CHECKED BY:		DATE		NO.	
24-102		BMZH		MS		OCTOBER 31, 2025		1	
SHEET		05		OF		91			

DRAWING NO.:
L302

- Fire Extinguishers Cabinet
- Directional Exit Sign At Door
- Double Directiona Exit Sign

4.0 EA
6.0 EA
1.0 EA

GENERAL NOTES - FLS PLANS

- REFER TO SHEET G002 FOR 'PROJECT NOTES' APPLICABLE TO ALL PORTIONS OF THE WORK.
- PROVIDE EXIT SIGNS LOCATIONS AS SHOWN AND AS REQUIRED BY AHJ. REFER TO ELECTRICAL DRAWINGS FOR ADDITIONAL REQUIREMENTS.
- MAINTAIN AN AVERAGE OF 1 FC, AND A MINIMUM OF 0.1 FC, ILLUMINATION AT THE WALKING SURFACE ALONG THE PATH OF EGRESS IN THE FOLLOWING LOCATIONS USING EMERGENCY POWER:
 - ANY SPACE REQUIRING TWO OR MORE MEANS OF EGRESS.
 - AISSLES & CORRIDORS
 - INTERIOR EXIT ACCESS STAIRWAYS & RAMPS
 - INTERIOR & EXTERIOR EXIT STAIRWAYS & RAMPS
 - EXIT PASSAGEWAYS
 - AREAS ON THE LEVEL OF DISCHARGE USED FOR EXIT DISCHARGE PER SECTION 1028.1.
 - EXTERIOR LANDINGS AT EXIT DISCHARGE DOORS.
- PROVIDE EMERGENCY POWER FOR LIGHTING IN THE FOLLOWING LOCATIONS:
 - ELECTRICAL EQUIPMENT ROOMS
 - FIRE COMMAND CENTERS (IF APPLICABLE)
 - FIRE PUMP ROOMS
 - GENERATOR ROOMS
 - PUBLIC RESTROOMS GREATER THAN 300 SF

OCCUPANCY LEGEND



FIRE AND LIFE SAFETY (FLS) LEGEND

- DIRECTIONAL EXIT SIGN - AT DOOR
- DIRECTIONAL EXIT SIGN - SINGLE
- DIRECTIONAL EXIT SIGN - DOUBLE
- EXIT DISCHARGE
- FIRE EXTINGUISHER CABINET

BUILDING DIAGONAL

- #" MAXIMUM DIAGONAL
MIN. EXIT SEPARATION (1/2) = # - #"

EXIT SEPARATION

EXIT SEPARATION DISTANCE = # - #"
MIN. REQUIRED = # - #"

PATHS

COMMON PATH OF EGRESS TRAVEL DISTANCE = # - #"
MAX. ALLOWABLE = # - #"

FIRE EXTINGUISHER TRAVEL DISTANCE = # - #"
MAX. ALLOWABLE = # - #"

EGRESS WIDTH TAG:

34" 22" 110
OCCUPANTS PER TABLE 1004.5
EGRESS WIDTH REQUIRED PER 1005.3.2
EGRESS WIDTH PROVIDED

AREA OCCUPANCY TAG:

ROOM NAME NAME
GROSS OR NET AREA (SF) X Y
NUMBER OF OCCUPANTS X
S-2: STORAGE
OCCUPANT LOAD FACTOR
REQUIRED EXITS
OCCUPANCY PER CH.3 - OCCUPANCY PER TABLE 1004.5

FLS SCHEDULE

NAME	SF	Occ Per Chapter 3	TABLE 1004.1.2	OLF	OCC. LOAD
BREAK ROOM	124 SF	B: UNCONCENTRATED	12 ASSEMBLY WITHOUT FIXED SEATS: UNCONCENTRATED (TABLES AND CHAIRS) NET	15	9
CLOSET	78 SF	B: ACCESSORY	11 ASSEMBLY WITHOUT FIXED SEATS: STANDING SPACE NET	300	1
CONFERENCE ROOM	735 SF	B: UNCONCENTRATED	11 ASSEMBLY WITHOUT FIXED SEATS: STANDING SPACE NET	15	49
COURT OFFICES	948 SF	B: BUSINESS	14 BUSINESS AREAS	150	7
HALL	241 SF	B: ACCESSORY	14 BUSINESS AREAS	150	2
LOBBY	479 SF	B: UNCONCENTRATED	14 BUSINESS AREAS	150	4
PARTICIPANT LNG	179 SF	B: UNCONCENTRATED	11 ASSEMBLY WITHOUT FIXED SEATS: STANDING SPACE NET	15	12
PROBATION OFFICES	1205 SF	B: BUSINESS	14 BUSINESS AREAS	150	9
RECEPTION	106 SF	B: BUSINESS	14 BUSINESS AREAS	150	1
RESTROOMS	279 SF	B: BUSINESS	1 ACCESSORY STORAGE AREAS, MECHANICAL EQUIPMENT ROOM	150	2
STORAGE	94 SF	B: ACCESSORY	1 ACCESSORY STORAGE AREAS, MECHANICAL EQUIPMENT ROOM	300	1
SUPPORT SPACES	393 SF	B: ACCESSORY	1 ACCESSORY STORAGE AREAS, MECHANICAL EQUIPMENT ROOM	300	2
GRAND TOTAL					99






100%
CONSTRUCTION
DOCUMENTS

FLS PLANS
WHITE MOUNTAIN APACHE TRIBE
HEALING TO WELLNESS COURT
418 Chef Ave
Whitewater, AZ 85941



By	Description	Date	No.	Drawn By	Checked By	Project No.	Sheet	Of
						24-102	G011	

  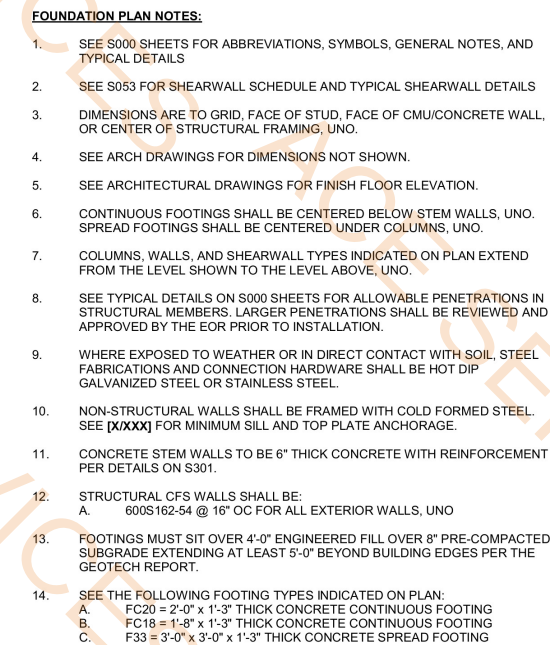

FOUNDATION PLAN

**WHITE MOUNTAIN APACHE TRIBE
HEALING TO WELLNESS COURT**

4118 Chief Ave
Whitewater, AZ 85941



DATE: NOVEMBER 3, 2025

[illegible]

1/8" = 1' IS ONE INCH ON ORIGINAL DRAWING, IF NOT ONE INCH ON THIS SHEET, ADJUST SCALES ACCORDINGLY

DRAWING NO.:
S101
SHEET OF

1. REFER TO SHEET G002 FOR PROJECT NOTES' APPLICABLE TO ALL PORTIONS OF THE WORK.
2. PRIOR TO FRAMING VERIFY THAT FINAL APPLIANCE AND PLUMBING FIXTURE SIZES/CLEARANCES MATCH THOSE USED AS BASIS OF DESIGN IN PROJECT MANUAL. REFER TO SLAB LAYOUT PLANS FOR CONCRETE AND MASONRY WALL PENETRATIONS. COORDINATE WITH STRUCTURAL DRAWINGS.
3. SEE SHEETS A010 FOR WALL ASSEMBLIES.
4. ALL INTERIOR WALLS ARE WALL ASSEMBLY 9P, 3.6" UNO.
5. SEE ENLARGED PLANS FOR DETAILED DIMENSIONS, WALL TAGS AND DOOR TAGS.
6. REFER TO STRUCTURAL DRAWINGS FOR COLUMNS, STEEL WALL AND BEAM SIZES.
7. SEE SHEETS A010 FOR WALL ASSEMBLY 9P, 3.6" UNO.
8. CONTROL JOINTS TO BE SPACED NO MORE THAN 30'-0" EACH IN EACH CONTINUOUS PLANE OF GYPSUM WALLBOARD. FIRE RATING OF ASSEMBLIES TO BE MAINTAINED THROUGH MINIMUM GYPSUM WALLBOARD CONTINUITY PER THE ASSEMBLIES.



FLOOR PLAN

WHITE MOUNTAIN APACHE TRIBE
HEALING TO WELLNESS COURT

418 Chief Ave
Whitener, AZ 85941

WHITE MOUNTAIN APACHE
TRIBE

DATE: NOVEMBER 03, 2025

[illegible]

1" = 1" ON ORIGINAL DRAWING, IF NOT ONE INCH ON THIS SHEET. ADJUST SCALES ACCORDINGLY

24-102
A201
SHEET OF



1 LEVEL 1 - FLOOR PLAN
SCALE: 1/8" = 1'-0"

1. REFER TO SHEET 'G002' FOR 'PROJECT NOTES' APPLICABLE TO ALL PORTIONS OF THE WORK.
2. PRIOR TO FRAMING VERIFY THAT FINAL APPLIANCE AND PLUMBING FIXTURE SIZES/CLEARANCES MATCH THOSE USED AS BASIS OF DESIGN IN PROJECT MANUAL. REFER TO SLAB LAYOUT PLANS FOR CONCRETE AND MASONRY WALL LOCATIONS. COORDINATE WITH STRUCTURAL DRAWINGS.
3. DS INDICATES DOWNSPOUT LOCATIONS, CONNECT TO STORMWATER SYSTEM AT GRADE

- | | |
|---|--------------|
| Standing Seam Metal Roofing Pitch Factor (1.05) | 4115.6 SQ FT |
| Standing Seam Metal Roofing PF (1.08) | 1431.5 SQ FT |
| Standing Seam Metal Roofing | 1397.8 SQ FT |
| 10' H Downspout | 13.0 EA |
| Gutter And Drip Edge Flashing | 275.7 FT |
| Hip Flashing | 29.0 FT |
| Ridge Flashing | 15.0 FT |



100%
CONSTRUCTION
DOCUMENTS

WHITE MOUNTAIN APACHE TRIBE
HEALING TO WELLNESS COURT



DATE: NOVEMBER 03 2025


CHECKED BY: TT

DRAWN BY: SN

PROJECT NO.
24-102

A202

SHEET OF

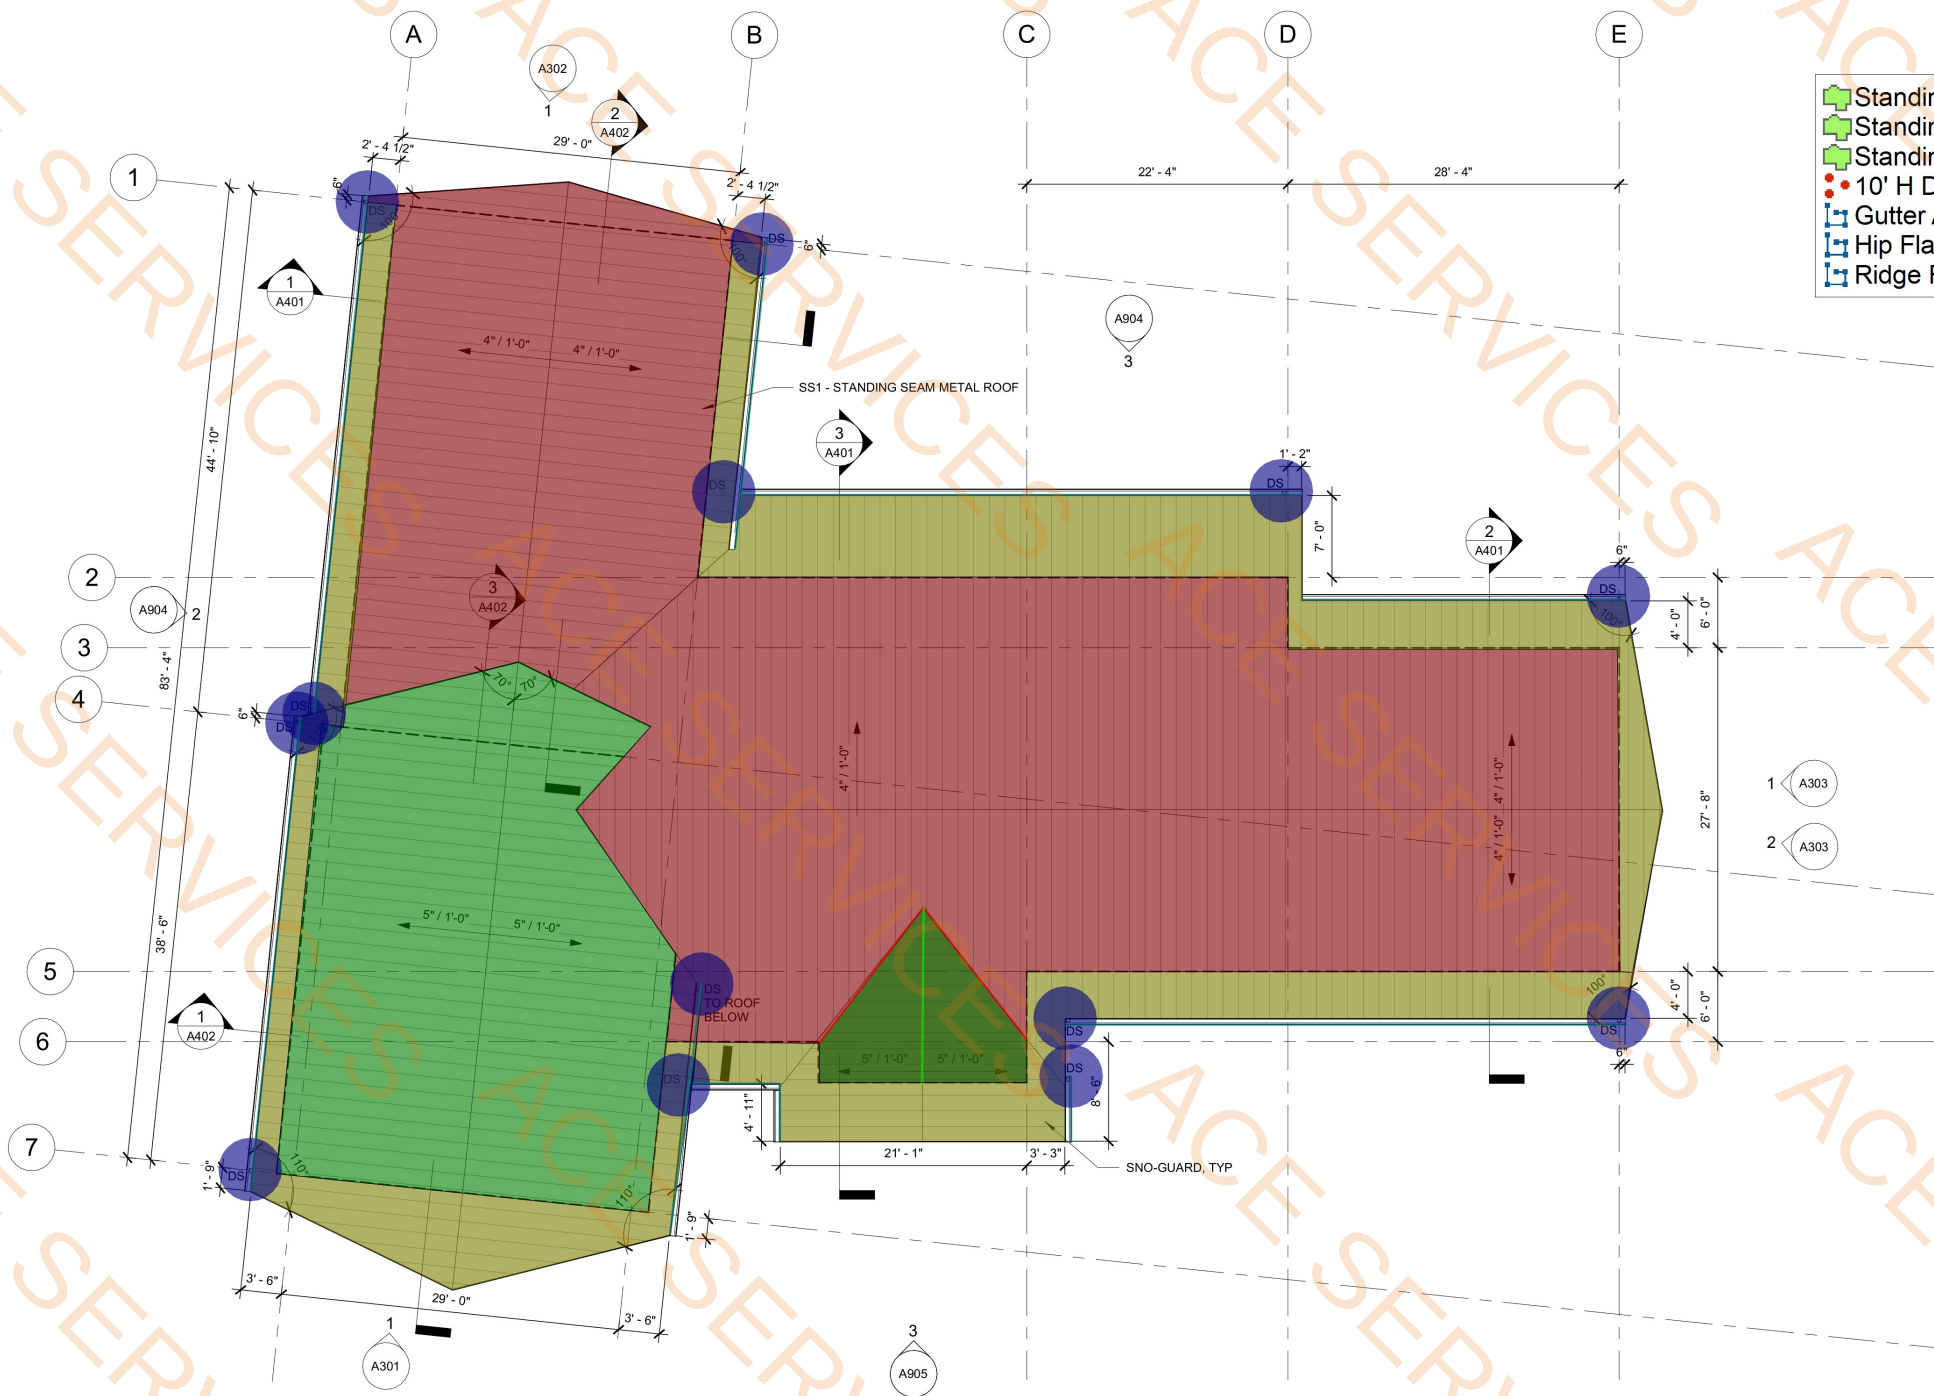

1 LEVEL 1 - ROOF PLAN
SCALE: 1/8" = 1'-0"

11/25/2025 4:39:19 PM

GENERAL NOTES - EXTERIOR ELEVATIONS

1. REFER TO SHEET G002 FOR 'PROJECT NOTES' APPLICABLE TO ALL PORTIONS OF THE WORK.
2. SEE SHEET A602 FOR WINDOW AND LOUVER INFORMATION.



AKANA
6400 SE Lake Road, Suite 200
Portland, OR 97222
Phone: (503) 286-0060
Fax: (503) 282-9001

100%
CONSTRUCTION
DOCUMENTS

EXTERIOR ELEVATIONS
WHITE MOUNTAIN APACHE TRIBE
HEALING TO WELLNESS COURT
418 Chief Ave
Whitewater, AZ 85941

WHITE MOUNTAIN APACHE
TRIBE



DATE: NOVEMBER 03, 2025

ISSUED FOR CONSTRUCTION

PROJECT NO. 24-102

DATE 12/01/2025

DESCRIPTION ADDENDUM 1

NO. 1

BY

CHECKED BY: TT


DRAWN BY: VK

BAR IS ONE INCH ON ORIGINAL DRAWING. IF NOT ONE INCH ON THIS SHEET, ADJUST SCALES ACCORDINGLY.

DRAWING NO.:


A301

SHEET OF

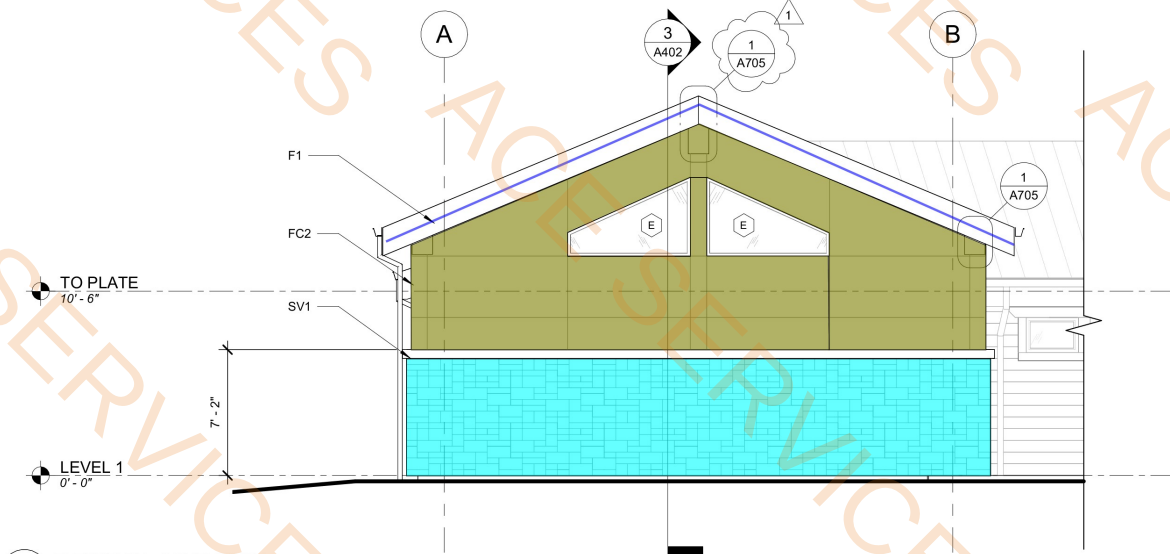


1 ELEVATION - SOUTHWEST
SCALE: 3/16" = 1'-0"



2' H Metal Roof Fascia	99.1 FT
1' H Metal Roof Fascia	143.8 FT
SV1 (Split Faced Masonry Veneer In Ashlar Pattern)	487.6 SQ FT
FC-2 Fiber Cement Panel Siding	477.7 SQ FT
FC1) Fiber Cement Lap Siding	809.0 SQ FT

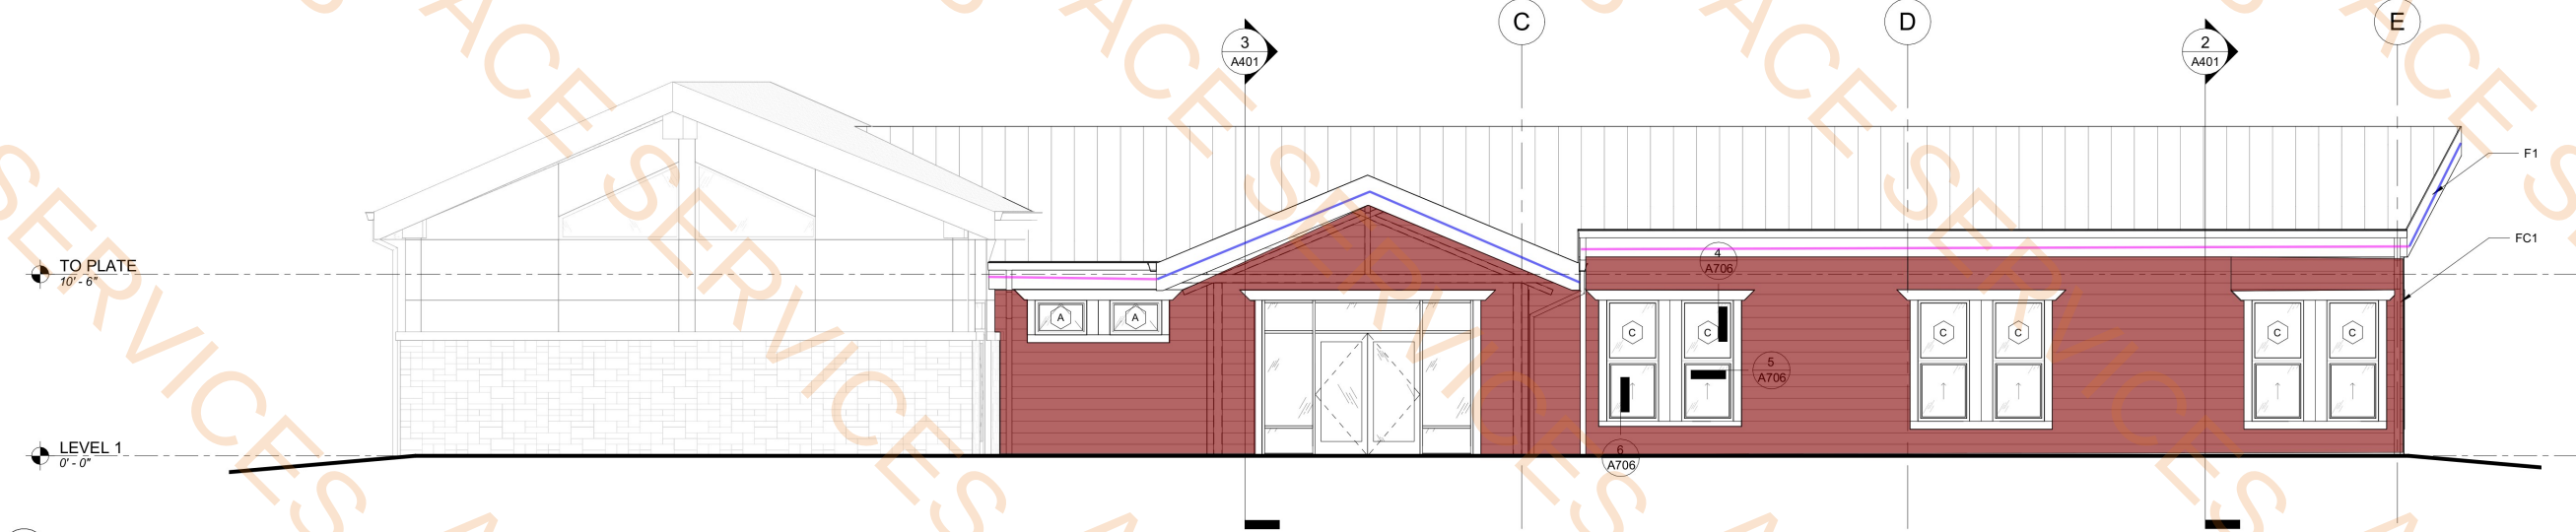

2 ELEVATION - SOUTH
SCALE: 3/16" = 1'-0"

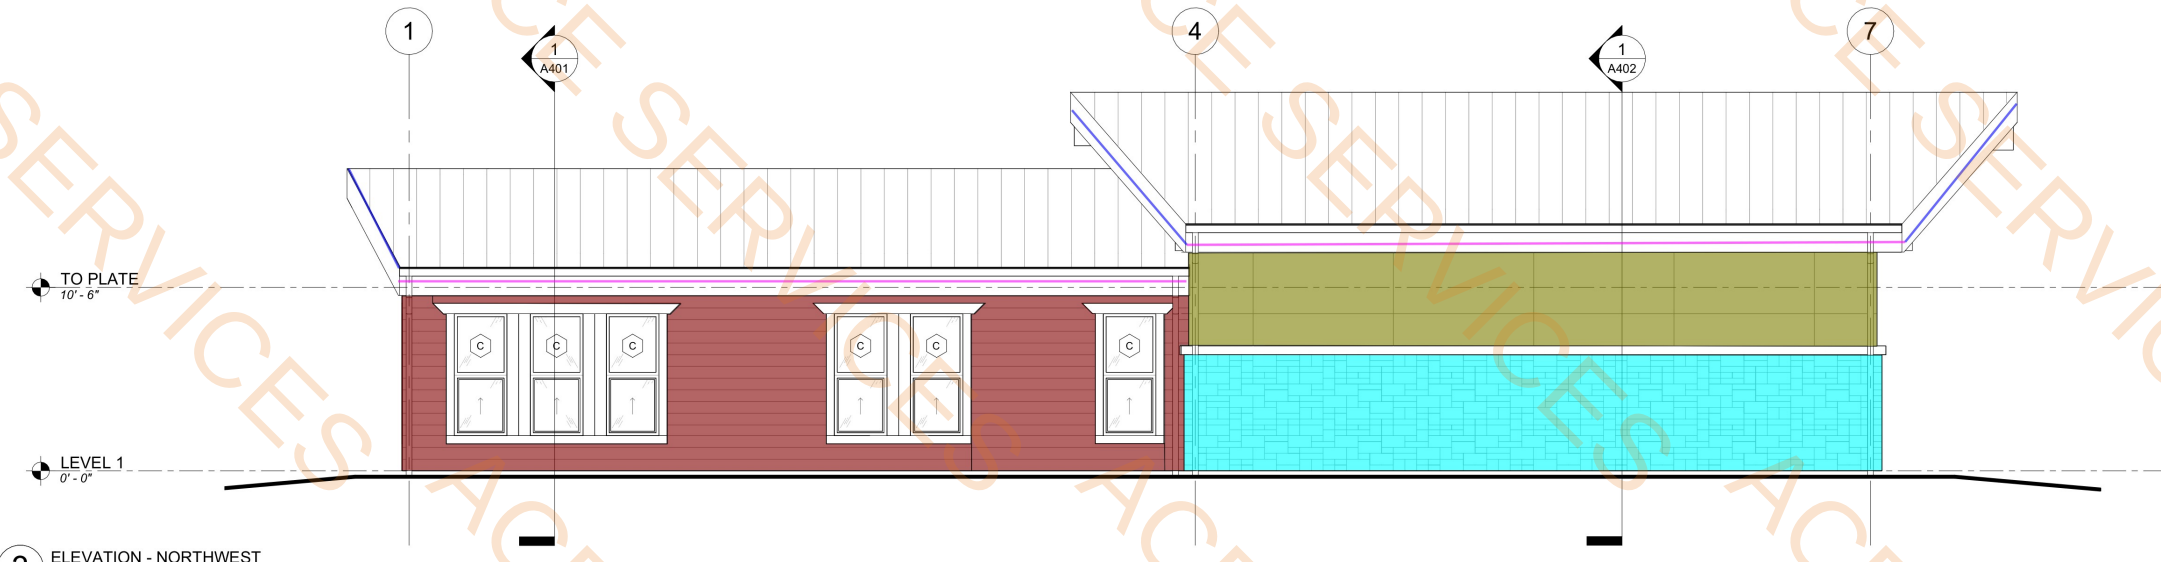

11/25/2025 4:39:19 PM

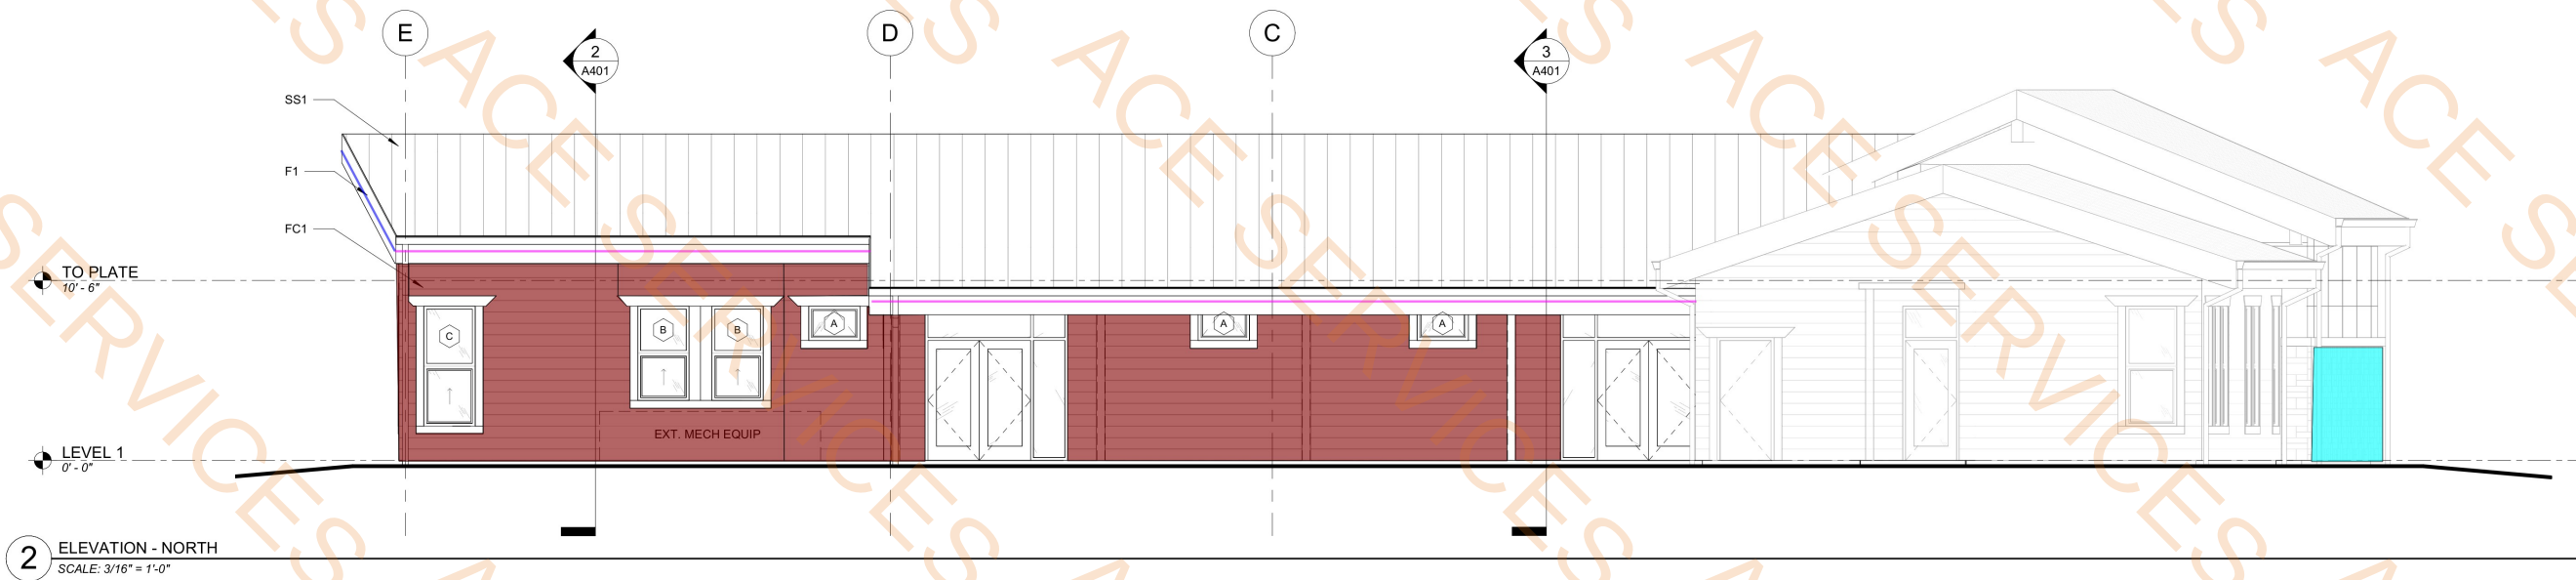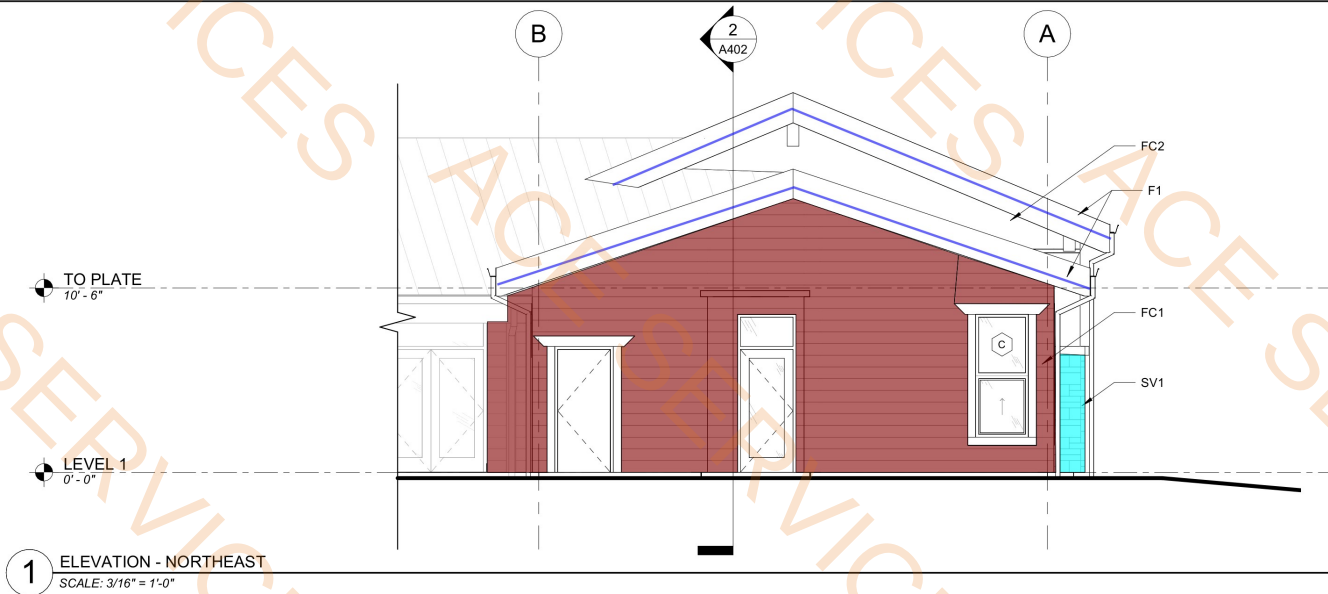

2' H Metal Roof Fascia	73.2 FT
1' H Metal Roof Fascia	76.1 FT
SV1 (Split Faced Masonry Veneer In Ashlar Pattern)	36.9 SQ FT
FC1) Fiber Cement Lap Siding	792.4 SQ FT

EXTERIOR MATERIAL LEGEND	
SS1	STANDING SEAM METAL ROOF
SV1	SPLIT FACED, MASONRY VENEER IN ASHLAR PATTERN
FC1	FIBER CEMENT LAP SIDING
FC2	FIBER CEMENT PANEL SIDING
F1	FACIA

GENERAL NOTES - EXTERIOR ELEVATIONS

- REFER TO SHEET G002 FOR 'PROJECT NOTES' APPLICABLE TO ALL PORTIONS OF THE WORK.
- SEE SHEET A602 FOR WINDOW AND LOUVER INFORMATION.



AKANA
6400 SE Lake Road, Suite 200
Portland, OR 97222
Phone: (503) 253-0060
Fax: (503) 252-2001

100%
CONSTRUCTION
DOCUMENTS

EXTERIOR ELEVATIONS

WHITE MOUNTAIN APACHE TRIBE
HEALING TO WELLNESS COURT

418 Chief Ave
Whitewater, AZ 85941

WHITE MOUNTAIN APACHE
TRIBE



DATE: NOVEMBER 03, 2025

ISSUED FOR CONSTRUCTION

By: TT

Checked By: VK

Drawn By: VK

Date: 12/01/2025

No. 1

Description: ADDENDUM 1

PROJECT NO. 24-102

SHEET OF

DRAWING NO.
A302



11/25/2025 4:39:20 PM

GENERAL NOTES - EXTERIOR ELEVATIONS

1. REFER TO SHEET G002 FOR 'PROJECT NOTES' APPLICABLE TO ALL PORTIONS OF THE WORK.
2. SEE SHEET A602 FOR WINDOW AND LOUVER INFORMATION.

- 2' H Metal Roof Fascia
- 1' H Metal Roof Fascia
- SV1 (Split Faced Masonry Veneer In Ashlar Pattern)
- FC1) Fiber Cement Lap Siding
- FC-2 Fiber Cement Panel Siding

80.2 FT
49.0 FT
56.8 SQ FT
727.7 SQ FT
67.3 SQ FT

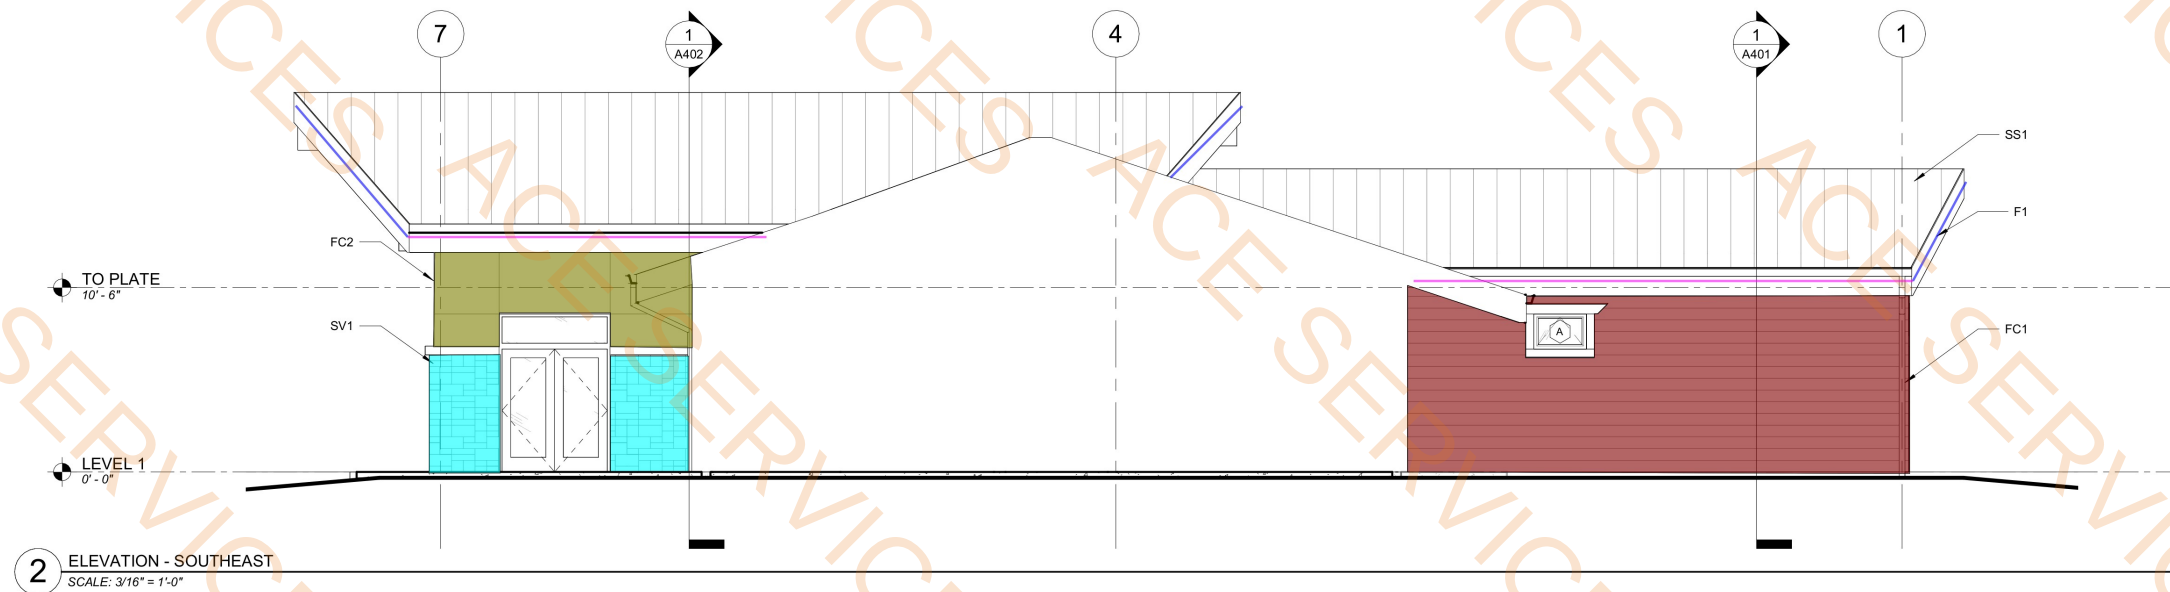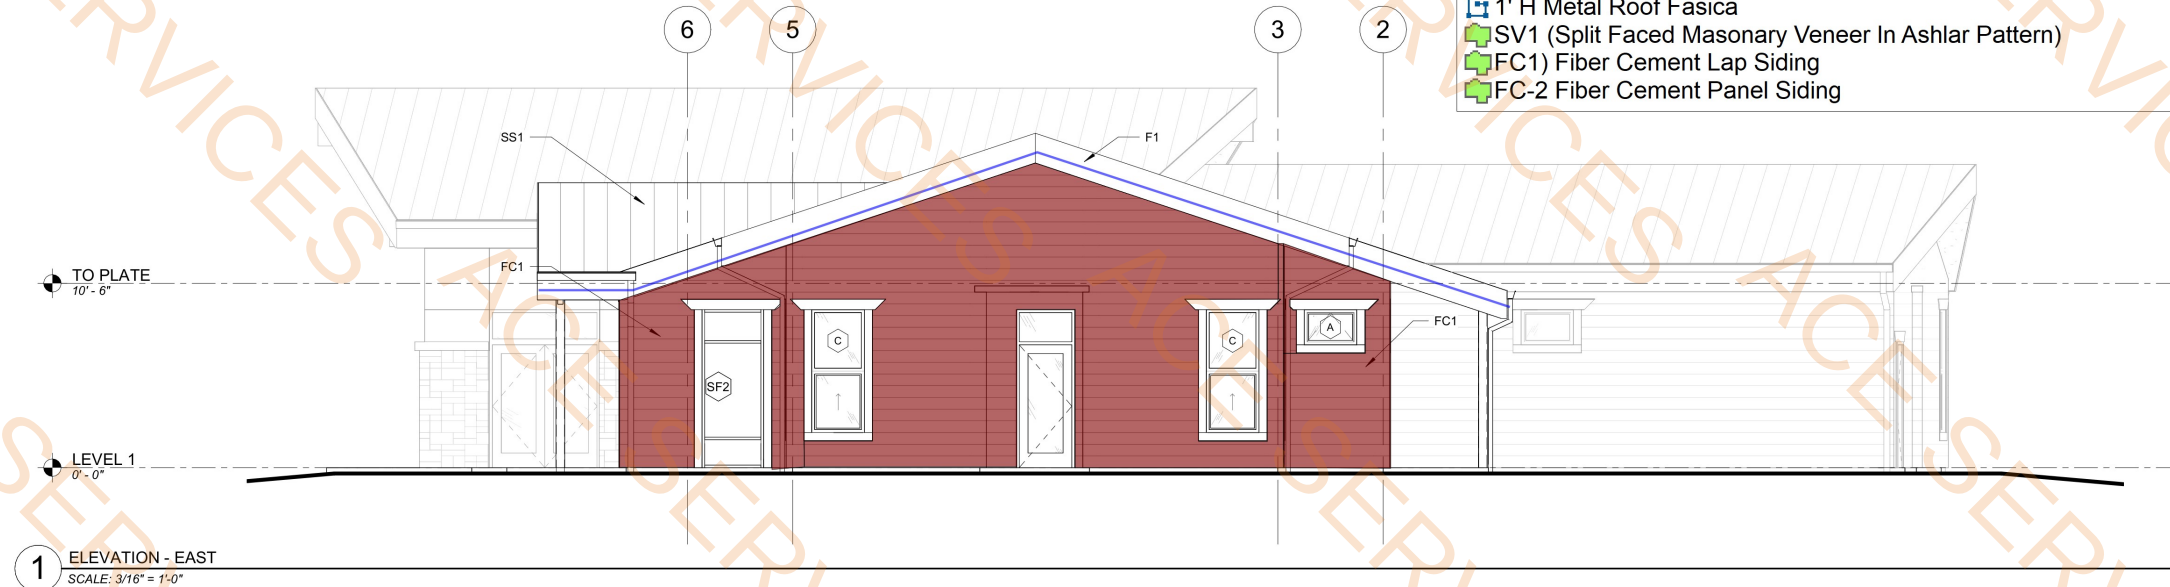

EXTERIOR MATERIAL LEGEND

- SS1 - STANDING SEAM METAL ROOF
- SV1 - SPLIT FACED, MASONRY VENEER IN ASHLAR PATTERN
- FC1 - FIBER CEMENT LAP SIDING
- FC2 - FIBER CEMENT PANEL SIDING
- F1 - FACIA



AKANA
6400 SE Lake Road, Suite 200
Portland, OR 97222
Phone: (503) 255-0000
Fax: (503) 255-0001

100%
CONSTRUCTION
DOCUMENTS

EXTERIOR ELEVATIONS

WHITE MOUNTAIN APACHE TRIBE
HEALING TO WELLNESS COURT
418 Chief Ave
Whitewater, AZ 85941

WHITE MOUNTAIN APACHE
TRIBE




DATE: NOVEMBER 03, 2025


No.	Date	Description
1	12/01/2025	ADDENDUM 1

ISSUED FOR CONSTRUCTION
PROJECT NO.
24-102
SHEET OF
DRAWING NO.
A303

11/25/2025 4:39:20 PM

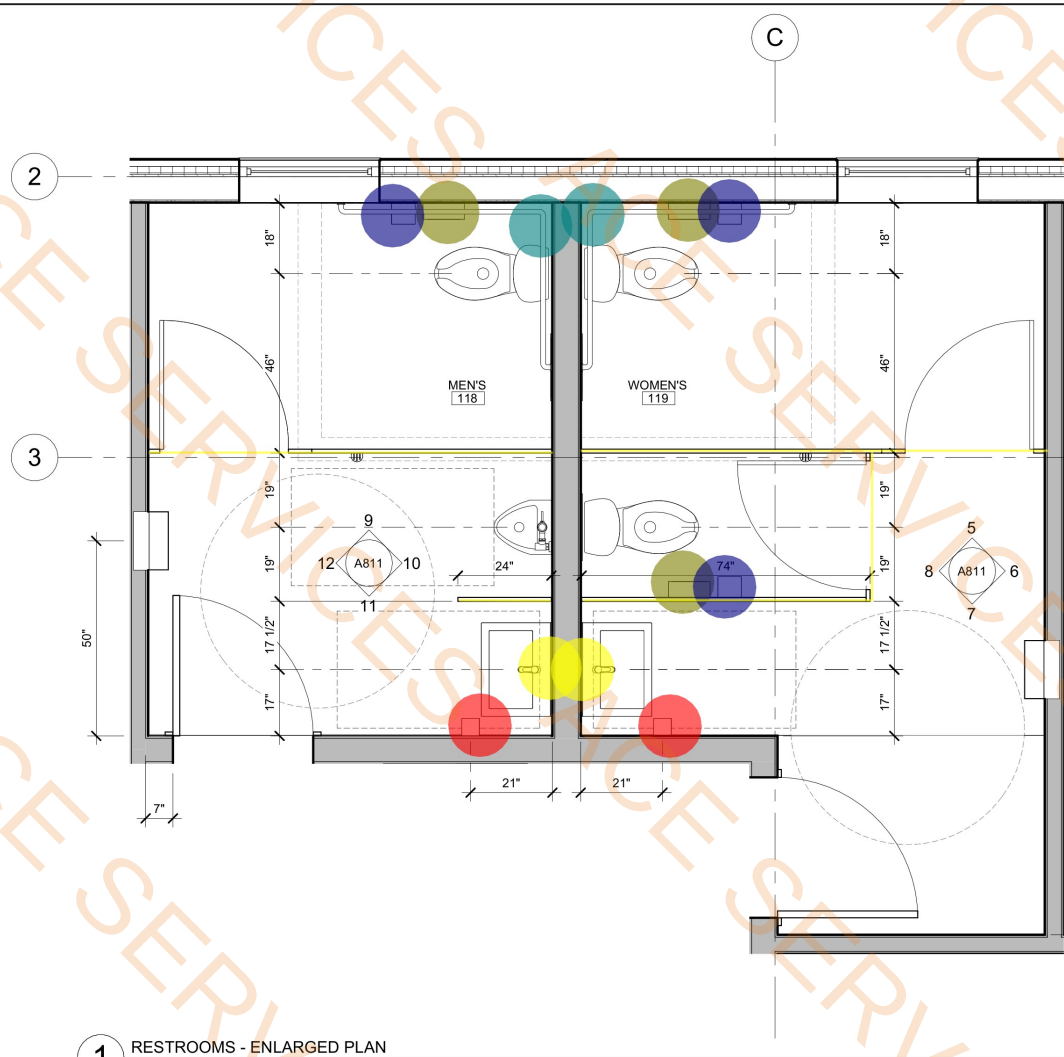


1 RESTROOMS - ENLARGED PLAN
SCALE: 1/2" = 1'-0"

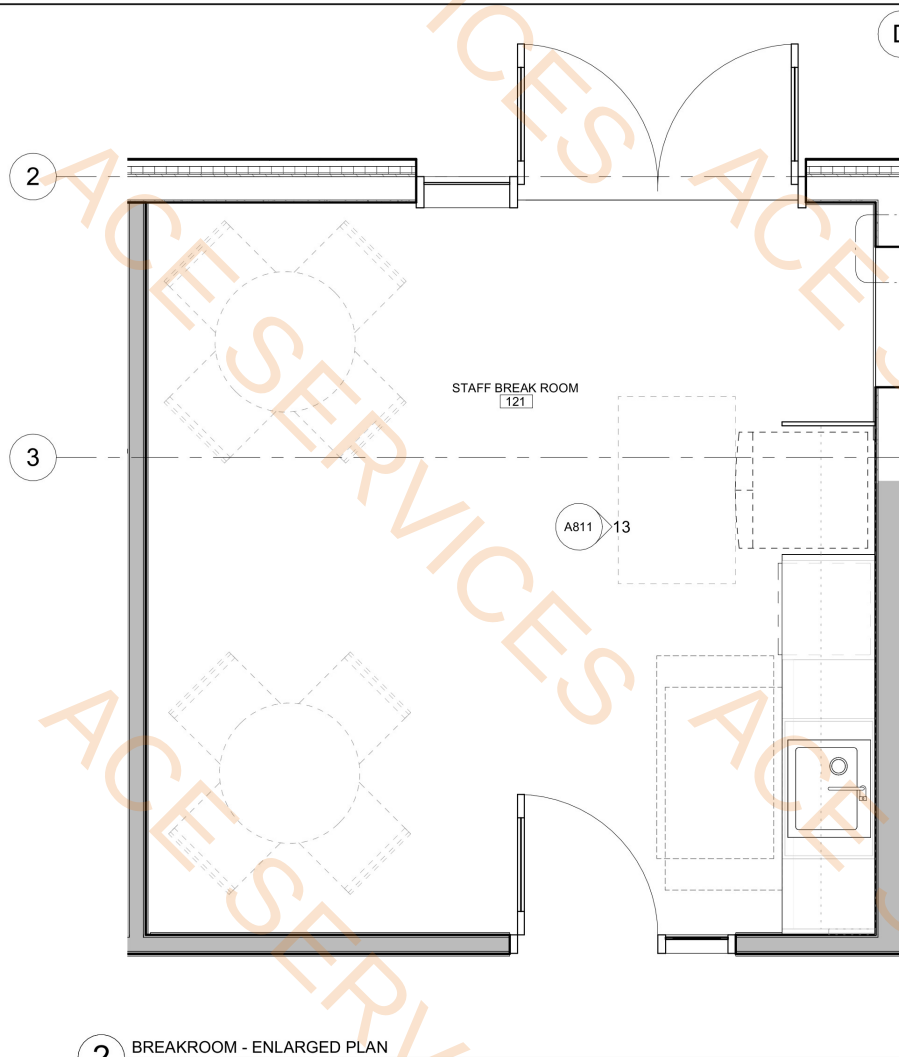


2 BREAKROOM - ENLARGED PLAN
SCALE: 1/2" = 1'-0"

GENERAL NOTES - ENLARGED PLANS

1. REFER TO SHEET G002 FOR 'PROJECT NOTES' APPLICABLE TO ALL PORTIONS OF THE WORK.
2. SEE SLAB PLANS FOR CONCRETE AND MASONRY WALL LOCATIONS. COORDINATE WITH STRUCTURAL DRAWINGS.
3. SEE SHEETS A010 FOR WALL ASSEMBLY INFORMATION.
4. SEE SHEETS BEGINNING ON G020 FOR TYPICAL ACCESSIBILITY CLEARANCES.
5. CONFORM TO MOUNTING HEIGHT REQUIREMENTS SHOWN ON G020 & G021.
6. PROVIDE CANE DETECTION BELOW OBJECTS WHICH PROJECT BEYOND THE LIMITS SHOWN ON SHEET G020, SUBMIT TO ARCHITECT FOR APPROVAL BEFORE INSTALLING.

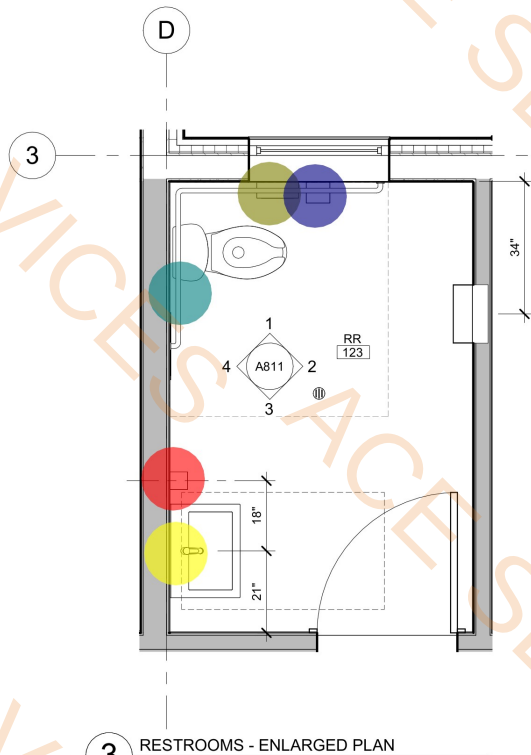

3 RESTROOMS - ENLARGED PLAN
SCALE: 1/2" = 1'-0"

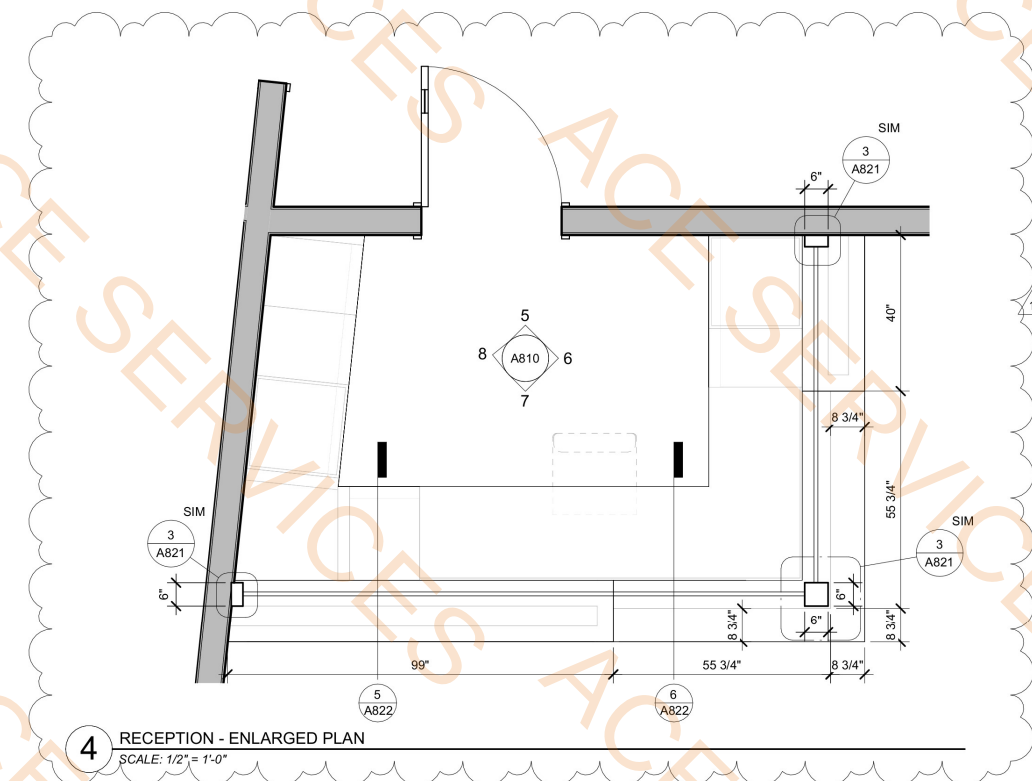

4 RECEPTION - ENLARGED PLAN
SCALE: 1/2" = 1'-0"

- Toilet Seat Dispenser 4.0 EA
- Sanitary Napkin Disposal 4.0 EA
- 8' Long Grab Bar 3.0 EA
- Soap Dispenser 3.0 EA
- 24"x24" Mirror 3.0 EA
- Bathroom Partitions (8ft) 30.0 FT




100%
CONSTRUCTION
DOCUMENTS

ENLARGED PLANS
WHITE MOUNTAIN APACHE TRIBE
HEALING TO WELLNESS COURT
418 Chief Ave
Whitewater, AZ 85941





ISSUED FOR CONSTRUCTION		By		Description		Date		Checked By		Date	
No.	1	12/01/2025	ADDENDUM 1								
PROJECT NO.	24-102										
SHEET	OF										

DRAWING NO.:
A501

 

1 15/32" T&G STRUCT-1 PLYWOOD SHEATHING WITH #10 SMS @ 6" OC
AT BOUNDARIES (BN), #10 SMS @ 12" OC AT INTERIOR SUPPORTS
(FN), #10 SMS @ 6" OC ON EDGES (EN)

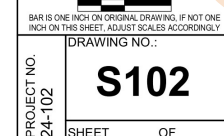

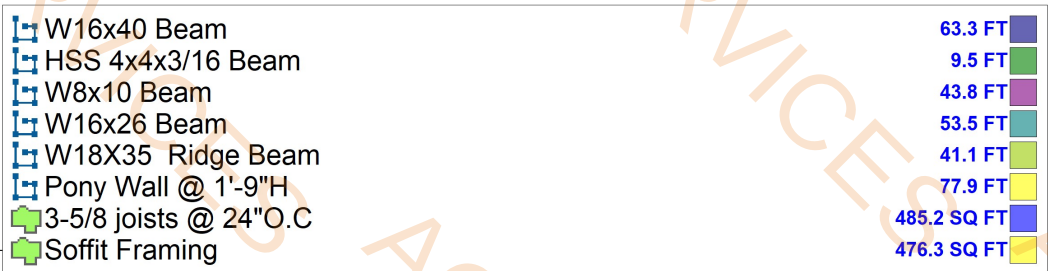

100%
CONSTRUCTION
DOCUMENTS





CEILING FRAMING PLAN

WHITE MOUNTAIN APACHE TRIBE
HEALING TO WELLNESS COURT

418 Chief Ave
Whitewater, AZ 85941

[illegible]

PROJECT NO. 24-102	DRAWING NO.:
	SHEET OF

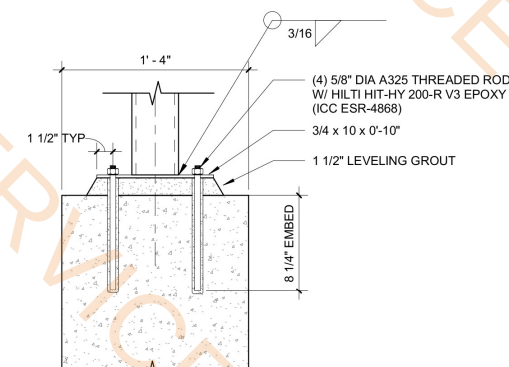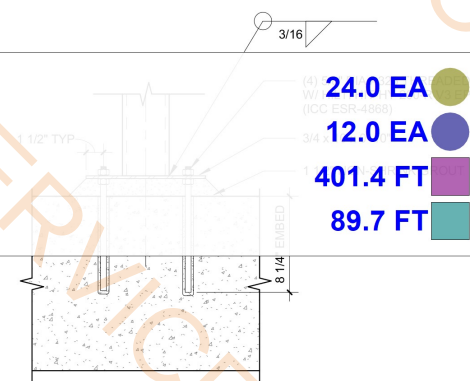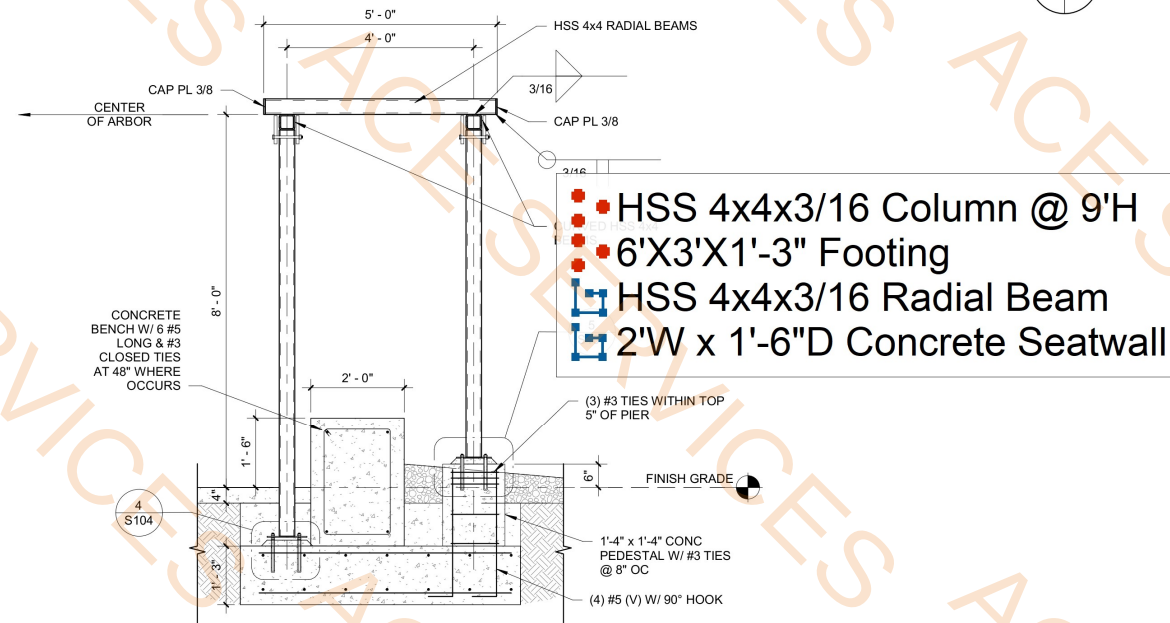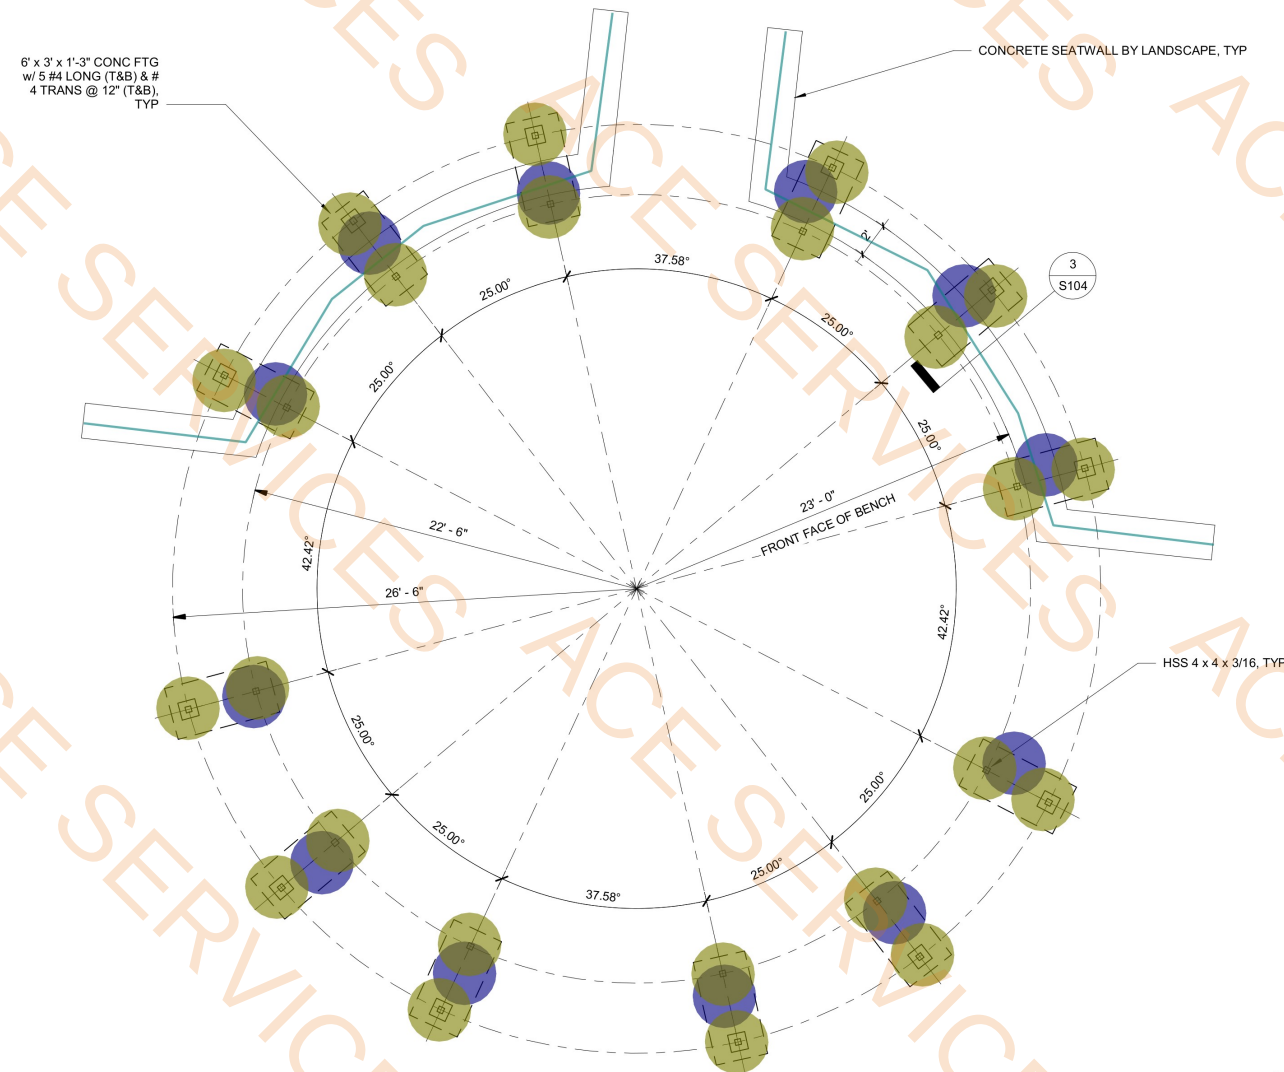

AKANA
4400 SE Lake Road, Suite 200
Portland, OR 97222
Voice (503) 652-9090

100%
CONSTRUCTION
DOCUMENTS

SHADE ARBOR FDN & FRAMING PLAN

WHITE MOUNTAIN APACHE TRIBE
HEALING TO WELLNESS COURT

418 Chief Ave
Whitewater, AZ 85941




WHITE MOUNTAIN APACHE

[illegible]

BAR IS ONE INCH ON ORIGINAL DRAWING, IF NOT ON
INCH ON THIS SHEET. ADJUST SCALES ACCORDINGLY

PROJECT NO. 24-102	DRAWING NO.:
	S104
	SHEET OF

1. REFER TO SHEET G002 FOR "PROJECT NOTES" APPLICABLE TO ALL PORTIONS OF THE WORK. PRIOR TO FRAMING VERIFY THAT FINAL APPLIANCE AND PLUMBING FIXTURE SIZES/CLEARANCES MATCH THOSE USED AS BASIS OF DESIGN IN PROJECT MANUAL. REFER TO SLAB LAYOUT PLANS FOR CONCRETE AND MASONRY WALL LOCATIONS. COORDINATE WITH STRUCTURAL DRAWINGS.
2. SEE SHEETS A010 FOR WALL ASSEMBLIES.
3. ALL INTERIOR WALLS ARE WALL ASSEMBLY 9P, 3.6" UNO.
4. SEE ENLARGED PLANS FOR DETAILED DIMENSIONS, WALL TAGS AND DOOR TAGS.
5. REFER TO STRUCTURAL DRAWINGS FOR COLUMNS, SHEAR WALL AND BEAM SIZES.
6. SEE SHEETS BEGINNING ON G020 FOR TYPICAL ACCESSIBILITY CLEARANCES.
7. CONTROL JOINTS SHALL BE MORE THAN 30" AWAY FROM ANY CONTINUOUS PLANE OF GYPSUM WALLBOARD. FIRE RATING OF ASSEMBLIES TO BE MAINTAINED THROUGH MINIMUM GYPSUM WALLBOARD CONTINUITY PER THE ASSEMBLIES.

 

**WHITE MOUNTAIN APACHE TRIBE
HEALING TO WELLNESS COURT**
418 Chief Ave
White River, AZ 85041




DATE: NOVEMBER 03, 2025

DRAWN BY: SN

DRAWN BY: SN

24-102	DRAWING NO.:	
	A201	
	SHEET	OF

 

GENERAL NOTES REFLECTED CEILING PLANS

1. REFER TO SHEET G002 FOR 'PROJECT NOTES' APPLICABLE TO ALL PORTIONS OF THE WORK.
2. CEILING AND SOFFIT HEIGHTS ARE MEASURED VERTICALLY FROM THE FINISHED FACE TO FLOOR LEVEL, UNLESS NOTED OTHERWISE.
3. LOCATE HVAC GRILLS, TRIM, SMOKE DETECTORS, RECESSED LIGHT FIXTURES, AND OTHER CEILING MOUNTED DEVICES IN THE CENTER OF ACOUSTICAL CEILING TILES EXCEPT AS SPECIFICALLY NOTED OR SHOWN.
4. ALIGN HVAC GRILLS, DIFFUSERS AND OTHER TRIM SMOKE DETECTORS, SPEAKERS, AND OTHER CEILING MOUNTED DEVICES EXCEPT AS SPECIFICALLY NOTED OR SHOWN.
5. CENTER LUMINAIRES (OR GROUPS OF LUMINAIRES) WITHIN THE ROOM OR SPACE, AND CENTER FIXTURES WITHIN CEILING TILE PANELS, UNLESS DIMENSIONED OTHERWISE.
6. PROVIDE CONTROL JOINTS IN GYPSUM WALLBOARD SOFFITS AND CEILINGS AS INDICATED, OR AT MAX 30' ON CENTER EACH WAY.
7. REFER TO MECHANICAL DRAWINGS FOR LOCATION OF VENTS, DUCTS, DIFFUSERS, GRILLES, ACCESS PANELS AND OTHER HVAC DEVICES.
8. REFER TO ELECTRICAL DRAWINGS FOR LIGHTING FIXTURE TYPES.
9. PROVIDE ACCESS PANELS WHERE REQUIRED TO SERVE CONCEALED VALVES, CONTROLS, OR DEVICES.
10. PROVIDE SEISMIC JOINTS IN ALL CEILINGS AS REQUIRED BY THE MOST STRINGENT APPLICABLE CODE WHETHER INDICATED ON THE DRAWINGS OR NOT. WHEN LOCATIONS ARE NOT SHOWN IN RCPs, REVIEW WITH ARCHITECT PRIOR TO INSTALLATION.

RCP LEGEND

- RECESSED CEILING LIGHT FIXTURE
- SURFACE MOUNT LIGHT FIXTURE
- PENDANT LIGHT FIXTURE
- WALL MOUNT LIGHT FIXTURE
- RECESSED CEILING EXHAUST FAN
- SUSPENDED LINEAR LIGHT FIXTURE
- ROPE / COVE LIGHT
- RECESSED WALL MOUNT TV BOX
- PROJECTOR
- 2'x4' RECESSED CEILING LED FIXTURE

RCP FINISH LEGEND

- GYP-1 GYPSUM BOARD ATTACHED AT BOTTOM OF STRUCTURE
- GYP-2 GYPSUM BOARD DROP SOFFIT
- ACT-1 2' SUSPENDED ACOUSTIC CEILING TILE
- FC-1 FIBER CEMENT SOFFIT @ ROOF
- FC-2 FIBER CEMENT SOFFIT @ ENTRIES

- ACT-1 Ceiling
- Painted Gypsum Board Ceiling
- Fiber Cement Soffit
- Section 1/A820
- Moisture Resistant Gypsum Board Ceiling

2341.3 SQ FT
2095.5 SQ FT
1347.2 SQ FT
16.8 FT
297.5 SQ FT



AKANA
6400 SE Lake Road, Suite 200
Portland, OR 97222
Phone: (503) 253-0000
Fax: (503) 253-0001



100%
CONSTRUCTION
DOCUMENTS

REFLECTED CEILING PLAN

WHITE MOUNTAIN APACHE TRIBE
HEALING TO WELLNESS COURT

418 Chief Ave
Whitewater, AZ 85941

WHITE MOUNTAIN APACHE
TRIBE



DATE: NOVEMBER 03, 2025

By
Description
Date
No.




CHECKED BY: TT
DRAWN BY: SN

BAR IS ONE INCH ON ORIGINAL DRAWING. IF NOT ONE INCH ON THIS SHEET, ADJUST SCALES ACCORDINGLY.

DRAWING NO.:
A211
PROJECT NO.
24-102
SHEET OF

1 LEVEL 1 - REFLECTED CEILING PLAN
SCALE: 1/8" = 1'-0"

11/25/2025 4:39:19 PM

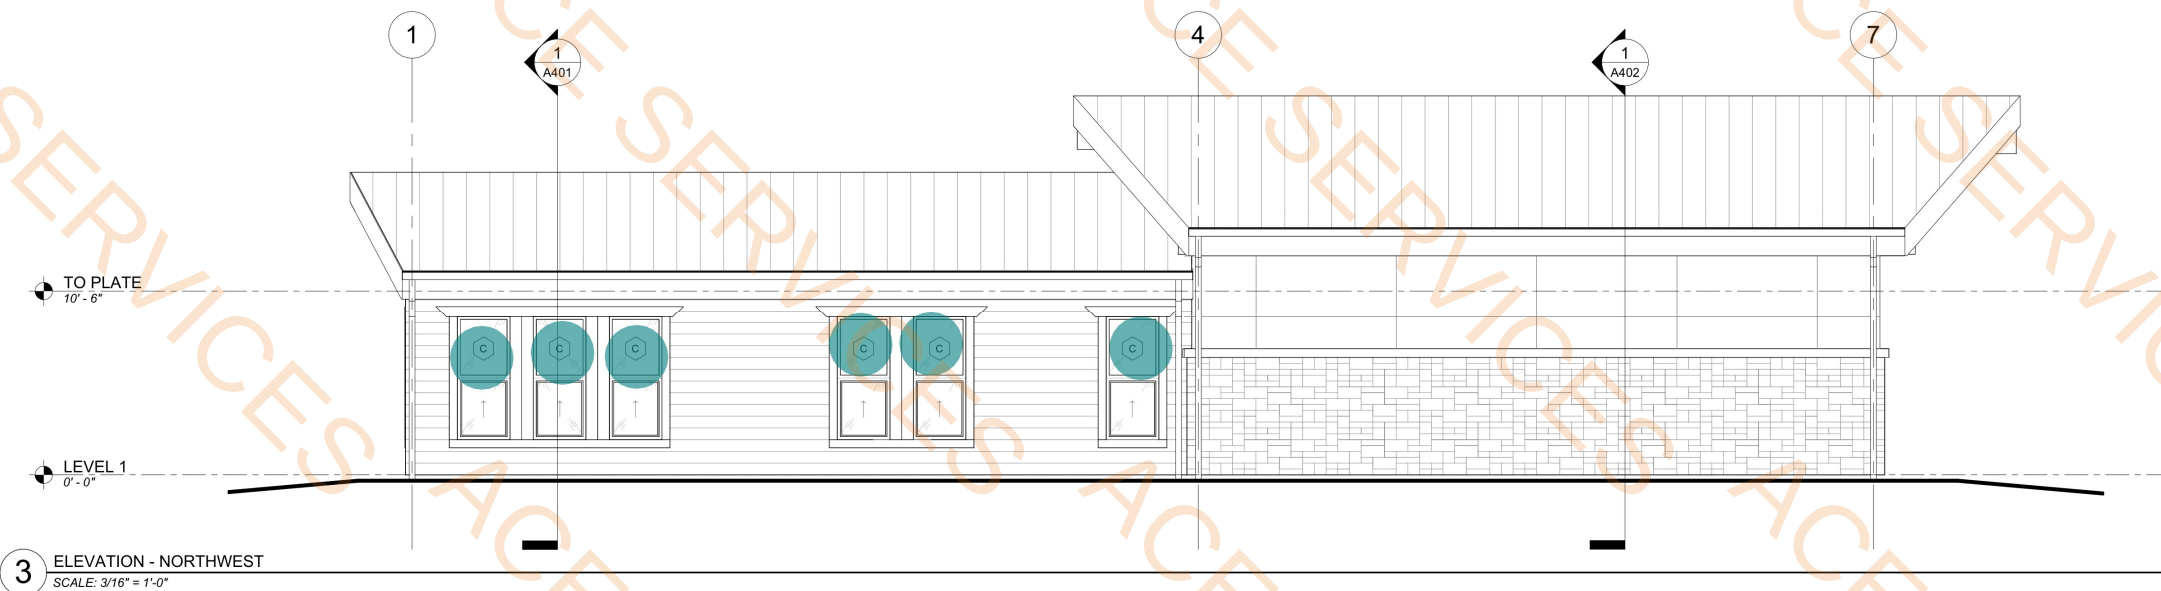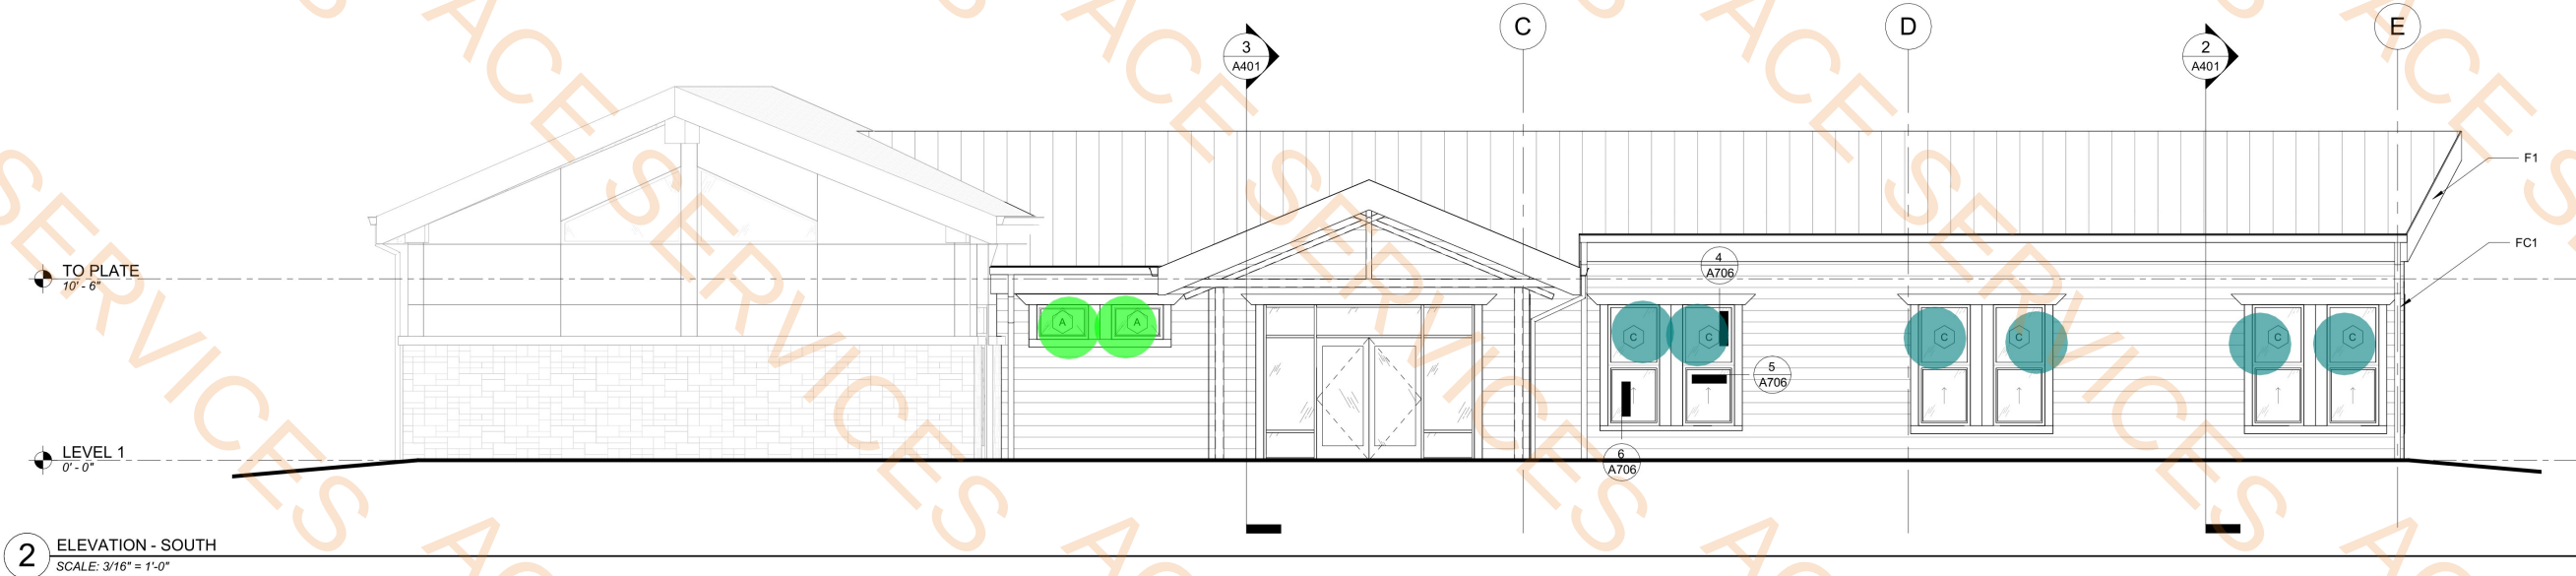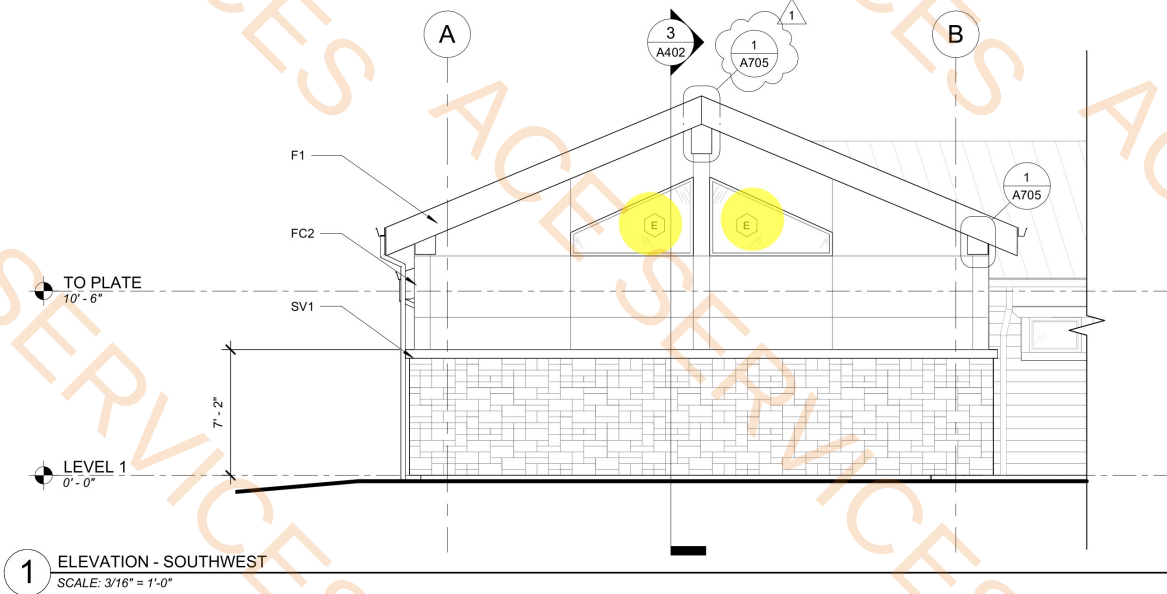

GENERAL NOTES - EXTERIOR ELEVATIONS

1. REFER TO SHEET G002 FOR 'PROJECT NOTES' APPLICABLE TO ALL PORTIONS OF THE WORK.
2. SEE SHEET A602 FOR WINDOW AND LOUVER INFORMATION.

Window E
Window A
Window C

2.0 EA
2.0 EA
12.0 EA

EXTERIOR MATERIAL LEGEND

- SS1 - STANDING SEAM METAL ROOF
- SV1 - SPLIT FACED, MASONRY VENEER IN ASHLAR PATTERN
- FC1 - FIBER CEMENT LAP SIDING
- FC2 - FIBER CEMENT PANEL SIDING
- F1 - FACIA



AKANA
6400 SE Lake Road, Suite 200
Portland, OR 97222
Phone: (503) 255-0000
Fax: (503) 252-0001

100%
CONSTRUCTION
DOCUMENTS

EXTERIOR ELEVATIONS
WHITE MOUNTAIN APACHE TRIBE
HEALING TO WELLNESS COURT
418 Chief Ave
Whitewater, AZ 85941

WHITE MOUNTAIN APACHE
TRIBE



DATE: NOVEMBER 03, 2025

ISSUED FOR CONSTRUCTION

PROJECT NO.
24-102

SHEET
OF



DATE
12/01/2025

DESCRIPTION
ADDENDUM 1

DRAWN BY: VK
CHECKED BY: TT

BAR IS ONE INCH ON ORIGINAL DRAWING. IF NOT ONE INCH ON THIS SHEET, ADJUST SCALES ACCORDINGLY.

DRAWING NO.:
A301

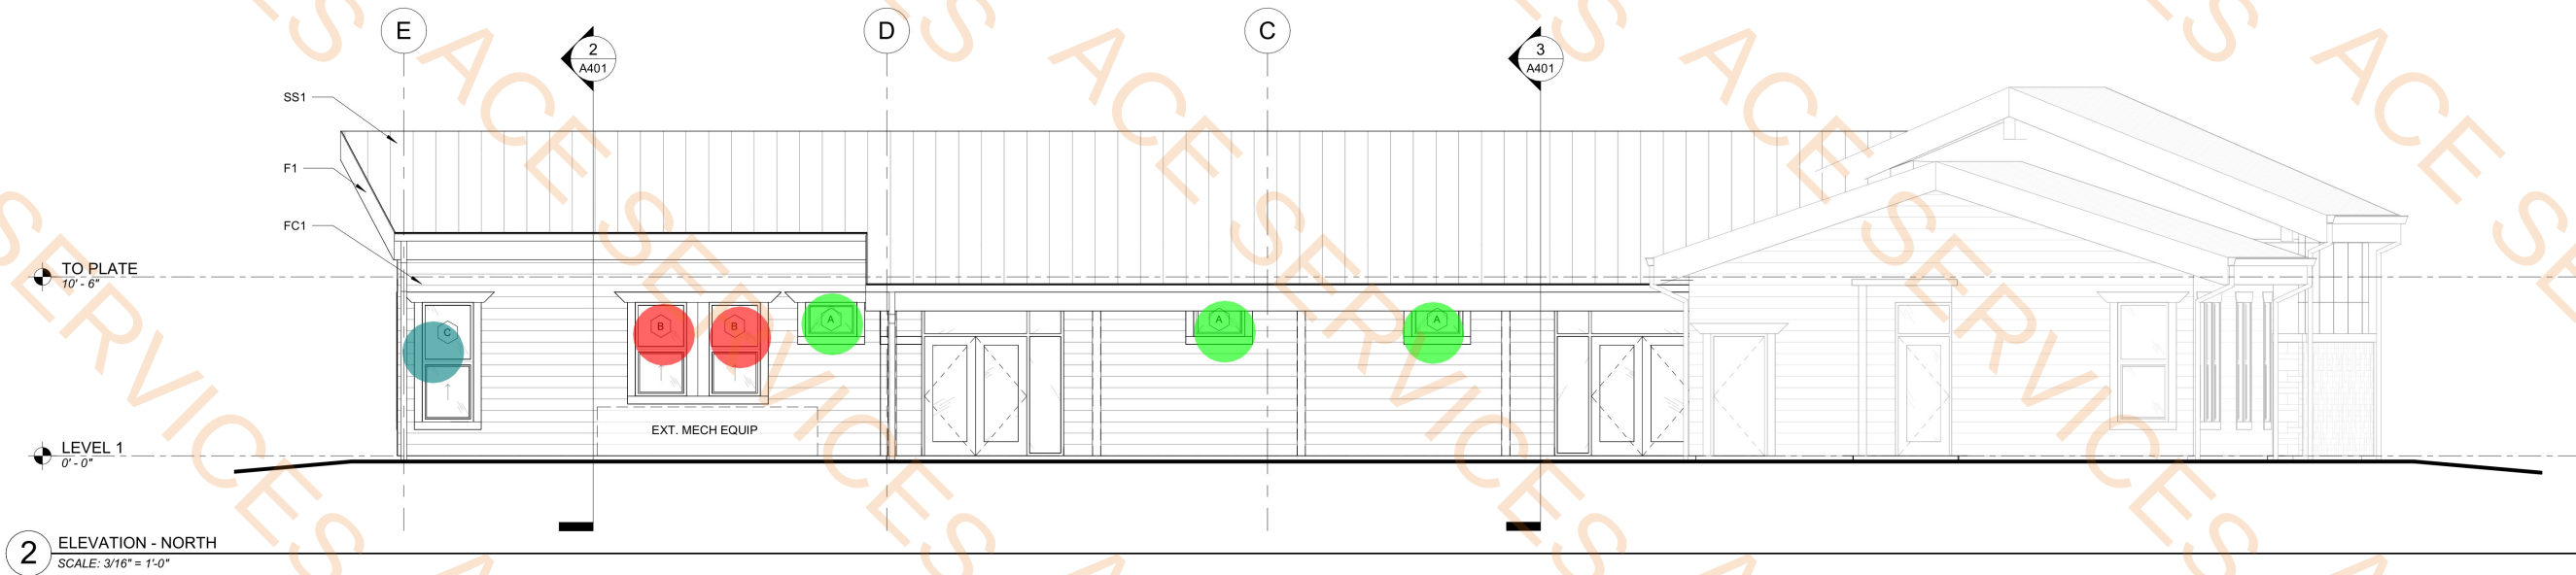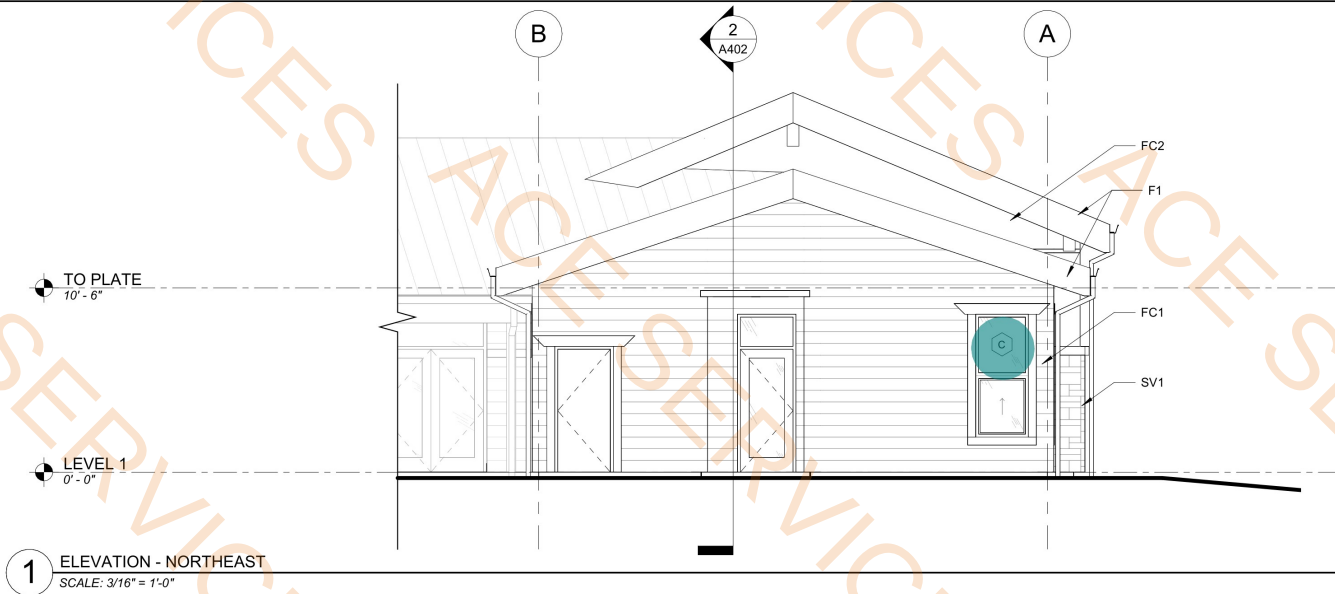

EXTERIOR MATERIAL LEGEND

SS1	SS1 - STANDING SEAM METAL ROOF
SV1	SV1 - CMU VENEER ASHLAR PATTERN
FC1	FC1 - FIBER CEMENT LAP SIDING
FC2	FC2 - FIBER CEMENT PANEL SIDING
F1	F1 - FACIA

GENERAL NOTES - EXTERIOR ELEVATIONS

- REFER TO SHEET G002 FOR 'PROJECT NOTES' APPLICABLE TO ALL PORTIONS OF THE WORK.
- SEE SHEET A602 FOR WINDOW AND LOUVER INFORMATION.



AKANA
6400 SE Lake Road, Suite 200
Portland, OR 97222
Phone: (503) 255-0000
Fax: (503) 252-0001



100%
CONSTRUCTION
DOCUMENTS

EXTERIOR ELEVATIONS

WHITE MOUNTAIN APACHE TRIBE
HEALING TO WELLNESS COURT

418 Chief Ave
Whitewater, AZ 85941

WHITE MOUNTAIN APACHE
TRIBE



DATE: NOVEMBER 03, 2025

Description

Date

No.

PROJECT NO.
24-102

DRAWING NO.
A302
SHEET OF

CHECKED BY: TT

DRAWN BY: VK

1. REFER TO SHEET G002 FOR 'PROJECT NOTES' APPLICABLE TO ALL PORTIONS OF THE WORK.
2. SEE SHEET **A602** FOR WINDOW AND LOUVER INFORMATION.



EXTERIOR ELEVATIONS

WHITE MOUNTAIN APACHE TRIBE
HEALING TO WELLNESS COURT
418 Chief Ave
Whitewater, AZ 85941




DRAWN BY: VK CHECKED BY: TT	1 2 
---	--

24-102

DRAWING NO.:
A303

SHEET OF

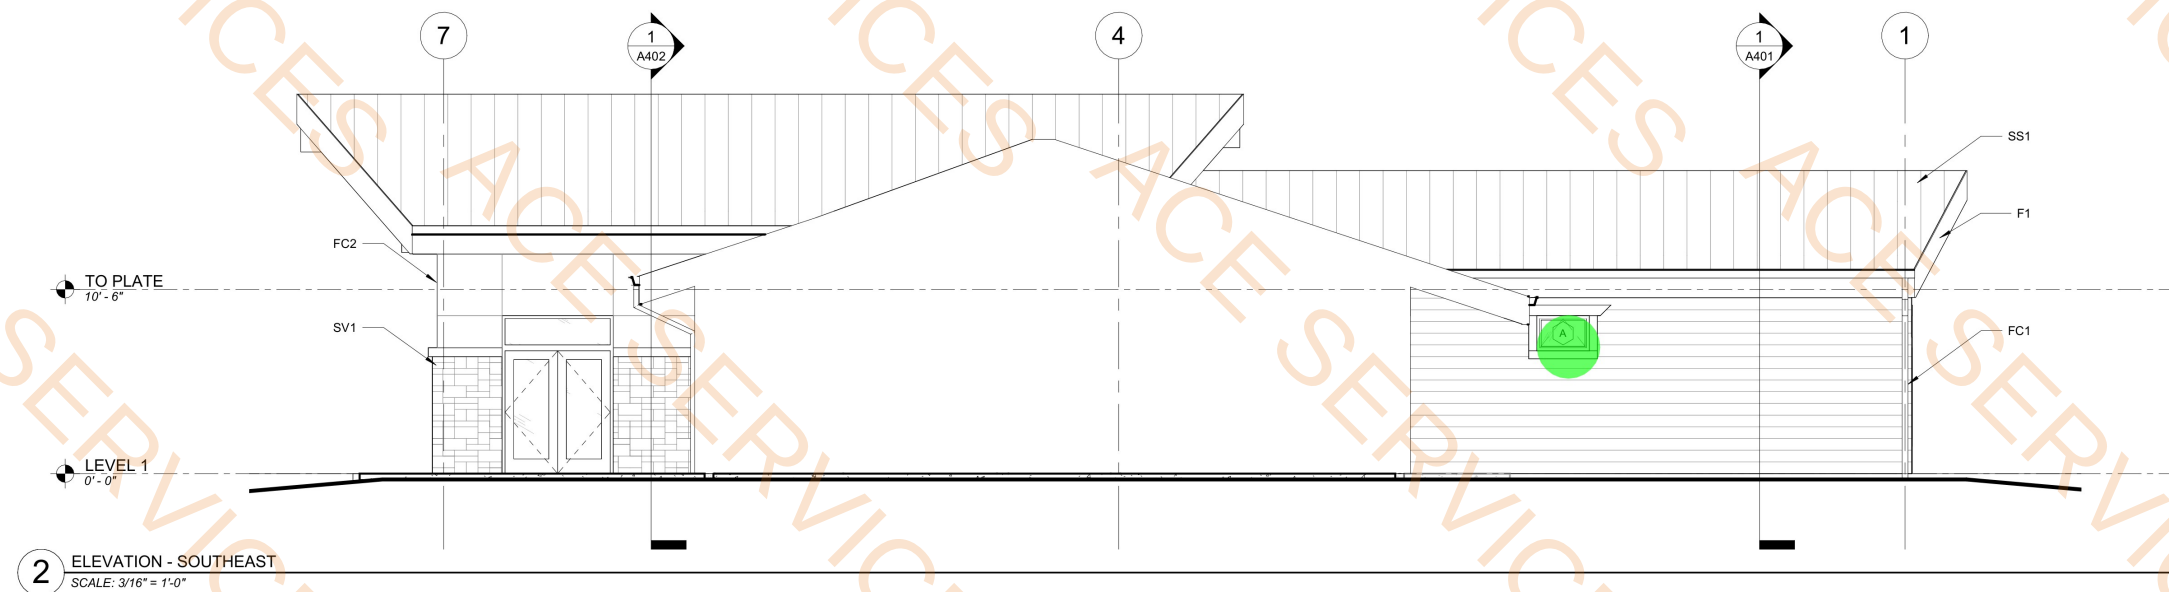

EXTERIOR MATERIAL LEGEND

	SS1 - STANDING SEAM METAL ROOF
	SV1 - CMU VENEER ASHLAR PATTERN
	FC1 - FIBER CEMENT LAP SIDING
	FC2 - FIBER CEMENT PANEL SIDING
	F1 - FACIA

11/25/2025 4:39:21 PM

1 CONFERENCE ROOM RCP - STRUCTURE LEVEL
SCALE: 1/4" = 1'-0"

6'L Decorative Wood Element

RCP - SOFFIT LEVEL

16.0 EA

GENERAL NOTES REFLECTED CEILING PLANS

- REFER TO SHEET G002 FOR 'PROJECT NOTES' APPLICABLE TO ALL PORTIONS OF THE WORK.
- CEILING AND SOFFIT HEIGHTS ARE MEASURED VERTICALLY FROM THE FINISHED FACE TO FLOOR LEVEL, UNLESS NOTED OTHERWISE.
- LOCATE HVAC GRILLS, TRIM, SMOKE DETECTORS, RECESSED LIGHT FIXTURES, AND OTHER CEILING MOUNTED DEVICES IN THE CENTER OF ACOUSTICAL CEILING TILES EXCEPT AS SPECIFICALLY NOTED OR SHOWN.
- ALIGN HVAC GRILLS, DIFFUSERS AND OTHER TRIM SMOKE DETECTORS, SPEAKERS, AND OTHER CEILING MOUNTED DEVICES EXCEPT AS SPECIFICALLY NOTED OR SHOWN.
- CENTER LUMINAIRES (OR GROUPS OF LUMINAIRES) WITHIN THE ROOM OR SPACE, AND CENTER FIXTURES WITHIN CEILING TILE PANELS, UNLESS DIMENSIONED OTHERWISE.
- PROVIDE CONTROL JOINTS IN GYPSUM WALLBOARD SOFFITS AND CEILINGS AS INDICATED, OR AT MAX 30' ON CENTER EACH WAY.
- REFER TO MECHANICAL DRAWINGS FOR LOCATION OF VENTS, DUCTS, DIFFUSERS, GRILLES, ACCESS PANELS AND OTHER HVAC DEVICES.
- REFER TO ELECTRICAL DRAWINGS FOR LIGHTING FIXTURE TYPES.
- PROVIDE ACCESS PANELS WHERE REQUIRED TO SERVE CONCEALED VALVES, CONTROLS, OR DEVICES.
- PROVIDE SEISMIC JOINTS IN ALL CEILINGS AS REQUIRED BY THE MOST STRINGENT APPLICABLE CODE WHETHER INDICATED ON THE DRAWINGS OR NOT. WHEN LOCATIONS ARE NOT SHOWN IN RCPs, REVIEW WITH ARCHITECT PRIOR TO INSTALLATION.

RCP LEGEND

- RECESSED CEILING LIGHT FIXTURE
- SURFACE MOUNT LIGHT FIXTURE
- PENDANT LIGHT FIXTURE
- WALL MOUNT LIGHT FIXTURE
- RECESSED CEILING EXHAUST FAN
- RECESSED CEILING EXHAUST FAN
- ROPE / COVE LIGHT
- HVAC RETURN GRILLE
- HVAC SUPPLY GRILLE
- 2'x4' RECESSED CEILING LED FIXTURE

RCP FINISH LEGEND

- GYP-1 GYPSUM BOARD ATTACHED AT BOTTOM OF STRUCTURE
- GYP-2 GYPSUM BOARD DROP SOFFIT
- ACT-1 2' SUSPENDED ACOUSTIC CEILING TILE
- FC-1 FIBER CEMENT SOFFIT @ ROOF
- FC-2 FIBER CEMENT SOFFIT @ ENTRIES



AKANA
6400 SE Lake Road, Suite 200
Portland, OR 97222
Phone: (503) 253-0000
Fax: (503) 253-0001

100%
CONSTRUCTION
DOCUMENTS

ENLARGED RCP

WHITE MOUNTAIN APACHE TRIBE
HEALING TO WELLNESS COURT
418 Chief Ave
Whitewater, AZ 85941

WHITE MOUNTAIN APACHE
TRIBE



DATE: NOVEMBER 03, 2025

ISSUED FOR CONSTRUCTION

No. 1
Date 12/01/2025
Description ADDENDUM 1

By
Checked By: TT
Drawn By: VK

BAR IS ONE INCH ON ORIGINAL DRAWING. IF NOT ONE INCH ON THIS SHEET, ADJUST SCALES ACCORDINGLY.

DRAWING NO.:
A511
SHEET OF

GENERAL NOTES - FINISH PLANS

1. LOCATE PAINT TRANSITIONS AT INSIDE CORNERS UNLESS NOTED OTHERWISE.
2. SEE INTERIOR ELEVATIONS (A810 - A812) FOR LOCATIONS OF FINISHES
3. FINISH TRANSITIONS TO BE CENTERED ON DOOR OPENING UNLESS OTHERWISE NOTED. REFER TO DETAILS (A820) FOR FLOORING TRANSITIONS.
4. PROVIDE LEVEL 4 SMOOTH FINISH FOR WALLS SCHEDULED TO RECEIVE WALLCOVERING.
5. PROVIDE ALUMINUM EDGE STRIP AT EXPOSED EDGES OF TILE AND INTERIOR APPLIED GLAZING. SEE SPECIFICATION FOR FINISH.
6. SEE FINISH SCHEDULE A801 FOR ADDITIONAL INFORMATION AND FINISHES NOT INDICATED ON PLAN
7. ROOM FINISH FLOOR TO EXTEND UNDER ALL APPLIANCES, REMOVABLE CABINETS, AND COUNTER OVERHANGS.



AKANA
6400 SE Lake Road, Suite 200
Portland, OR 97222
Phone: (503) 253-0000
Fax: (503) 252-9001

100%
CONSTRUCTION
DOCUMENTS

FINISH PLAN & SCHEDULE

WHITE MOUNTAIN APACHE TRIBE
HEALING TO WELLNESS COURT

418 Chief Ave
Whitewater, AZ 85941

WHITE MOUNTAIN APACHE
TRIBE



DATE: NOVEMBER 03, 2025

ISSUED FOR CONSTRUCTION

By: _____ Date: 12/01/2025 Description: ADDENDUM 1

No. 1

PROJECT NO. 24-102

SHEET OF


DRAWING NO. **A801**

CHECKED BY: Checker

DRAWN BY: Author


BAR IS ONE INCH ON ORIGINAL DRAWING. IF NOT ONE INCH ON THIS SHEET, ADJUST SCALES ACCORDINGLY.

Paint Wall @ 10'H	921.2 FT
Paint Wall @ 10'-6"H	319.4 FT
Paint Wall @ 5'-6"H	123.3 FT
Paint Wall @ 16'H	124.1 FT

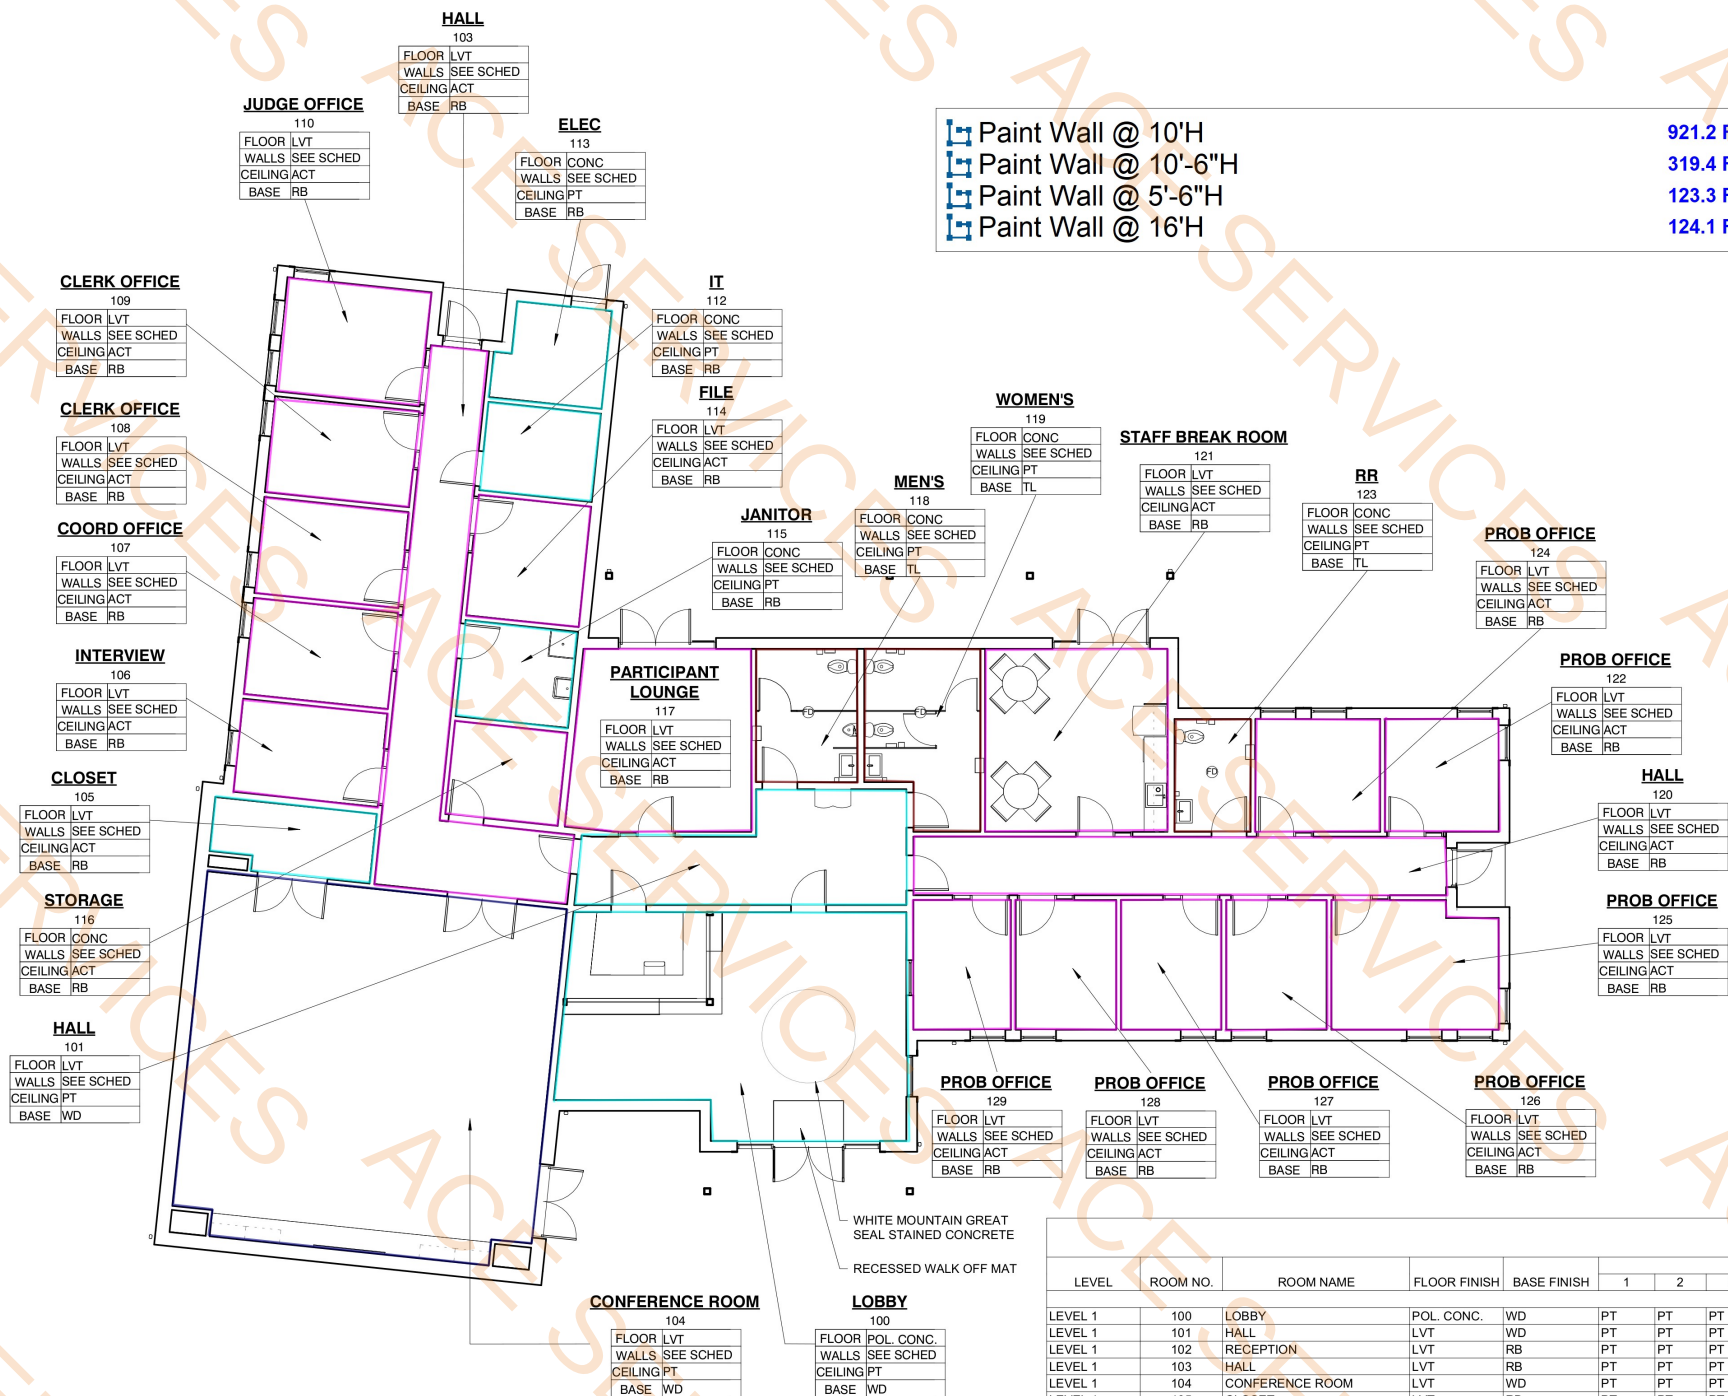

1 LEVEL 1 - FINISH PLAN
SCALE: 1/8" = 1'-0"

ROOM WALL FINISH KEY

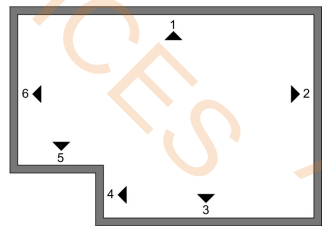

NOTE: DIAGRAM IS FOR REFERENCE ONLY TO INDICATE WALL FINISH ASSIGNMENTS AND IS NOT TO SCALE. WALL NUMBERING BEGINS AT THE TOP OF THE ROOM AND CONTIGUES CLOCKWISE.

FINISH SCHEDULE ABBREVIATIONS

ACT	ACOUSTIC CEILING TILE
CONC	SEALED CONCRETE
CPT	CARPET TILE
HPL	HIGH PRESSURE LAMINATE
LVT	LUXURY VINYL TILE
PLAM	PLASTIC LAMINATE
POL CONC	POLISHED CONCRETE
PT	PAINTED GYPSUM WALLBOARD
RB	RUBBER BASE - 6"
TL	TILE BASE/WAINSCOTTING
WD	WOOD BASE
WD PNL	WOOD PANEL ACCENTS - TBD
WD VNR	WOOD VENEER
QZ	QUARTZ

FINISH SCHEDULE																
LEVEL	ROOM NO.	ROOM NAME	FLOOR FINISH	BASE FINISH	WALL FINISH						CASEWORK FINISH	COUNTERTOP FINISH	BACKSPLASH FINISH	CEILING FINISH	COMMENTS	
					1	2	3	4	5	6						
LEVEL 1	100	LOBBY	POL. CONC.	WD	PT	PT	PT	PT	PT	PT	--	--	--	PT		
LEVEL 1	101	HALL	LVT	WD	PT	PT	PT	PT	PT	PT	--	--	--	PT		
LEVEL 1	102	RECEPTION	LVT	RB	PT	PT	PT	PT	--	--	WD VNR	QZ	QZ	PT		
LEVEL 1	103	HALL	LVT	RB	PT	PT	PT	PT	PT	PT	--	--	--	ACT		
LEVEL 1	104	CONFERENCE ROOM	LVT	WD	PT	PT	PT	PT	PT	PT	WD VNR	QZ	QZ	PT		
LEVEL 1	105	CLOSET	LVT	RB	PT	PT	PT	PT	PT	PT	--	--	--	ACT		
LEVEL 1	106	INTERVIEW	LVT	RB	PT	PT	PT	PT	--	--	--	--	--	ACT		
LEVEL 1	107	COORD OFFICE	LVT	RB	PT	PT	PT	PT	--	--	--	--	--	ACT		
LEVEL 1	108	CLERK OFFICE	LVT	RB	PT	PT	PT	PT	--	--	--	--	--	ACT		
LEVEL 1	109	CLERK OFFICE	LVT	RB	PT	PT	PT	PT	--	--	--	--	--	ACT		
LEVEL 1	110	JUDGE OFFICE	LVT	RB	PT	PT	PT	PT	--	--	--	--	--	ACT		
LEVEL 1	112	IT	CONC	RB	PT	PT	PT	PT	--	--	--	--	--	PT		
LEVEL 1	113	ELEC	CONC	RB	PT	PT	PT	PT	PT	PT	--	--	--	PT		
LEVEL 1	114	FILE	LVT	RB	PT	PT	PT	PT	--	--	--	--	--	ACT		
LEVEL 1	115	JANITOR	CONC	RB	PT	PT	PT	PT	--	--	--	--	--	PT		
LEVEL 1	116	STORAGE	CONC	RB	PT	PT	PT	PT	--	--	--	--	--	ACT		
LEVEL 1	117	PARTICIPANT LOUNGE	LVT	RB	PT	PT	PT	PT	PT	--	--	--	--	ACT		
LEVEL 1	118	MEN'S	CONC	TL	PT / TL	PT / TL	PT / TL	PT / TL	--	--	--	--	--	PT		
LEVEL 1	119	WOMEN'S	CONC	TL	PT / TL	PT / TL	PT / TL	PT / TL	PT / TL	PT / TL	--	--	--	PT		
LEVEL 1	120	HALL	LVT	RB	PT	PT	PT	PT	--	--	--	--	--	ACT		
LEVEL 1	121	STAFF BREAK ROOM	LVT	RB	PT	PT	PT	PT	--	--	PLAM	PLAM	PLAM	ACT	FULL HEIGHT BACKSPLASH	
LEVEL 1	122	PROB OFFICE	LVT	RB	PT	PT	PT	PT	--	--	--	--	--	ACT		
LEVEL 1	123	RR	CONC	TL	PT / TL	PT / TL	PT / TL	PT / TL	--	1	--	--	--	PT		
LEVEL 1	124	PROB OFFICE	LVT	RB	PT	PT	PT	PT	--	--	--	--	--	ACT		
LEVEL 1	125	PROB OFFICE	LVT	RB	PT	PT	PT	PT	PT	PT	--	--	--	ACT		
LEVEL 1	126	PROB OFFICE	LVT	RB	PT	PT	PT	PT	--	--	--	--	--	ACT		
LEVEL 1	127	PROB OFFICE	LVT	RB	PT	PT	PT	PT	--	--	--	--	--	ACT		
LEVEL 1	128	PROB OFFICE	LVT	RB	PT	PT	PT	PT	--	--	--	--	--	ACT		
LEVEL 1	129	PROB OFFICE	LVT	RB	PT	PT	PT	PT	--	--	--	--	--	ACT		

GENERAL NOTES - FINISH PLANS

1. LOCATE PAINT TRANSITIONS AT INSIDE CORNERS UNLESS NOTED OTHERWISE.
2. SEE INTERIOR ELEVATIONS (A810 - A812) FOR LOCATIONS OF FINISHES
3. FINISH TRANSITIONS TO BE CENTERED ON DOOR OPENING UNLESS OTHERWISE NOTED. REFER TO DETAILS (A820) FOR FLOORING TRANSITIONS.
4. PROVIDE LEVEL 4 SMOOTH FINISH FOR WALLS SCHEDULED TO RECEIVE WALLCOVERING.
5. PROVIDE ALUMINUM EDGE STRIP AT EXPOSED EDGES OF TILE AND INTERIOR APPLIED GLAZING. SEE SPECIFICATION FOR FINISH.
6. SEE FINISH SCHEDULE A801 FOR ADDITIONAL INFORMATION AND FINISHES NOT INDICATED ON PLAN
7. ROOM FINISH FLOOR TO EXTEND UNDER ALL APPLIANCES, REMOVABLE CABINETS, AND COUNTER OVERHANGS.



AKANA
6400 SE Lake Road, Suite 200
Portland, OR 97222
Phone: (503) 253-0000
Fax: (503) 252-0001

100%
CONSTRUCTION
DOCUMENTS

FINISH PLAN & SCHEDULE

WHITE MOUNTAIN APACHE TRIBE
HEALING TO WELLNESS COURT

418 Chief Ave
Whitewater, AZ 85941

WHITE MOUNTAIN APACHE
TRIBE



DATE: NOVEMBER 03, 2025

ISSUED FOR CONSTRUCTION

By:
Description:
Date: 12/01/2025
No. 1
PROJECT NO. 24-102
SHEET OF


ADDENDUM 1
CHECKED BY: Checker
DRAWN BY: Author

DRAWING NO.: **A801**



1 LEVEL 1 - FINISH PLAN
SCALE: 1/8" = 1'-0"

ROOM WALL FINISH KEY

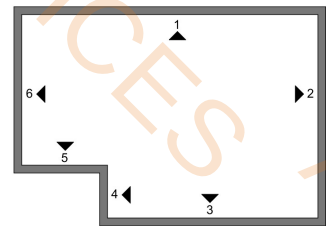


NOTE: DIAGRAM IS FOR REFERENCE ONLY TO INDICATE WALL FINISH ASSIGNMENTS AND IS NOT TO SCALE. WALL NUMBERING BEGINS AT THE TOP OF THE ROOM AND CONTIGUES CLOCKWISE.


FINISH SCHEDULE ABBREVIATIONS

ACT ACOUSTIC CEILING TILE
CONC SEALED CONCRETE
CPT CARPET TILE
HPL HIGH PRESSURE LAMINATE
LVT LUXURY VINYL TILE
PLAM PLASTIC LAMINATE
POL CONC POLISHED CONCRETE
PT PAINTED GYPSUM WALLBOARD
RB RUBBER BASE - 6"
TL TILE BASE/WAINSCOTTING
WD WOOD BASE
WD PNL WOOD PANEL ACCENTS - TBD
WD VNR WOOD VENEER
QZ QUARTZ


FINISH SCHEDULE															
LEVEL	ROOM NO.	ROOM NAME	FLOOR FINISH	BASE FINISH	WALL FINISH						CASEWORK FINISH	COUNTERTOP FINISH	BACKSPLASH FINISH	CEILING FINISH	COMMENTS
					1	2	3	4	5	6					
LEVEL 1	100	LOBBY	POL. CONC.	WD	PT	PT	PT	PT	PT	PT	--	--	--	PT	
LEVEL 1	101	HALL	LVT	WD	PT	PT	PT	PT	PT	PT	--	--	--	PT	
LEVEL 1	102	RECEPTION	LVT	RB	PT	PT	PT	PT	PT	--	WD VNR	QZ	QZ	PT	
LEVEL 1	103	HALL	LVT	RB	PT	PT	PT	PT	PT	PT	--	--	--	ACT	
LEVEL 1	104	CONFERENCE ROOM	LVT	WD	PT	PT	PT	PT	PT	PT	WD VNR	QZ	QZ	PT	
LEVEL 1	105	CLOSET	LVT	RB	PT	PT	PT	PT	PT	PT	--	--	--	ACT	
LEVEL 1	106	INTERVIEW	LVT	RB	PT	PT	PT	PT	PT	--	--	--	--	ACT	
LEVEL 1	107	COORD OFFICE	LVT	RB	PT	PT	PT	PT	PT	--	--	--	--	ACT	
LEVEL 1	108	CLERK OFFICE	LVT	RB	PT	PT	PT	PT	PT	--	--	--	--	ACT	
LEVEL 1	109	CLERK OFFICE	LVT	RB	PT	PT	PT	PT	PT	--	--	--	--	ACT	
LEVEL 1	110	JUDGE OFFICE	LVT	RB	PT	PT	PT	PT	PT	--	--	--	--	ACT	
LEVEL 1	112	IT	CONC	RB	PT	PT	PT	PT	PT	--	--	--	--	PT	
LEVEL 1	113	ELEC	CONC	RB	PT	PT	PT	PT	PT	PT	--	--	--	PT	
LEVEL 1	114	FILE	LVT	RB	PT	PT	PT	PT	PT	--	--	--	--	ACT	
LEVEL 1	115	JANITOR	CONC	RB	PT	PT	PT	PT	PT	--	--	--	--	PT	
LEVEL 1	116	STORAGE	CONC	RB	PT	PT	PT	PT	PT	--	--	--	--	ACT	
LEVEL 1	117	PARTICIPANT LOUNGE	LVT	RB	PT	PT	PT	PT	PT	PT	--	--	--	ACT	
LEVEL 1	118	MEN'S	CONC	TL	PT / TL	PT / TL	PT / TL	PT / TL	PT / TL	PT / TL	--	--	--	PT	
LEVEL 1	119	WOMEN'S	CONC	TL	PT / TL	PT / TL	PT / TL	PT / TL	PT / TL	PT / TL	--	--	--	PT	
LEVEL 1	120	HALL	LVT	RB	PT	PT	PT	PT	PT	--	--	--	--	ACT	
LEVEL 1	121	STAFF BREAK ROOM	LVT	RB	PT	PT	PT	PT	PT	PT	PLAM	PLAM	PLAM	ACT	FULL HEIGHT BACKSPLASH
LEVEL 1	122	PROB OFFICE	LVT	RB	PT	PT	PT	PT	PT	--	--	--	--	ACT	
LEVEL 1	123	RR	CONC	TL	PT / TL	PT / TL	PT / TL	PT / TL	PT / TL	PT / TL	--	--	--	PT	
LEVEL 1	124	PROB OFFICE	LVT	RB	PT	PT	PT	PT	PT	PT	--	--	--	ACT	
LEVEL 1	125	PROB OFFICE	LVT	RB	PT	PT	PT	PT	PT	PT	--	--	--	ACT	
LEVEL 1	126	PROB OFFICE	LVT	RB	PT	PT	PT	PT	PT	PT	--	--	--	ACT	
LEVEL 1	127	PROB OFFICE	LVT	RB	PT	PT	PT	PT	PT	PT	--	--	--	ACT	
LEVEL 1	128	PROB OFFICE	LVT	RB	PT	PT	PT	PT	PT	PT	--	--	--	ACT	
LEVEL 1	129	PROB OFFICE	LVT	RB	PT	PT	PT	PT	PT	PT	--	--	--	ACT	

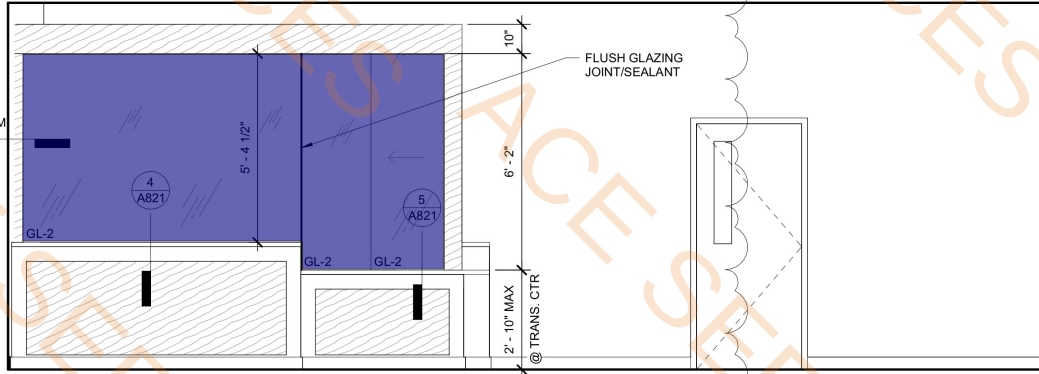


1 LOBBY - NORTH
SCALE: 3/8" = 1'-0"

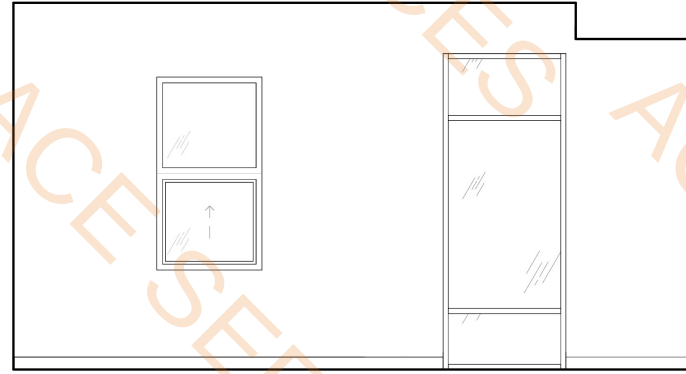


2 LOBBY - EAST
SCALE: 3/8" = 1'-0"

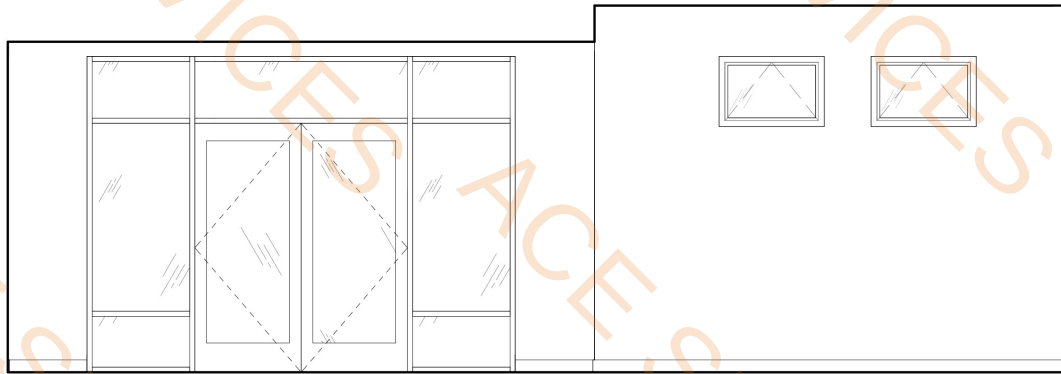

3 LOBBY - SOUTH
SCALE: 3/8" = 1'-0"

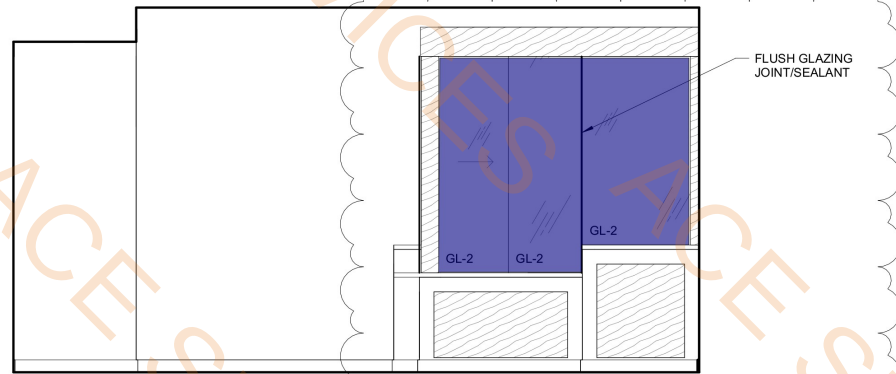


4 LOBBY - WEST
SCALE: 3/8" = 1'-0"

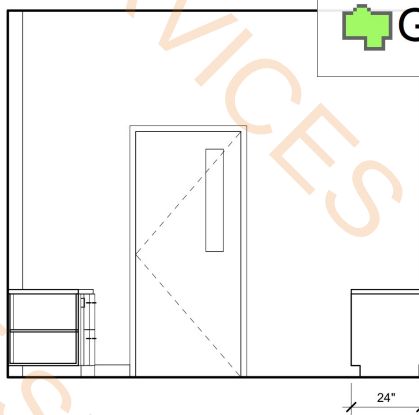


5 RECEPTION - NORTH
SCALE: 3/8" = 1'-0"


GL-2 Glazing 108.4 SQ FT

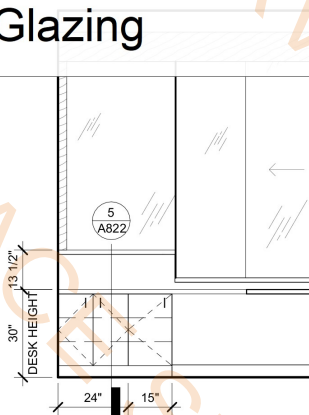

6 RECEPTION EAST
SCALE: 3/8" = 1'-0"

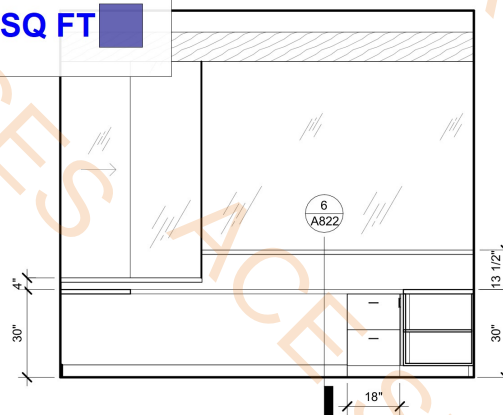

7 RECEPTION SOUTH
SCALE: 3/8" = 1'-0"

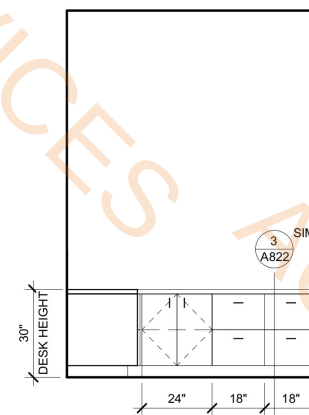

8 RECEPTION - WEST
SCALE: 3/8" = 1'-0"

GENERAL NOTES - INTERIOR ELEVATIONS

1. REFER TO SHEET G002 FOR 'PROJECT NOTES' APPLICABLE TO ALL PORTIONS OF THE WORK.
2. CONCEAL ALL CONDUIT, WIRING AND PIPING UNLESS NOTED OR SCHEDULED OTHERWISE.
3. REFER TO ACCESSIBILITY SHEETS G020 & G021 FOR ALL ACCESSIBLE MOUNTING HEIGHTS UNLESS OTHERWISE INDICATED.
4. REFER TO ACCESSIBILITY SHEETS G020 & G021 FOR ITEMS INCLUDING BUT NOT LIMITED TO: DETAILS FOR REMOVABLE CABINETRY INCLUDING SURROUNDING FINISHES AND PIPE INSULATION, MOUNTING HEIGHTS, AND LEGEND FOR CLEAR FLOOR SPACES SHOWN.
5. SEE FINISH SCHEDULE FOR CASEWORK AND COUNTERTOP FINISHES UNLESS NOTE OTHERWISE.
6. SEE A801 FOR ROOM MATERIALS AND FINISHES.
7. PROVIDE PARTITION BACKING OR OTHER CONCEALED SUPPORTS WITHIN WALLS AS REQUIRED FOR HANDRAILS, CASEWORK, GRAB BARS, ARTWORK, SHELVING, AND OTHER APPLIED WALL MOUNTED FIXTURES, FINISHES OR EQUIPMENT.
8. FINISH ALL EXPOSED CABINET FACES AND EDGES; PROVIDE FINISHED CABINET PANELS AS NECESSARY WHERE REMOVABLE CASEWORK IS INDICATED.
9. PROVIDE MATCHING SIDE SPLASH WHEREVER COUNTERS WITH BACKSPLASHES MEET SIDE WALLS, UNLESS OTHERWISE INDICATED.
10. PROVIDE GWB CONTROL JOINTS AT 30' ON CENTER OR AS INDICATED.




100%
CONSTRUCTION
DOCUMENTS

INTERIOR ELEVATIONS
WHITE MOUNTAIN APACHE TRIBE
HEALING TO WELLNESS COURT
418 Chief Ave
Whitewater, AZ 85941







No.	Date	Description	By
1	12/01/2025	ADDENDUM 1	

ISSUED FOR CONSTRUCTION
PROJECT NO.
24-102
SHEET
OF
DRAWING NO.
A810

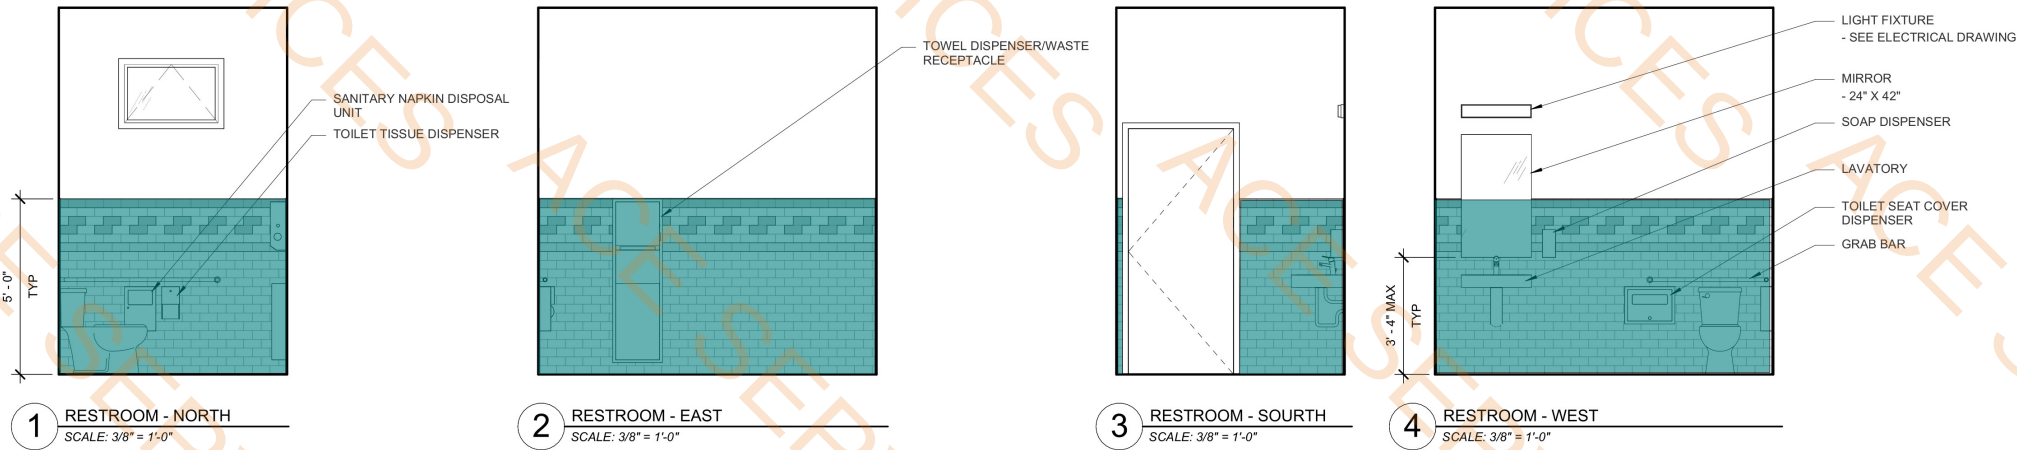

GENERAL NOTES - INTERIOR ELEVATIONS

1. REFER TO SHEET G002 FOR 'PROJECT NOTES' APPLICABLE TO ALL PORTIONS OF THE WORK.
2. CONCEAL ALL CONDUIT, WIRING AND PIPING UNLESS NOTED OR SCHEDULED OTHERWISE.
3. REFER TO ACCESSIBILITY SHEETS G020 & G021 FOR ALL ACCESSIBLE MOUNTING HEIGHTS UNLESS OTHERWISE INDICATED.
4. REFER TO ACCESSIBILITY SHEETS G020 & G021 FOR ITEMS INCLUDING BUT NOT LIMITED TO: DETAILS FOR REMOVABLE CABINETRY INCLUDING SURROUNDING FINISHES AND PIPE INSULATION, MOUNTING HEIGHTS, AND LEGEND FOR CLEAR FLOOR SPACES SHOWN. SEE A801 FOR ROOM MATERIALS AND FINISHES.
5. PROVIDE PARTITION BACKING OR OTHER CONCEALED SUPPORTS WITHIN WALLS AS REQUIRED FOR HANDRAILS, CASEWORK, GRAB BARS, ARTWORK, SHELVING, AND OTHER APPLIED WALL MOUNTED FIXTURES, FINISHES OR EQUIPMENT.
6. FINISH ALL EXPOSED CABINET FACES AND EDGES; PROVIDE FINISHED CABINET PANELS AS NECESSARY WHERE REMOVABLE CASEWORK IS INDICATED.
7. PROVIDE MATCHING SIDE SPLASH WHEREVER COUNTERS WITH BACKSPLASHES MEET SIDE WALLS, UNLESS OTHERWISE INDICATED.
8. PROVIDE GWB CONTROL JOINTS AT 30' ON CENTER OR AS INDICATED.

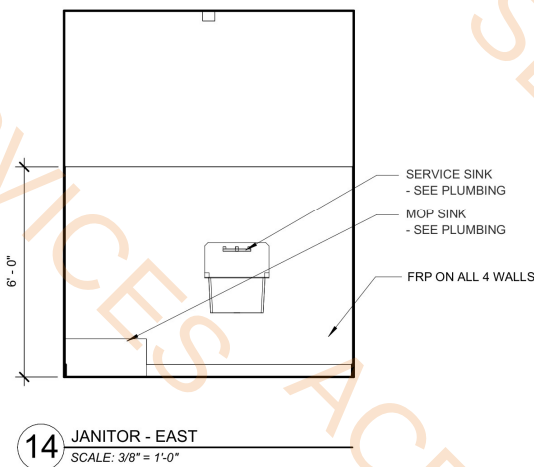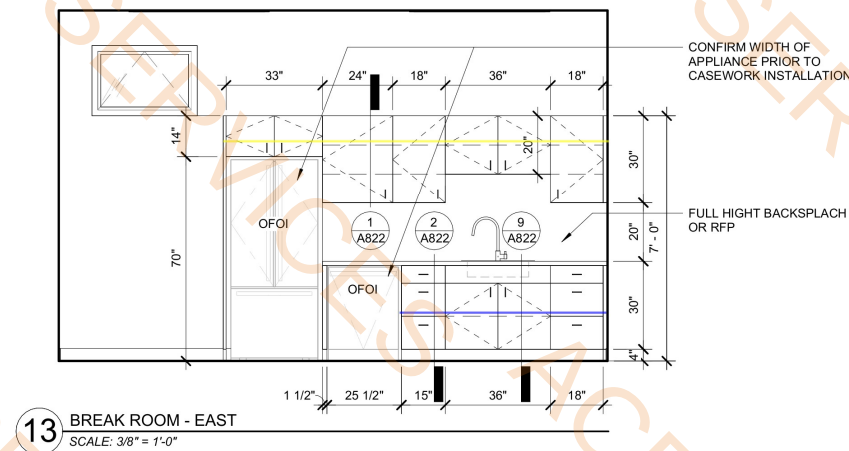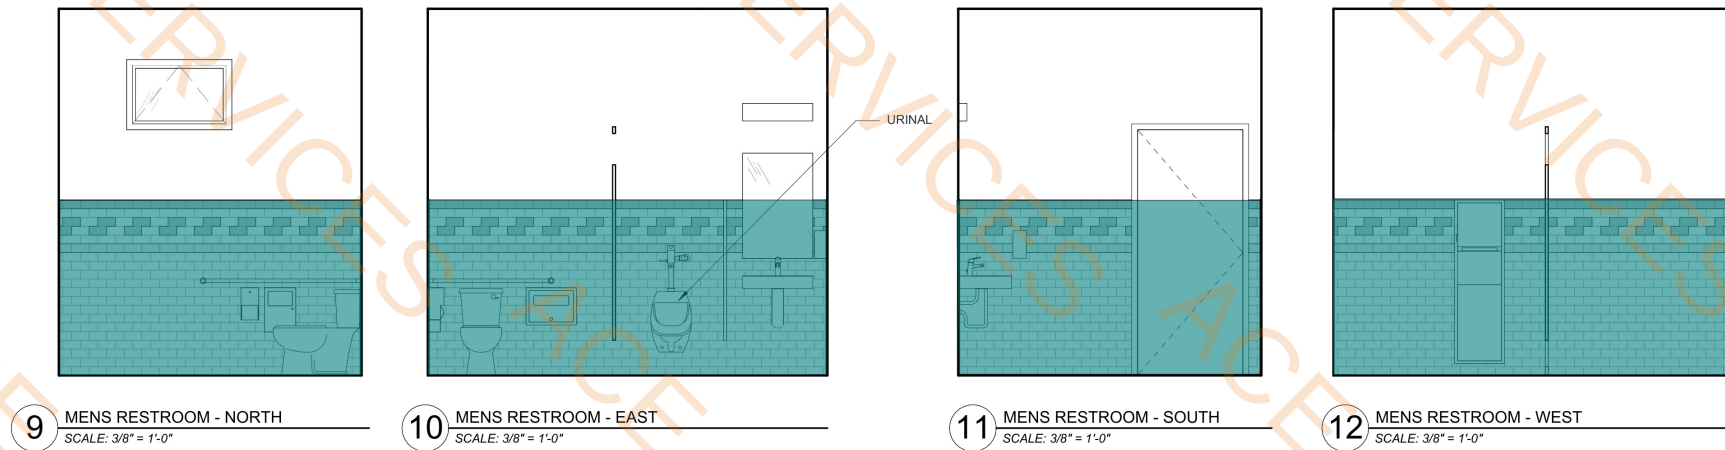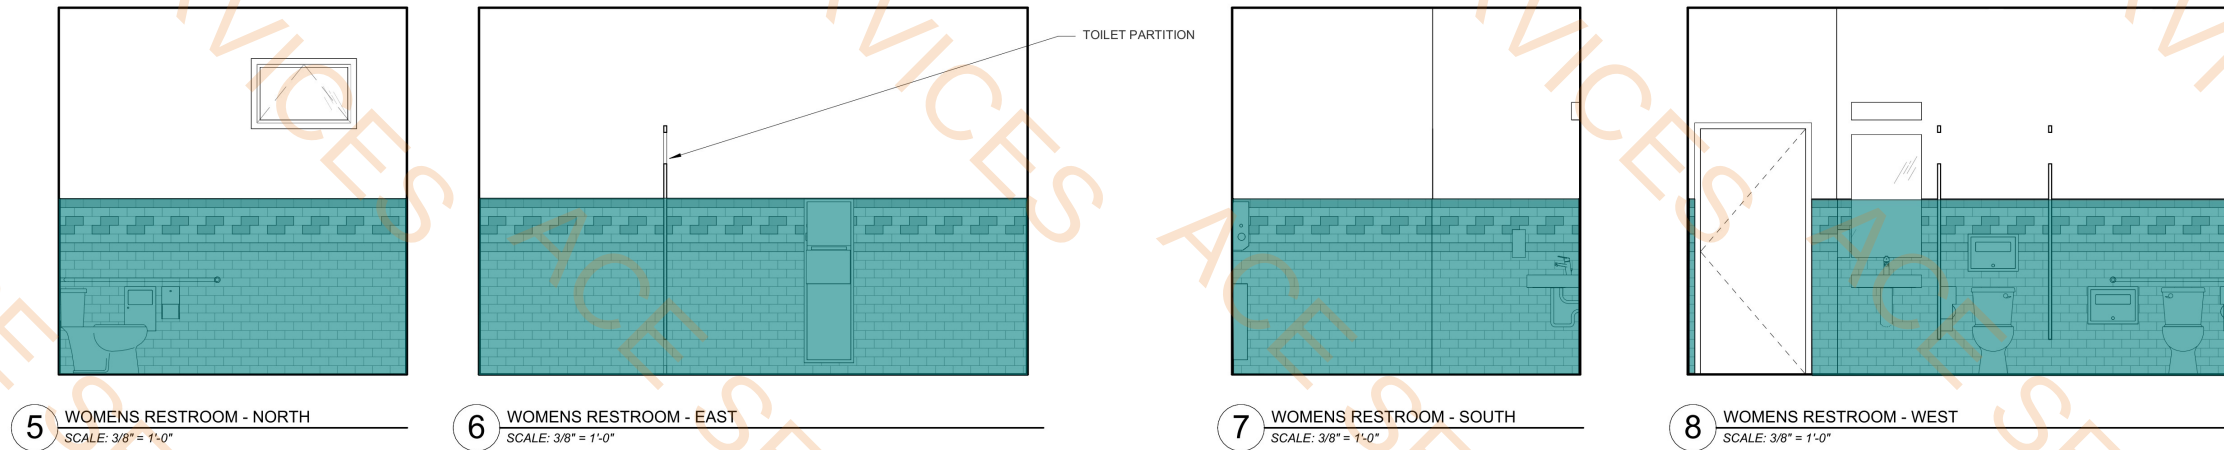

- Wall Tile
- 1'D x 2'-6"H Wall Cabinets Plastic Laminate Finish
 - 2'D x 2'-6"H Base Cabinets Plastic Laminate Finish

582.8 SQ FT
11.0 FT
5.9 FT



100%
CONSTRUCTION
DOCUMENTS

INTERIOR ELEVATIONS
WHITE MOUNTAIN APACHE TRIBE
HEALING TO WELLNESS COURT
418 Chief Ave
Whitewater, AZ 85941




No.	Date	Description	By	Checked By	Drawn By
1	12/01/2025	ADDENDUM 1		TT	VK

ISSUED FOR CONSTRUCTION


PROJECT NO. 24-102

SHEET 1 OF 1


DRAWING NO. A811

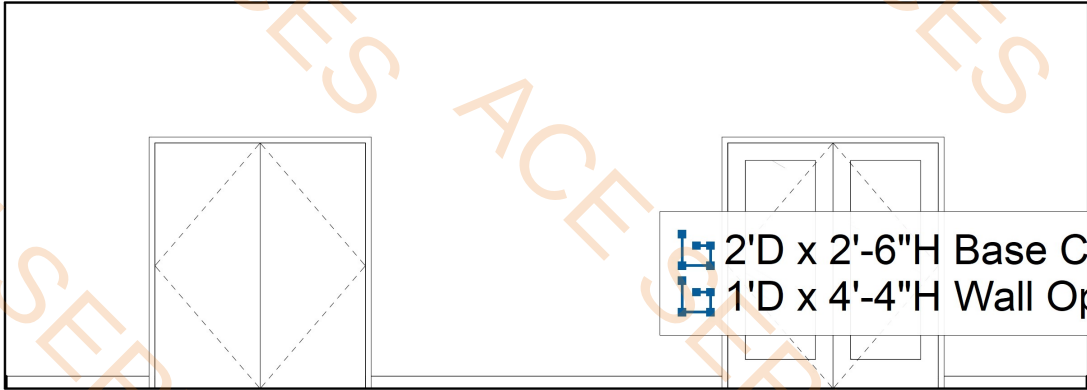

1 CONFERENCE ROOM - NORTH
SCALE: 3/8" = 1'-0"

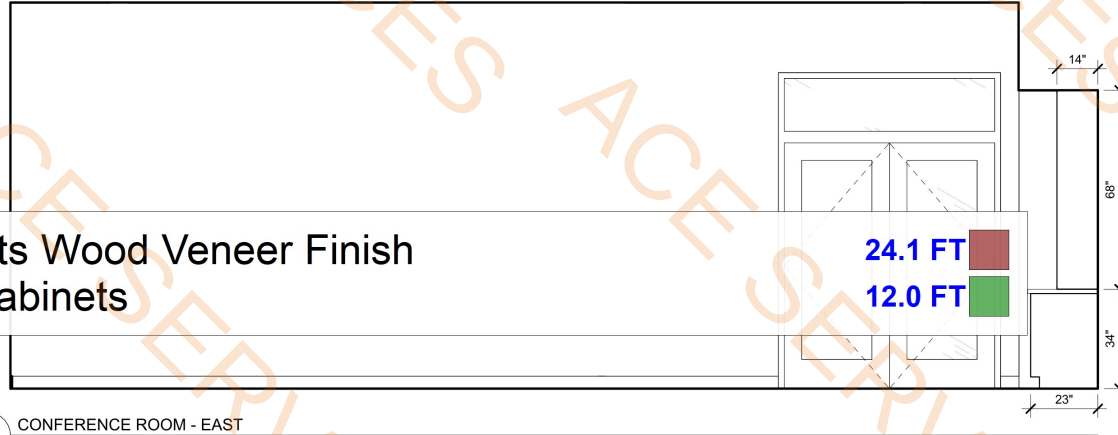


2 CONFERENCE ROOM - EAST
SCALE: 3/8" = 1'-0"

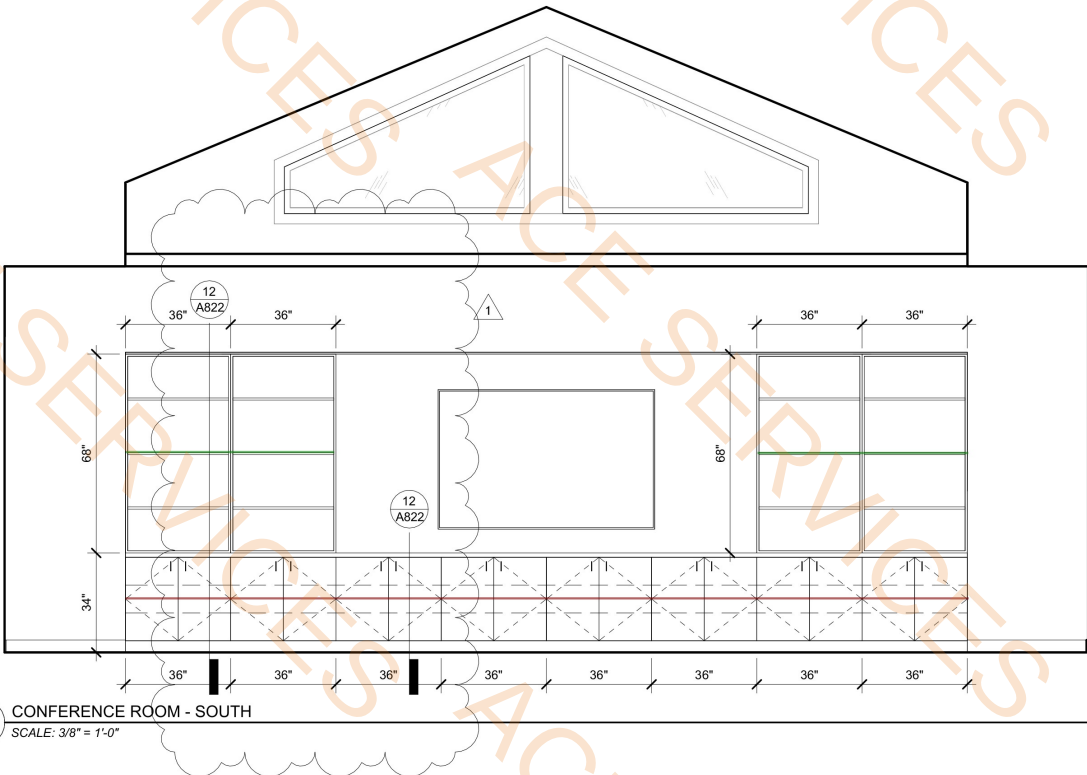

3 CONFERENCE ROOM - SOUTH
SCALE: 3/8" = 1'-0"




4 CONFERENCE ROOM - WEST
SCALE: 3/8" = 1'-0"

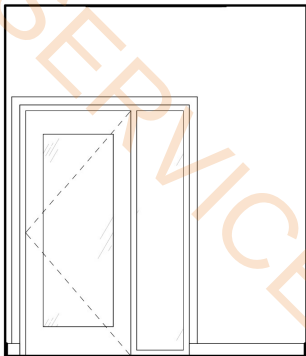


5 OFFICE - NORTH
SCALE: 3/8" = 1'-0"



6 OFFICE - EAST
SCALE: 3/8" = 1'-0"

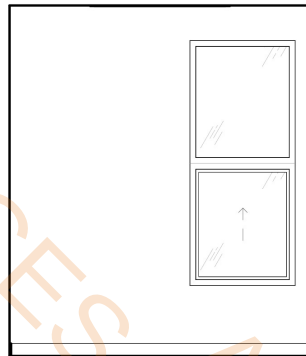

7 OFFICE - SOUTH
SCALE: 3/8" = 1'-0"

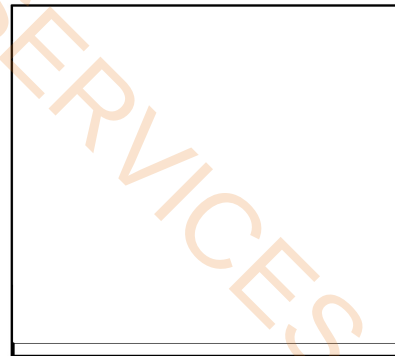

8 OFFICE - WEST
SCALE: 3/8" = 1'-0"

GENERAL NOTES - INTERIOR ELEVATIONS

- REFER TO SHEET G002 FOR 'PROJECT NOTES' APPLICABLE TO ALL PORTIONS OF THE WORK.
- CONCEAL ALL CONDUIT, WIRING AND PIPING UNLESS NOTED OR SCHEDULED OTHERWISE.
- REFER TO ACCESSIBILITY SHEETS G020 & G021 FOR ALL ACCESSIBLE MOUNTING HEIGHTS UNLESS OTHERWISE INDICATED.
- REFER TO ACCESSIBILITY SHEETS G020 & G021 FOR ITEMS INCLUDING BUT NOT LIMITED TO: DETAILS FOR REMOVABLE CABINETRY INCLUDING SURROUNDING FINISHES AND PIPE INSULATION, MOUNTING HEIGHTS, AND LEGEND FOR CLEAR FLOOR SPACES SHOWN.
- SEE FINISH SCHEDULE FOR CASEWORK AND COUNTERTOP FINISHES UNLESS NOTE OTHERWISE.
- SEE A801 FOR ROOM MATERIALS AND FINISHES.
- PROVIDE PARTITION BACKING OR OTHER CONCEALED SUPPORTS WITHIN WALLS AS REQUIRED FOR HANDRAILS, CASEWORK, GRAB BARS, ARTWORK, SHELVING, AND OTHER APPLIED WALL MOUNTED FIXTURES, FINISHES OR EQUIPMENT.
- FINISH ALL EXPOSED CABINET FACES AND EDGES; PROVIDE FINISHED CABINET PANELS AS NECESSARY WHERE REMOVABLE CASEWORK IS INDICATED.
- PROVIDE MATCHING SIDE SPLASH WHEREVER COUNTERS WITH BACKSPLASHES MEET SIDE WALLS, UNLESS OTHERWISE INDICATED.
- PROVIDE GWB CONTROL JOINTS AT 30" ON CENTER OR AS INDICATED.



AKANA
6400 SE Lake Road, Suite 200
Portland, OR 97222
Phone: (503) 255-1100
Fax: (503) 255-2001

100%
CONSTRUCTION
DOCUMENTS

INTERIOR ELEVATIONS

WHITE MOUNTAIN APACHE TRIBE
HEALING TO WELLNESS COURT
418 Chief Ave
Whitewater, AZ 85941

WHITE MOUNTAIN APACHE
TRIBE



DATE: NOVEMBER 03, 2025

No.	Date	Description	By
1	12/01/2025	ADDENDUM 1	

ISSUED FOR CONSTRUCTION

PROJECT NO.
24-102

DRAWING NO.
A812
SHEET OF

UTILITY COORDINATION DESIGN BUILD NOTE

PRIOR TO BEGINNING ANY WORK, THE CONTRACTOR SHALL CONTACT EACH SERVING UTILITY. THE CONTRACTOR SHALL BE RESPONSIBLE FOR FINALIZING THE DESIGN, FURNISHING, AND INSTALLATION OF ALL REQUIRED UTILITY SERVICES (POWER, TELEPHONE, CABLE, ETC.). THIS SHALL INCLUDE BUT NOT LIMITED TO TRENCHING, CONDUIT, CONDUCTORS, TRANSFORMERS, PEDESTALS, PADS / VAULTS, ETC.

CONTRACTOR SHALL BE RESPONSIBLE FOR VERIFYING THE AVAILABLE FAULT CURRENT AT EACH SERVICE WITH THE SERVING UTILITY AND PROVIDE REVISED CALCULATIONS FOR EVERY PANELBOARD.

GENERAL NOTES


- A. COORDINATE LOCATION AND MOUNTING HEIGHT OF ALL ELECTRICAL DEVICES AND EQUIPMENT WITH ARCHITECTURAL, CIVIL, LANDSCAPE, PLUMBING AND MECHANICAL DRAWINGS PRIOR TO ROUGH IN.
- B. COORDINATE WITH SERVING UTILITIES PRIOR TO CONDUIT / VAULT INSTALLATION.
- C. PROVIDE SEPARATE NEUTRAL CONDUCTOR FOR EACH PHASE. DO NOT SHARE NEUTRALS.
- D. CONDUCTORS SHALL BE PROVIDED AS NECESSARY TO ACCOMPLISH THE INTENT OF THE CIRCUITING.
- E. PROVIDE TRACEABLE PULL CORD IN EMPTY CONDUITS.
- F. UNLESS OTHERWISE NOTED, ALL SITE LIGHTING CONDUCTORS SHALL BE #10 CU.

KEYED NOTES

- 1. COORDINATE POWER UTILITY CONDUIT ROUTING / STUB LOCATION / ADDITIONAL REQUIREMENTS WITH SERVING UTILITY PRIOR TO BEGINNING WORK.
- 2. COORDINATE EXACT REQUIREMENTS WITH SERVING UTILITY PRIOR TO BEGINNING WORK.
- 3. COORDINATE TELECOM UTILITY CONDUIT ROUTING / STUB LOCATIONS / ADDITIONAL REQUIREMENTS WITH SERVING UTILITIES PRIOR TO BEGINNING WORK.
- 4. ROUTE VIA EXTERIOR LIGHTING CONTROL.



AKANA
6400 SE Lake Road, Suite 200
Portland, OR 97222
Phone: (503) 652-9091
Fax: (503) 652-9091

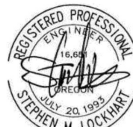

EXPIRES: 12-31-26

100% CD

ELECTRICAL SITE PLAN

WHITE MOUNTAIN APACHE TRIBE
HEALING TO WELLNESS COURT
Chief Ave & East Walnut St
Whitewater, AZ 85941

WHITE MOUNTAIN APACHE TRIBE

By

Description

Date

No.

DATE: NOVEMBER 3, 2025

CHECKED BY: SL

DRAWN BY: JR

BAR IS ONE INCH ON ORIGINAL DRAWING. IF NOT ONE INCH ON THIS SHEET, ADJUST SCALES ACCORDINGLY.

PROJECT NO.
24-102

DRAWING NO.:

E010

SHEET OF

CHIEF AVE

E WALNUT STREET



- SA2 (15' Electrical Light Pole)
- SA1 (15' Electrical Light Pole)
- 4" conduit Wire
- 4" C and 2" C (Conduit wire)
- Meter and CT Cabinet

- 1.0 EA
- 7.0 EA
- 600.2 FT
- 179.4 FT
- 1.0 EA

6915 S Macadam Ave.
Suite #200
Portland, Oregon, 97219
Phone: (503) 892-1188
Contact: Jeff Reilly
Since 1979



1 ELECTRICAL SITE PLAN
1" = 20'-0"

10/31/2025 9:58:11 AM

10/31/2025 9:58:17 AM

1 LIGHTING PLAN - LEVEL 1
3/16" = 1'-0"




GENERAL NOTES

- COORDINATE LOCATION AND MOUNTING HEIGHT OF ALL LIGHT FIXTURES AND EQUIPMENT WITH ARCHITECTURAL, CIVIL, LANDSCAPE, PLUMBING AND MECHANICAL DRAWINGS PRIOR TO ROUGH IN.
- PROVIDE SEPARATE NEUTRAL CONDUCTOR FOR EACH PHASE. DO NOT SHARE NEUTRALS.
- CONDUCTOR DESIGNATIONS 'TIC MARKS' MAY NOT APPEAR ON THIS DRAWING. CONDUCTORS SHALL BE PROVIDED AS NECESSARY TO ACCOMPLISH THE INTENT OF THE CIRCUITING.
- EXIT SIGNS SHALL BE CONNECTED TO AN UN-SWITCHED LEG OF THE EMERGENCY LIGHTING CIRCUIT.
- WHERE CIRCUIT IS SHOWN ROUTED BETWEEN SEPARATELY CONTROLLED SPACES OR ROOMS, PROVIDE AN UN-SWITCHED LEG OF CIRCUIT TO SERVE EACH SPACE / ROOM'S CONTROL DEVICE.
- SUSPENDED, PENDANT AND WALL MOUNTED LIGHT FIXTURE APPROXIMATE HEIGHTS NOTED ON THE LIGHTING DRAWINGS SHALL BE COORDINATED WITH THE ARCHITECTURAL REFLECTED CEILING PLANS, ELEVATIONS, AND SECTIONS.
- ALL SENSOR POWER PACKS SHALL BE CONNECTED TO AN UN-SWITCHED LEG OF THE LIGHTING CIRCUIT.
- THE OCCUPANCY SENSORS, DAYLIGHT SENSORS, RELAY LIGHTING CONTROLS SHALL BE TESTED WITH A REPRESENTATIVE FROM THE OWNER AND THE OWNER'S COMMISSIONING AGENT TO ENSURE THAT THE CONTROL DEVICE COMPONENTS, EQUIPMENT AND SYSTEMS ARE CALIBRATED, ADJUSTED AND OPERATE IN ACCORDANCE WITH THE DRAWINGS AND SPECIFICATIONS. A COMPLETE REPORT OF THE TEST PROCEDURES AND RESULTS, INCLUDING AS-BUILT SYSTEM SETUP AND PARAMETER INFORMATION SHALL BE PREPARED AND FILED WITH THE OWNER. SENSOR LOCATIONS ARE DIAGRAMMATIC AND SHALL BE COORDINATED WITH THE MANUFACTURER REPRESENTATIVE AND BUILDING FEATURES FOR PROPER PLACEMENT PRIOR TO ROUGH-IN.
- ALL CONDUCTORS FOR EXTERIOR BUILDING LIGHTING NOT CONNECTED TO A UNIT SHALL BE #10 CU.

KEYED NOTES

- ROUTE CIRCUIT THROUGH EXTERIOR LIGHTING CONTROL 'ELC'.
- DOWNLIGHTING IS INTENDED TO BE INSTALLED IN THE BUILT-IN CASEWORK ABOVE. REFER TO ARCHITECTURAL DRAWINGS FOR ADDITIONAL DETAILS. COORDINATE WITH CASEWORK INSTALLER PRIOR TO ROUGH-IN.
- PROVIDE DIMMER SWITCH FOR TYPE SG LIGHT FIXTURE. COORDINATE EXACT INSTALLATION LOCATION WITH OWNER PRIOR TO ROUGH-IN.

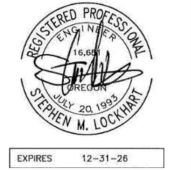

100% CD

LIGHTING PLAN - LEVEL 1

WHITE MOUNTAIN APACHE TRIBE
HEALING TO WELLNESS COURT
Chief Ave & East Walnut St
Whitewater, AZ 85941

WHITE MOUNTAIN APACHE TRIBE

By: [Signature]

PROJECT NO. 24-102


SHEET OF

DATE: NOVEMBER 3, 2025

CHECKED BY: SL

DRAWN BY: JR

DRAWING NO.: E211

 


6915 S Macadam Ave.
Suite #200
Portland, Oregon, 97219
Phone: (503) 892-1188
Contact: Jeff Reilly
Since 1979



10/31/2025 9:58:13 AM

1 POWER AND SIGNAL PLAN - LEVEL 1
3/16" = 1'-0"

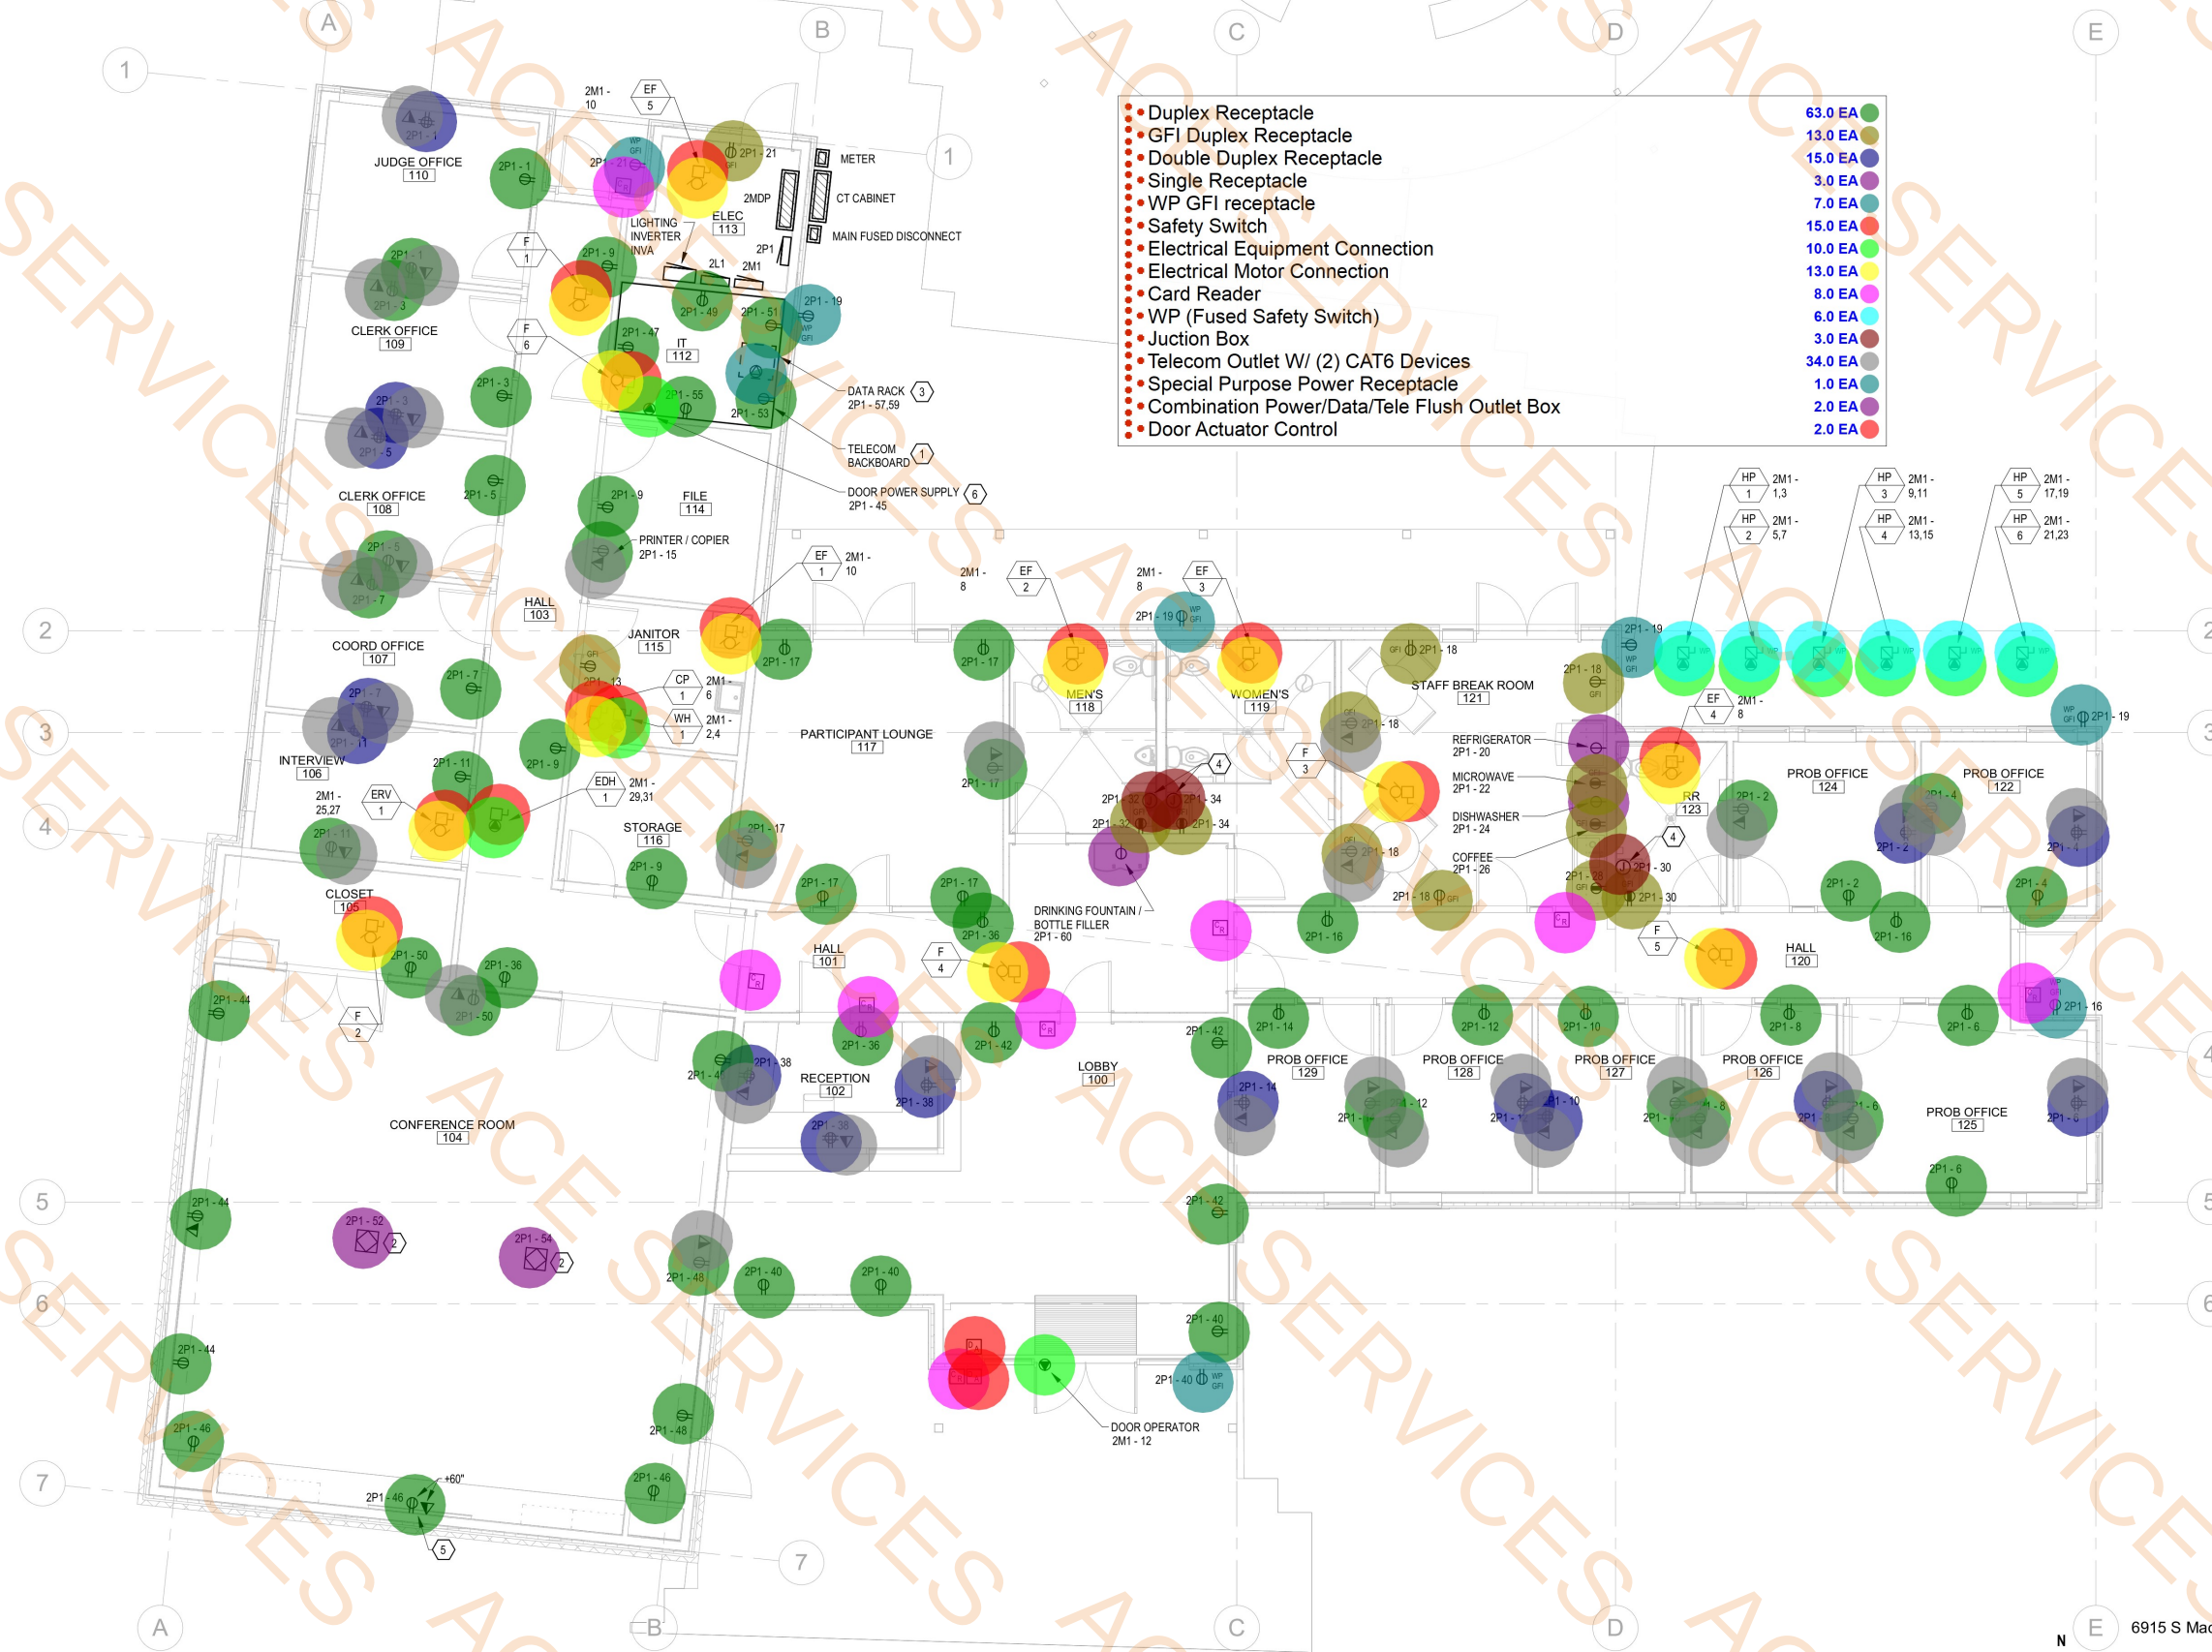

GENERAL NOTES


- COORDINATE LOCATION AND MOUNTING HEIGHT OF ALL ELECTRICAL DEVICES AND EQUIPMENT WITH ARCHITECTURAL, CIVIL, LANDSCAPE, PLUMBING AND MECHANICAL DRAWINGS PRIOR TO ROUGH-IN.
- PROVIDE SEPARATE NEUTRAL CONDUCTOR FOR EACH PHASE. DO NOT SHARE NEUTRALS.
- CONDUCTOR DESIGNATIONS 'TIC MARKS' MAY NOT APPEAR ON THIS DRAWING. CONDUCTORS SHALL BE PROVIDED AS NECESSARY TO ACCOMPLISH THE INTENT OF THE CIRCUITING.
- WHERE THE CONTRACTOR ELECTS TO ROUTE CONDUIT FOR TELECOMMUNICATION OUTLETS IN OR BELOW THE FLOOR, THE CONDUIT SHALL BE ROUTED EMBEDDED IN THE CONCRETE SLAB.

KEYED NOTES

- 8'H. X 3/4" THICK FIRE TREATED PLYWOOD BACKBOARD WITH GROUND BAR. PROVIDE #6 CU GROUND BACK TO MAIN SERVICE. VERIFY GROUND BUS LOCATION WITH OWNER PRIOR TO ROUGH-IN.
- PROVIDE 2-COMPARTMENT ON-GRADE FLOOR BOX WITH 6" TAMPER RESISTANT ROUND ACTIVATION COVER (FINISH AS SELECTED BY ARCHITECT). PROVIDE (1) DUPLEX RECEPTACLE AND (1) COMPARTMENT FOR TELECOM OUTLETS. PROVIDE (1) 1-1/4" C. FROM THE TELECOM COMPARTMENT TO THE NEAREST ACCESSIBLE CEILING SPACE. PROVIDE TRIM RING AS REQUIRED FOR FLOOR FINISH. PROVIDE ALL ACCESSORIES / COVERPLATES NECESSARY FOR A COMPLETE INSTALLATION. WIREMOLD RFB2C300G SERIES / EVOLUTION 6CTC2XTR ROUND COVER OR APPROVED EQUAL.
- INSTALL 30A, 240V, 1 PHASE DATA RACK RECEPTACLE AT TOP OF THE RACK. PROVIDE #10 CU CONDUCTORS. VERIFY EXACT RECEPTACLE TYPE AND INSTALL LOCATION WITH OWNER PRIOR TO ROUGH-IN.
- PROVIDE ELECTRICAL CONNECTION FOR AUTOMATIC FAUCET. COORDINATE WITH PLUMBING PRIOR TO ROUGH-IN.
- COORDINATE INSTALLATION OF DEVICES WITH CASEWORK INSTALLER PRIOR TO ROUGH-IN.
- COORDINATE DOOR POWER SUPPLY LOCATION WITH DOOR HARDWARE SUPPLIER / INSTALLER PRIOR TO ROUGH-IN.



AKANA
6400 SE Lake Road, Suite 200
Portland, OR 97222
Phone: (503) 652-2000
Fax: (503) 652-2001

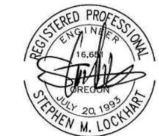

100% CD

POWER AND SIGNAL PLAN -
LEVEL 1

WHITE MOUNTAIN APACHE TRIBE
HEALING TO WELLNESS COURT
Chief Ave & East Walnut St
Whitewater, AZ 85941

WHITE MOUNTAIN APACHE
TRIBE

By: _____
Date: _____
No. _____

DATE: NOVEMBER 3, 2025

CHECKED BY: SL

DRAWN BY: JR

PROJECT NO. 24-102
SHEET OF
DRAWING NO. E201

6915 S Macadam Ave.
Suite #200
Portland, Oregon, 97219
Phone: (503) 892-1188
Contact: Jeff Reilly
Since 1979



11/24/2025 9:07:55 AM

1 HVAC PLAN - LEVEL 1
3/16" = 1'-0"



KEYED NOTES

- 1 PROVIDE AT LEAST 24" OF CLEARANCE BELOW ERV THROUGH ACT GRID CEILING.
- 2 ROUTE CONDENSATE DRAIN FROM FAN COIL TO NEARBY HUB DRAIN OR LAVATORY/SINK P-TRAP WITH APPROVED AIR GAP FITTING.
- 3 PROVIDE R/RS LINESETS PER MANUFACTURER'S REQUIREMENTS TO/FROM HEAT PUMP AND FAN COIL.
- 4 INSTALL SUPPLY/EXHAUST GRILLE IN SLOPED PORTION OF CEILING ABOVE DECORATIVE CEILING ELEMENTS. PREPARE GRILLES FOR FIELD PAINTING. COORDINATE WITH GC.
- 5 ROUTE DUCTWORK THROUGH OPEN PORTIONS OF OPEN WEB ROOF TRUSS. COORDINATE LOCATION OF OPENINGS IN TRUSSES AND ROUTING OF DUCTWORK WITH STRUCTURAL DRAWINGS.



100% CD

HVAC FLOOR PLAN

WHITE MOUNTAIN APACHE TRIBE
HEALING TO WELLNESS COURT
Chief Ave & East Walnut St
Whitewater, AZ 85941

WHITE MOUNTAIN APACHE TRIBE

No.	Date	Description	By
1	11/7/2025	ADD 1	

DATE: NOVEMBER 3, 2025

CHECKED BY: Checker


DRAWN BY: Author

PROJECT NO. 24-102
SHEET OF
DRAWING NO. M201

6915 S Macadam Ave.
Suite #200
Portland, Oregon, 97219
Phone: (503) 892-1188
Contact: Matt McCormick
Since 1979



10/31/2025 4:11:14 PM

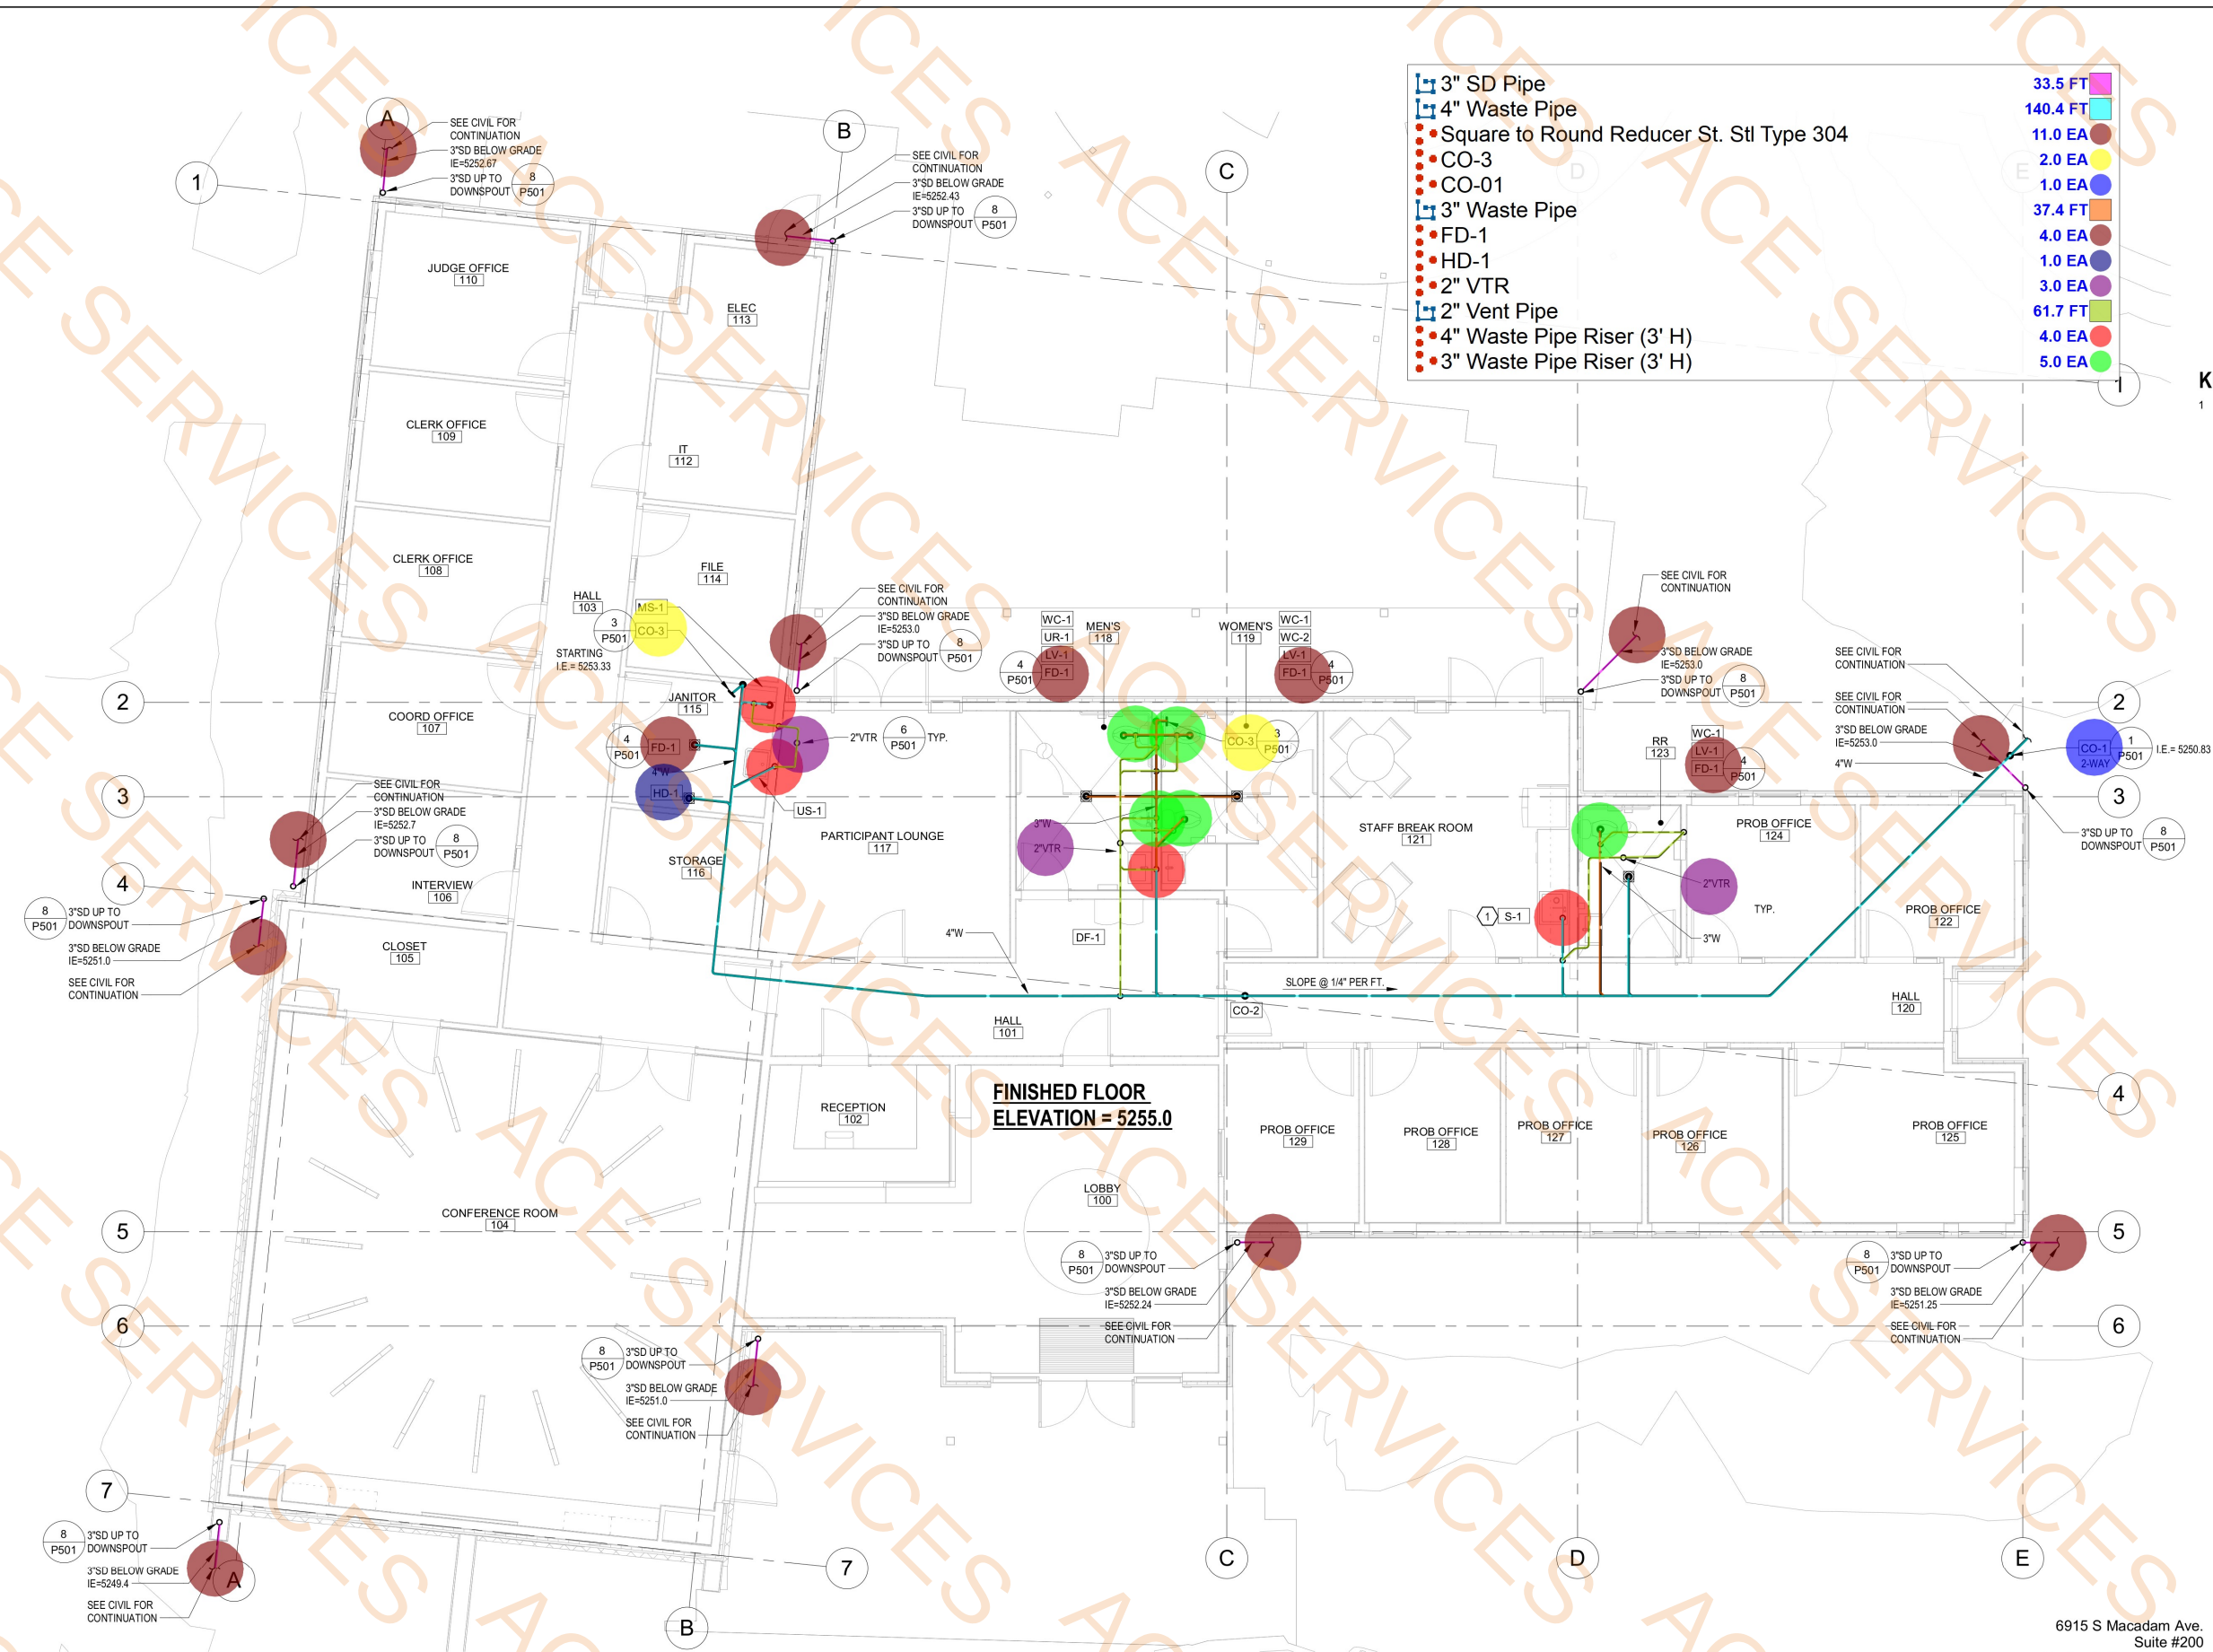


1 WASTE AND VENT PLUMBING PLAN - LEVEL 1
3/16" = 1'-0"

- 3" SD Pipe
- 4" Waste Pipe
- Square to Round Reducer St. Stl Type 304
- CO-3
- CO-01
- 3" Waste Pipe
- FD-1
- HD-1
- 2" VTR
- 2" Vent Pipe
- 4" Waste Pipe Riser (3' H)
- 3" Waste Pipe Riser (3' H)

- 33.5 FT
- 140.4 FT
- 11.0 EA
- 2.0 EA
- 1.0 EA
- 37.4 FT
- 4.0 EA
- 1.0 EA
- 3.0 EA
- 61.7 FT
- 4.0 EA
- 5.0 EA

KEYED NOTES

- 1 PROVIDE WATER/DRAIN TO/FROM SINK AND DISHWASHER. PROVIDE CODE COMPLIANT AIR GAP.

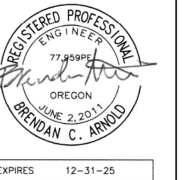

100% CD

**WASTE AND VENT
PLUMBING FLOOR PLAN**
WHITE MOUNTAIN APACHE TRIBE
HEALING TO WELLNESS COURT
Chief Ave & East Walnut St
Whitewater, AZ 85941

WHITE MOUNTAIN APACHE
TRIBE

By: _____
Description: _____
Date: _____
No: _____

PROJECT NO.
24-102

DRAWING NO.:
P202

SHEET OF


DATE: NOVEMBER 3, 2025

CHECKED BY: Checker

DRAWN BY: Author

6915 S Macadam Ave.
Suite #200
Portland, Oregon, 97219
Phone: (503) 892-1188
Contact: Matt McCormick
Since 1979



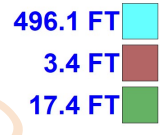

- The image contains two distinct visual elements. At the top is the AKANA logo, which consists of a circular emblem with a stylized building facade inside, followed by the word "AKANA" in a large, bold, sans-serif font. To the right of the logo is the contact information: "6410 SE Lake Road, Suite 200", "Portland, OR 97222", "Phone (503) 652-9980", and "Fax (503) 652-9981". Below this is a circular professional engineer seal for the State of Arizona. The seal contains the text "Registered Professional Engineer", "CERTIFICATE NO.", "36525", "MARK A. HOLTER", a signature, "Signed", and "ARIZONA USA".

WHITE MOUNTAIN APACHE TRIBE
HEALING TO WELLNESS COURT
418 Chief Ave
Whiteriver, AZ 85941

[illegible]

PROJECT NO. 24-102	DRAWING NO.:
	SHEET OF