

Walnut Hill Auditorium

**Sutton
Beebe
Babin**
Architects, LLC

**Sutton Beebe Babin
Architects, LLC**

**Mechanical/Electrical Engineer:
EMA Engineering & Consulting**

**Civil and Structural Engineer:
Aillet, Fenner, Jolly & McClelland Inc.**

**9360 Woolworth Rd
Shreveport, LA 71129**

Construction Documents

Date:

02/16/2026

SBB Project Number:

2527.00

**Caddo Parish School Board
Project # CPSB-2027-213**

Caddo Parish School Board Members:

Keith Burton
Steve Umling
Jasmine Green (President)
Dr. Terence Vinson
Don Little
Dr. Bonita Douzart
Mary Trammel (Second Vice President)
Jerry Bowman, Jr.
Jeri Bowen
Barry F. Rachal
Katie McLain
Jessica Yeates, (First Vice President)
Dottie Bell

Superintendent
District 1
District 2
District 3
District 4
District 5
District 6
District 7
District 8
District 9
District 10
District 11
District 12

Civil Sheet List

Sheet Number	Sheet Name
C1.01	Existing Conditions and Demolition Plan
C2.01	Finish Site Plan
C2.02	Utility Plan
C3.01	Miscellaneous Details
C3.02	Drainage and Utility Details
C4.01	Erosion Control Plan
C4.02	Erosion Control Details

Structural Sheet List

Sheet Number	Sheet Name
S1.01	Foundation Plan
S1.02	Roof Framing Plan
S2.01	Foundation Sections
S2.02	Foundation Sections
S3.01	Framing Sections
S3.02	Framing Sections
S4.01	Bracing Elevations
S5.01	General Notes
S5.02	Typical Details
S5.03	Typical Details
S5.04	Typical Details

Architectural Sheet List

Sheet Number	Sheet Name
G0.00	Title Sheet
G0.01	Life Safety Plan
A1.01	Reference Floor Plan
A1.02	Dimension Floor Plan
A1.03	Seating Plan
A1.06	Partition Types
A1.07	Opening Schedule & Details
A1.08	Opening Details
A1.09	Roof Plan
A1.10	Roof Details
A1.11	Roof Details
A1.12	Roof Details
A2.01	Exterior Elevations
A2.02	Exterior Elevations
A3.01	Building Sections
A3.02	Building Sections
A3.03	Wall Sections
A4.01	Plan Details
A4.02	Plan Details
A4.03	Plan Details
A5.01	Interior Elevations
A5.02	Enlarged Plans and Interior Elevations
A5.03	Enlarged Plan and Interior Elevations
A5.04	Interior Elevations
A5.05	Interior Elevations
A5.06	Interior Elevation
A5.07	Interior Details
A5.08	Interior Details
A6.01	Finish Schedule and Floor Pattern Plan
A6.02	Reflected Ceiling Plan

Electrical Sheet List

Sheet Number	Sheet Name
ME1.01	Site Plan - Mechanical & Electrical
E1.01	Floor Plan - Power
E1.02	Ceiling Plan - Power
E2.01	Floor Plan - Lighting
E3.01	Electrical Schedules
E3.02	Electrical Details
E3.03	Low Voltage Details
E3.04	Camera Details

Mechanical Sheet List

Sheet Number	Sheet Name
M0.1	Mechanical Notes & Legends
M0.2	Mechanical Schedules
M1.1	First Floor Mechanical Plan
M1.2	Mechanical Roof Plan
M2.1	Mechanical Details

Plumbing Sheet List


Sheet Number	Sheet Name
P0.1	Plumbing Notes, Schedules, Isometrics & Legends
P1.1	First Floor Plumbing Plan
P2.1	Plumbing Details

Audio Visual List

Sheet Number	Sheet Name
TAV-1	AVL System Drawings

-  Silt Fence Remove With Gate
-  Remove Tennis Net
-  Clear and Grub Existing Trees/Brush
-  10'x10' Concrete Pad Remove
-  Remove Tennis Court With Tennis Net

575.8 FT
91.6 FT
2.0 EA
4.0 EA
12416.3 SQ FT

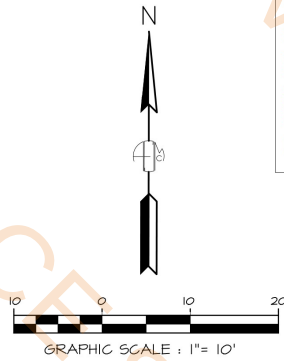


DEMOLITION NOTES:

- ① REMOVE TENNIS COURT.
- ② REMOVE FENCE/GATE.
- ③ CLEAR AND GRUB EXISTING TREES/BRUSH.
- ④ REMOVE CONCRETE PAD.
- ⑤ FUTURE BUILDING OUTLINE.


GENERAL NOTES

1. LOUISIANA ONE CALL NOTIFICATION PROGRAM. IN ORDER TO FACILITATE ITS PURPOSE, L.R.S. 40:1749.13 STATES THAT NO PERSON SHALL EXCAVATE OR DEMOLISH WITHOUT FIRST ASCERTAINING THE LOCATION OF UNDERGROUND UTILITIES BY SERVING TELEPHONIC NOTICE TO A REGIONAL NOTIFICATION PROGRAM. IN THE STATE OF LOUISIANA, THE REGIONAL NOTIFICATION PROGRAM IS LOUISIANA ONE CALL. IN ORDER TO SERVE NOTICE OF EXCAVATION, THIS PROGRAM CAN BE REACHED BY CALLING 1-800-272-3020.
2. CAUTION!!! ALL EXISTING UTILITIES PLOTTED FROM INFORMATION PROVIDED BY THE RESPECTIVE UTILITY COMPANIES, AVAILABLE AS-BUILT DRAWINGS, AND FIELD LOCATION OF ABOVE GROUND FEATURES ONLY. NOT ALL EXISTING UTILITIES MAY BE SHOWN ON THE DRAWINGS. IT IS THE CONTRACTOR'S RESPONSIBILITY TO DETERMINE ALL EXISTING UTILITIES THAT MAY CONFLICT WITH PROPOSED WORK, EVEN IF THEY ARE NOT SHOWN ON THE DRAWINGS, AND TO FIELD VERIFY THEIR LOCATION PRIOR TO CONSTRUCTION. CONFLICTS OR DISCREPANCIES ARE TO BE BROUGHT TO THE IMMEDIATE ATTENTION OF THE ENGINEER. THE ENGINEER ASSUMES NO LIABILITY FOR DAMAGES TO EXISTING UTILITIES NOT SHOWN ON THE PLANS OR DAMAGES RESULTING FROM DISCREPANCIES BETWEEN THE LOCATION OF UTILITIES SHOWN ON THE PLANS AND THEIR ACTUAL LOCATION.
3. CONTRACTOR SHALL COORDINATE ALL WORK WITH LOCAL UTILITY COMPANIES WHEN WORKING NEAR THEIR RESPECTIVE FACILITIES.
4. CONTRACTOR SHALL COORDINATE UTILITY TIE-INS WITH THE OWNER. CONTRACTOR SHALL OBTAIN OWNER APPROVAL AND SCHEDULE ANY REQUIRED INTERRUPTIONS IN SERVICE THAT ARE REQUIRED FOR UTILITY CONNECTIONS.
5. THE CONTRACTOR MUST ASSURE THAT ADJACENT STREETS AND DRIVES ARE MAINTAINED FOR SAFE TRAVEL AND MUST TAKE IMMEDIATE ACTION TO REMOVE DEBRIS, MUD, AND OTHER UNSAFE ITEMS FROM STREETS.
6. CONSTRUCTION BARRELS AND MARKERS SHALL BE USED IN ACCORDANCE WITH CURRENT M.U.T.C.D., LOUISIANA DOTD AND CITY REQUIREMENTS OR AS DIRECTED BY PROJECT ENGINEER WHEN CONSTRUCTION ACTIVITY OCCURS ADJACENT TO ROADS.
7. CONTRACTOR SHALL DEVELOP A STORMWATER POLLUTION PREVENTION PLAN (SWP3) FOR CONSTRUCTION ACTIVITY. THE CONTRACTOR WILL BE REQUIRED TO IMPLEMENT THE CONDITIONS OF THE SWP3 AND THE LOUISIANA DEPARTMENT OF ENVIRONMENTAL QUALITY CONSTRUCTION ACTIVITY GENERAL PERMIT REQUIREMENTS.
8. CONTRACTOR SHALL CLEAR AND GRUB AND PERFORM ALL DEMOLITION NECESSARY FOR CONSTRUCTION OF THE PROJECT. THE CONTRACTOR SHALL COORDINATE WITH OWNER PRIOR TO BEGINNING DEMOLITION OF THE WORK AREA.
9. ALL TRENCH, DRAINAGE STRUCTURE AND OTHER EXCAVATIONS SHALL BE MADE IN STRICT ACCORDANCE WITH OSHA REGULATIONS AND OTHER APPLICABLE FEDERAL, STATE, AND LOCAL REGULATIONS, CODE AND ORDINANCES.
10. TEMPORARY ACCESS DRIVES MAY BE REQUIRED DURING CONSTRUCTION IN ORDER TO FACILITATE ACCESS TO ALL AREAS OF THE SITE, ESPECIALLY WHEN PLACING BUILDING CONCRETE. THE NEED FOR TEMPORARY ACCESS DRIVES IS TO BE DETERMINED BY THE GENERAL CONTRACTOR. MEANS FOR KEEPING SOILS SUITABLE FOR CONSTRUCTION TRAFFIC, SUCH AS LIME STABILIZATION, ETC. SHALL BE AT THE CONTRACTOR'S EXPENSE.

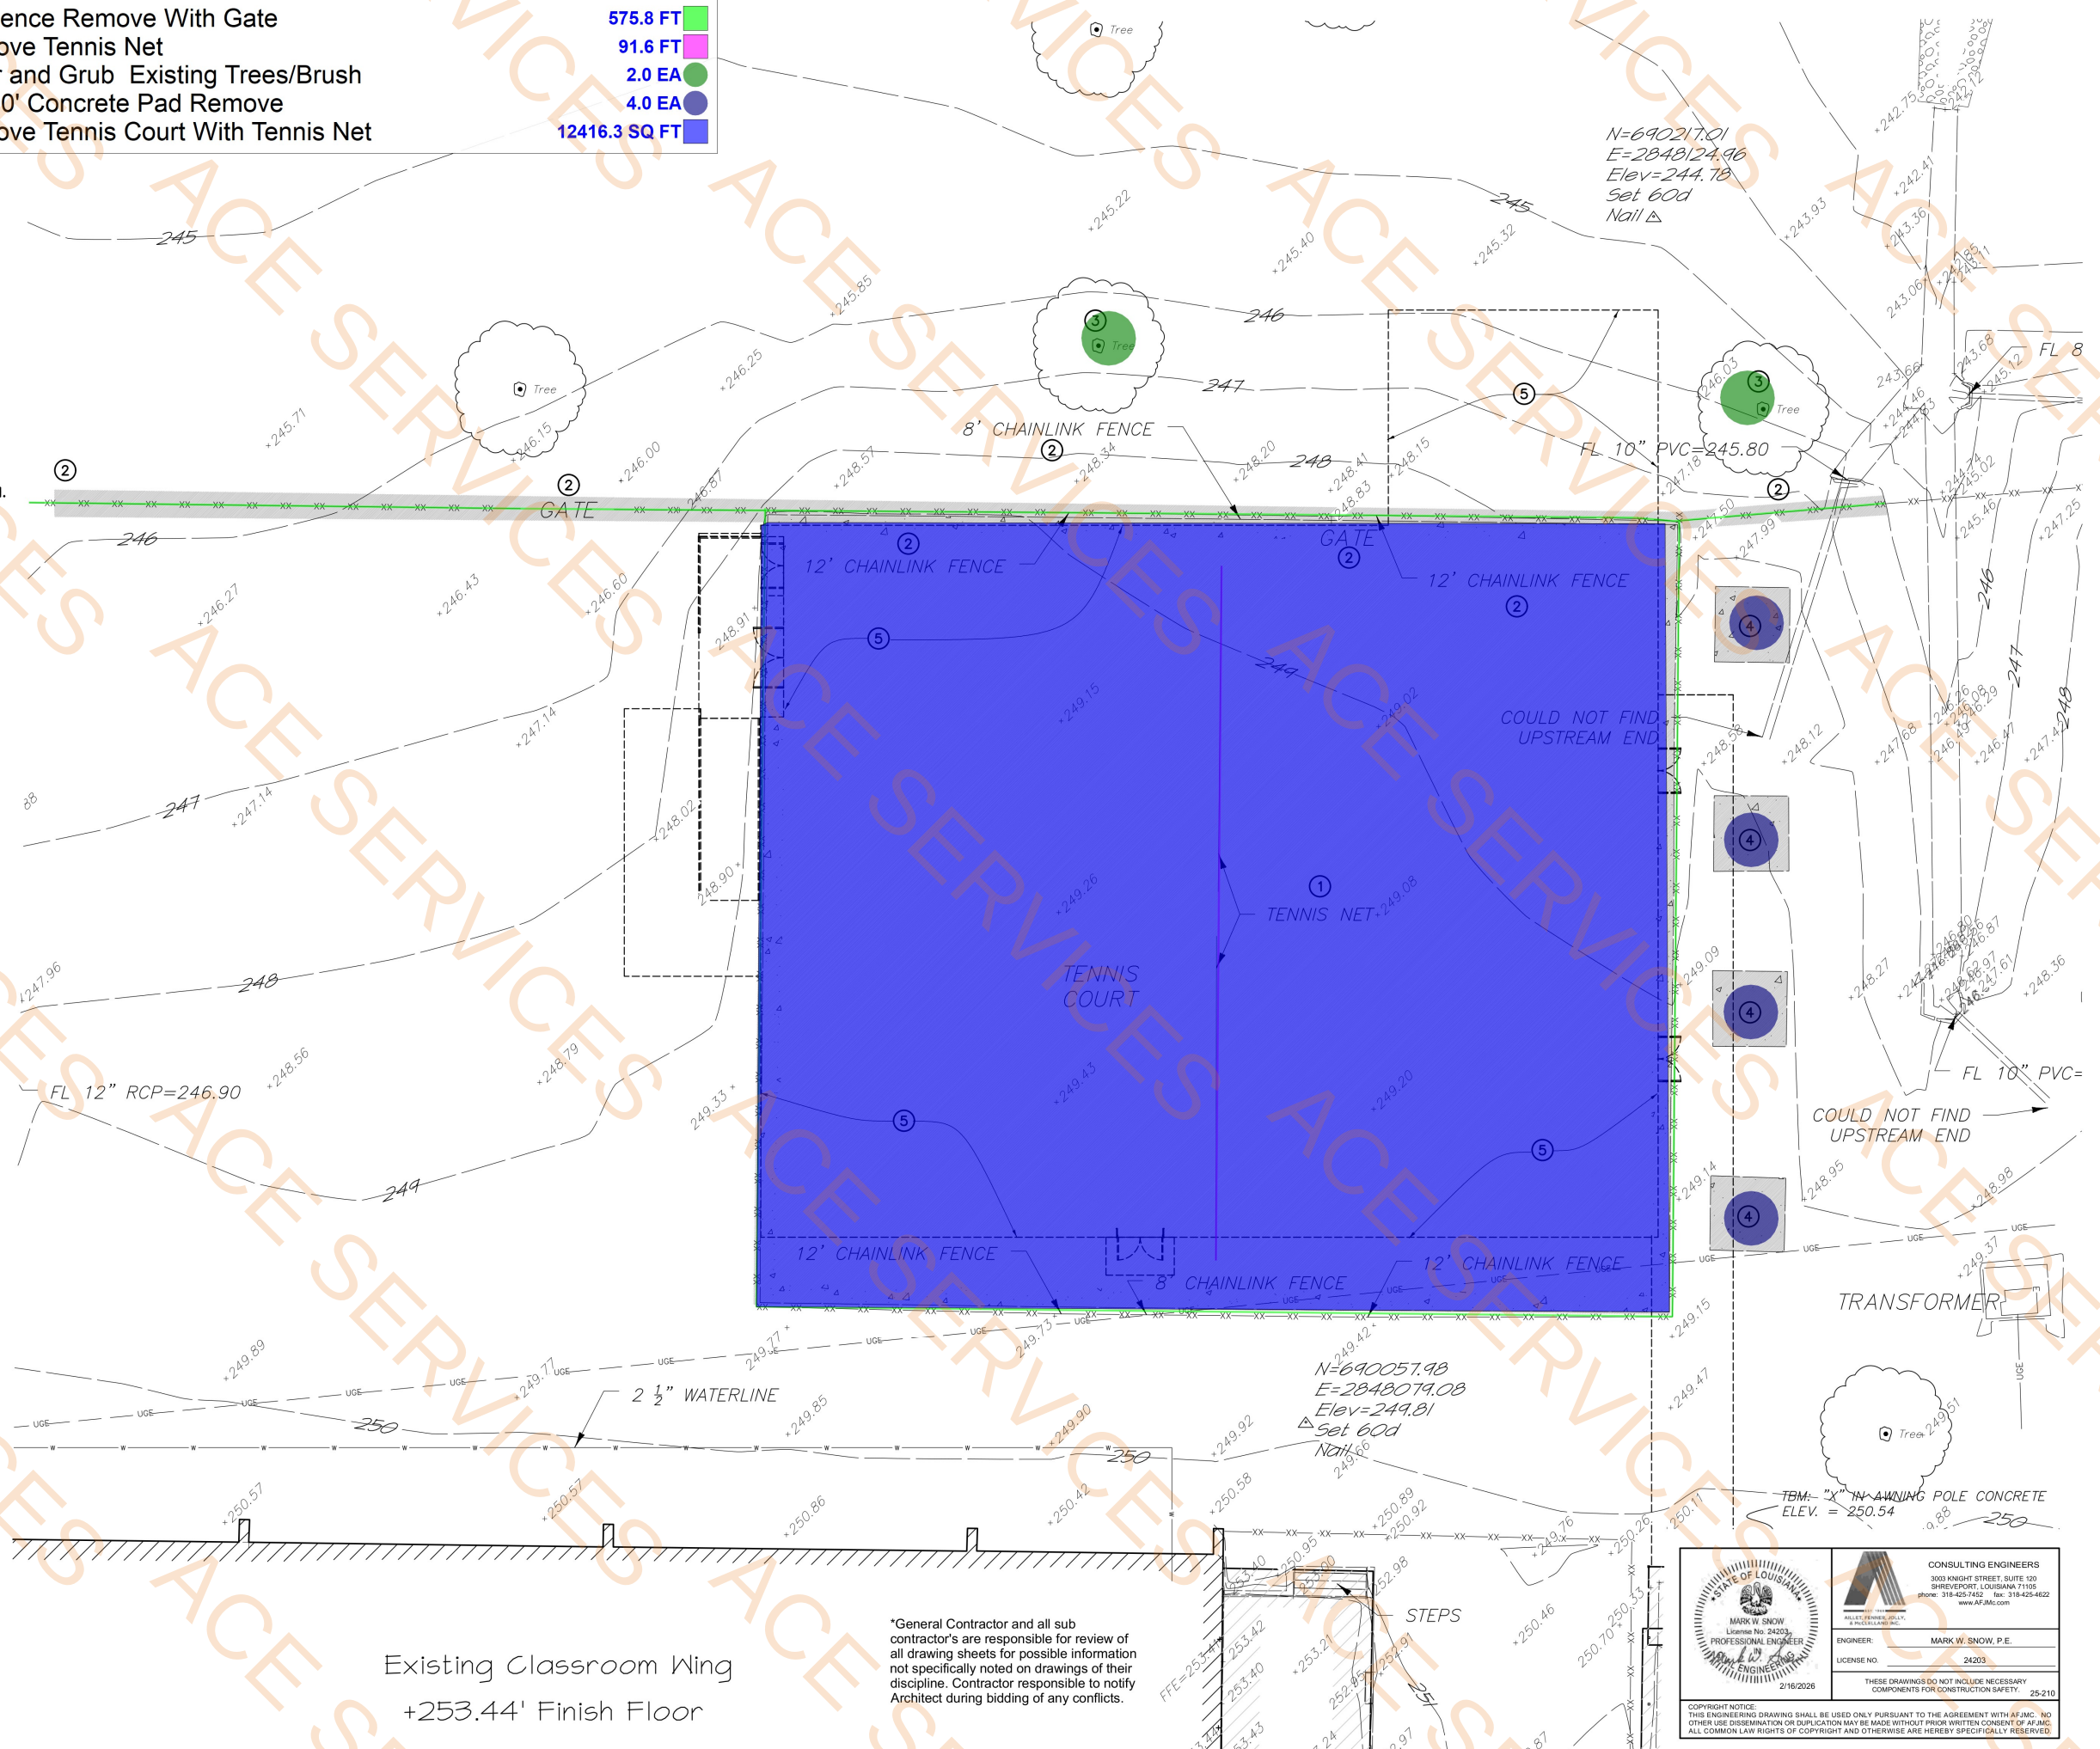

- Spread footing Type B
- Spread footing Type c
- Spread footing Type A
- Spread footing Type D
- 5" Concrete Slab
- Section S2.01(1)
- Section S2.01(3)
- Section S2.02(4)
- Section S2.02(4)
- Section S2.01(5)
- GB3 Grade Beam
- GB1 Grade Beam
- GB4 Grade Beam
- GB2 Grade Beam
- Section S2.01(1A)
- Section S2.01(3a)
- S2.01 (4)
- Section S2.01(4A)
- S2.01(2)
- S2.01(2A)
- S2.01(6)
- S2.02(6)

3.0 EA
2.0 EA
1.0 EA
2.0 EA
11923.2 SQ FT
216.9 FT
24.6 FT
53.2 FT
68.4 FT
68.1 FT
80.5 FT
140.4 FT
5.5 FT
28.0 FT
97.7 FT
17.7 FT
1.0 EA
1.0 EA
3.0 EA
3.0 EA
1.0 EA
1.0 EA

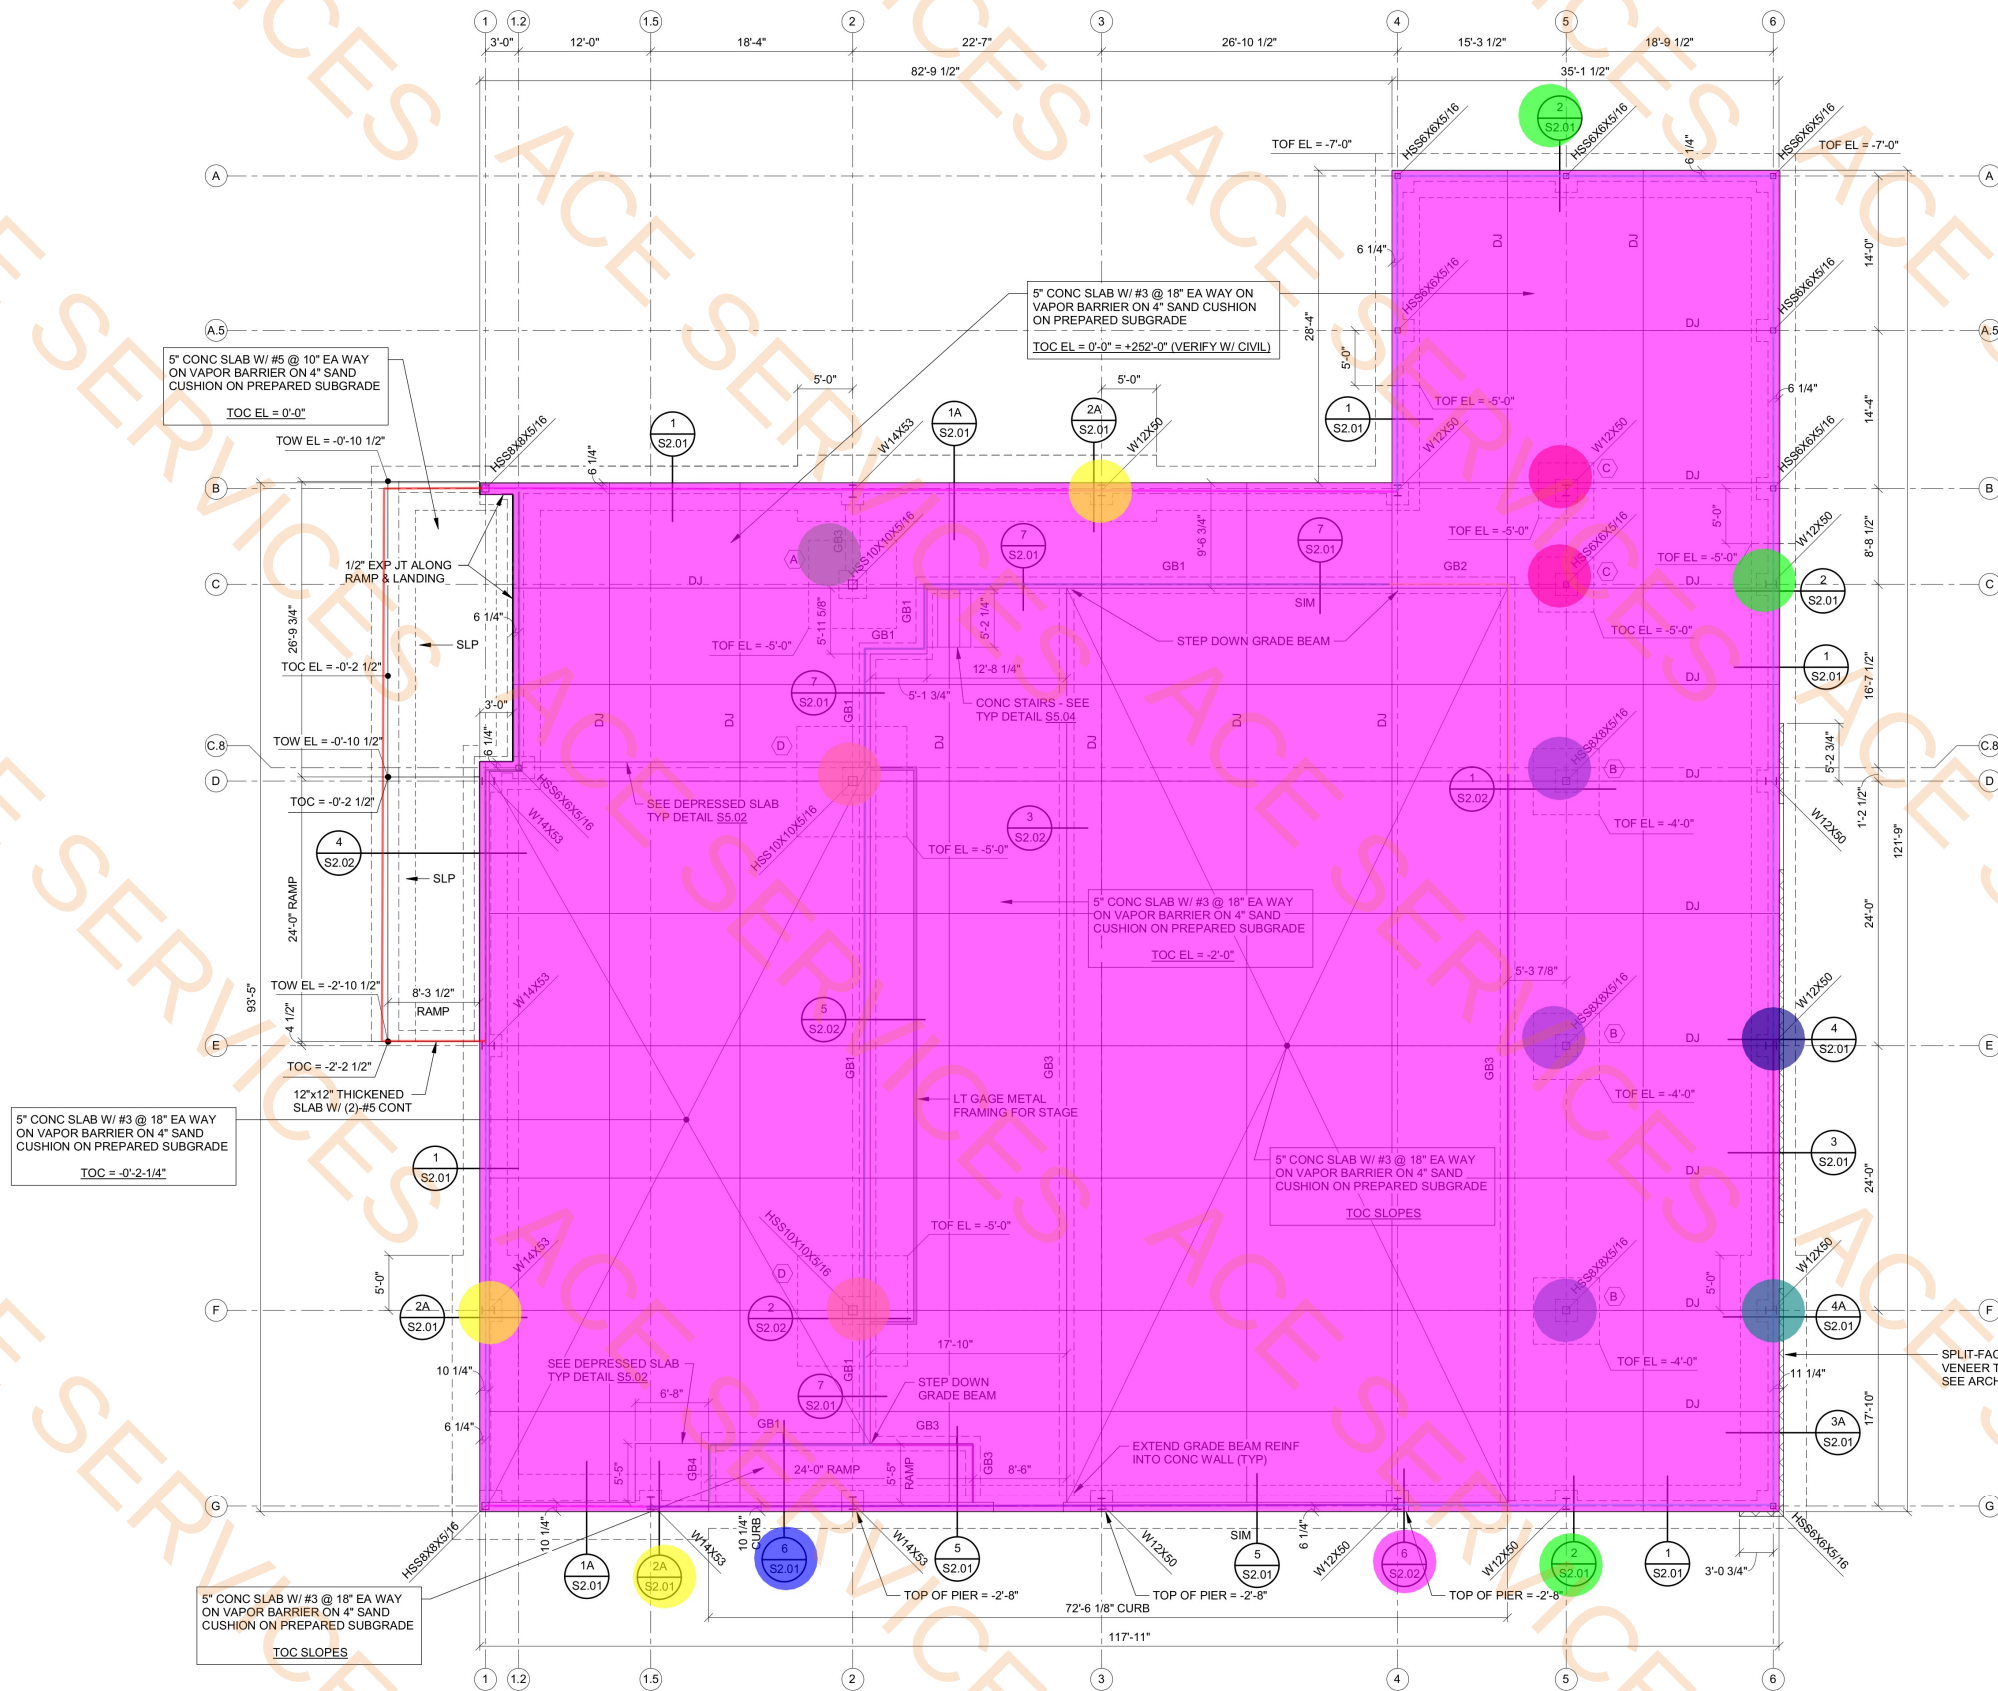

Foundation Plan
SCALE: 1/8" = 1'-0"

*General Contractor and all sub contractor's are responsible for review of all drawing sheets for possible information not specifically noted on drawings of their discipline. Contractor responsible to notify Architect during bidding of any conflicts.

NOTES:


- GB1, GRADE BEAM - SEE S5.02 FOR SCHEDULE AND DETAILS.
- (A) SPREAD FOOTING - SEE S5.02 FOR SCHEDULE AND DETAILS.
- DJ, SLAB CONSTRUCTION JOINT - SEE S5.02 FOR DETAIL.

	CONSULTING ENGINEERS
	3003 KNIGHT STREET, SUITE 120 SHREVEPORT, LOUISIANA 71105 phone: 318-425-7452 fax: 318-425-4022 www.AFJMc.com
	ENGINEER: LANE GRIFFITH KING, P.E.
	LICENSE NO. 38620
THESE DRAWINGS DO NOT INCLUDE NECESSARY COMPONENTS FOR CONSTRUCTION SAFETY. 25-210	


COPYRIGHT NOTICE:
THIS ENGINEERING DRAWING SHALL BE USED ONLY PURSUANT TO THE AGREEMENT WITH AFJMC. NO OTHER USE, DISSEMINATION OR DUPLICATION MAY BE MADE WITHOUT PRIOR WRITTEN CONSENT OF AFJMC. ALL COMMON LAW RIGHTS OF COPYRIGHT AND OTHERWISE ARE HEREBY SPECIFICALLY RESERVED.

- 247.500 - Proposed
- 248.500 - Proposed
- 249.500 - Proposed
- 250.500 - Proposed
- 251.500 - Proposed
- 246.500 - Existing
- 247.500 - Existing
- 248.500 - Existing
- 249.500 - Existing
- 250.500 - Existing
- 244.500 - Existing

- 3404.0 SQ FT
- 5621.0 SQ FT
- 3840.9 SQ FT
- 1162.5 SQ FT
- 13622.6 SQ FT
- 2639.2 SQ FT
- 1477.5 SQ FT
- 5778.2 SQ FT
- 4581.0 SQ FT
- 6017.8 SQ FT
- 2512.1 SQ FT
- 21547.4 SQ FT
- 149.7 SQ FT
- 1974.5 SQ FT

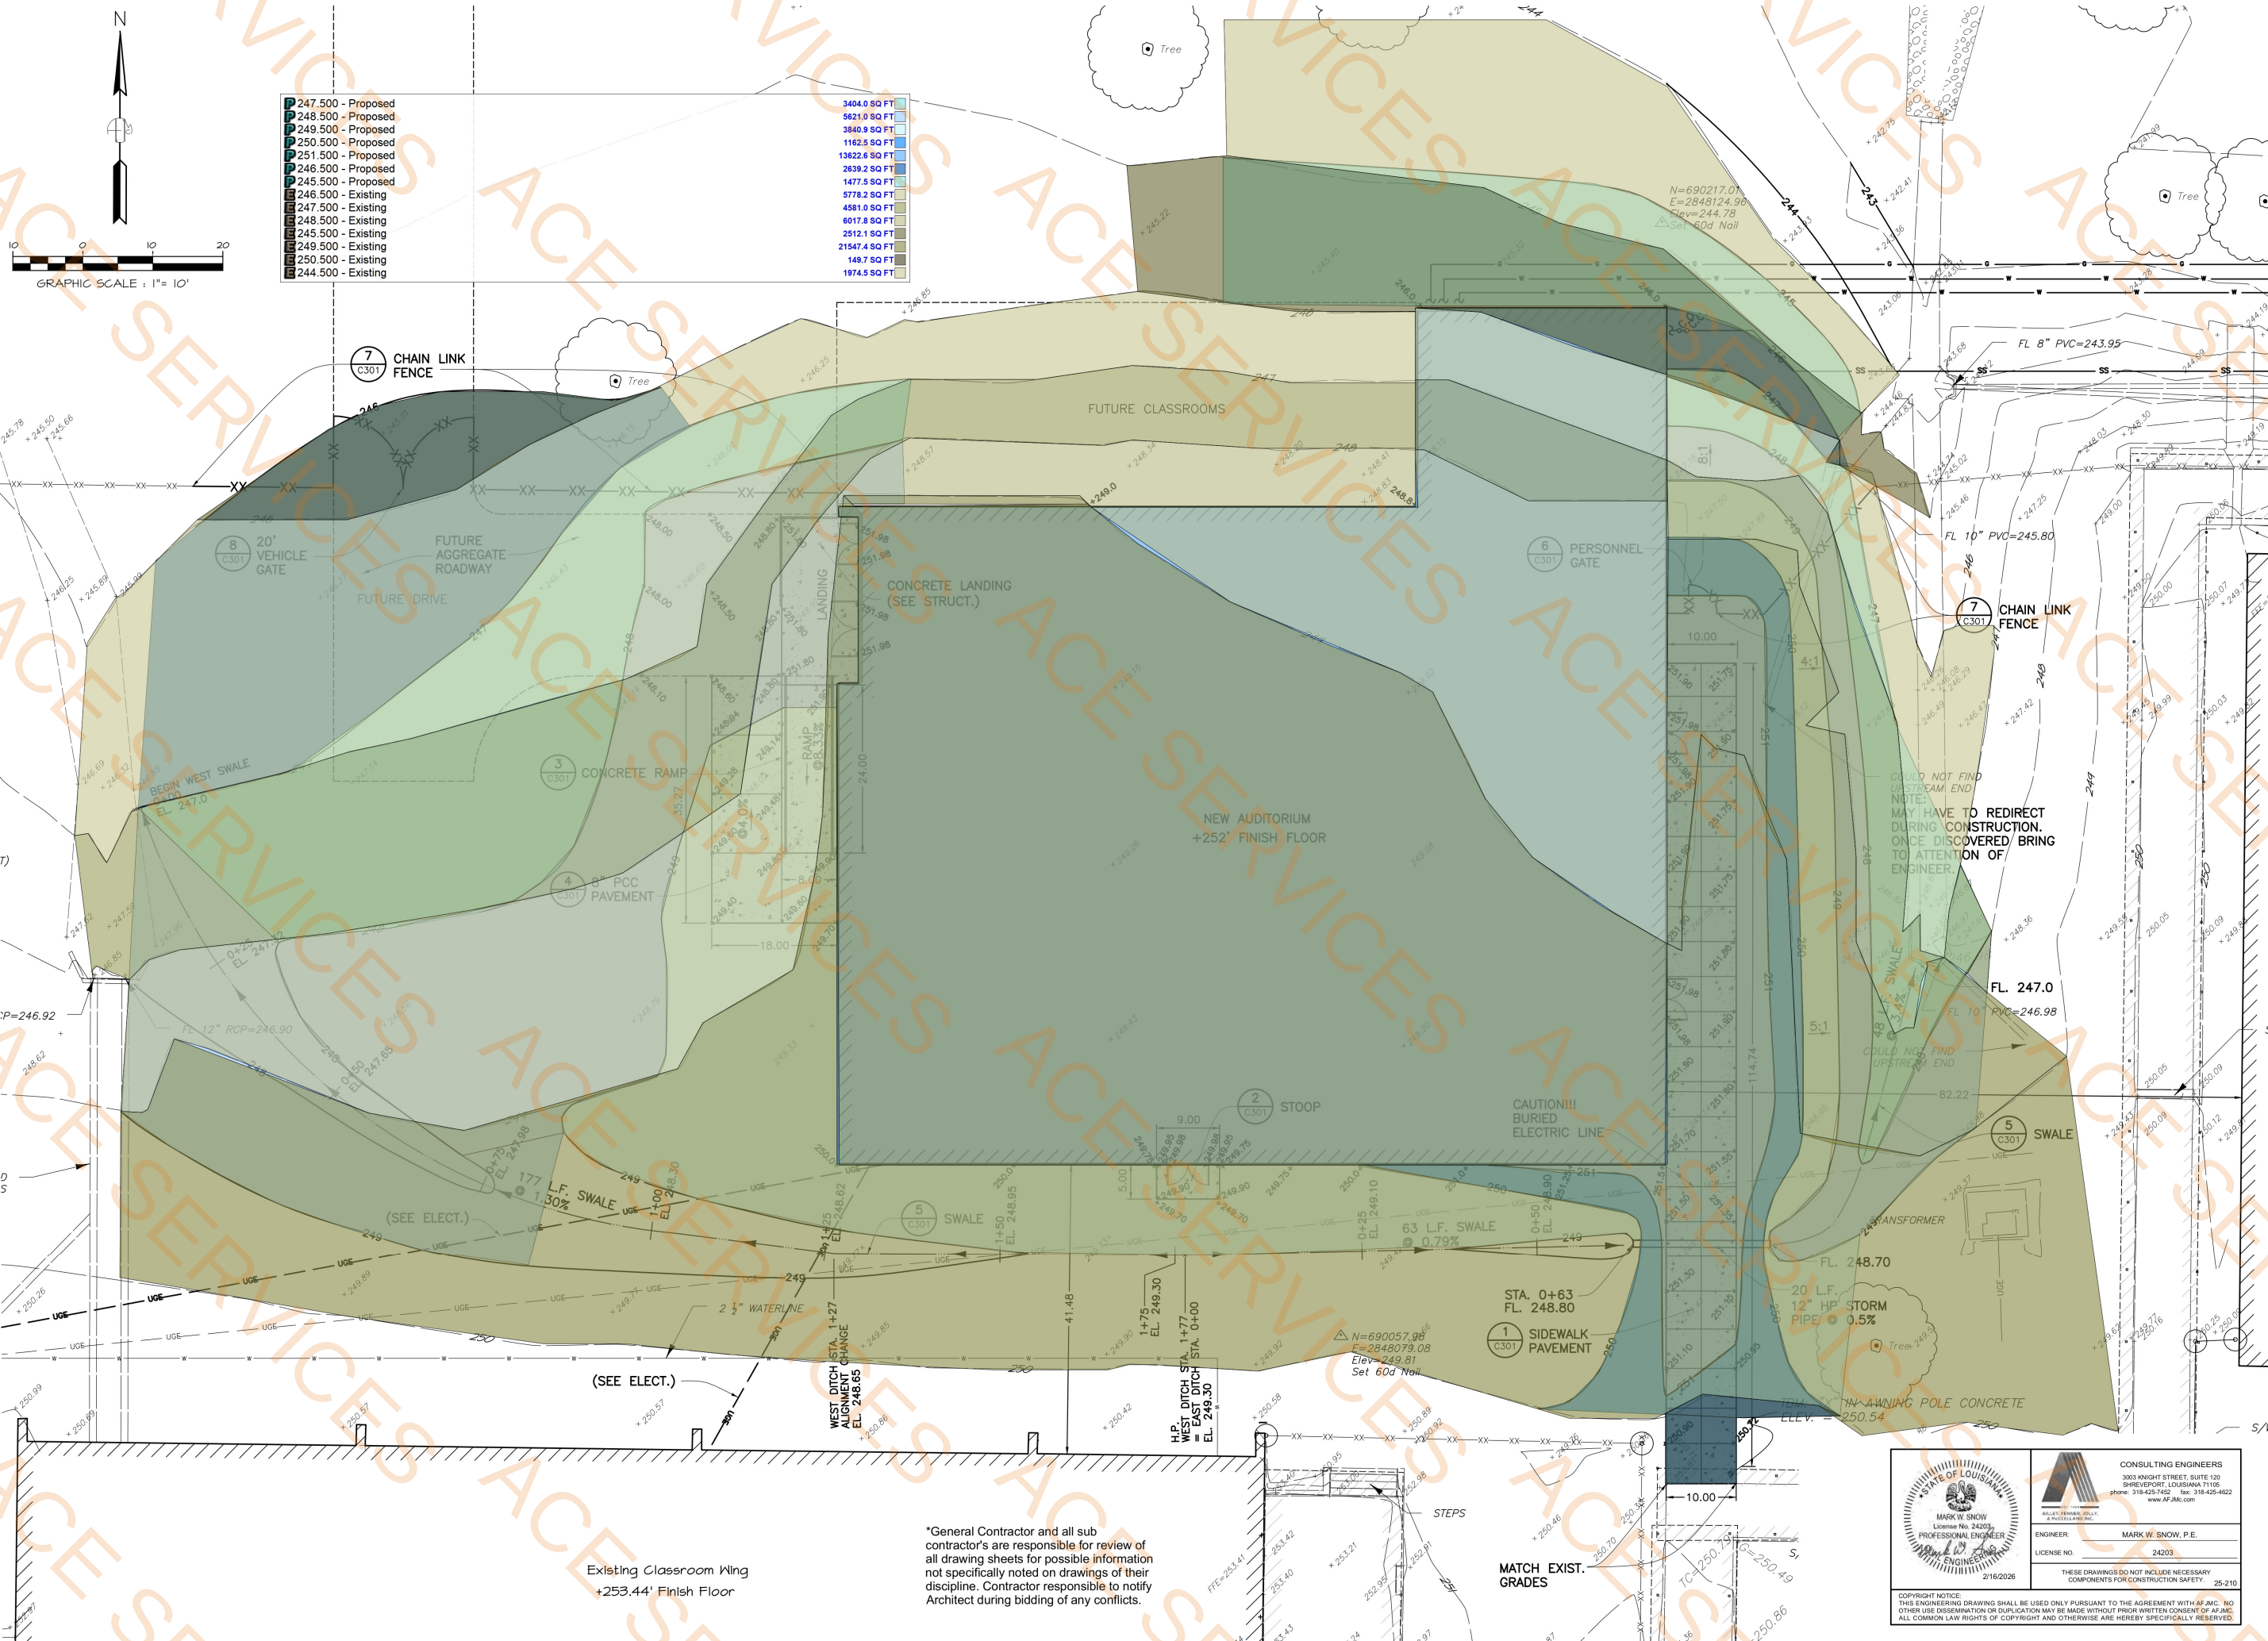


*General Contractor and all sub contractor's are responsible for review of all drawing sheets for possible information not specifically noted on drawings of their discipline. Contractor responsible to notify Architect during bidding of any conflicts.

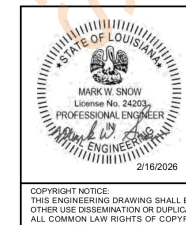

CONSULTING ENGINEERS 3003 KNIGHT STREET, SUITE 120 SHREVEPORT, LOUISIANA 71105 Phone: 318-425-7452 Fax: 318-425-4622 www.AFJMC.com	
ENGINEER:	MARK W. SNOW, P.E.
LICENSE NO.:	24203
THESE DRAWINGS DO NOT INCLUDE NECESSARY COMPONENTS FOR CONSTRUCTION SAFETY. 25-210	

5" Thick Landing Concrete	270.2 SQ FT
Ramp @ 8.33%	195.5 SQ FT
8" Thick PCC Pavement	435.4 SQ FT
4" Thick Side walk pavement	1182.3 SQ FT
6" Concrete Stoop w/ Thickened Edges	45.5 SQ FT
(18" Dia x 3' D) Gate Post Concrete	4.0 EA
(12" Dia x 3' D) Chain fence Post Conc @10' spcing	102.9 FT
(3' W x 1' D) V- Ditch (slope 1 in 4)Trench + Erosion control Matting	131.7 FT
12" HP Storm Pipe @ 0.5% Slope	19.5 FT
Ramp Railings	73.3 FT
Thickened Edge for concrete stoop	19.1 FT
Sealant	71.7 FT

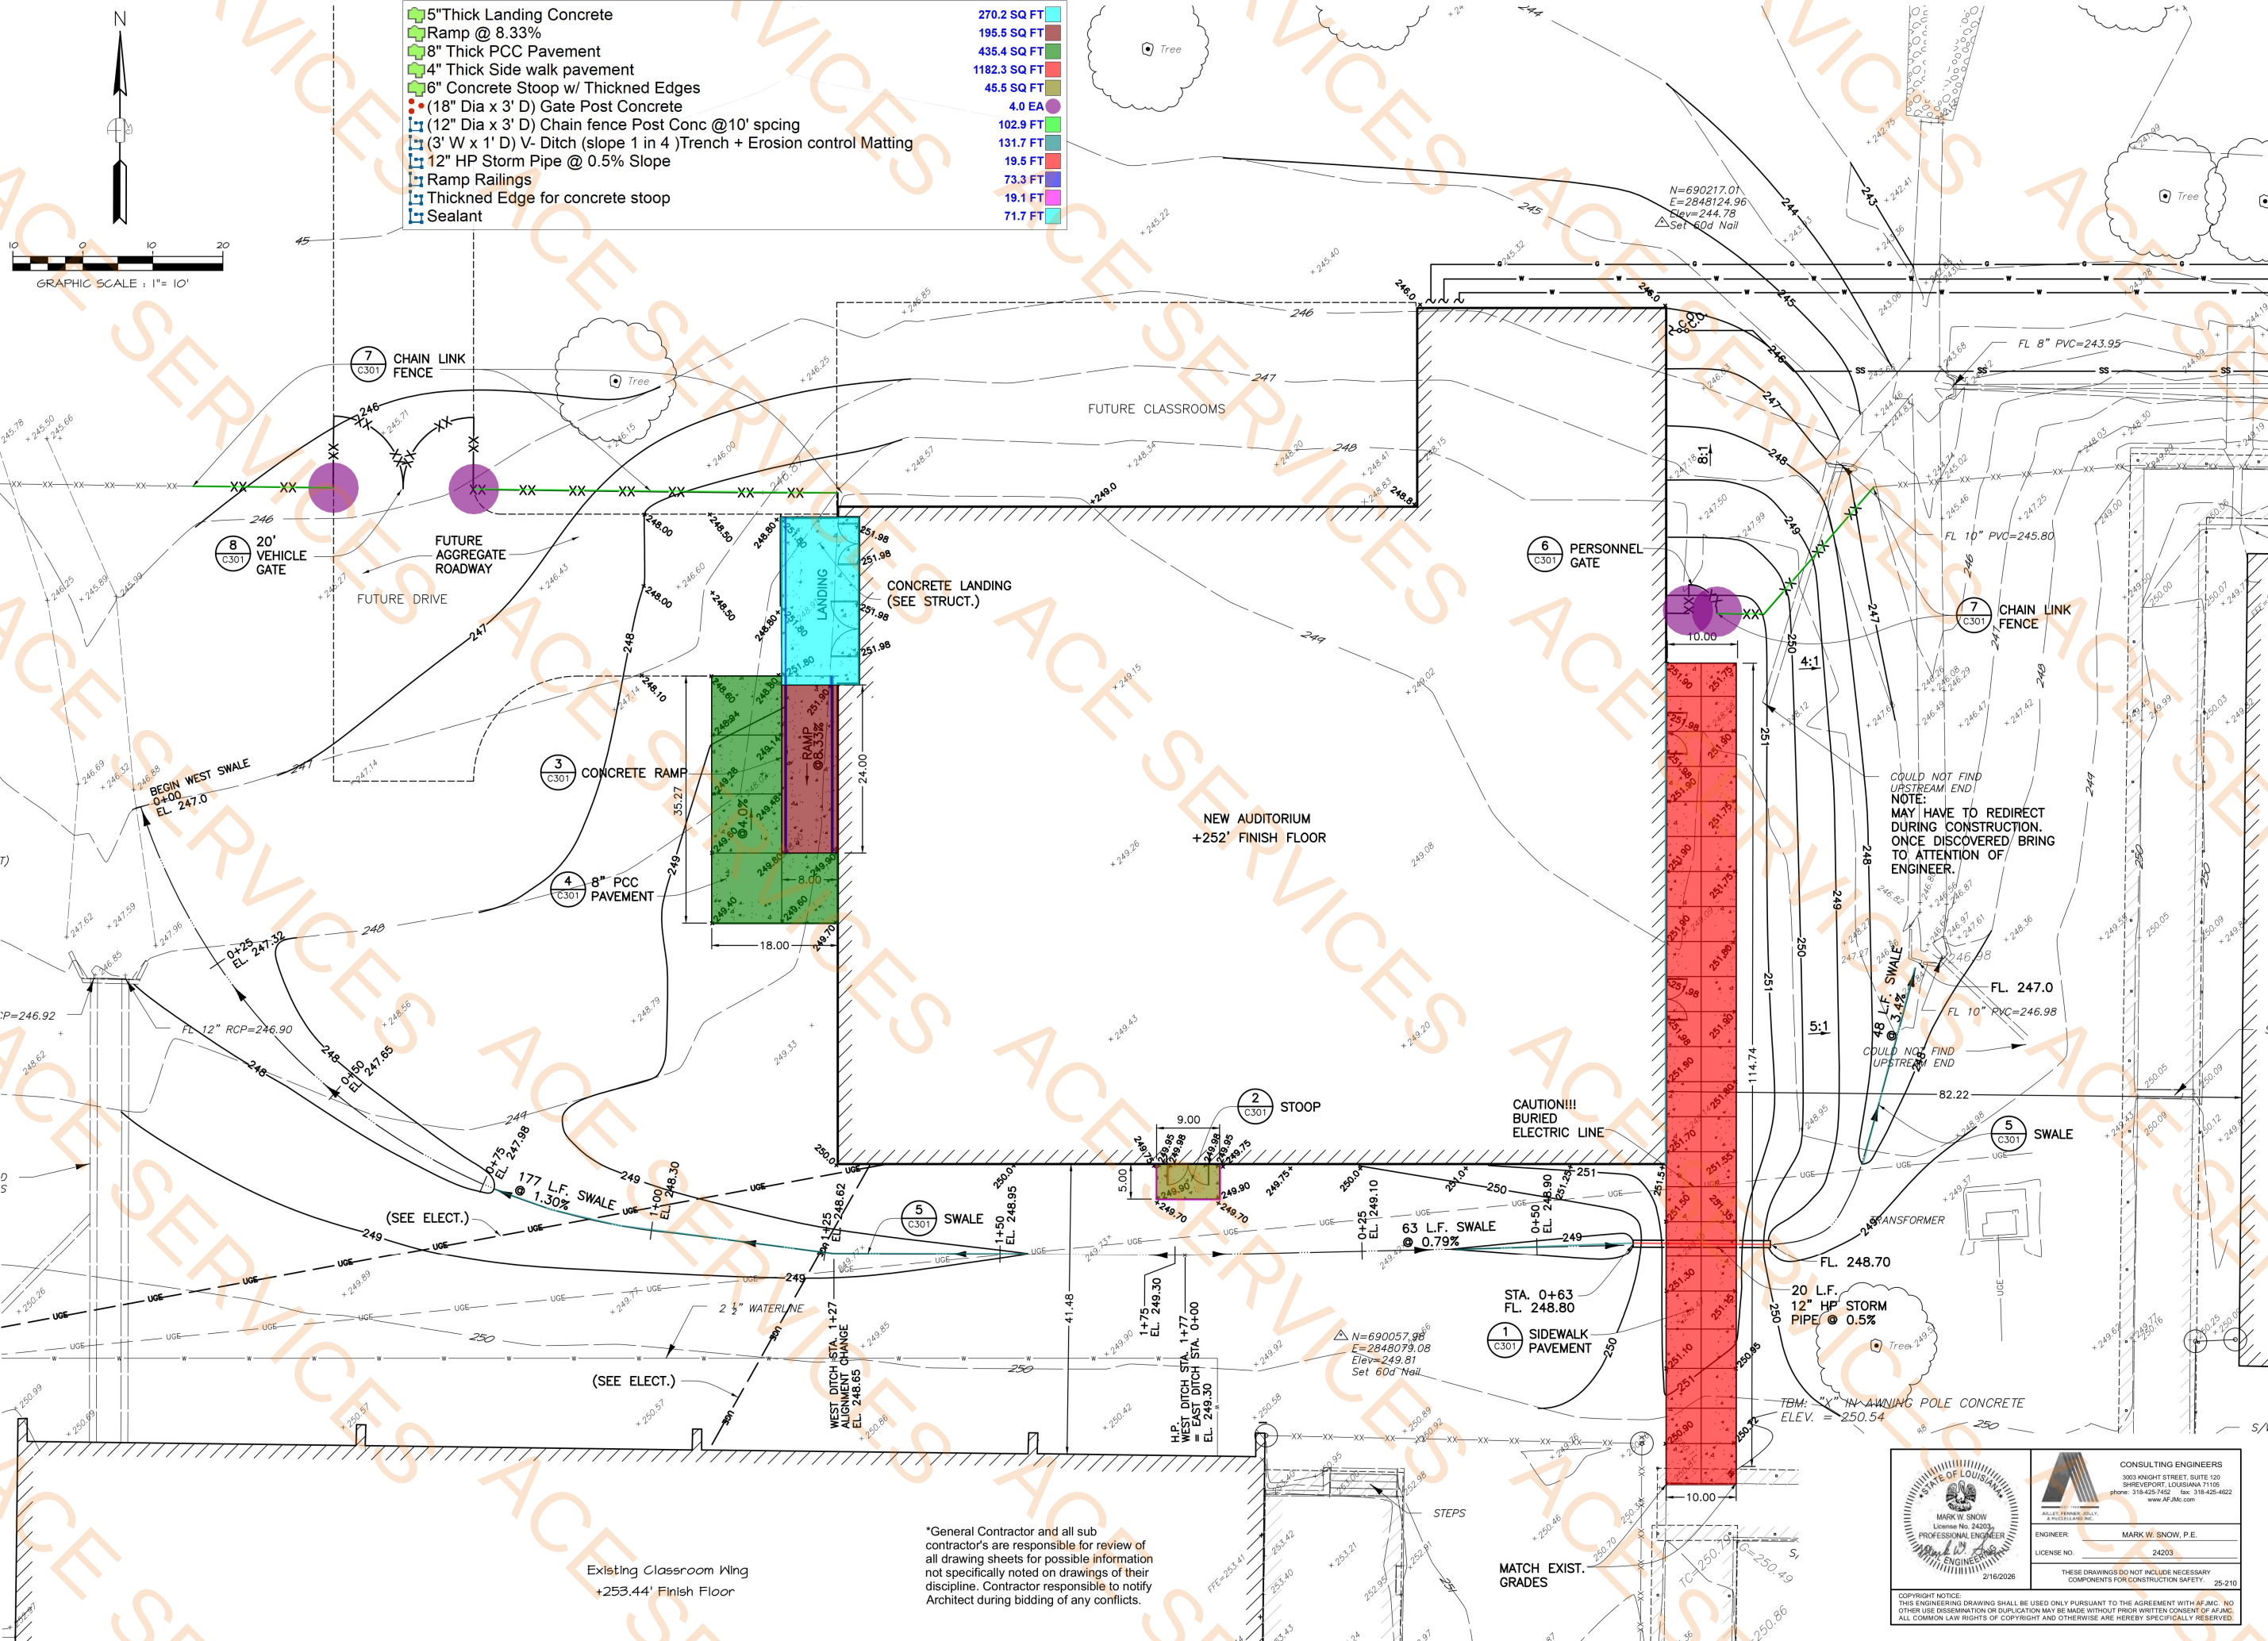


*General Contractor and all sub contractor's are responsible for review of all drawing sheets for possible information not specifically noted on drawings of their discipline. Contractor responsible to notify Architect during bidding of any conflicts.

MARK W. SNOW
License No. 24203
PROFESSIONAL ENGINEER


CONSULTING ENGINEERS
3003 KNIGHT STREET, SUITE 120
SHREVEPORT, LOUISIANA 71105
Phone: 318-425-7452 Fax: 318-425-4622
www.AJMc.com

ENGINEER: MARK W. SNOW, P.E.
LICENSE NO. 24203

THESE DRAWINGS DO NOT INCLUDE NECESSARY COMPONENTS FOR CONSTRUCTION SAFETY. 25-210

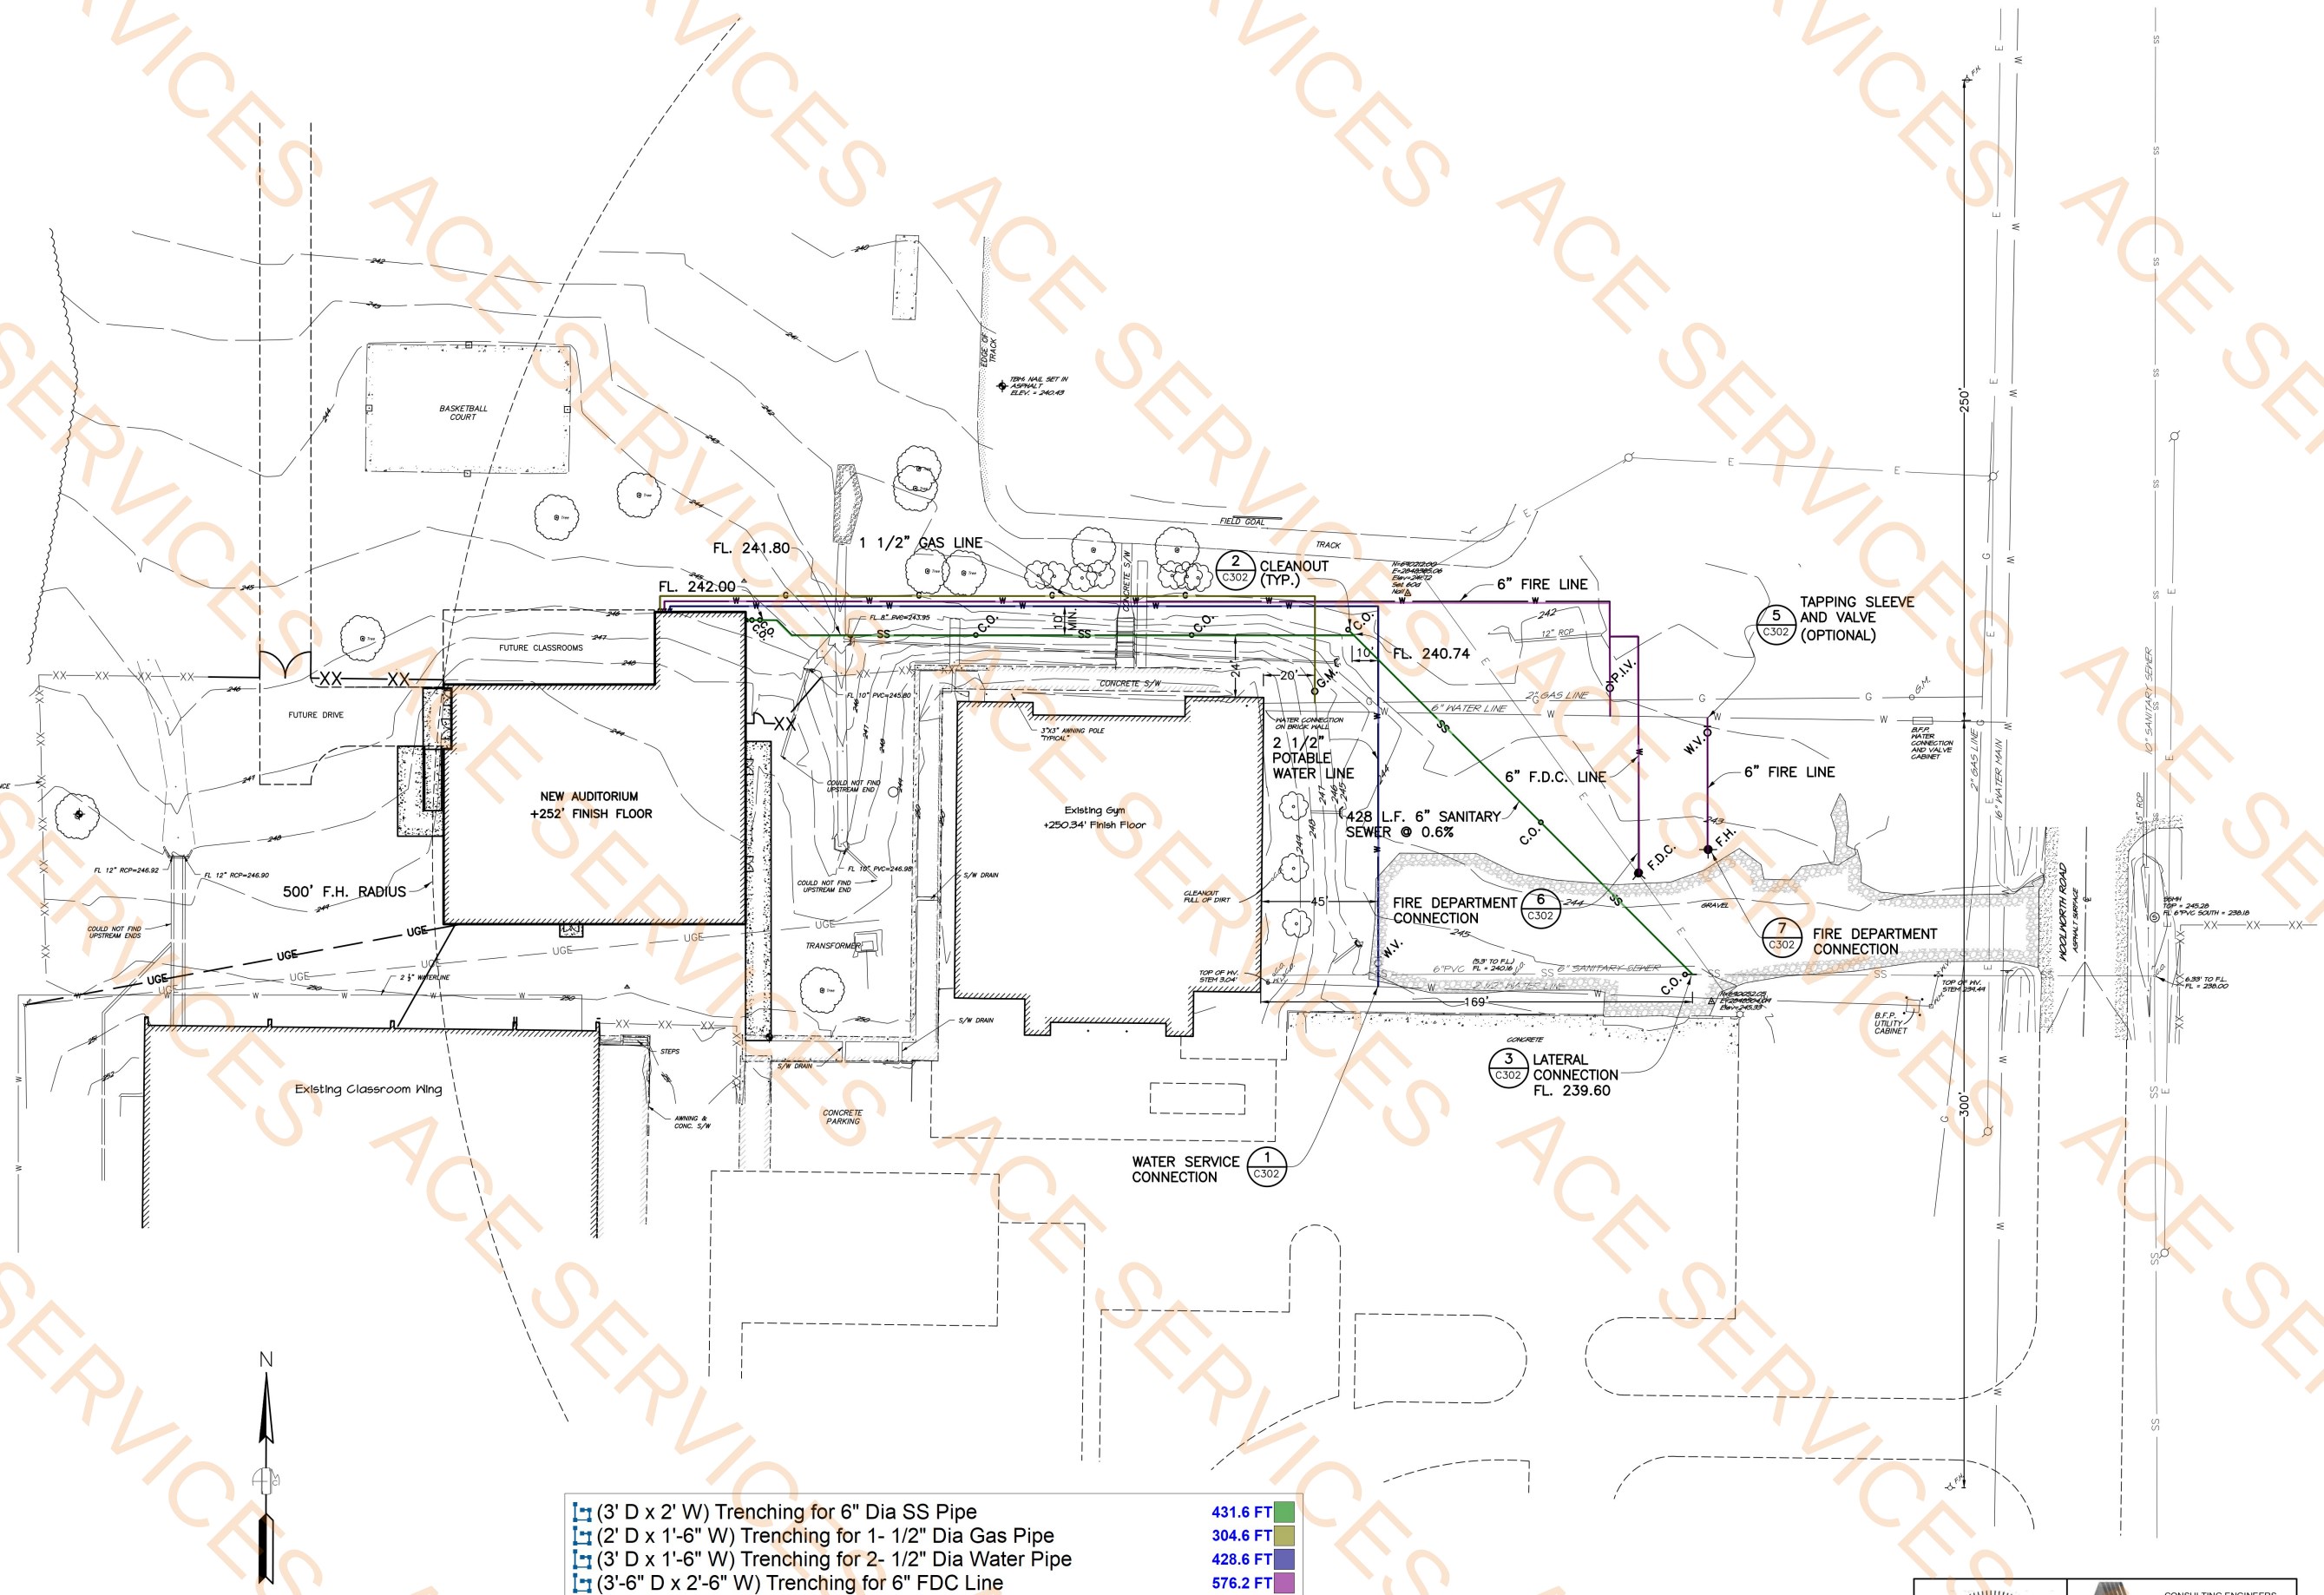


*General Contractor and all sub contractor's are responsible for review of all drawing sheets for possible information not specifically noted on drawings of their discipline. Contractor responsible to notify Architect during bidding of any conflicts.

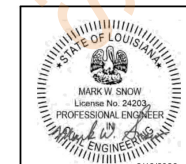

CONSULTING ENGINEERS	
3003 KNIGHT STREET, SUITE 120	
SHREVEPORT, LOUISIANA 71105	
Phone: 318-425-1452 Fax: 318-425-4622	
www.AJMc.com	
ENGINEER:	MARK W. SNOW, P.E.
LICENSE NO.	24203
THESE DRAWINGS DO NOT INCLUDE NECESSARY COMPONENTS FOR CONSTRUCTION SAFETY.	
25-210	

COPYRIGHT NOTICE:
THIS ENGINEERING DRAWING SHALL BE USED ONLY PURSUANT TO THE AGREEMENT WITH AFJMC.
NO OTHER USE, DISSEMINATION OR DUPLICATION MAY BE MADE WITHOUT PRIOR WRITTEN CONSENT OF AFJMC.
ALL COMMON LAW RIGHTS OF COPYRIGHT AND OTHERWISE ARE HEREBY SPECIFICALLY RESERVED.

	Silt Fence	274.3 FT
	Seeding, Fertilizing and Erosion Control Matting	8290.1 SQ FT
	Seeding, Mulching and Fertilizing	14827.8 SQ FT
	Erosion control Devices (Wattle)	51.4 FT

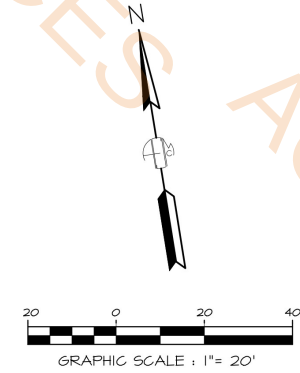


EROSION CONTROL NOTES:

- ① EROSION CONTROL MATTING ON STEEP SLOPES TO BE INSTALLED AS REQUIRED IN SITE GRADING PLAN OR AS DIRECTED BY ENGINEER.
- ② SILT FENCING SHALL BE PLACED AS REQUIRED OR DIRECTED TO PREVENT EROSION INTO DITCHES, DRAINAGE STRUCTURES, OR MIGRATING OFF SITE.
- ③ CONTRACTOR TO INSTALL MEASURES TO PREVENT TRACKING OF MUD AND DEBRIS ON TO ROADWAY. IF TRACKING DOES OCCUR, CONTRACTOR IS RESPONSIBLE FOR REMOVAL OF THE TRACKED MUD OR DEBRIS.
- ④ ALL FLAT DISTURBED AREAS TO RECEIVE SEEDING, FERTILIZER AND VEGETATIVE MULCH. DITCHES AND SLOPES SHALL BE SEED, FERTILIZED AND RECEIVE EROSION CONTROL MATTING.
- ⑤ SEE SHEET C4.02 FOR EROSION CONTROL DETAILS.

MATERIAL LEGEND:

	EROSION CONTROL DEVICES (WATTLE)
	SILT FENCING
	SEEDING, FERTILIZING AND EROSION CONTROL MATTING
	SEEDING, MULCHING AND FERTILIZING

*General Contractor and all sub contractor's are responsible for review of all drawing sheets for possible information not specifically noted on drawings of their discipline. Contractor responsible to notify Architect during bidding of any conflicts.

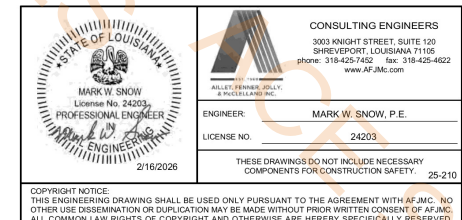



ELECTRICAL NOTES:

- EXISTING TO REMAIN.
--- NEW CONSTRUCTION.
- (E1) CONTRACTOR SHALL CONTACT ALL LOCAL UTILITY COMPANIES AND COORDINATE ALL SITE UTILITY SERVICES PRIOR TO BID. CONTRACTOR SHALL BE RESPONSIBLE FOR ALL FEES AND COSTS ASSOCIATED WITH PROVIDING SERVICES AND ANY UP-FRONT CHARGES REQUIRED BY UTILITY PROVIDERS. ALL COST SHALL BE INCLUDED IN BID. PANOLA HARRISON CONTACT: JASON BURSON 1-800-972-1093, EXT. 243
- (E2) CONTRACTOR SHALL COORDINATE ANY DISRUPTIONS OF ELECTRICAL SERVICE WITH OWNER A MINIMUM OF 2 WEEKS PRIOR TO PERFORMANCE OF WORK. ALL WORK ASSOCIATED WITH POWER OUTAGES SHALL BE PERFORMED OUTSIDE OF NORMAL BUSINESS HOURS.
- (E3) CONTRACTOR SHALL COORDINATE ANY EXISTING UNDERGROUND ELECTRICAL SERVICES, FEEDERS, BRANCH CIRCUITS, SPECIAL SYSTEM CIRCUITS, ETC. LOCATED UNDERNEATH FOOTPRINT OF NEW BUILDING AND RELOCATE OUT OF AREA OF CONSTRUCTION AS REQUIRED. CONTRACTOR SHALL BE RESPONSIBLE FOR REPAIRING ANY DAMAGE TO EXISTING UTILITIES DUE TO NEW CONSTRUCTION.
- (E4) PROVIDE A FIRE ALARM SUPERVISORY CONNECTION TO FIRE LINE BACKFLOW PREVENTER. EXTEND AND CONNECT TO THE FIRE ALARM PANEL.
- (E5) COORDINATE CANOPY LIGHT AND CONDUIT INSTALLATION WITH CANOPY PROVIDER. CONNECT NEW CANOPY LIGHTING TO EXISTING CANOPY LIGHTING CIRCUIT.
- (E6) RISE ON EXTERIOR IN RMC. ENTER BUILDING ABOVE CEILING AND EXTEND FIBER/CABLING TO IDF. PROVIDE J-KOOKS ABOVE CEILING.
- (E7) CONTRACTOR SHALL USE EXTREME CAUTION WHILE EXCAVATING. FIELD LOCATE ALL EXISTING UNDERGROUND UTILITIES WITH LOCAL UTILITY COMPANY PRIOR TO WORK.

(2' D x 1'-6" W) Trenching For 1" Electrical Conduits

621.7 FT

FIRE ALARM
EXTENDER PANEL

PANEL MDP

IDF

New Auditorium

(E3)

(2)1" C

EXISTING
PMT

A CANOPY MOUNTING
E3.04 DETAIL

RISE AT
EXISTING

EXISTING CANOPY
LIGHTS (TYP)

U/G SECONDARY

(E1) NEW PMT

(E2)

NEW U/G
PRIMARY

TRANSFORMER
PAD

(E3.02)

ESTIMATED LOCATION OF
EXISTING U/G PRIMARY

Existing Classroom Wing

EXISTING IDF

EXISTING ELECTRICAL
ROOM



SITE PLAN - MECHANICAL AND ELECTRICAL

SCALE: 1"=20'-0"



PARTIAL SITE PLAN - ELECTRICAL

1"=50'-0"

**Walnut Hill Auditorium
CPSB #2027-213**

9360 Woolworth Rd
Shreveport, LA 71129

Project No.
2527.00

Issue

Date
02/16/2026

Sheet Title
**SITE PLAN -
MECHANICAL &
ELECTRICAL**

Sheet No.

ME1.01

EMA Engineering & Consulting, Inc.
9441 STEVENS ROAD, SUITE 200
SHREVEPORT, LOUISIANA 71106
318.425.4500
LOUISIANA Registered Engineering Firm #E-5818
TXAS Registered Engineering Firm #E-480

DESIGN SOLVE ENHANCE
SUBMISSION OF BID WILL BE CONSIDERED AN ACKNOWLEDGMENT THAT THE CONTRACTOR HAS
VISITED THE SITE AND HAS VERIFIED ALL EXISTING JOB CONDITIONS AND INCLUDED ANY
NECESSARY MODIFICATION TO EXISTING AND NEW WORK REQUIRED FOR INSTALLATION OF
A COMPLETE AND WORKING SYSTEM. 5-191-1773-008