

DATE ISSUED:

6/25/2025

REVISIONS:




1 City Comments 9/3/2025

SHEET CONTENTS:

Landscape Plan
 And
 Dumpster Details

SHEET NUMBER:

LS-1.1

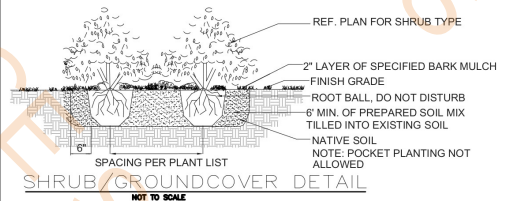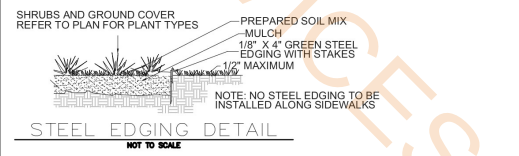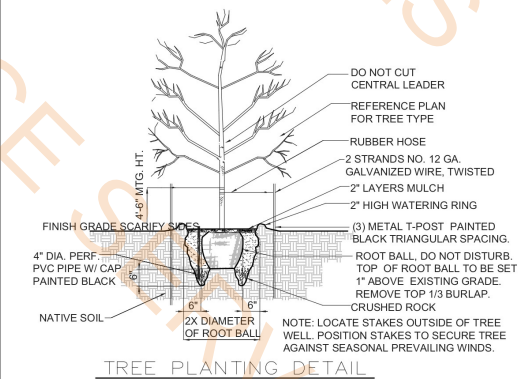


2 PLANTING DETAILS

SCALE: N/A

GENERAL NOTES:

- Landscape improvements for the property shall conform to -Site Landscaping as adopted by the City of Mansfield.
- Tree well locations to be coordinated with the adjacent development to ensure alignment.
- All landscaping shall be maintained in a healthy and live-growing condition at all times.
- Landscape Maintenance: The property owner, tenant or agent, shall be responsible for the maintenance of all required landscaping in a healthy, neat, orderly and live-growing condition at all times. This shall include mowing, edging, pruning, fertilizing, irrigation, weeding, and other such activities common to the maintenance of landscaping. Landscaped areas shall be kept free of trash, litter, weeds and other such materials not a part of the landscaping. Plant materials that die shall be replaced with plant materials of similar variety and size.
- The property owner will be responsible for the maintenance of all landscaping and hardscaping on or adjacent to the property, including trees, shrubs, groundcover, planter boxes, sidewalks, patio areas, trash receptacles, bicycle racks, benches, and street lights.

LANDSCAPE SYMBOLS

 

LANDSCAPE SCHEDULE

MARK	COMMON NAME	BOTANICAL NAME	MIN. SIZE	MIN. HEIGHT	QTY	REMARKS
T-1	Texas Live Oak	Quercus virginiana	4" cal.		8	Caliper measured 12" above grade.
T-2	Black gum	Nyssa sylvatica	4" cal.	-	17	Caliper measured 12" above grade.
T-3	Sycamore, American	Platanus occidentals	4" cal.		8	Caliper measured 12" above grade.
T-4	'Texas Lilac' Chaste Tree	Vitex agnus-castus	4" cal.	-	22	45 gallon or larger containers
T-5	Natchez Crape Myrtle	Lagerstroemia x 'Natchez'	4" cal.		37	Caliper measured 6" above grade. Total of 3- 1" multi-trunk to be provided.
T-6	Green Ash	Fraxinus pennsylvanica	4" cal.		13	Caliper measured 12" above grade.
S-1	Dwarf Wax Myrtle	Myrica pusilla	5 gal.	36"	150	
S-2	Texas red leaf yucca	Hesperaloe parvifolia	5 gal.	36"	148	
S-3	Little Bluestem	Schizachyrium scoparium	1 gal.	12"	258	
S-4	Dwarf Pampas Grass	Cortaderia selloana Pumila	5 gal.	36"	30	
S-5	Glossy Abelia	Abelia grandiflora	5 gal.	36"	24	At transformer height at planting to be 60"
G-1	Sod		-	-	-	In areas as shown.
G-2	Creeping Lilyturf	Liriope spicata	4" pot	-	-	1' offset intervals
G-3	Mulch		-	-	-	In all marked bed areas.
G-4	HYDROMULCH	Prairie Grass or equal	-	-	-	As required in disturbed areas not otherwise indicated
G-5	Grass - combination	Switch grass/buffalograss/Bushy Broom Grass	-	-	-	To be seeded in wet areas - detention pond.

1 LANDSCAPE PLAN


SCALE: 1" = 20'-0"

All grading and pond bottom in detention areas to receive G5 - grass mix.

4" Thk Barrier Free Concrete Ramp **314.1 SQ FT**
 8" Thk CMU Wall @ 6' H & 1'-6" D x 1'-4" W Concrete Footing **39.6 FT**
 6" Dia Steel Pipe Bollards **5.0 EA**
 14' W x 6' H Dumpster Gate **1.0 EA**
 G5 Ground Cover **77192.0 SQ FT**
 G3 Mulch **10553.7 SQ FT**
 G2 perennial **28665.2 SQ FT**
 G4 Mulch **6164.3 SQ FT**
 Expansion Joint @ Ramp **104.7 FT**


2 Dumpster Details

SCALE: Varies

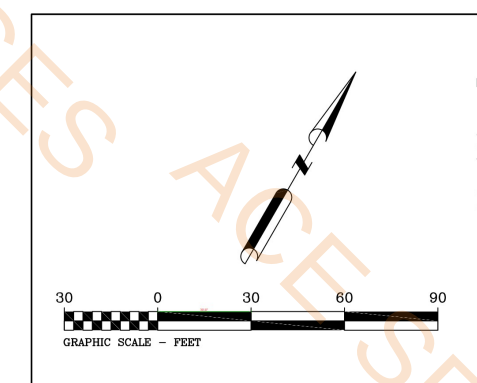[illegible][illegible]


VERDEXIUM
MANFIELD, TX

DEMO PLAN

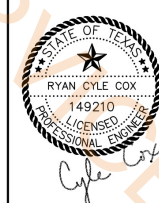

CCC JOB# **223-001**
COPYRIGHT ©
CHARLES CROOK CONSULTING, INC.
SHEET No

C-05

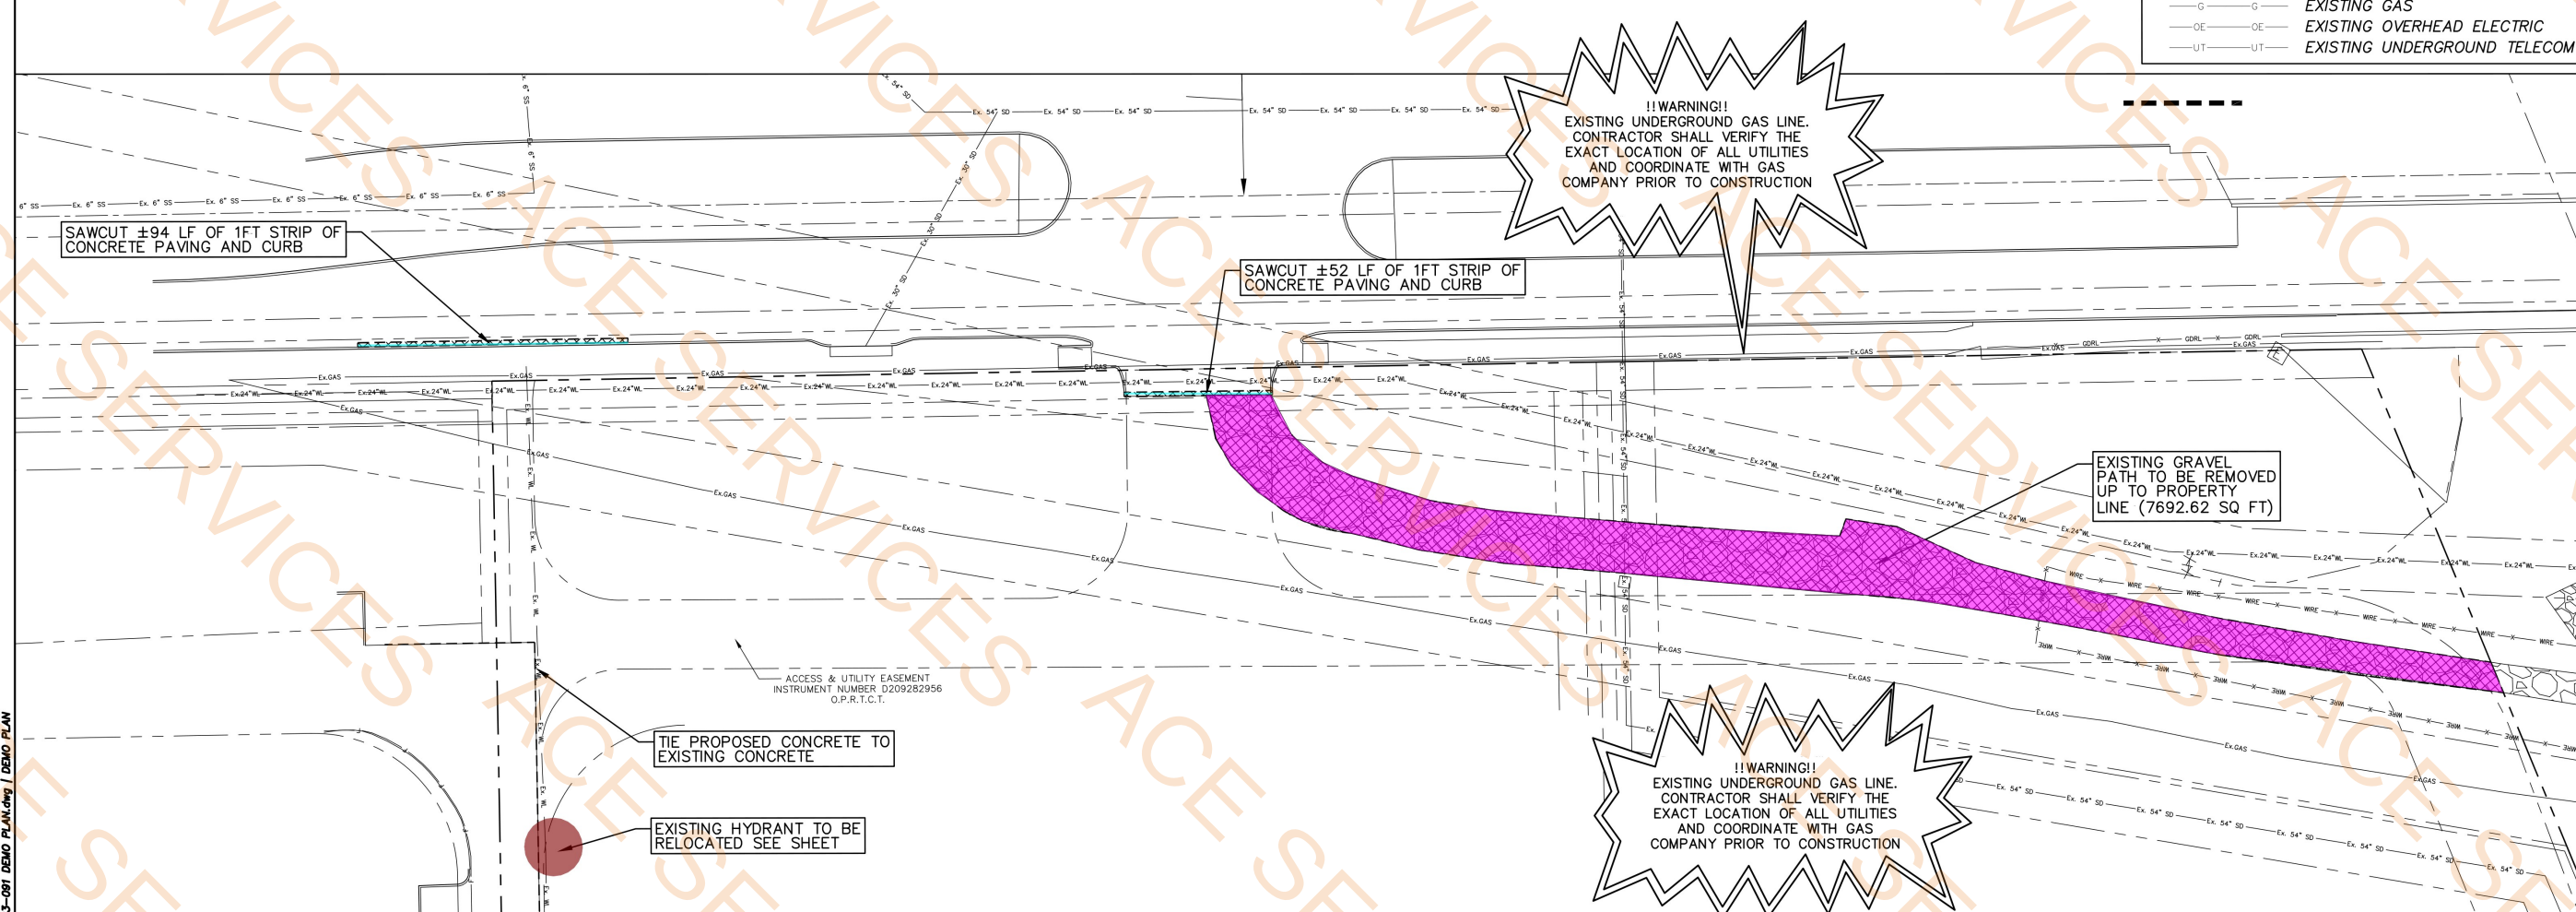

BENCHMARK

BM #1
X-CUT ON CONCRETE HEADWALL OF THE BOX CULVERT LOCATED
AT THE NORTH MOST CORNER THE SITE.
N: 6888449.7626
E: 2399194.2643
ELEVATION: 591.80

BM #2
MAG NAIL ON THE INLET THAT IS LOCATED ON HERITAGE PKWY
±80' FROM THE EDGE OF THE EXISTING DRIVEWAY TO THE SITE.
N: 688928.9434
E: 2398597.6082
ELEVATION: 591.41

CITY OF MANSFIELD, TX
STANDARD DETAIL SHEETS
INCORPORATED HEREIN BY
REFERENCE.



**ISSUED FOR
CONSTRUCTION**

CAUTION!!!

EXISTING UTILITIES AND UNDERGROUND FACILITIES INDICATED ON THESE PLANS HAVE BEEN LOCATED FROM REFERENCE INFORMATION SUPPLIED BY VARIOUS OWNERS OF THE FACILITIES. THE ENGINEER DOES NOT ACCEPT THE RESPONSIBILITY FOR THE UTILITY LOCATIONS SHOWN, NOR THE RESPONSIBILITY OF THE CONTRACTOR TO VERIFY BOTH HORIZONTALLY AND VERTICALLY THE LOCATION OF ALL EXISTING UTILITIES AND UNDERGROUND FACILITIES PRIOR TO CONSTRUCTION. TO TAKE NECESSARY PRECAUTIONS IN ORDER TO PROTECT ALL FACILITIES ENCOUNTERED AND TO NOTIFY THE ENGINEER PROMPTLY OF ALL CONFLICTS OF THE WORK WITH EXISTING FACILITIES. THE CONTRACTOR SHALL PRESERVE AND PROTECT ALL EXISTING UTILITIES FROM DAMAGE DURING CONSTRUCTION. ANY DAMAGE BY THE CONTRACTOR TO EXISTING UTILITIES SHALL BE REPAIRED BY THE CONTRACTOR AT HIS EXPENSE.

Sep 12, 2025 - 3:02pm

Z:\23-091 Selmor Industrial\3 Design\3.2 CAD\3.2.3 Construction Plans\PAVING PLAN.dwg / PAVING PLAN (SHEET 1 OF 4)

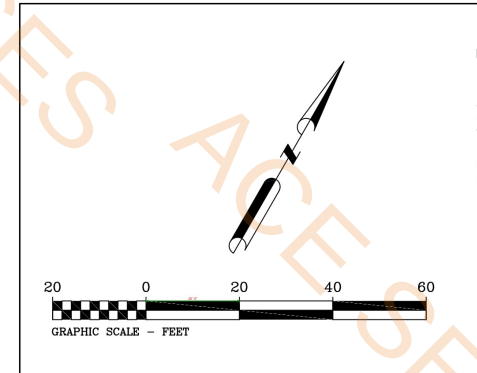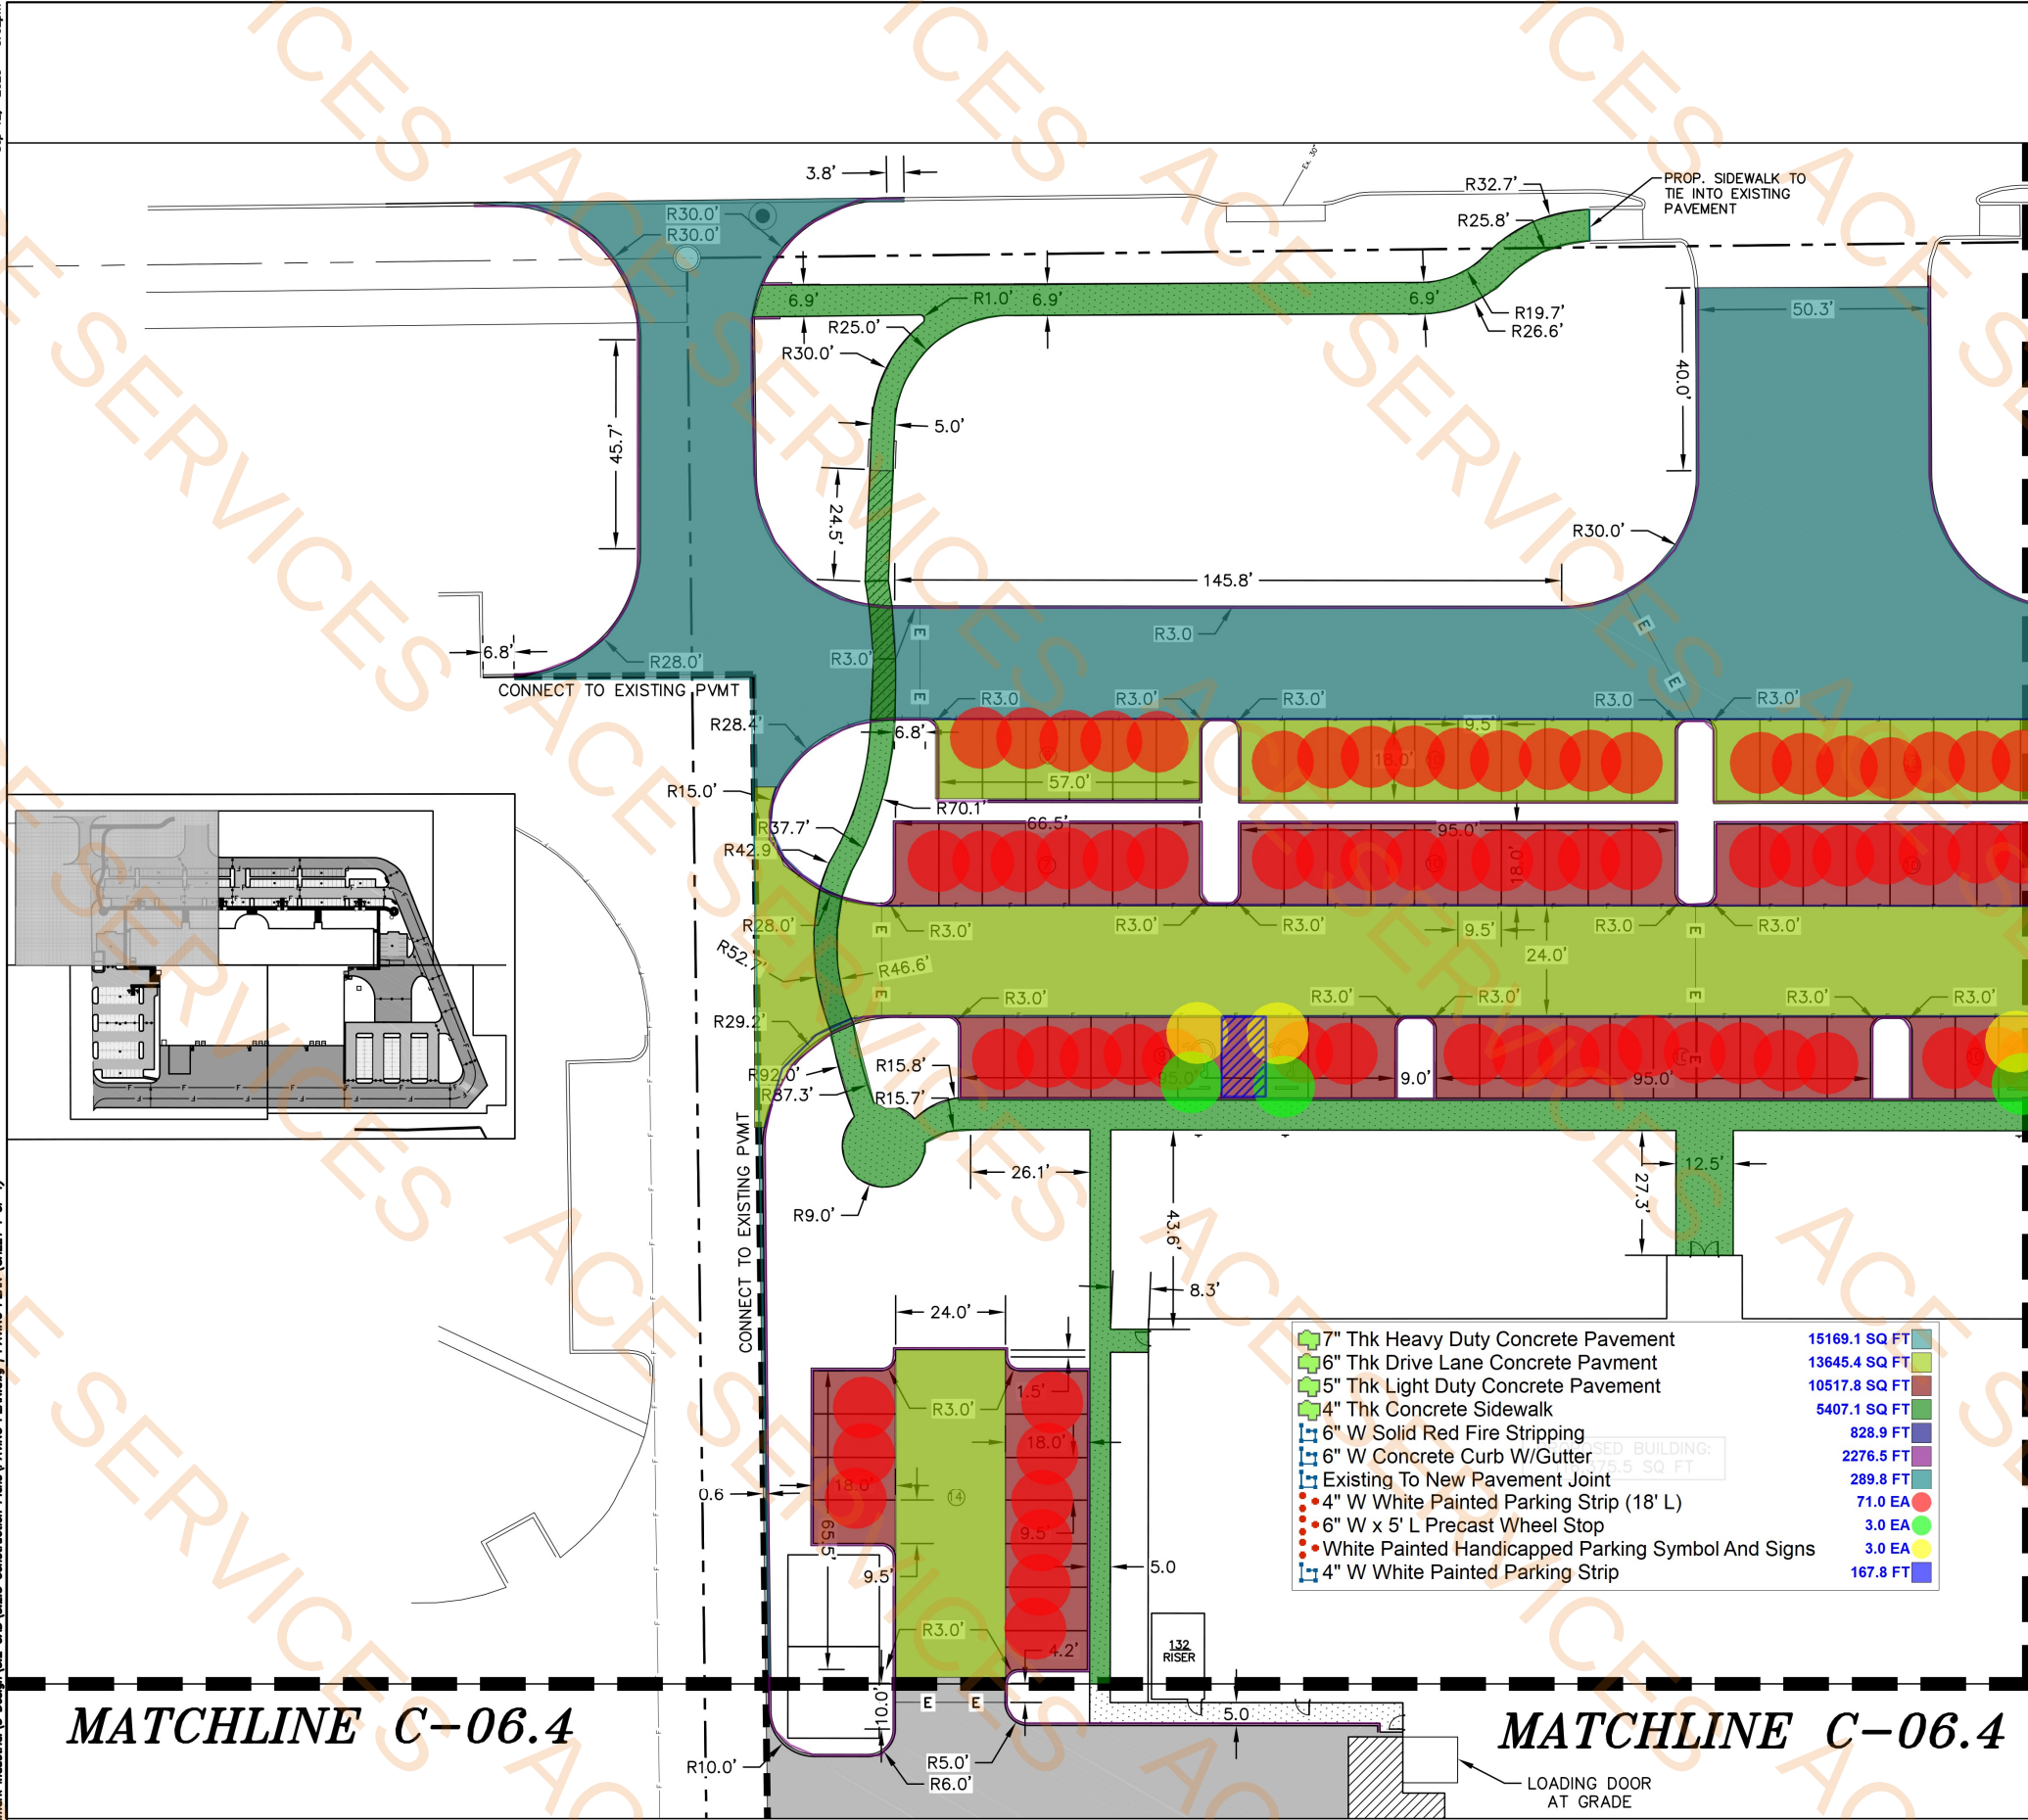

LEGEND	
	PROPOSED 4" SIDEWALK CONCRETE PAVEMENT
	PROPOSED 5" LIGHT DUTY CONCRETE PAVEMENT
	PROPOSED 6" DRIVE LANE CONCRETE PAVEMENT
	PROPOSED 7" HEAVY DUTY CONCRETE PAVEMENT
	PROPOSED BARRIER FREE CURB RAMP
	PROPOSED PARKING COUNT
	EXPANSION JOINT
	CONNECT TO EXISTING CONCRETE

- NOTES
- ALL DIMENSIONS ARE TO THE FRONT OF CURB UNLESS INDICATED OTHERWISE.
 - DRIVEWAYS TO BE COMPLETED UP TO THE PROPERTY LINE BY DEVELOPER'S AGREEMENT.

BENCHMARK	
BM #1 X-CUT ON CONCRETE HEADWALL OF THE BOX CULVERT LOCATED AT THE NORTH MOST CORNER OF THE SITE. N: 6888449.7626 E: 2399194.2643 ELEVATION: 591.80	
BM #2 MAG NAIL ON THE INLET THAT IS LOCATED ON HERITAGE PKWY ±80' FROM THE EDGE OF THE EXISTING DRIVEWAY TO THE SITE. N: 6888228.9434 E: 2398597.6082 ELEVATION: 591.41	

ISSUED FOR CONSTRUCTION

CITY OF MANSFIELD
STANDARD DETAIL SHEETS
INCORPORATED HEREIN BY
REFERENCE.

CAUTION!!!
EXISTING UTILITIES AND UNDERGROUND FACILITIES INDICATED ON THESE PLANS HAVE BEEN LOCATED FROM REFERENCE INFORMATION SUPPLIED BY VARIOUS OWNERS OF THE FACILITIES. THE ENGINEER DOES NOT ACCEPT THE RESPONSIBILITY FOR THE UTILITY LOCATIONS SHOWN. IT SHALL BE THE RESPONSIBILITY OF THE CONTRACTOR TO VERIFY BOTH HORIZONTALLY AND VERTICALLY THE LOCATION OF ALL EXISTING UTILITIES AND UNDERGROUND FACILITIES PRIOR TO CONSTRUCTION. TO TAKE NECESSARY PRECAUTIONS IN ORDER TO PROTECT ALL FACILITIES ENCOUNTERED, AND TO NOTIFY THE ENGINEER PROMPTLY OF ALL CONFLICTS OF THE WORK WITH EXISTING FACILITIES. THE CONTRACTOR SHALL PRESERVE AND PROTECT ALL EXISTING UTILITIES FROM DAMAGE DURING CONSTRUCTION. ANY DAMAGE BY THE CONTRACTOR TO EXISTING UTILITIES SHALL BE REPAIRED BY THE CONTRACTOR AT HIS EXPENSE.

MANSFIELD TEXAS
APPROVED
Reviewed for Compliance
Project Name: C-06.1
Date: 9/23/2025
Approval No.: 2859
Excludes Item No. 1200
Found in the listing of the
be considered for approval
approval of any
code provisions

CHARLES CROOK CONSULTING, INC.
FIRM REGISTRATION NO. 1200
2400 HIGHWAY 1200, SUITE 100
MANSFIELD, TEXAS 76065
817-453-1210 FAX
www.CCConsulting.com

NO.	REVISION	BY

VERDEXIUM
MANSFIELD, TX

PAVING PLAN
(SHEET 1 OF 4)

STATE OF TEXAS
149210
LICENSED PROFESSIONAL ENGINEER
Ryan Cyle Cox
Sep 12, 2025

CCC JOB# 23-091
COPYRIGHT ©
CHARLES CROOK CONSULTING, INC.
SHEET No.
C-06.1


MATCHLINE C-06.1



MATCHLINE C-06.3

**ISSUED FOR
CONSTRUCTION**

CITY OF MANSFIELD
STANDARD DETAIL SHEETS
INCORPORATED HEREIN BY
REFERENCE.

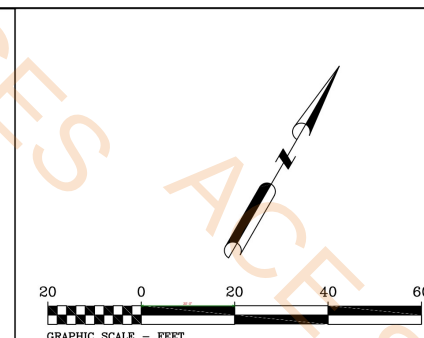

LEGEND

	PROPOSED 4" SIDEWALK CONCRETE PAVEMENT
	PROPOSED 5" LIGHT DUTY CONCRETE PAVEMENT
	PROPOSED 6" DRIVE LANE CONCRETE PAVEMENT
	PROPOSED 7" HEAVY DUTY CONCRETE PAVEMENT
	PROPOSED BARRIER FREE CURB RAMP
①	PROPOSED PARKING COUNT
—E—	EXPANSION JOINT
	CONNECT TO EXISTING CONCRETE

NOTES

1. ALL DIMENSIONS ARE TO THE FRONT OF CURB UNLESS INDICATED OTHERWISE.
2. DRIVEWAYS TO BE COMPLETED UP TO THE PROPERTY LINE BY DEVELOPER'S AGREEMENT.


BENCHMARK

BM #1
X-CUT ON CONCRETE HEADWALL OF THE BOX CULVERT LOCATED
AT THE NORTH MOST CORNER THE SITE.
N: 6888449.7626
E: 2399194.2643
ELEVATION: 591.80

BM #2
MAG NAIL ON THE INLET THAT IS LOCATED ON HERITAGE PKWY
±80' FROM THE EDGE OF THE EXISTING DRIVEWAY TO THE SITE.
N: 6888228.9414
E: 2398597.6082
ELEVATION: 591.41

CAUTION!!

EXISTING UTILITIES AND UNDERGROUND FACILITIES INDICATED ON THESE PLANS HAVE BEEN LOCATED FROM REFERENCE INFORMATION SUPPLIED BY VARIOUS OWNERS OF THE FACILITIES. THE ENGINEER DOES NOT ACCEPT THE RESPONSIBILITY FOR THE UTILITY LOCATIONS SHOWN. IT SHALL BE THE RESPONSIBILITY OF THE CONTRACTOR TO VERIFY BOTH HORIZONTALLY AND VERTICALLY THE UTILITY AND FACILITY EXISTENCE AND DEPTHS PRIOR TO CONSTRUCTION. TO TAKE NECESSARY PRECAUTIONS IN ORDER TO PROTECT ALL FACILITIES ENCOUNTERED, AND TO NOTIFY THE ENGINEER PROMPTLY OF ALL CONFLICTS OF THE WORK WITH EXISTING FACILITIES. THE CONTRACTOR SHALL PRESERVE AND PROTECT ALL EXISTING UTILITIES FROM DAMAGE DURING THE CONSTRUCTION OF THE PROJECT. ANY DAMAGE TO EXISTING UTILITIES SHALL BE REPAIRED BY THE CONTRACTOR AT HIS EXPENSE.

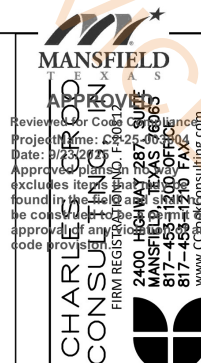[illegible]

VERDEXIUM
MANSFIELD, TX

PAVING PLAN
(SHEET 2 OF 4)


Sep 12, 202

CCC JOB# 23-091


COPYRIGHT ©

SHEET No. 10


C-06.2

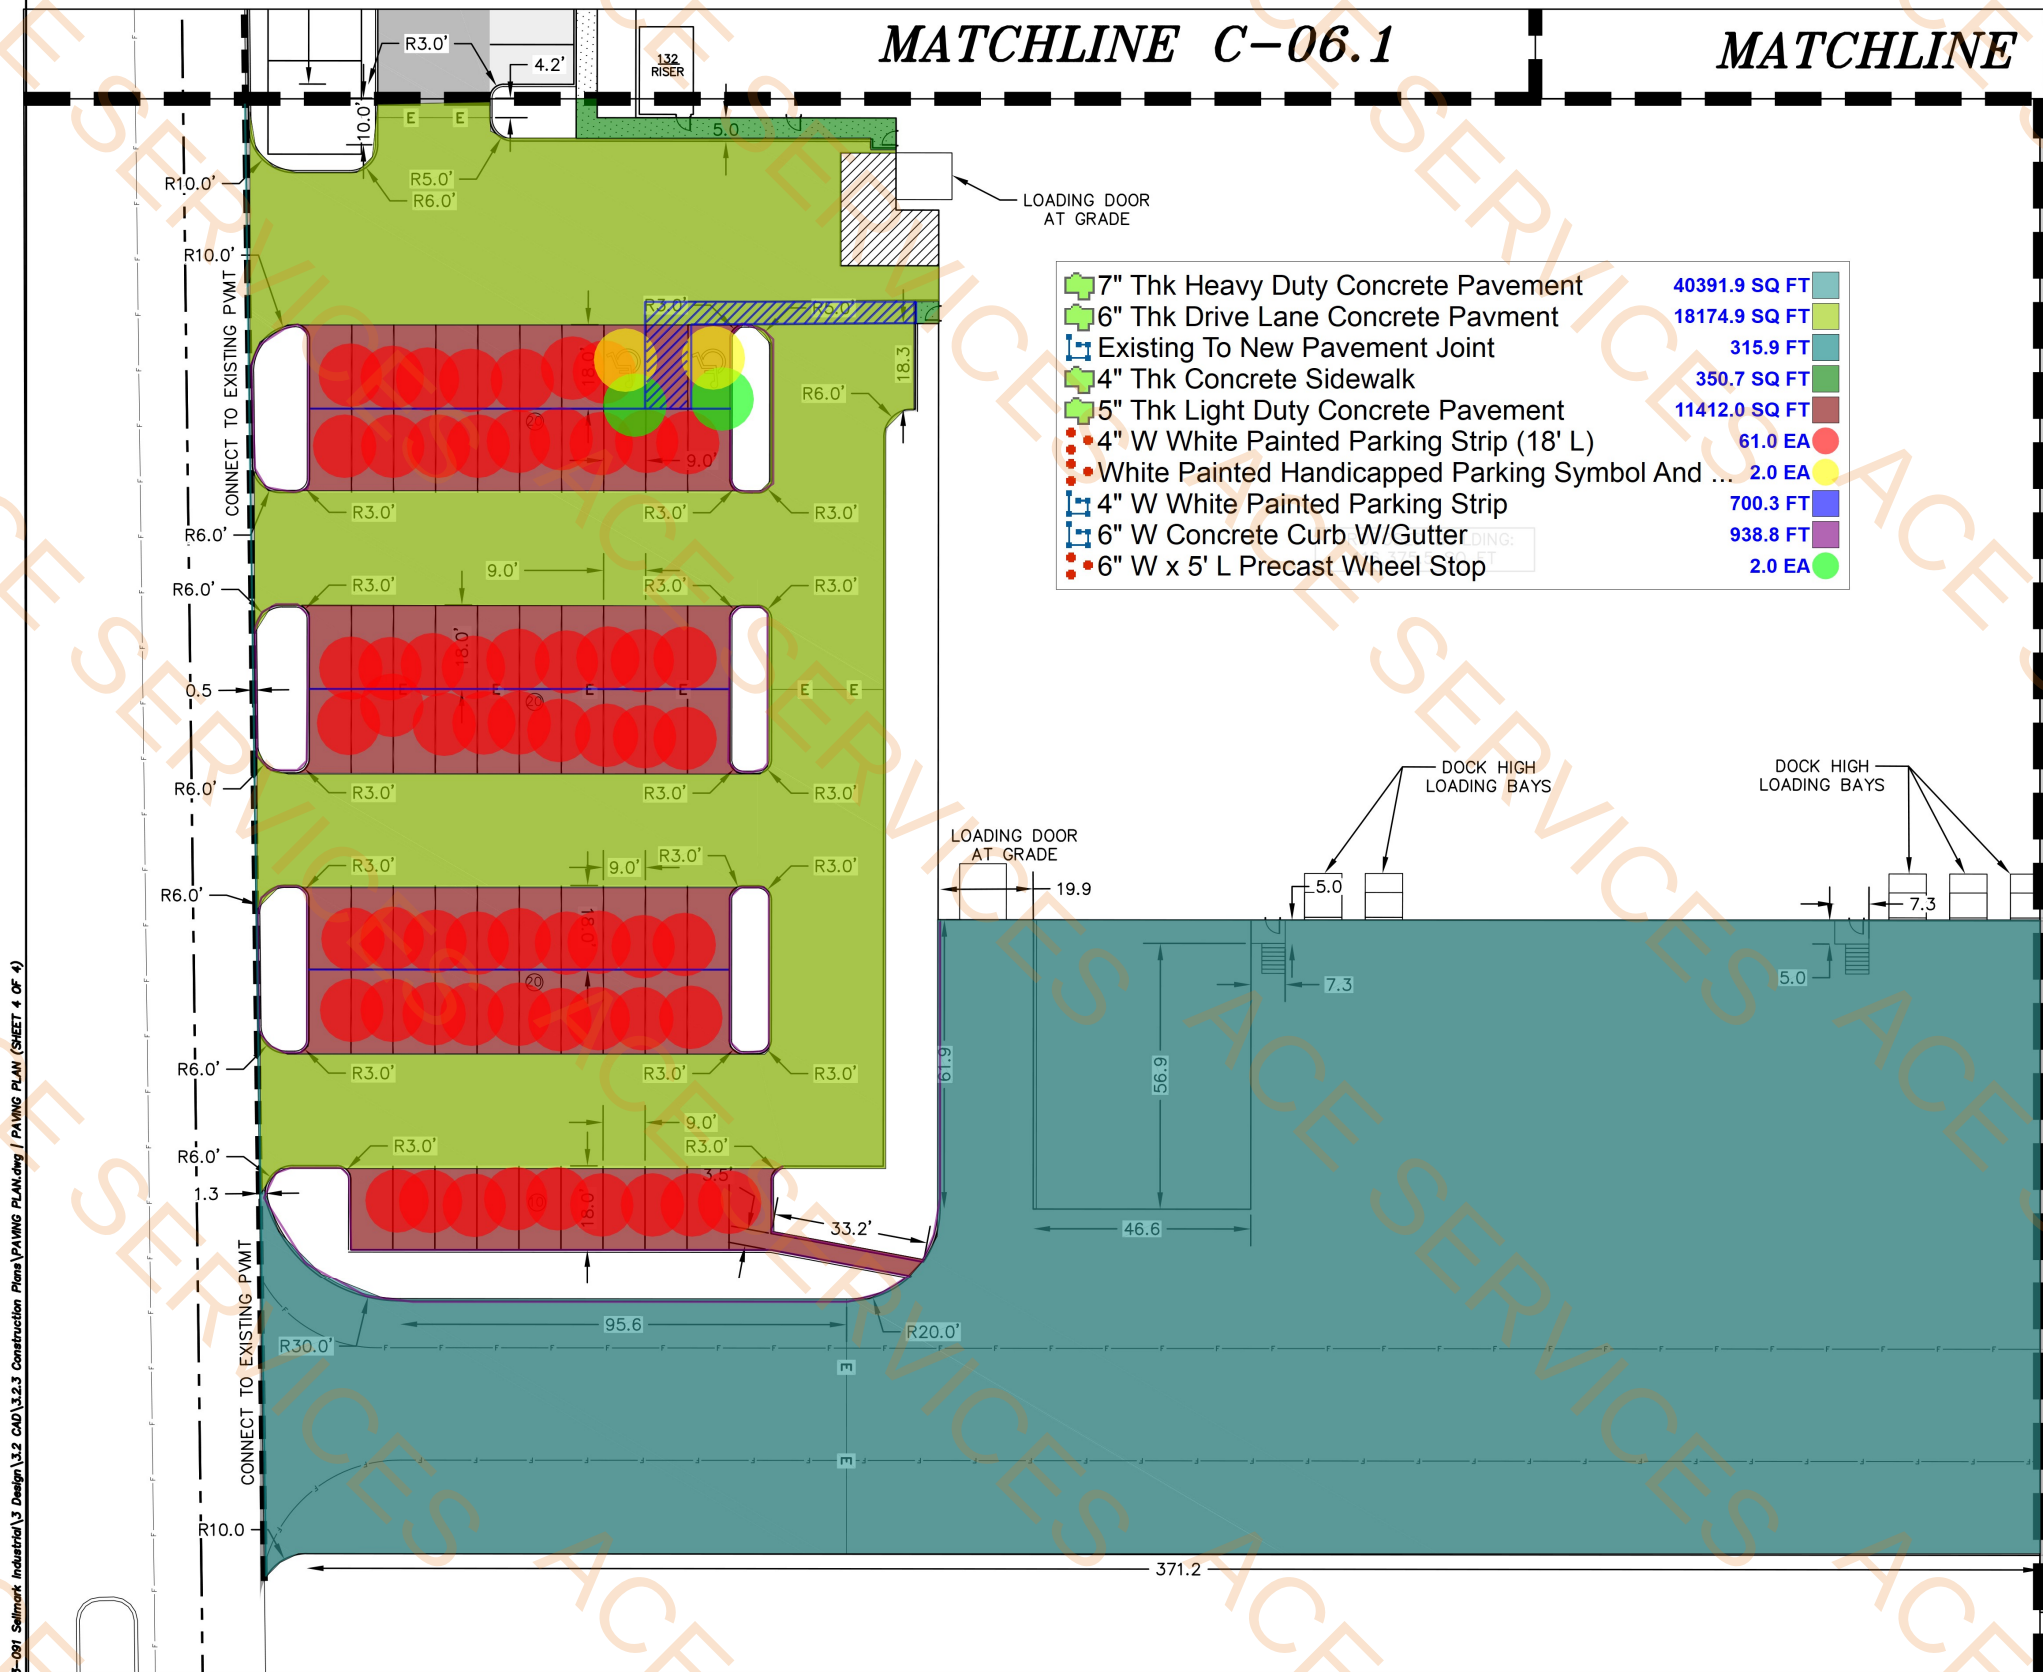

7" Thk Heavy Duty Concrete Pavement	40391.9 SQ FT
6" Thk Drive Lane Concrete Pavement	18174.9 SQ FT
Existing To New Pavement Joint	315.9 FT
4" Thk Concrete Sidewalk	350.7 SQ FT
5" Thk Light Duty Concrete Pavement	11412.0 SQ FT
4" W White Painted Parking Strip (18' L)	61.0 EA
White Painted Handicapped Parking Symbol And ...	2.0 EA
4" W White Painted Parking Strip	700.3 FT
6" W Concrete Curb W/Gutter	938.8 FT
6" W x 5' L Precast Wheel Stop	2.0 EA

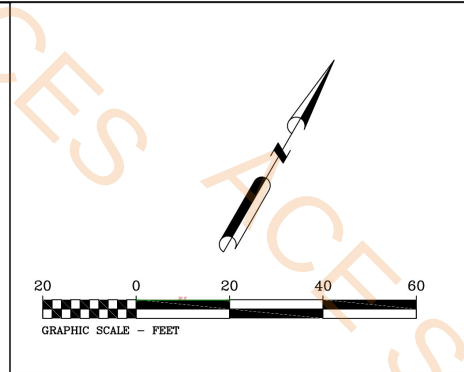

LEGEND	
	PROPOSED 4" SIDEWALK CONCRETE PAVEMENT
	PROPOSED 5" LIGHT DUTY CONCRETE PAVEMENT
	PROPOSED 6" DRIVE LANE CONCRETE PAVEMENT
	PROPOSED 7" HEAVY DUTY CONCRETE PAVEMENT
	PROPOSED BARRIER FREE CURB RAMP
	PROPOSED PARKING COUNT
	EXPANSION JOINT
	CONNECT TO EXISTING CONCRETE

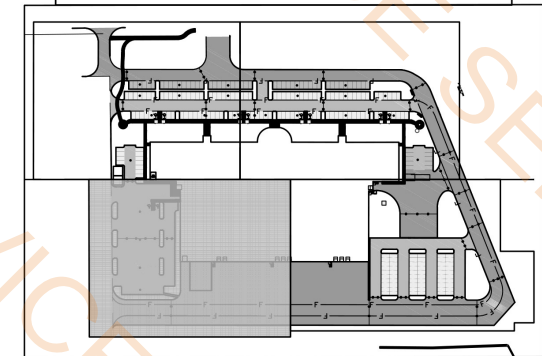

- NOTES
- ALL DIMENSIONS ARE TO THE FRONT OF CURB UNLESS INDICATED OTHERWISE.
 - DRIVEWAYS TO BE COMPLETED UP TO THE PROPERTY LINE BY DEVELOPER'S AGREEMENT.

BENCHMARK	
BM #1	X-CUT ON CONCRETE HEADWALL OF THE BOX CULVERT LOCATED AT THE NORTH MOST CORNER OF THE SITE.
N:	6888449.7626
E:	2399194.2643
ELEVATION:	591.80
BM #2	MAG NAIL ON THE INLET THAT IS LOCATED ON HERITAGE PKWY ±80' FROM THE EDGE OF THE EXISTING DRIVEWAY TO THE SITE.
N:	6888228.9434
E:	2398597.5082
ELEVATION:	591.41

CITY OF MANSFIELD
STANDARD DETAIL SHEETS
INCORPORATED HEREIN BY
REFERENCE.

**ISSUED FOR
CONSTRUCTION**

CAUTION!!!
EXISTING UTILITIES AND UNDERGROUND FACILITIES INDICATED ON THESE PLANS HAVE BEEN LOCATED FROM REFERENCE INFORMATION SUPPLIED BY VARIOUS OWNERS OF THE FACILITIES. THE ENGINEER DOES NOT ACCEPT THE RESPONSIBILITY FOR THE UTILITY LOCATIONS SHOWN. IT SHALL BE THE RESPONSIBILITY OF THE CONTRACTOR TO VERIFY BOTH HORIZONTALLY AND VERTICALLY THE LOCATION OF ALL EXISTING UTILITIES AND UNDERGROUND FACILITIES PRIOR TO CONSTRUCTION. TO TAKE NECESSARY PRECAUTIONS IN ORDER TO PROTECT ALL FACILITIES ENCOUNTERED, AND TO NOTIFY THE ENGINEER PROMPTLY OF ALL CONFLICTS OF THE WORK WITH EXISTING FACILITIES. THE CONTRACTOR SHALL PRESERVE AND PROTECT ALL EXISTING UTILITIES FROM DAMAGE DURING CONSTRUCTION. ANY DAMAGE BY THE CONTRACTOR TO EXISTING UTILITIES SHALL BE REPAIRED BY THE CONTRACTOR AT HIS EXPENSE.

MANSFIELD TEXAS
APPROVED
Reviewed for Compliance
Project Name: C-06.3
Date: 9/12/25
Approval: [Signature]
Excludes items not shown
found in the field. It shall be
be considered that the
approval of any
code provisions.

2400 HERITAGE PKWY
SUITE 200
MANSFIELD, TEXAS 76063
817-453-1210 FAX
www.charlescrookconsulting.com

CHARLES CROOK CONSULTING

NO.	REVISION	BY

**VERDEXIUM
MANSFIELD, TX**

**PAVING PLAN
(SHEET 4 OF 4)**

STATE OF TEXAS
149210
LICENSED PROFESSIONAL ENGINEER
[Signature]
Sep 12, 2025

CCC JOB# 23-091
COPYRIGHT ©
CHARLES CROOK CONSULTING, INC.
SHEET No.
C-06.4



APPROVED

Reviewed for Code Compliance
ProjectName: C2-25-003004
Date: 9/23/2025
Approved plans in no way
excludes items that may be
found in the field and shall not
be construed to be a permit or
approval of any violation of any
code provision.

**NATIONWIDE
CONSTRUCTION**
DESIGN - BUILD - COMPANY
721 South 5th Avenue, Mansfield TX 76063
Phone (817) 473-0484 Fax (817) 473-0159
www.nationwideconstruction.us

FOR PERMITTING ONLY
5/30/2025

STATE OF TEXAS
THOMAS R. SADLER
45440
TX FIRM# F-4167

**SADLER
GROUP**
STRUCTURAL ENGINEERS
TEXAS FIRM # F-4167
300 Main St., Suite 700 Fort Worth, Texas 76102
PHONE (817) 332-1074
Email: tom@sadlergroup.com

Sellmark Verdexium
Mansfield, TX

DATE ISSUED:
5/30/2025

REVISIONS:



SHEET CONTENTS:
FOUNDATION
PLAN


SHEET NUMBER:
S3

- PLAN
- Corner (BP3) Base Plate
 - Edge (BP-2) Base Plate
 - Center (BP-1) Base Plate
 - HSS6x6x3/16 (HT15'-0") (Pilaster 7/S15)
 - HSS6x6x3/16 (HT15'-0") (Pilaster 8/S15)
 - HSS6x6x1/4 (HT15'-0") (Pilaster 8/S15)
 - HSS6x6x1/4 (HT15'-0") (Pilaster 9/S15)
 - HSS6x6x3/16 (HT15'-0") (Pilaster 9/S15)
 - HSS6x6x1/2 (HT15'-0") (Pilaster 8/S15)
 - HSS6x6x3/8 (HT15'-0") (Pilaster 8/S15)
 - HSS6x6x1/2 (HT15'-0") (Pilaster 7/S15)
 - HSS6x6x3/16 (HT15'-0") (Pilaster 8/S15)
 - HSS6x6x1/2 (HT15'-0") (Pilaster 13/S15)
 - HSS6x6x1/2 (HT15'-0") (Pilaster 14/S15)
 - HSS6x6x1/2 (HT15'-0") (Pilaster 4/S15)
 - HSS8x8x5/16 (HT 15'-0") (Pilaster 9/S15)
 - HSS8x8x1/4 (HT 15'-0") (Pilaster 9/S15)
 - HSS8x8x3/8 (HT 15'-0") (Pilaster 9/S15)

- 7.0 EA
- 19.0 EA
- 14.0 EA
- 3.0 EA
- 4.0 EA
- 5.0 EA
- 1.0 EA
- 1.0 EA
- 1.0 EA
- 1.0 EA
- 3.0 EA
- 1.0 EA
- 1.0 EA
- 2.0 EA
- 2.0 EA
- 8.0 EA
- 5.0 EA
- 1.0 EA


- ALL CONCRETE SHALL HAVE A MINIMUM 28 DAY COMPRESSIVE STRENGTH OF 3000 PSI.
- REINFORCING STEEL SHALL BE ASTM A615 GRADE 60.
- LAP ALL REINFORCING 40 BAR DIAMETER AND MIN. OF 24" TIE BEAM AND SLAB REINFORCING SECURELY AND PROVIDE CHAIRS OR OTHER SUITABLE SUPPORTS FOR REINFORCING.
- REFER TO ARCHITECTURAL DRAWINGS FOR LOCATION AND EXTENT OF ALL LEDGES, POCKETS, AND DEPRESSIONS.
- REFER TO ARCHITECTURAL DRAWINGS AND SPECS FOR FINISH AND JOINT PATTERNS ON CONCRETE WALKS AND SLABS.
- CONTRACTOR SHALL SUBMIT CONCRETE MIX DESIGNS AND REBAR SHOP DRAWINGS TO ENGINEER PRIOR TO CONSTRUCTION.
- ALL REINFORCEMENT SHALL BE DETAILED IN ACCORDANCE WITH THE LATEST ACI DETAILING MANUAL.

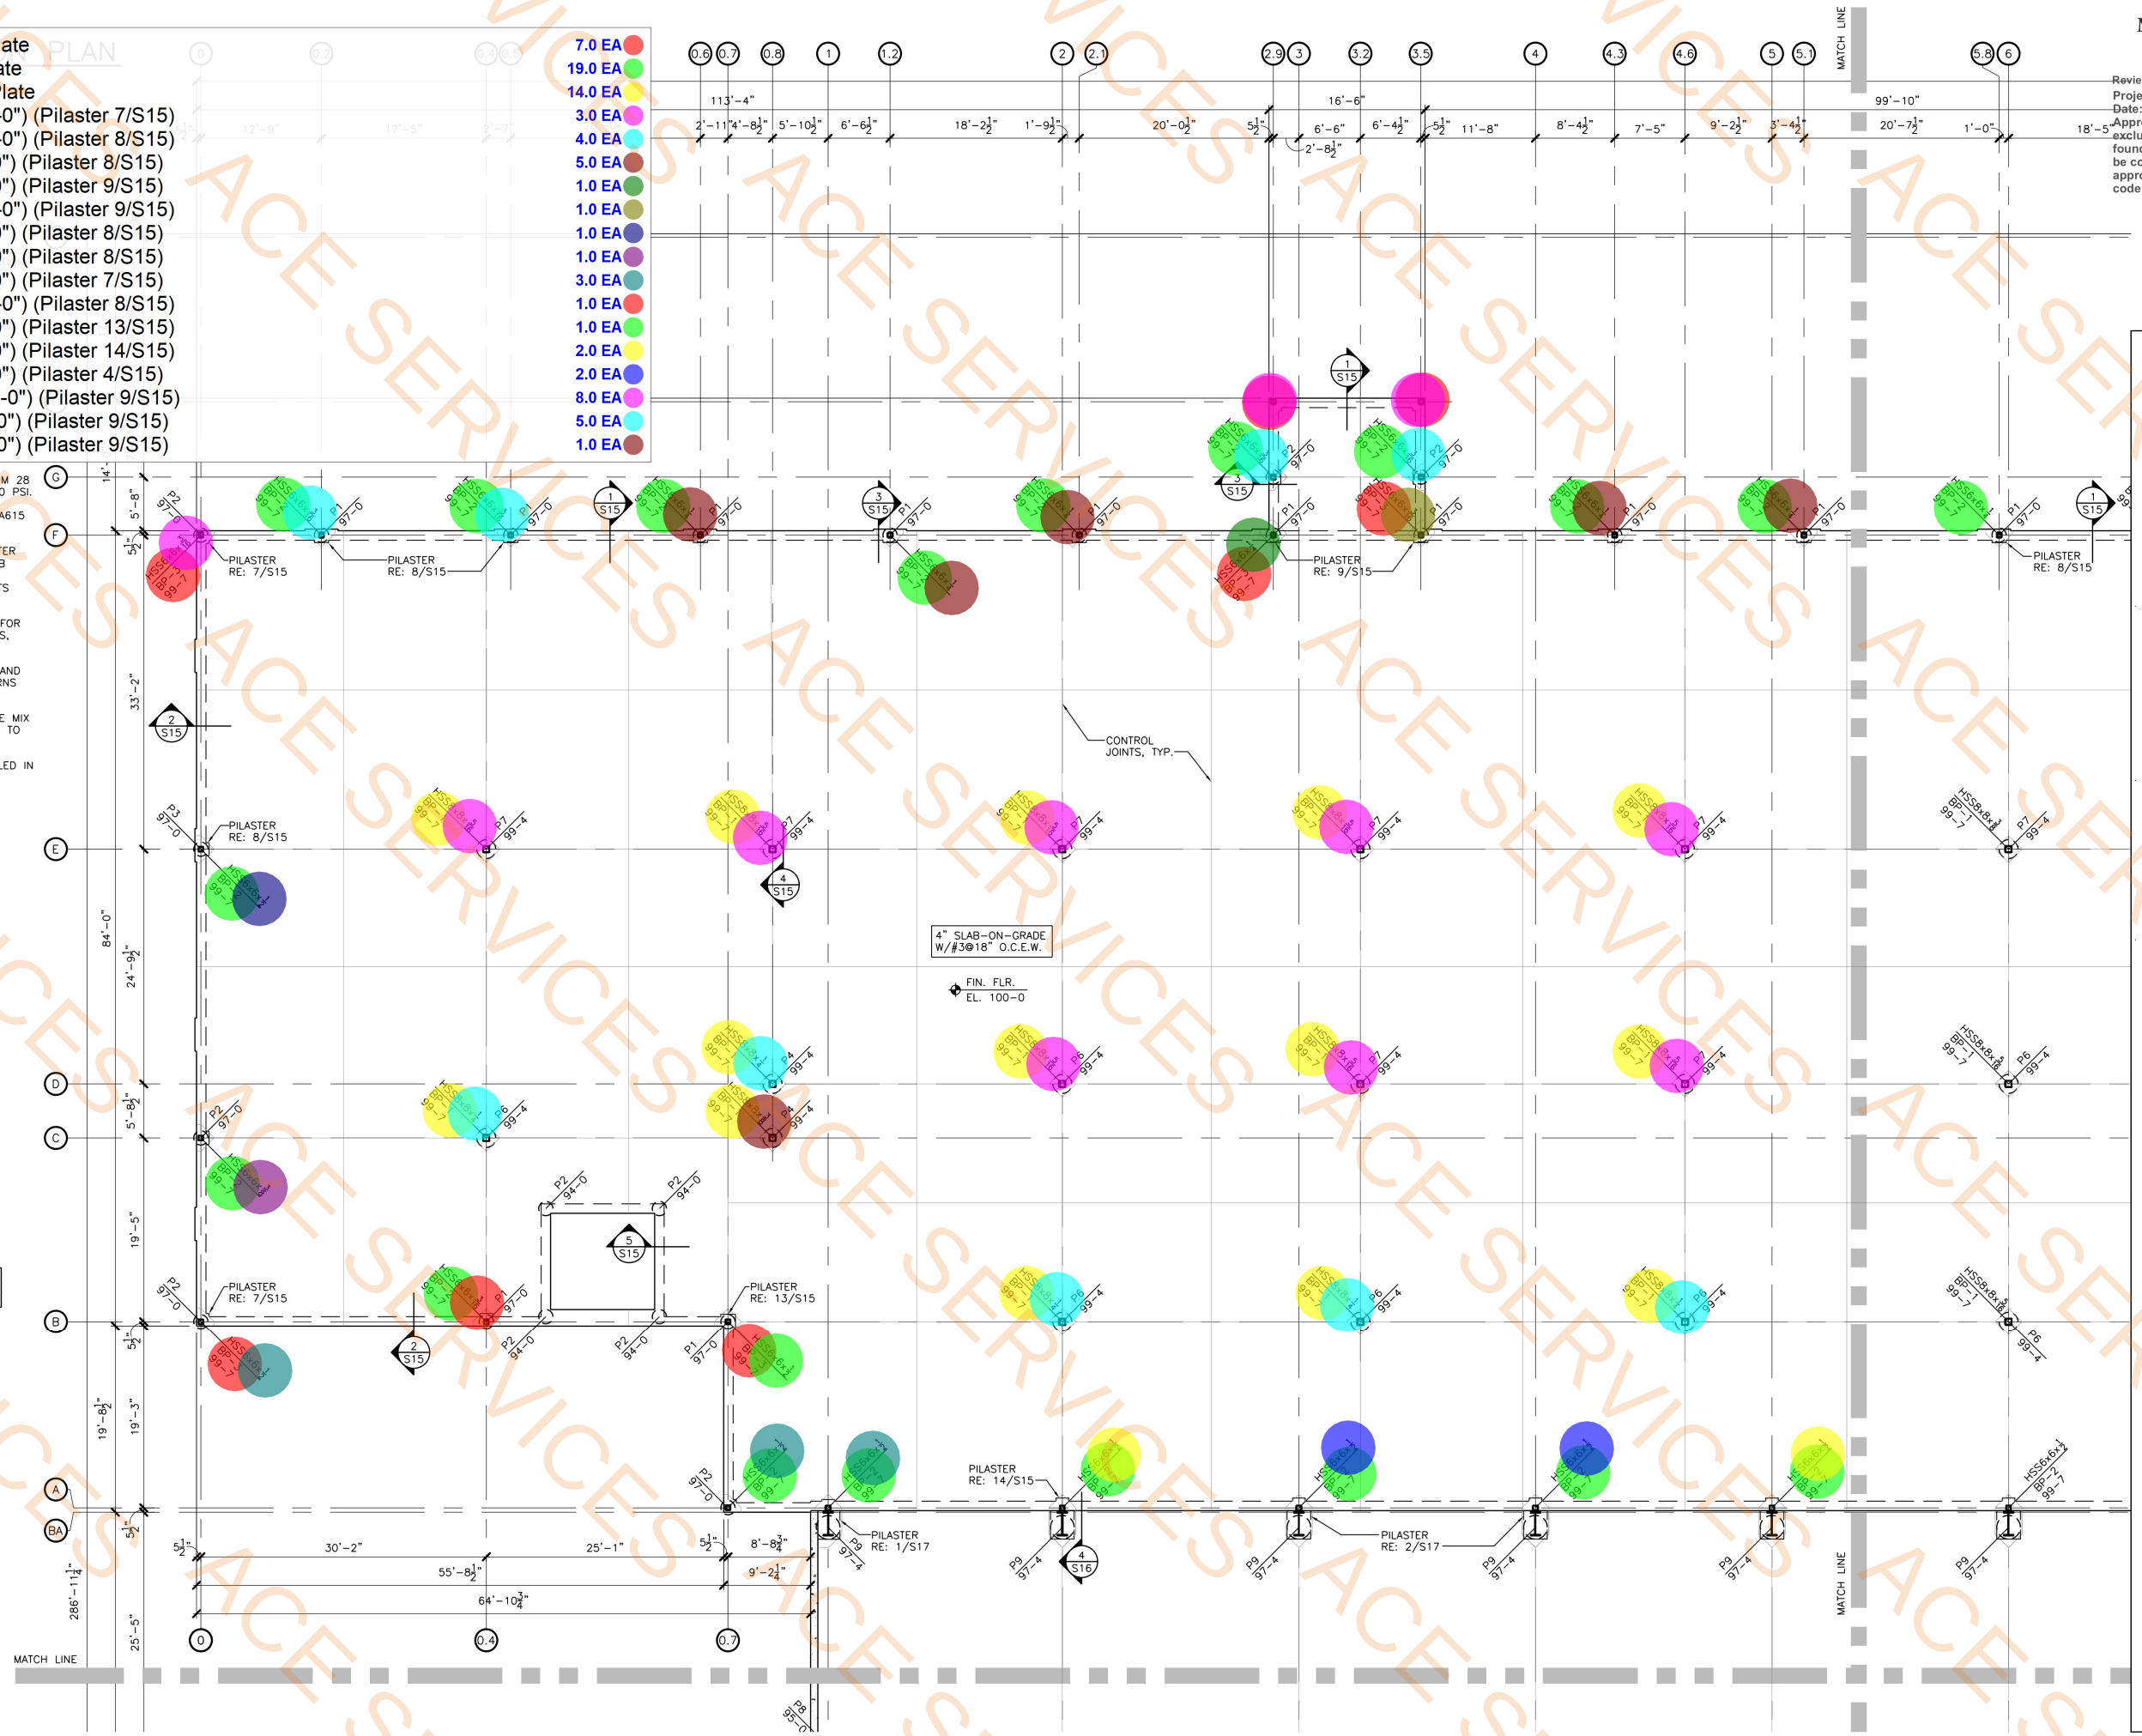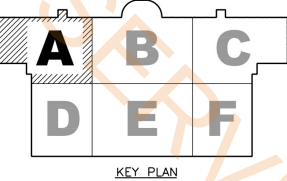

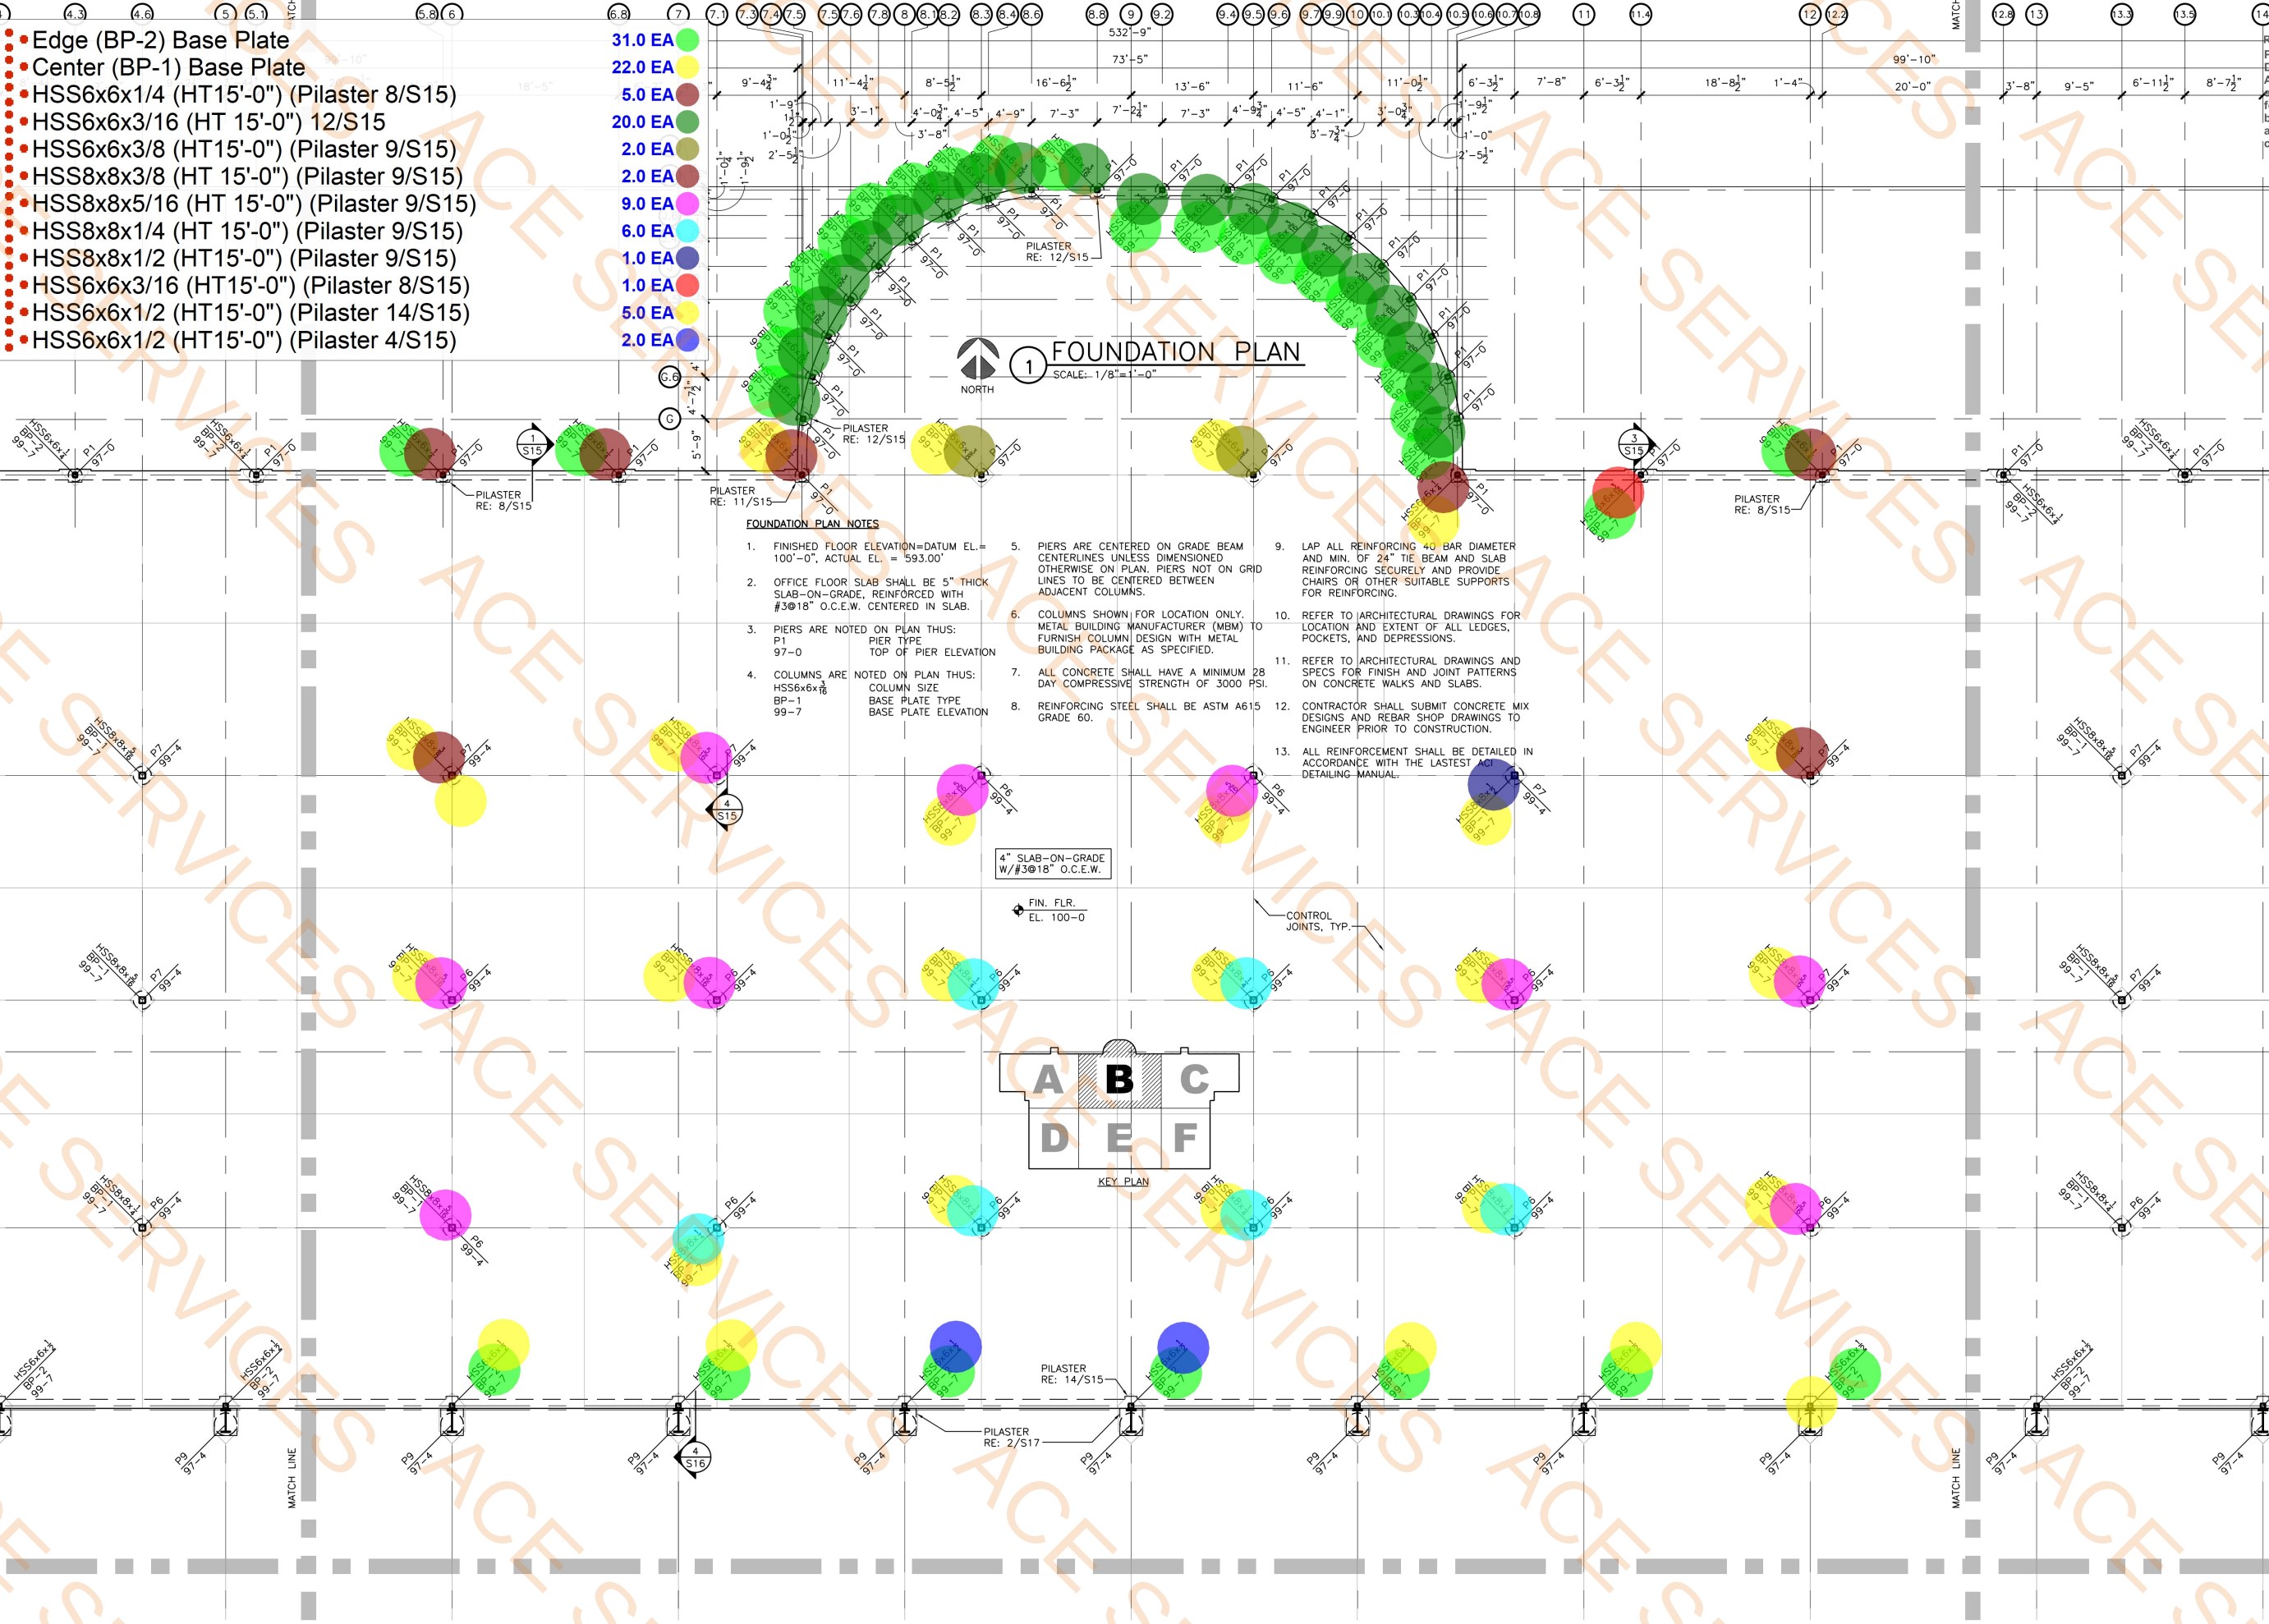

- Edge (BP-2) Base Plate
- Center (BP-1) Base Plate
- Corner (BP3) Base Plate
- HSS6x6x1/4 (HT15'-0") (Pilaster 8/S15)
- HSS6x6x3/16 (HT15'-0") (Pilaster 7/S15)
- HSS6x6x3/16 (HT15'-0") (Pilaster 8/S15)
- HSS6x6x3/16 (HT15'-0") (Pilaster 9/S15)
- HSS6x6x1/4 (HT15'-0") (Pilaster 9/S15)
- HSS6x6x3/8 (HT15'-0") (Pilaster 8/S15)
- HSS6x6x1/2 (HT15'-0") (Pilaster 8/S15)
- HSS6x6x5/16 (HT15'-0") (Pilaster 9/S15)
- HSS6x6x3/16 (HT15'-0") (Pilaster 8/S15)
- HSS6x6x1/2 (HT15'-0") (Pilaster 7/S15)

- 20.0 EA
- 14.0 EA
- 3.0 EA
- 4.0 EA
- 3.0 EA
- 5.0 EA
- 1.0 EA
- 2.0 EA
- 2.0 EA
- 4.0 EA
- 1.0 EA
- 1.0 EA
- 2.0 EA

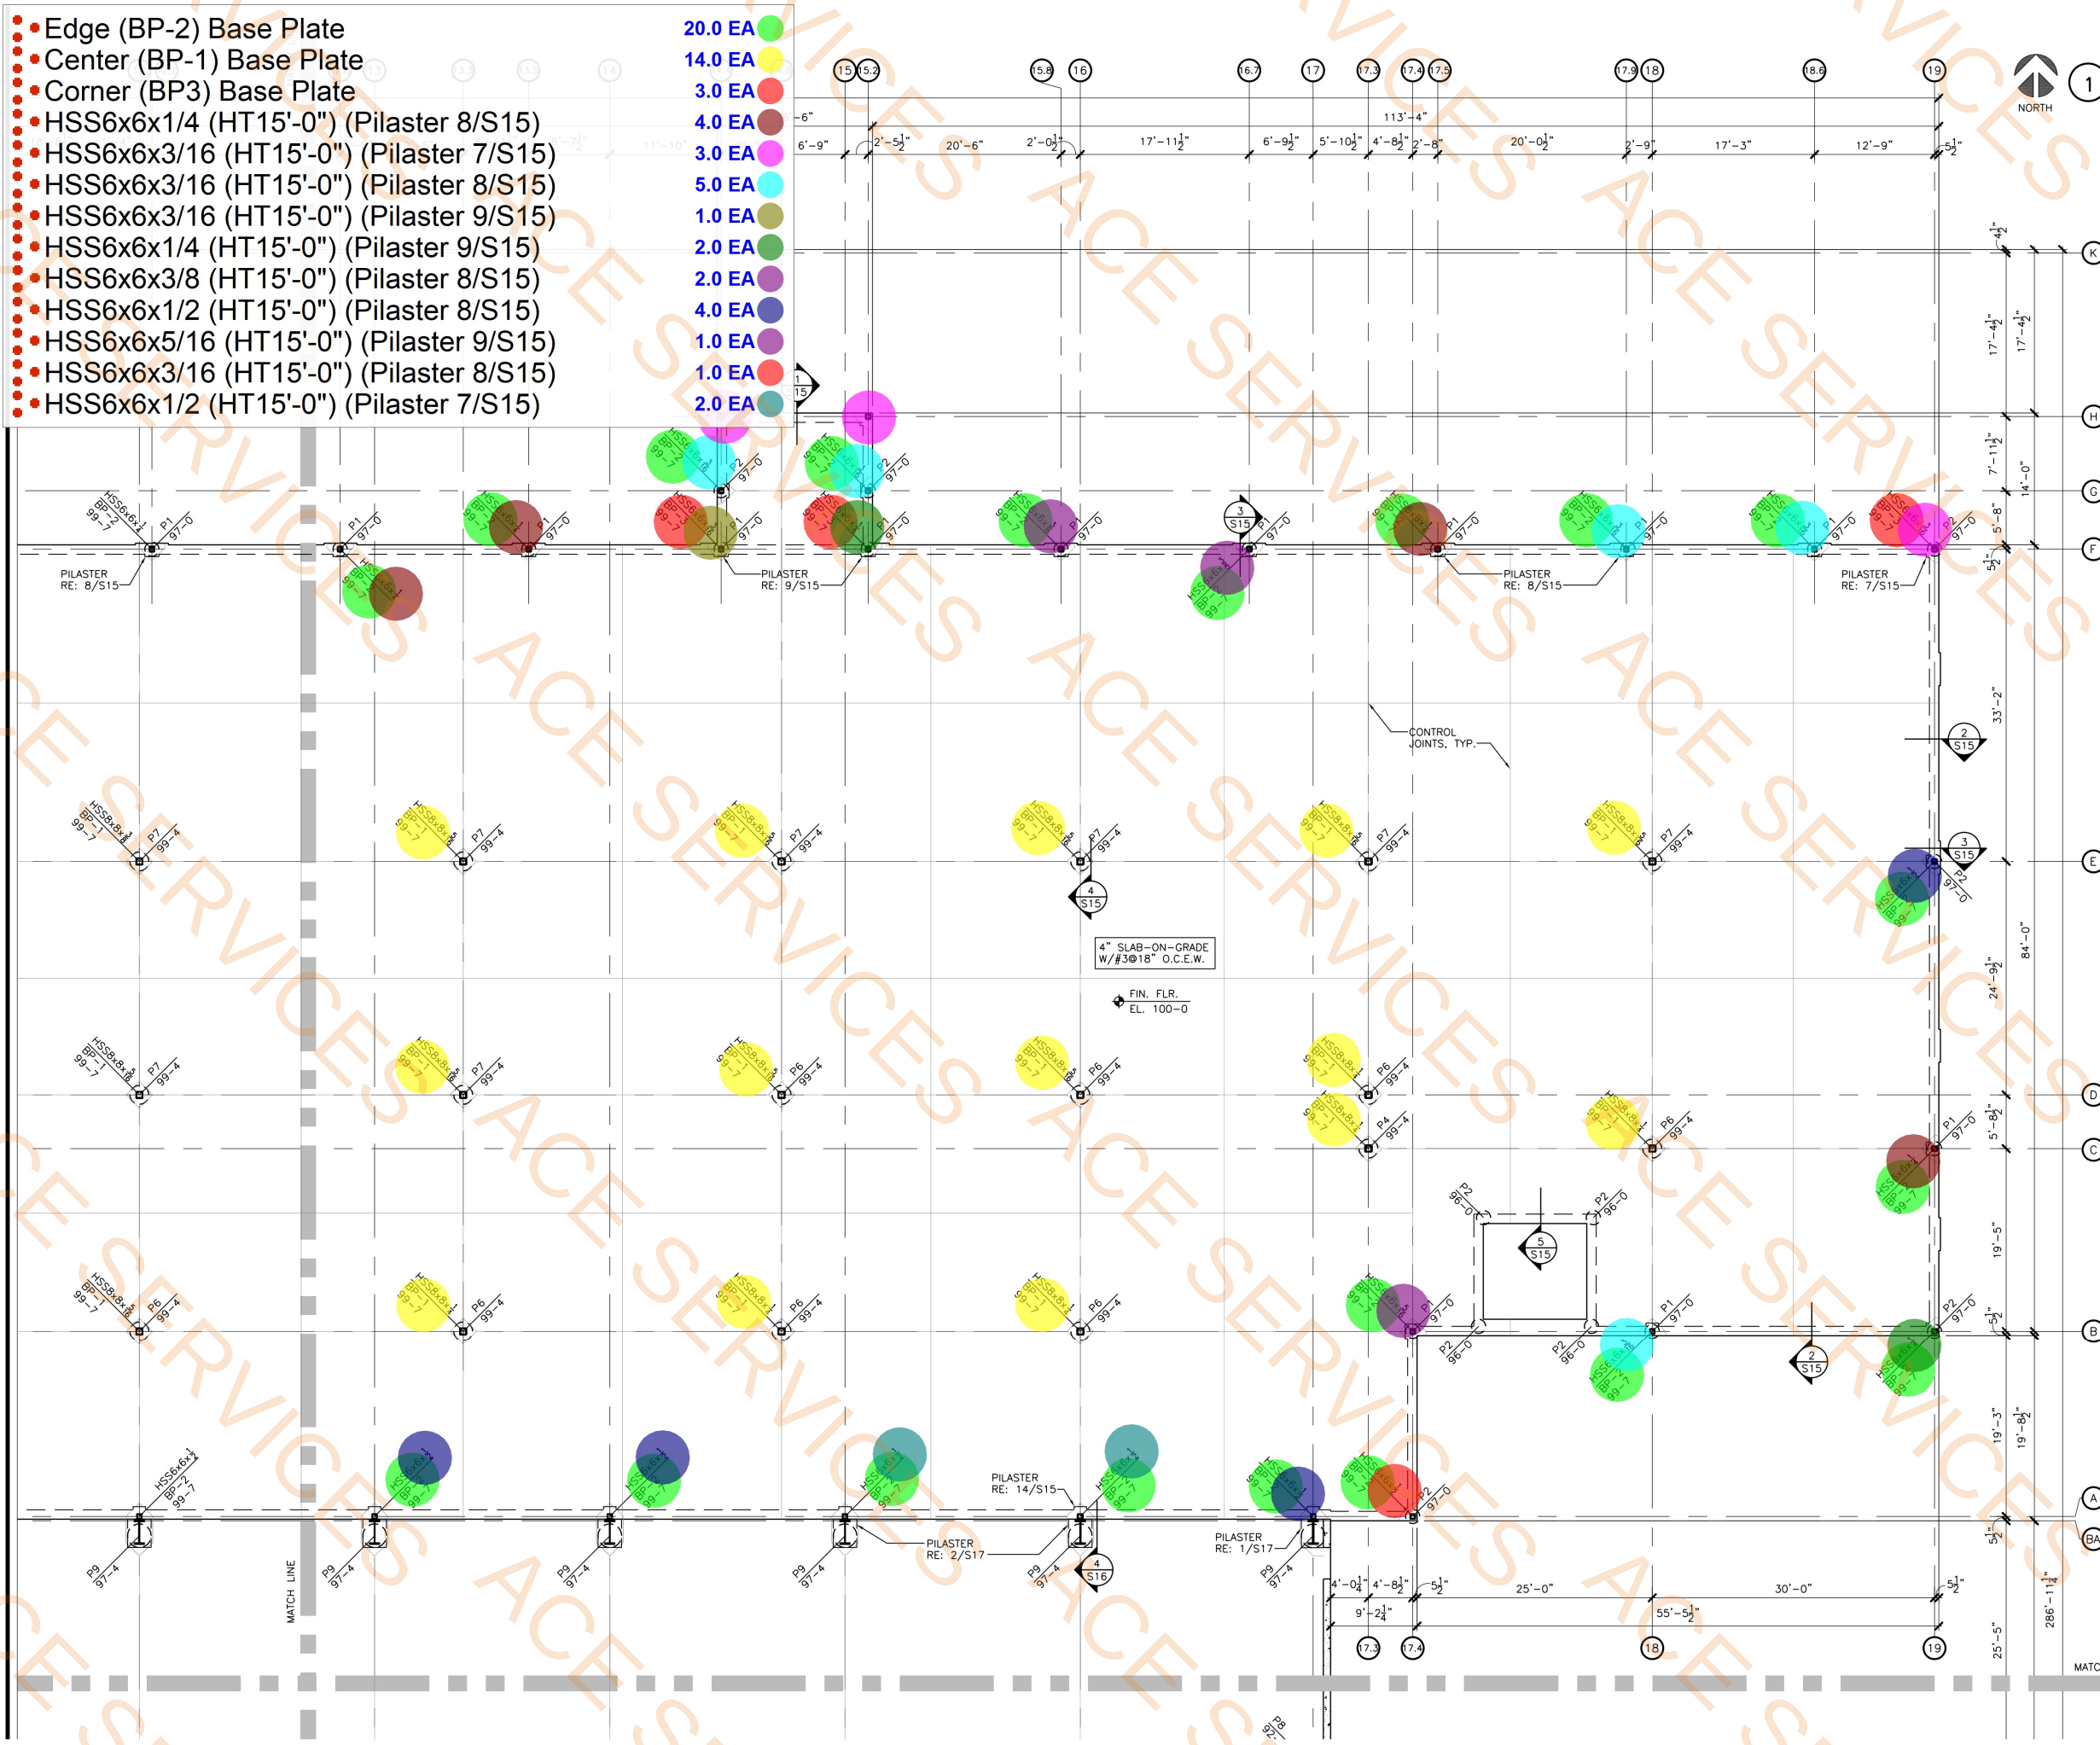


FOUNDATION PLAN

SCALE: 1/8"=1'-0"

FOUNDATION PLAN NOTES

1. FINISHED FLOOR ELEVATION=DATUM EL.= 100'-0", ACTUAL EL. = 593.00'
2. OFFICE FLOOR SLAB SHALL BE 4" THICK SLAB-ON-GRADE, REINFORCED WITH #3@18" O.C.E.W. CENTERED IN SLAB.
3. PIERS ARE NOTED ON PLAN THUS:
P1 PIER TYPE
97-0 TOP OF PIER ELEVATION
4. COLUMNS ARE NOTED ON PLAN THUS:
HSS6x6x3/8 COLUMN SIZE
BP-1 BASE PLATE TYPE
99-7 BASE PLATE ELEVATION
5. PIERS ARE CENTERED ON GRADE BEAM CENTERLINES UNLESS DIMENSIONED OTHERWISE ON PLAN. PIERS NOT ON GRID LINES TO BE CENTERED BETWEEN ADJACENT COLUMNS.
6. COLUMNS SHOWN FOR LOCATION ONLY. METAL BUILDING MANUFACTURER (MBM) TO FURNISH COLUMN DESIGN WITH METAL BUILDING PACKAGE AS SPECIFIED.
7. ALL CONCRETE SHALL HAVE A MINIMUM 28 DAY COMPRESSIVE STRENGTH OF 3000 PSI.
8. REINFORCING STEEL SHALL BE ASTM A615 GRADE 60.
9. LAP ALL REINFORCING 40 BAR DIAMETER AND MIN. OF 24" TIE BEAM AND SLAB REINFORCING SECURELY AND PROVIDE CHAIRS OR OTHER SUITABLE SUPPORTS FOR REINFORCING.
10. REFER TO ARCHITECTURAL DRAWINGS FOR LOCATION AND EXTENT OF ALL LEDGES, POCKETS, AND DEPRESSIONS.
11. REFER TO ARCHITECTURAL DRAWINGS AND SPECS FOR FINISH AND JOINT PATTERNS ON CONCRETE WALKS AND SLABS.
12. CONTRACTOR SHALL SUBMIT CONCRETE MIX DESIGNS AND REBAR SHOP DRAWINGS TO ENGINEER PRIOR TO CONSTRUCTION.
13. ALL REINFORCEMENT SHALL BE DETAILED IN ACCORDANCE WITH THE LATEST ACI DETAILING MANUAL.

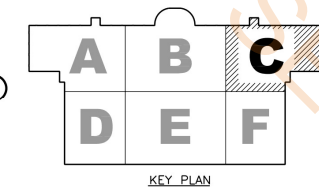

MANSFIELD TEXAS
APPROVED

Reviewed for Code Compliance
ProjectName: C2-25-003004
Date: 9/23/2025
Approved plans in no way excludes items that may be found in the field and shall not be construed to be a permit or approval of any violation of any code provision.

NATIONWIDE CONSTRUCTION
DESIGN - BUILD - COMPANY
721 South 5th Avenue, Mansfield TX 76063
Phone (817) 473-0484 Fax (817) 473-0159
www.nationwideconstruction.us

FOR PERMITTING ONLY
5/30/2025

Thomas R. Sadler
TX FIRM# F-4167

SADLER GROUP
STRUCTURAL ENGINEERS
TEXAS FIRM# F-4167
300 Main St., Suite 700 Fort Worth, Texas 76102
PHONE (817) 332-1074
Email: tom@thesadlergroup.com

Sellmark Verdexium
Mansfield, TX

DATE ISSUED:
5/30/2025

REVISIONS:

NO.	DESCRIPTION	DATE

SHEET CONTENTS:
FOUNDATION PLAN

SHEET NUMBER:
55

SECOND FLOOR
FRAMING PLAN

1. REFER TO SHEET S1 FOR GENERAL NOTES AND TYPICAL DETAILS NOT NOTED ON PLAN
2. SECOND FINISH FLOOR ELEVATION IS 115'-0" UNLESS NOTED OTHERWISE.
3. T.O.S. ON PLAN INDICATES TOP OF STRUCTURAL STEEL BEAM ELEVATION.
4. TOP OF STRUCTURAL BEAM ELEVATION SHALL BE 114'-8" UNLESS NOTED OTHERWISE.
5. SUSPENDED FLOOR SLAB SHALL BE A 5 INCH THICK CONCRETE SLAB OVER COMPOSITE FORM DECK. REFER TO METAL DECK NOTES ON SHEET S1 FOR MORE INFORMATION.
6. "M" ON PLAN INDICATES MOMENT CONNECTION, REFER TO SHEET S1 FOR DETAIL.
7. STUDS SPACED AT 24" O.C. ARE REQUIRED FOR BEAMS WITH AN "M" DESIGNATION.

1/4" Thick Light Concrete Over 1 1/2" Metal Deck
Channel Section 3x3x1/4"

18870.3 SQ FT
516.0 FT



APPROVED

Reviewed for Code Compliance
ProjectName: C2-25-003004
Date: 9/23/2025
Approved plans in no way excludes items that may be found in the field and shall not be construed to be a permit or approval of any violation of any code provision.

NATIONWIDE
CONSTRUCTION
DESIGN - BUILD - COMPANY
721 South 5th Avenue, Mansfield TX 76063
Phone (817) 473-0484 Fax (817) 473-0159
www.nationwideconstruction.us

FOR PERMITTING ONLY
5/30/2025



SADLER
GROUP
STRUCTURAL ENGINEERS
TEXAS FIRM # F-4167
300 Main St., Suite 700 Fort Worth, Texas 76102
PHONE (817) 332-1074
Email: tom@sadlergroup.com

Sellmark Verdexium
Mansfield, TX

DATE ISSUED:
5/30/2025

REVISIONS:

SHEET CONTENTS:
2ND FLOOR
FRAMING PLAN

SHEET NUMBER:
S9

Reviewed for Code Compliance
Project Name: C2-25-003004
Date: 9/23/2025
Approved plans in no way
excludes items that may be
found in the field and shall not
be construed to be a permit or
approval of any violation of any
code provision.

**NATIONWIDE
CONSTRUCTION**
DESIGN - BUILD - COMPANY

721 South 5th Avenue, Mansfield TX 76063
Phone (817) 473-0484 Fax (817) 473-0159
www.nationwideconstruction.us

PERMITTING ONLY
5/30/2025



THE SADDLER GROUP
STRUCTURAL ENGINEERS
S FIRM # F-4167
1000 St. Suite 700 Fort Worth, Texas 76102
(817) 332-1074
ms@thesaddlergroup.com

Sellmark Verdexium
Mansfield, TX



DATE ISSUED:
5/30/2025

REVISIONS:

SHEET CONTENTS:
1ST FLOOR
FRAMING PLAN

SHEET NUMBER:

S9

 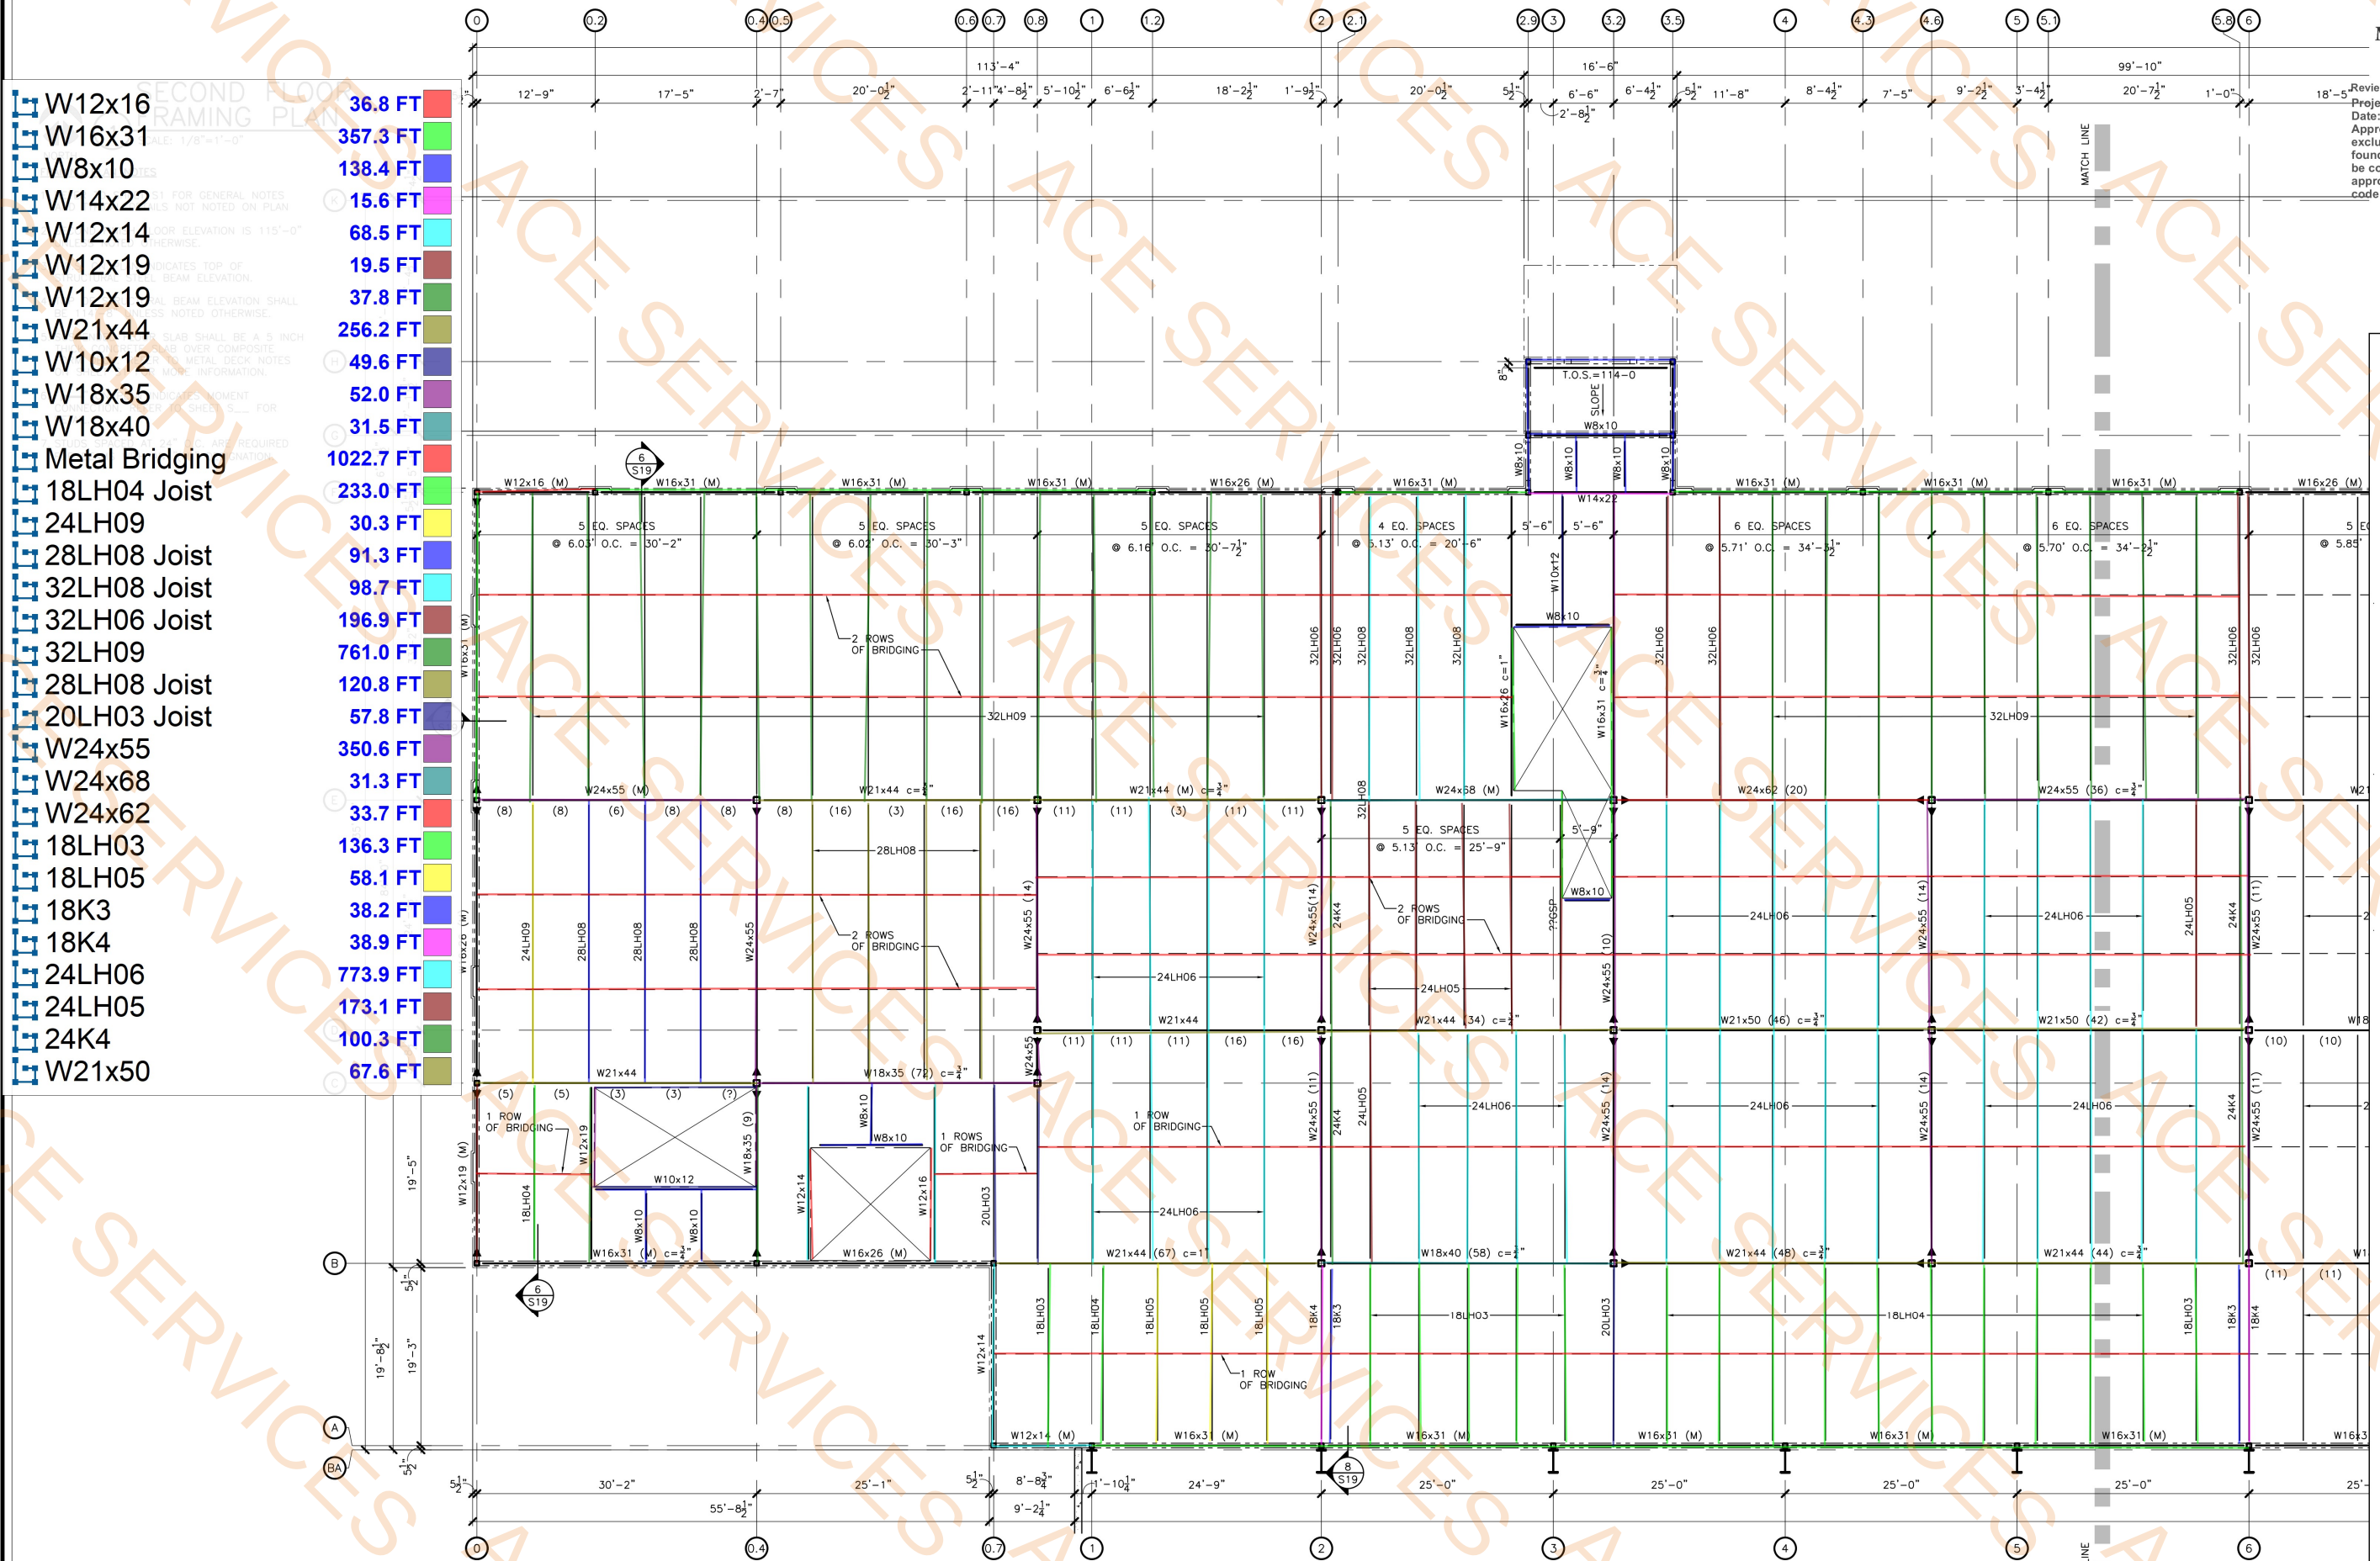



APPROVED

Reviewed for Code Compliance
ProjectName: C2-25-003004
Date: 9/23/2025
Approved plans in no way
excludes items that may be
found in the field and shall not
be construed to be a permit or
approval of any violation of any
code provision.

**NATIONWIDE
CONSTRUCTION**
DESIGN - BUILD - COMPANY
721 South 5th Avenue, Mansfield TX 76063
Phone (817) 473-0484 Fax (817) 473-0159
www.nationwideconstruction.us

FOR PERMITTING ONLY
5/30/2025



**SADLER
GROUP**
STRUCTURAL ENGINEERS
TEXAS FIRM # F-4167
300 Main St., Suite 700 Fort Worth, Texas 76102
PHONE (817) 332-1074
Email: tom@sadlergroup.com

Sellmark Verdexium
Mansfield, TX

DATE ISSUED:
5/30/2025

REVISIONS:



NO.	DESCRIPTION

SHEET CONTENTS:
2ND FLOOR
FRAMING PLAN

SHEET NUMBER:
S10

1/4" Thick Light Concrete Over 1 1/2" Metal Deck
 Channel Section 3x3x1/4"


20953.3 SQ FT
408.3 FT

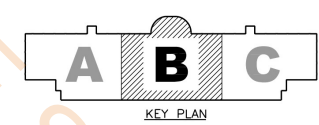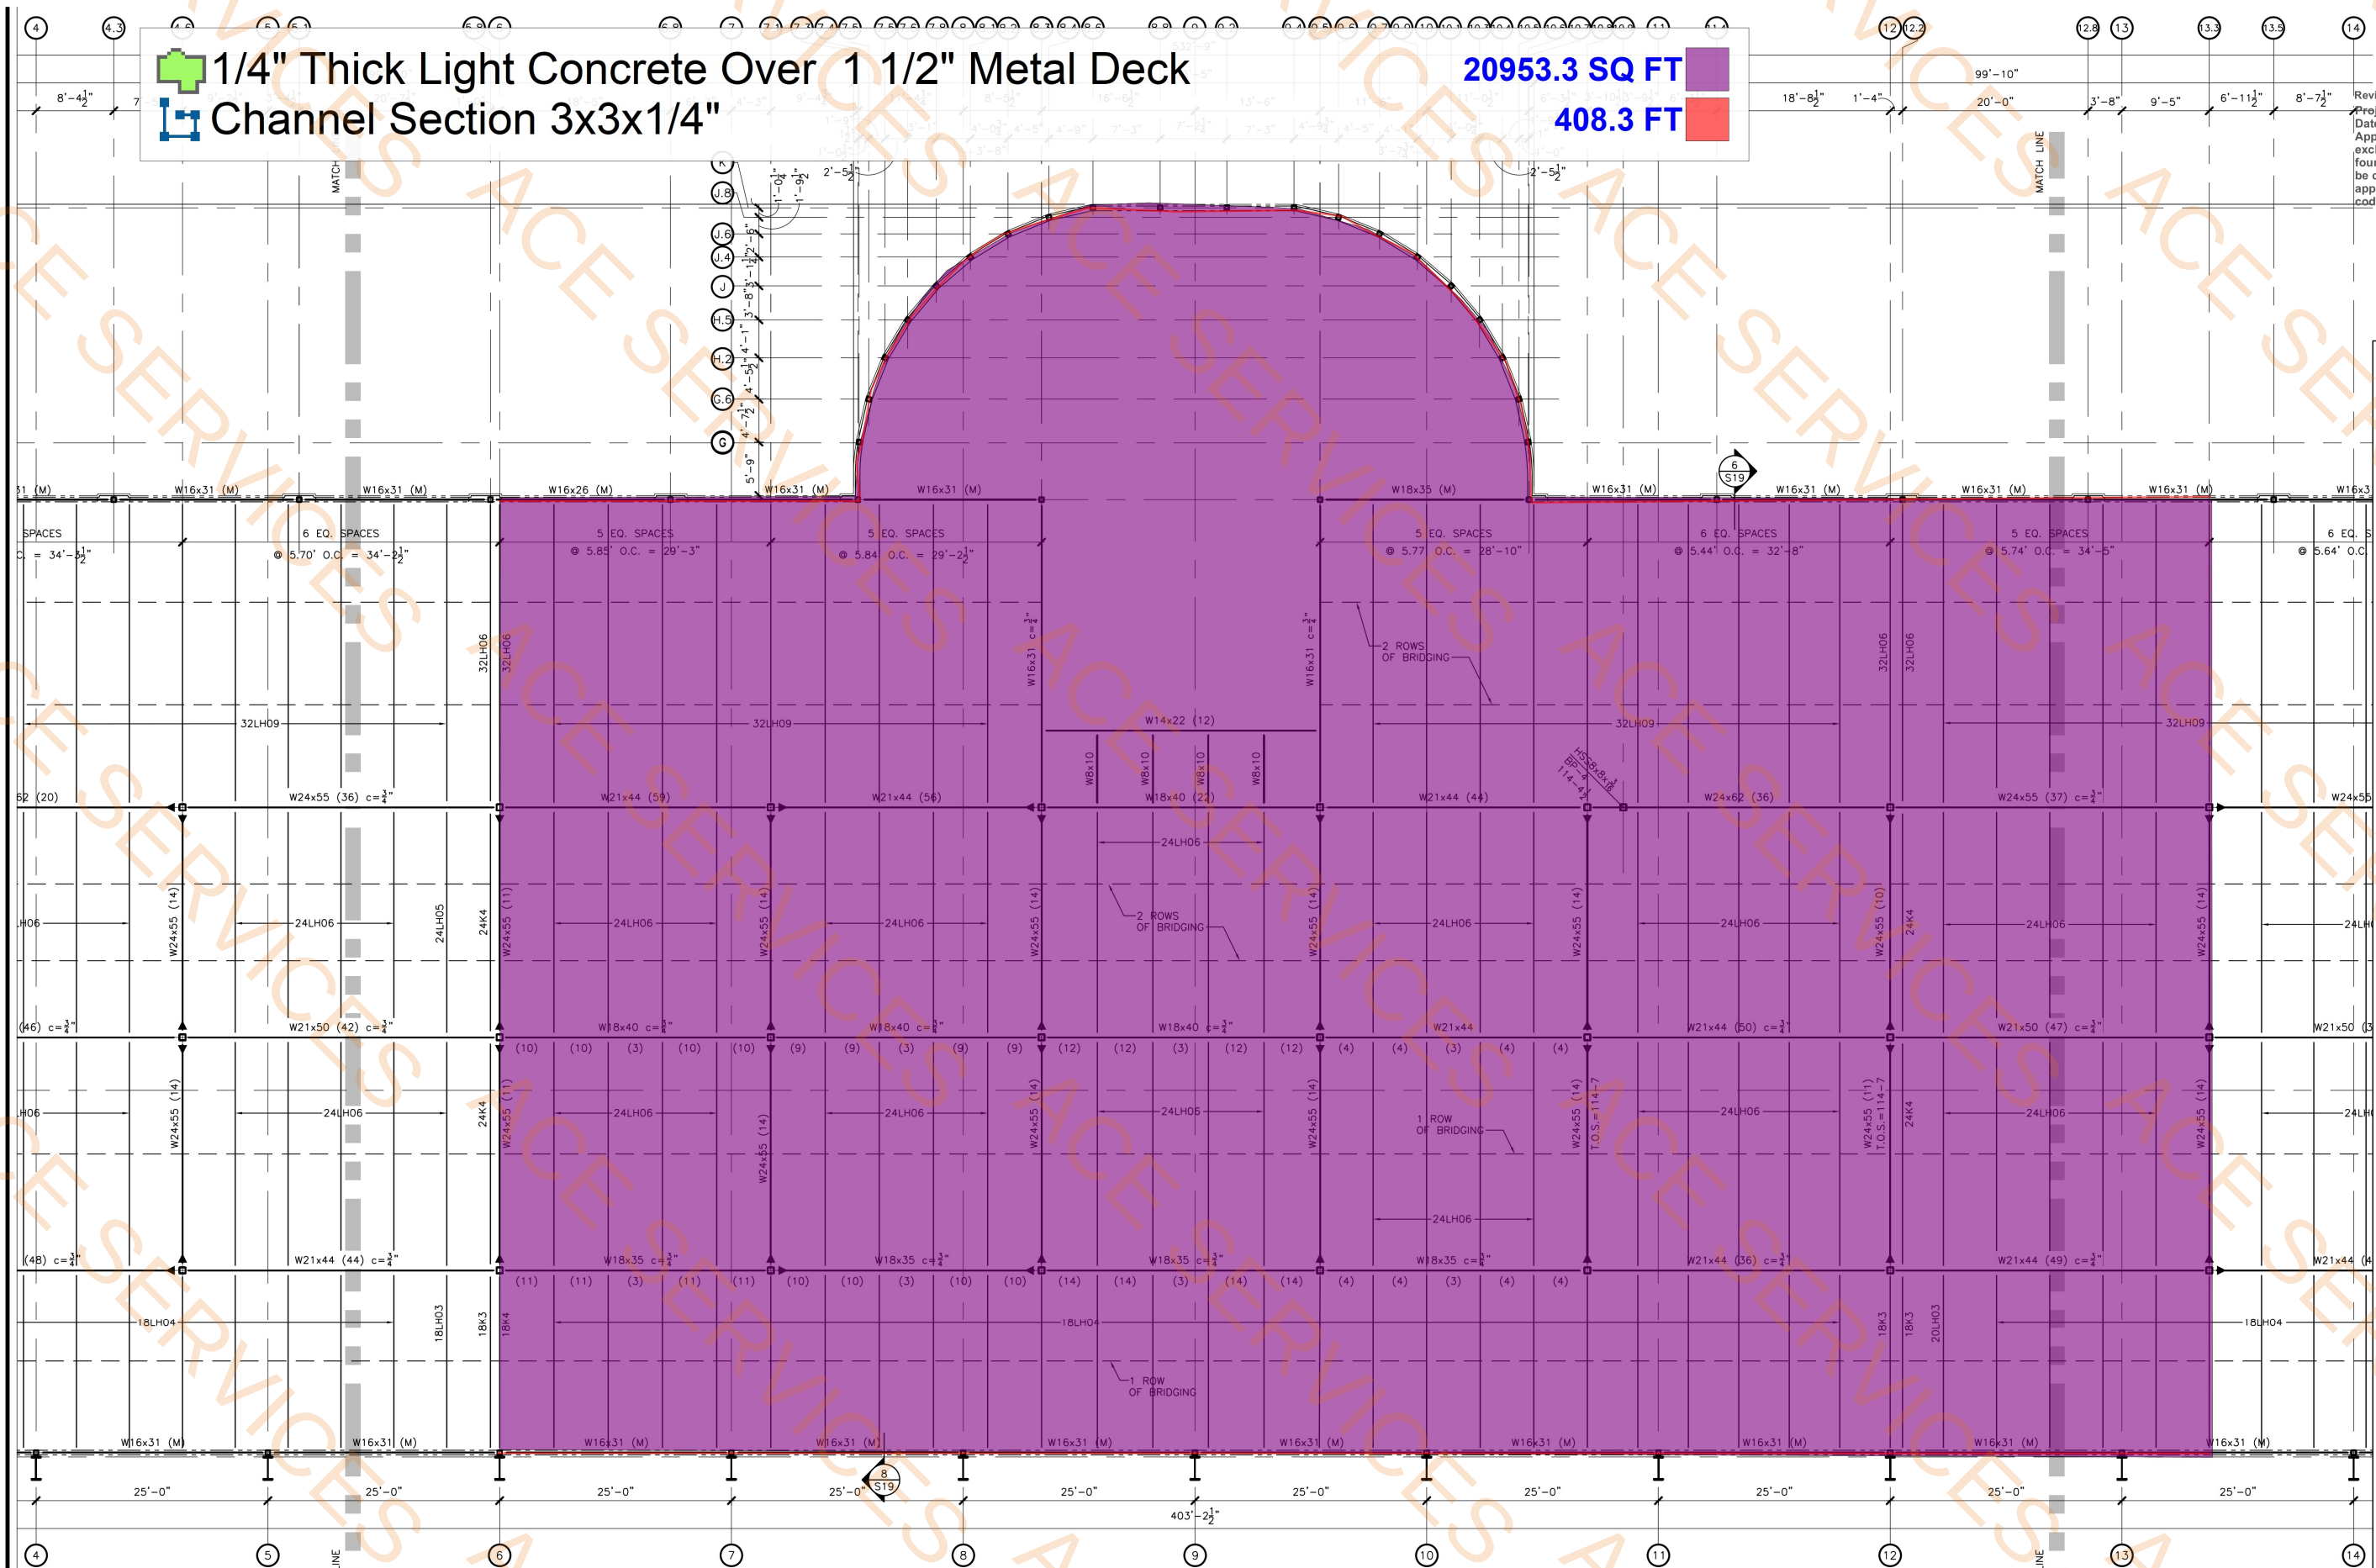

**SECOND FLOOR
FRAMING PLAN**
SCALE: 1/8"=1'-0"

FRAMING PLAN NOTES

1. REFER TO SHEET S1 FOR GENERAL NOTES AND TYPICAL DETAILS NOT NOTED ON PLAN
2. SECOND FINISH FLOOR ELEVATION IS 115'-0" UNLESS NOTED OTHERWISE.
3. T.O.S. ON PLAN INDICATES TOP OF STRUCTURAL STEEL BEAM ELEVATION.
4. TOP OF STRUCTURAL BEAM ELEVATION SHALL BE 114'-8" UNLESS NOTED OTHERWISE.
5. SUSPENDED FLOOR SLAB SHALL BE A 5 INCH THICK CONCRETE SLAB OVER COMPOSITE FORM DECK. REFER TO METAL DECK NOTES ON SHEET S1 FOR MORE INFORMATION.
6. ON PLAN INDICATES MOMENT CONNECTION. REFER TO SHEET S... FOR DETAIL.

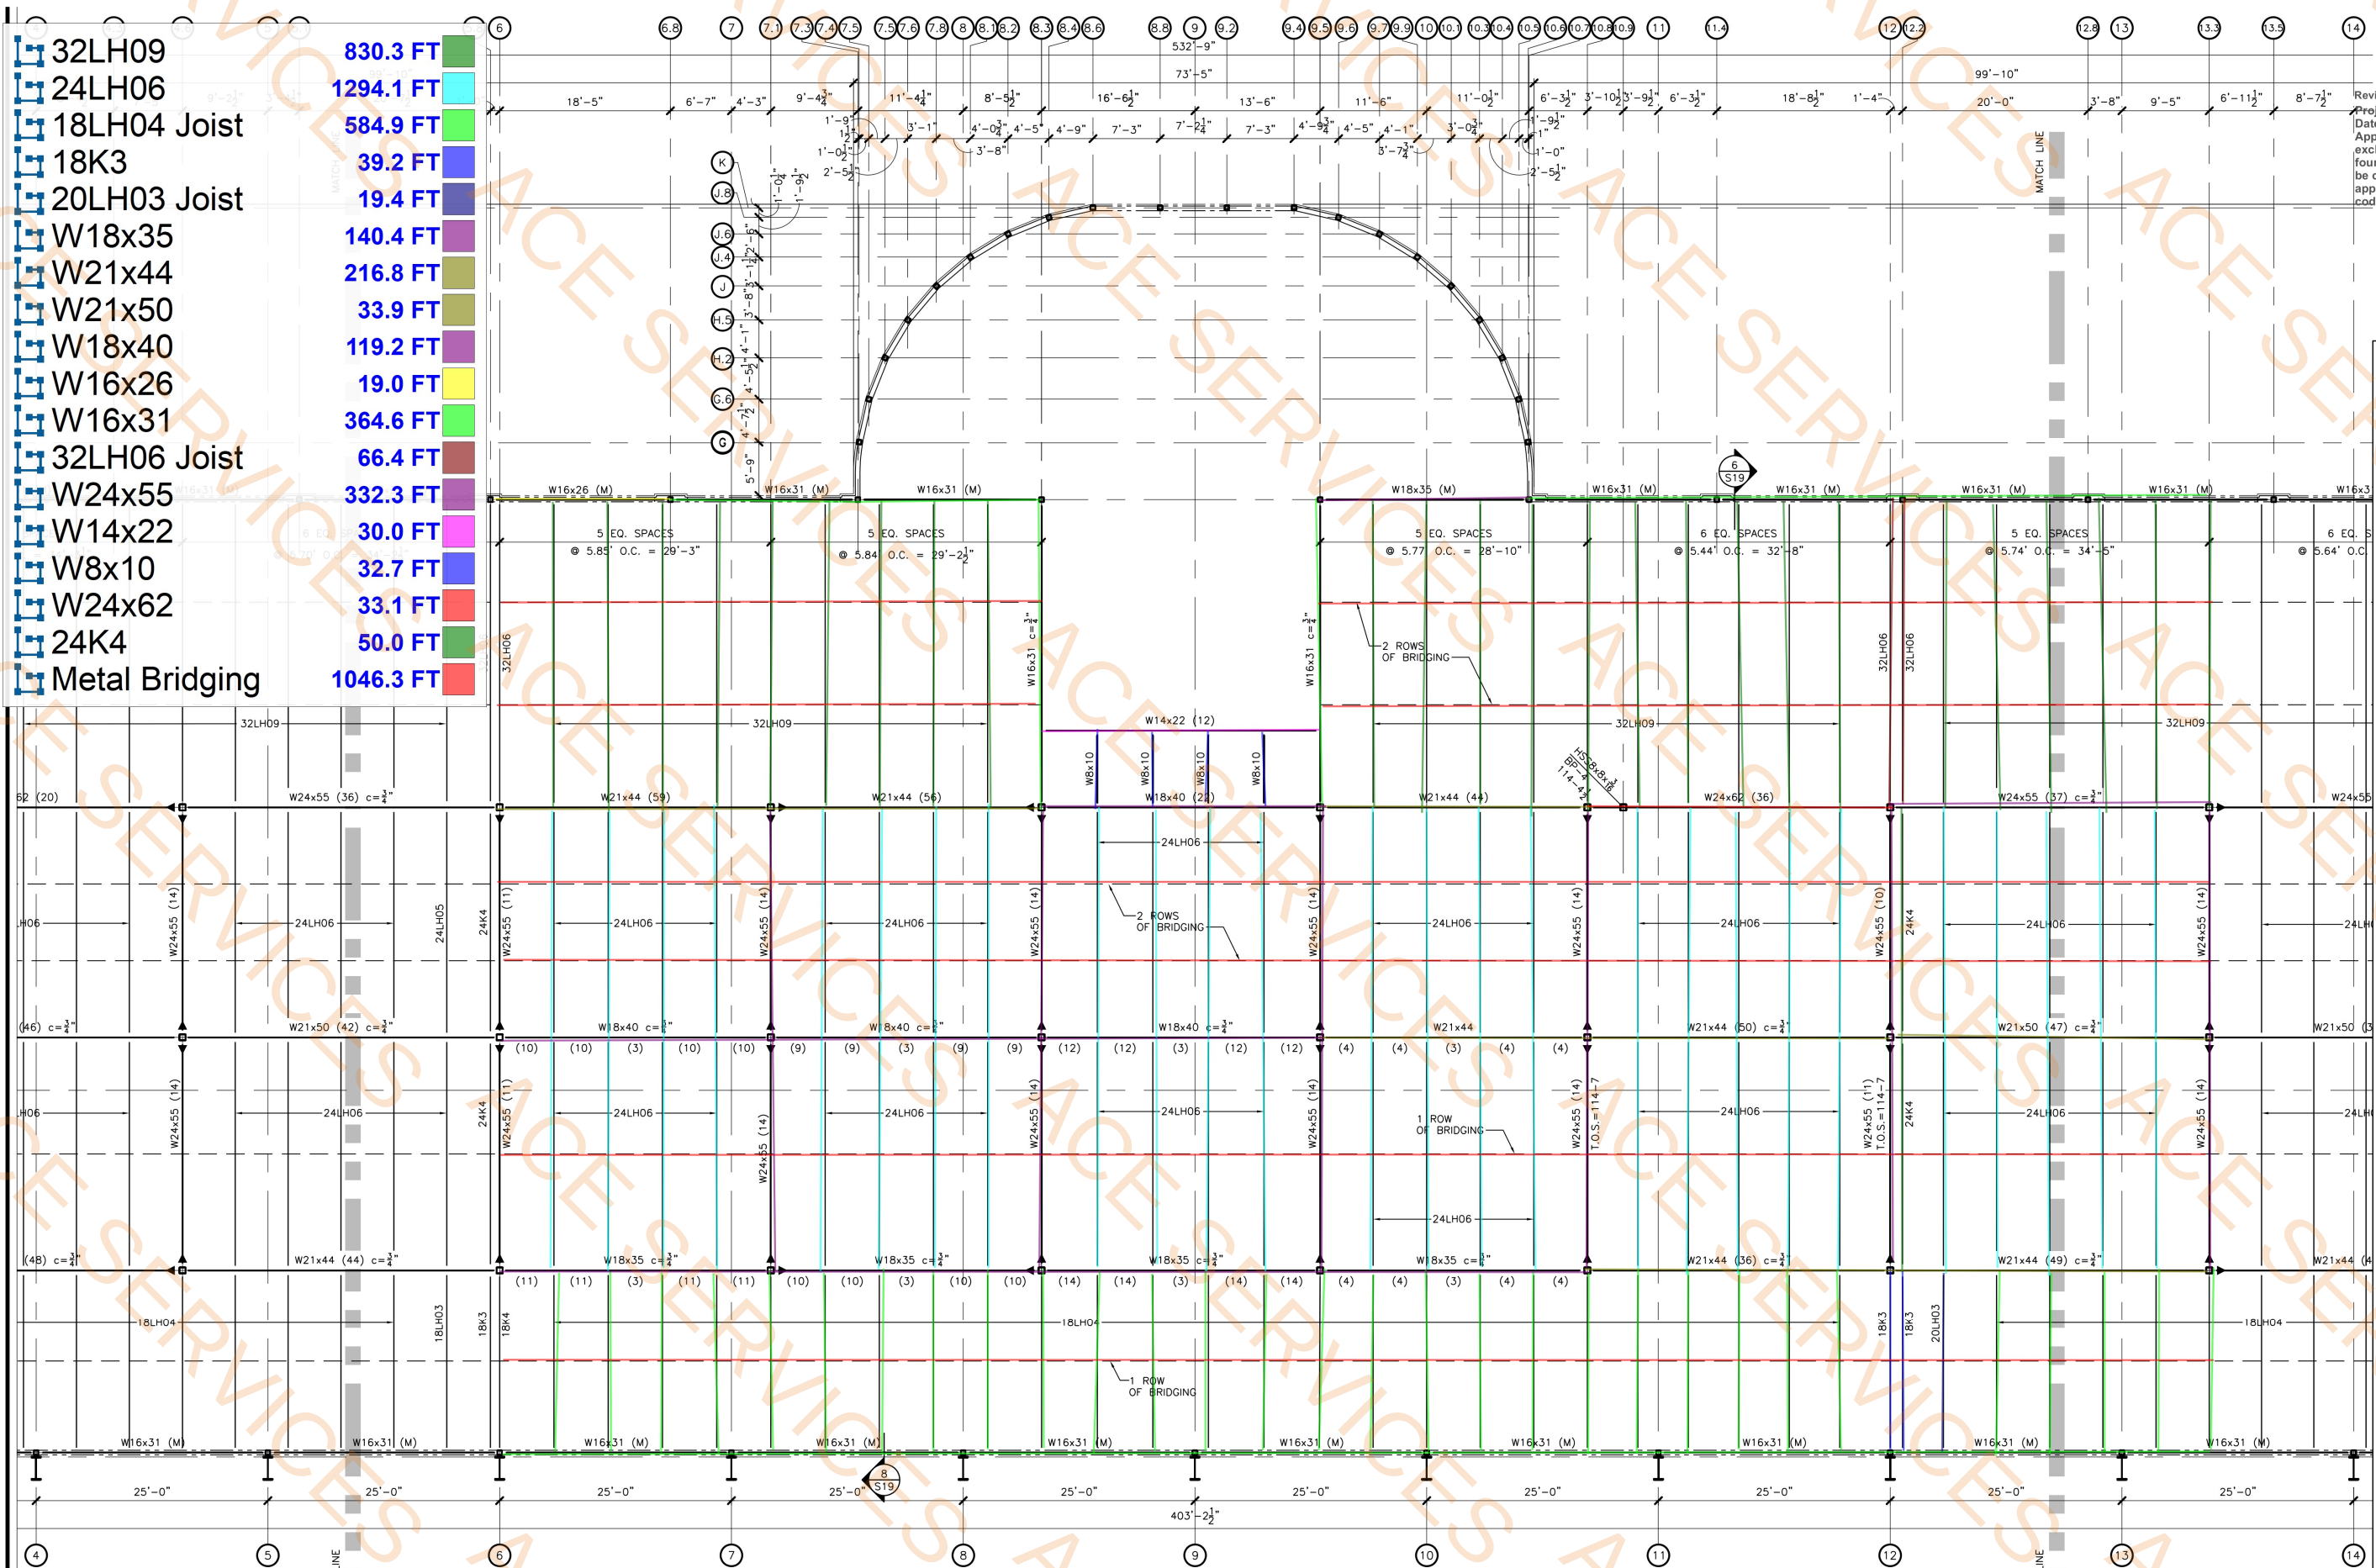

32LH09	830.3 FT
24LH06	1294.1 FT
18LH04 Joist	584.9 FT
18K3	39.2 FT
20LH03 Joist	19.4 FT
W18x35	140.4 FT
W21x44	216.8 FT
W21x50	33.9 FT
W18x40	119.2 FT
W16x26	19.0 FT
W16x31	364.6 FT
32LH06 Joist	66.4 FT
W24x55	332.3 FT
W14x22	30.0 FT
W8x10	32.7 FT
W24x62	33.1 FT
24K4	50.0 FT
Metal Bridging	1046.3 FT

SECOND FLOOR FRAMING PLAN
 SCALE: 1/8"=1'-0"

KEY PLAN

FRAMING PLAN NOTES

1. REFER TO SHEET S1 FOR GENERAL NOTES AND TYPICAL DETAILS NOT NOTED ON PLAN.
2. SECOND FINISH FLOOR ELEVATION IS 115'-0" UNLESS NOTED OTHERWISE.
3. T.O.S. ON PLAN INDICATES TOP OF STRUCTURAL STEEL BEAM ELEVATION.
4. TOP OF STRUCTURAL BEAM ELEVATION SHALL BE 114'-8" UNLESS NOTED OTHERWISE.
5. SUSPENDED FLOOR SLAB SHALL BE A 5 INCH THICK CONCRETE SLAB OVER COMPOSITE FORM DECK. REFER TO METAL DECK NOTES ON SHEET S1 FOR MORE INFORMATION.
6. "M" ON PLAN INDICATES MOMENT CONNECTION. REFER TO SHEET S1 FOR DETAIL.

MANSFIELD TEXAS
APPROVED
 Reviewed for Code Compliance
 ProjectName: C2-25-003004
 Date: 9/23/2025
 Approved plans in no way excludes items that may be found in the field and shall not be construed to be a permit or approval of any violation of any code provision.

NATIONWIDE CONSTRUCTION
 DESIGN - BUILD - COMPANY
 721 South 5th Avenue, Mansfield TX 76063
 Phone (817) 473-0484 Fax (817) 473-0159
 www.nationwideconstruction.us

FOR PERMITTING ONLY
 5/30/2025

SADLER GROUP
 STRUCTURAL ENGINEERS
 TEXAS FIRM # F-4167
 200 Main St., Suite 700 Fort Worth, Texas 76102
 PHONE (817) 332-1074
 Email: info@sadlergroup.com

Sellmark Verdexium
 Mansfield, TX

DATE ISSUED:
 5/30/2025

REVISIONS:

SHEET CONTENTS:
 2ND FLOOR FRAMING PLAN

SHEET NUMBER:
S10



APPROVED

Reviewed for Code Compliance
ProjectName: C2-25-003004
Date: 9/23/2025
Approved plans in no way
excludes items that may be
found in the field and shall not
be construed to be a permit or
approval of any violation of any
code provision.



FOR PERMITTING ONLY
5/30/2025



Sellmark Verdexium
Mansfield, TX

DATE ISSUED:
5/30/2025

REVISIONS:

SHEET CONTENTS:
2ND FLOOR
FRAMING PLAN

SHEET NUMBER:



S11


SECOND FLOOR FRAMING PLAN

SCALE: 1/8"=1'-0"

FRAMING PLAN NOTES

1. REFER TO SHEET S1 FOR GENERAL NOTES AND TYPICAL DETAILS NOT NOTED ON PLAN
2. SECOND FINISH FLOOR ELEVATION IS 115'-0" UNLESS NOTED OTHERWISE.
3. T.O.S. ON PLAN INDICATES TOP OF STRUCTURAL STEEL BEAM ELEVATION.
4. TOP OF STRUCTURAL BEAM ELEVATION SHALL BE 114'-8" UNLESS NOTED OTHERWISE.
5. SUSPENDED FLOOR SLAB SHALL BE A 5 INCH THICK CONCRETE SLAB OVER COMPOSITE FORM DECK. REFER TO METAL DECK NOTES ON SHEET S1 FOR MORE INFORMATION.
6. ON PLAN INDICATES MOMENT CONNECTION. REFER TO SHEET S___ FOR DETAIL.
7. STUDS SPACED AT 24" O.C. ARE REQUIRED FOR BEAMS WITH AN "(M)" DESIGNATION.

 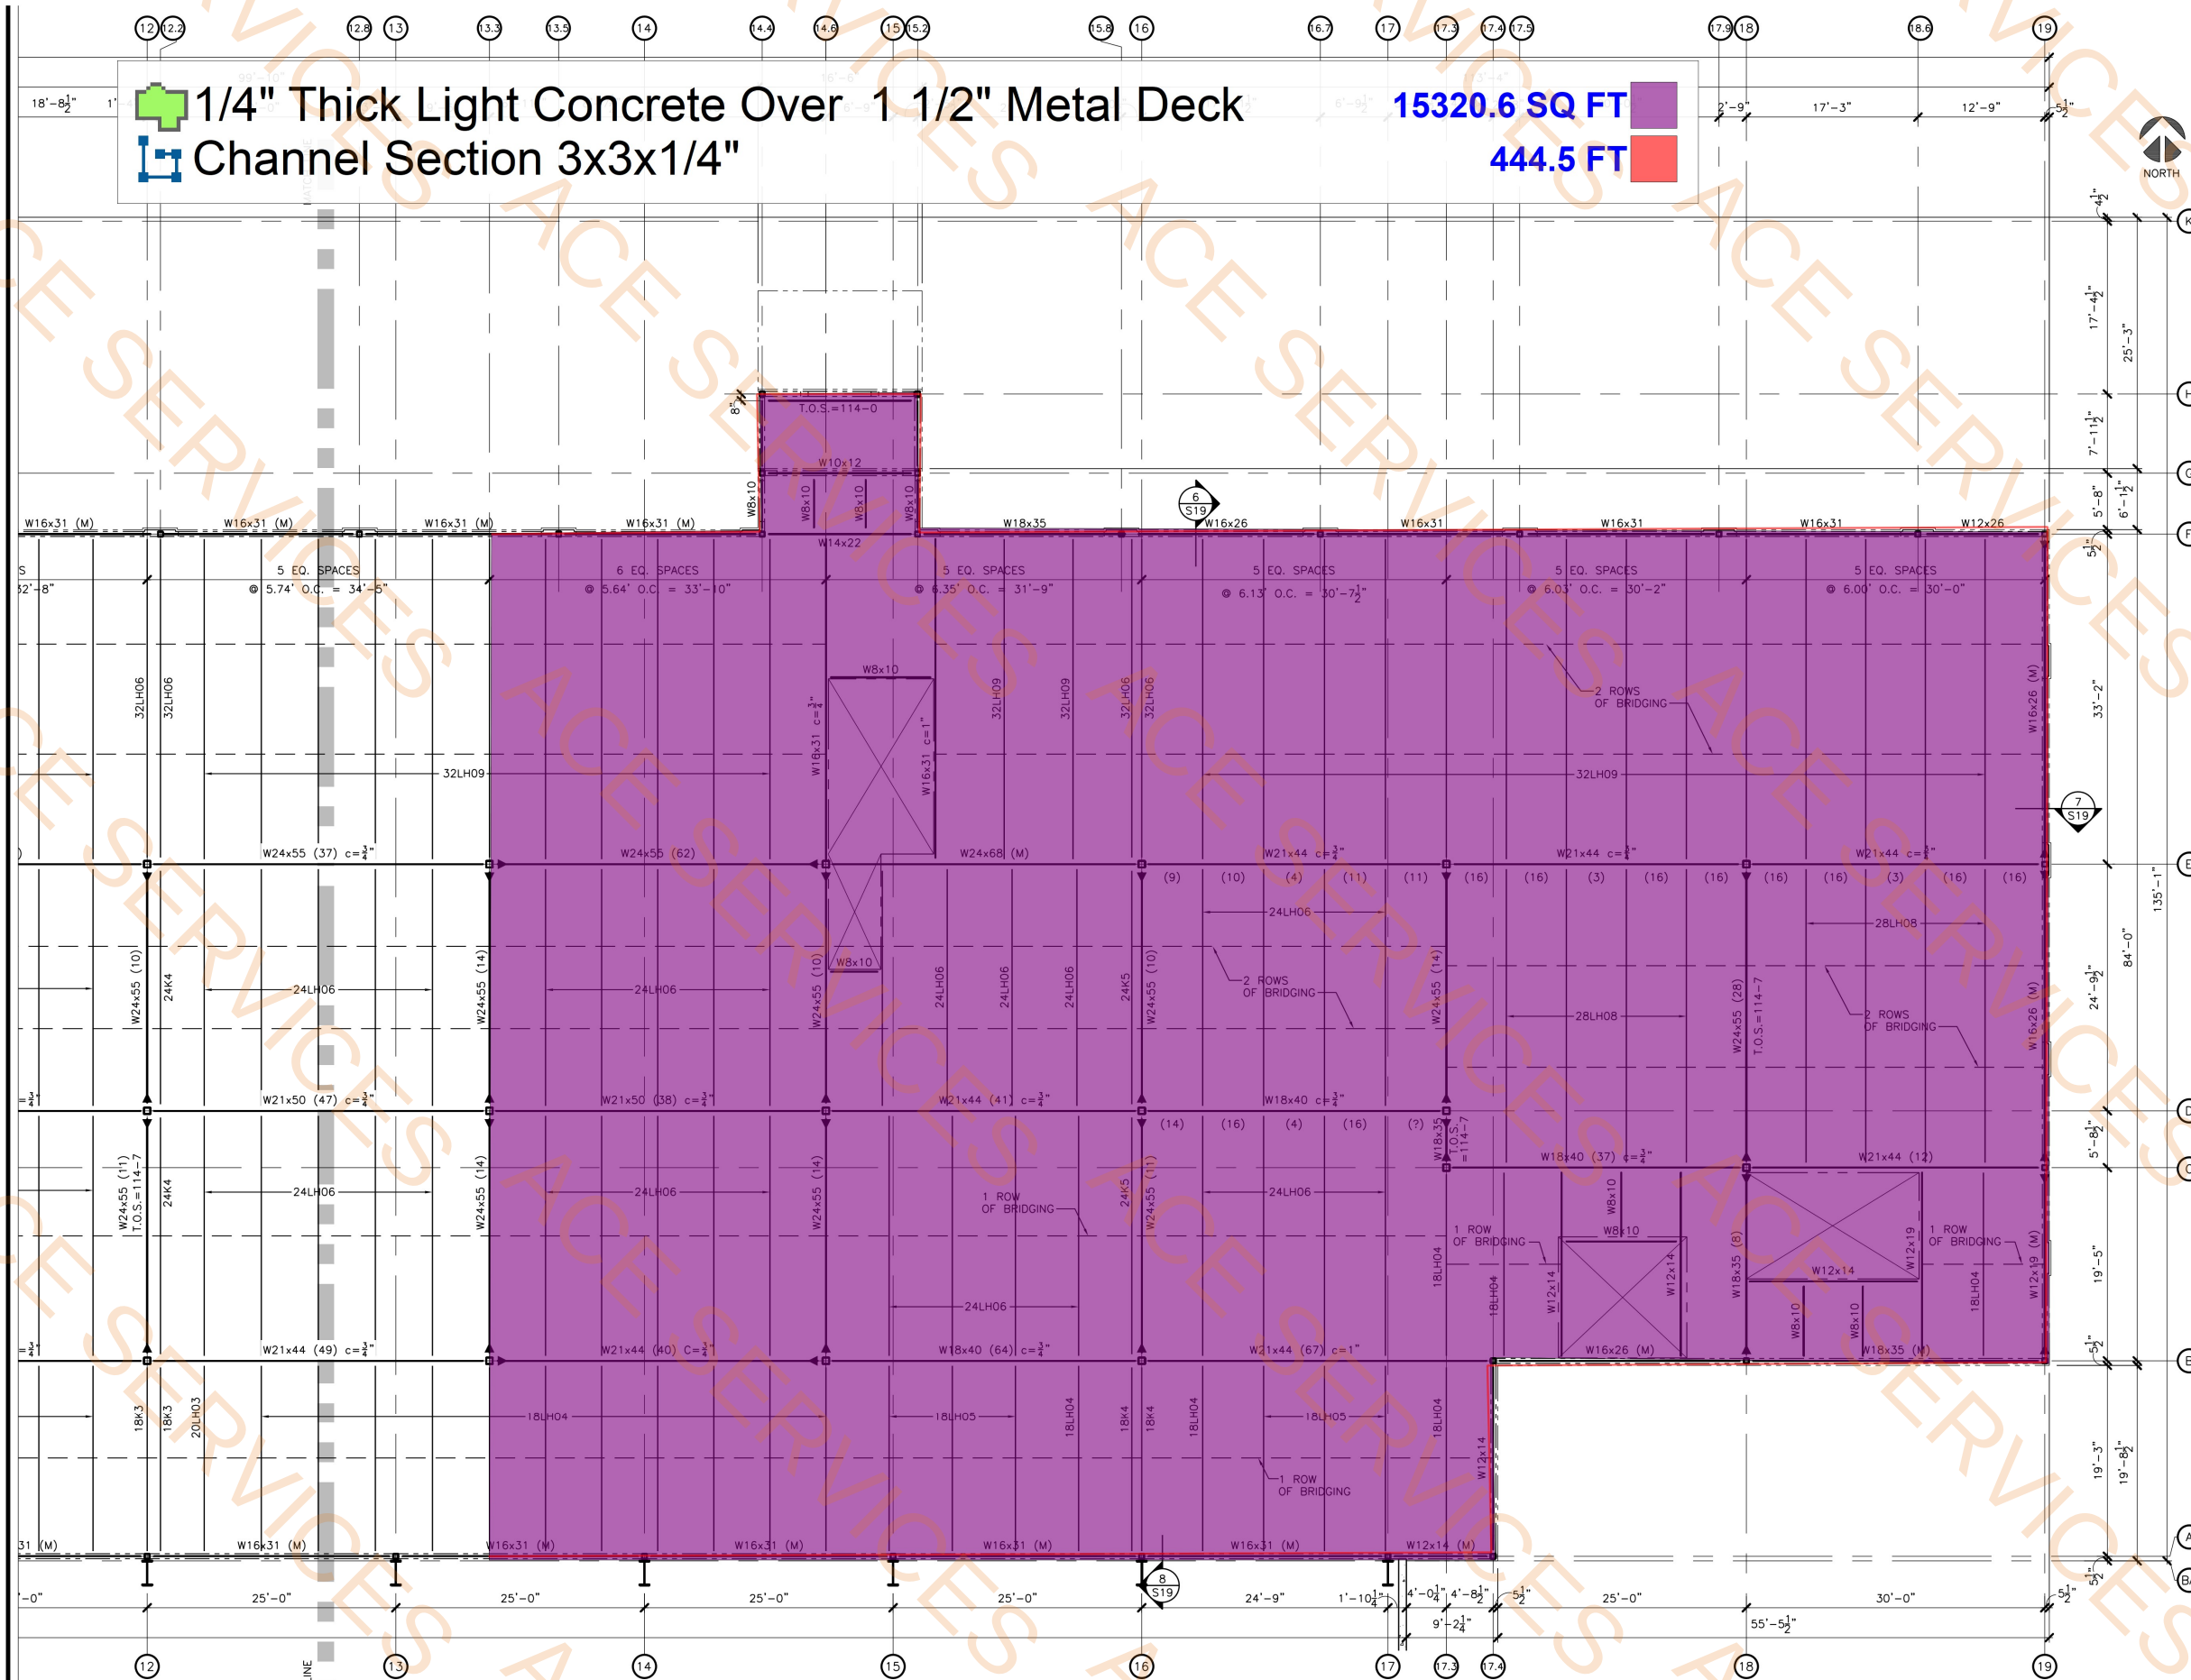

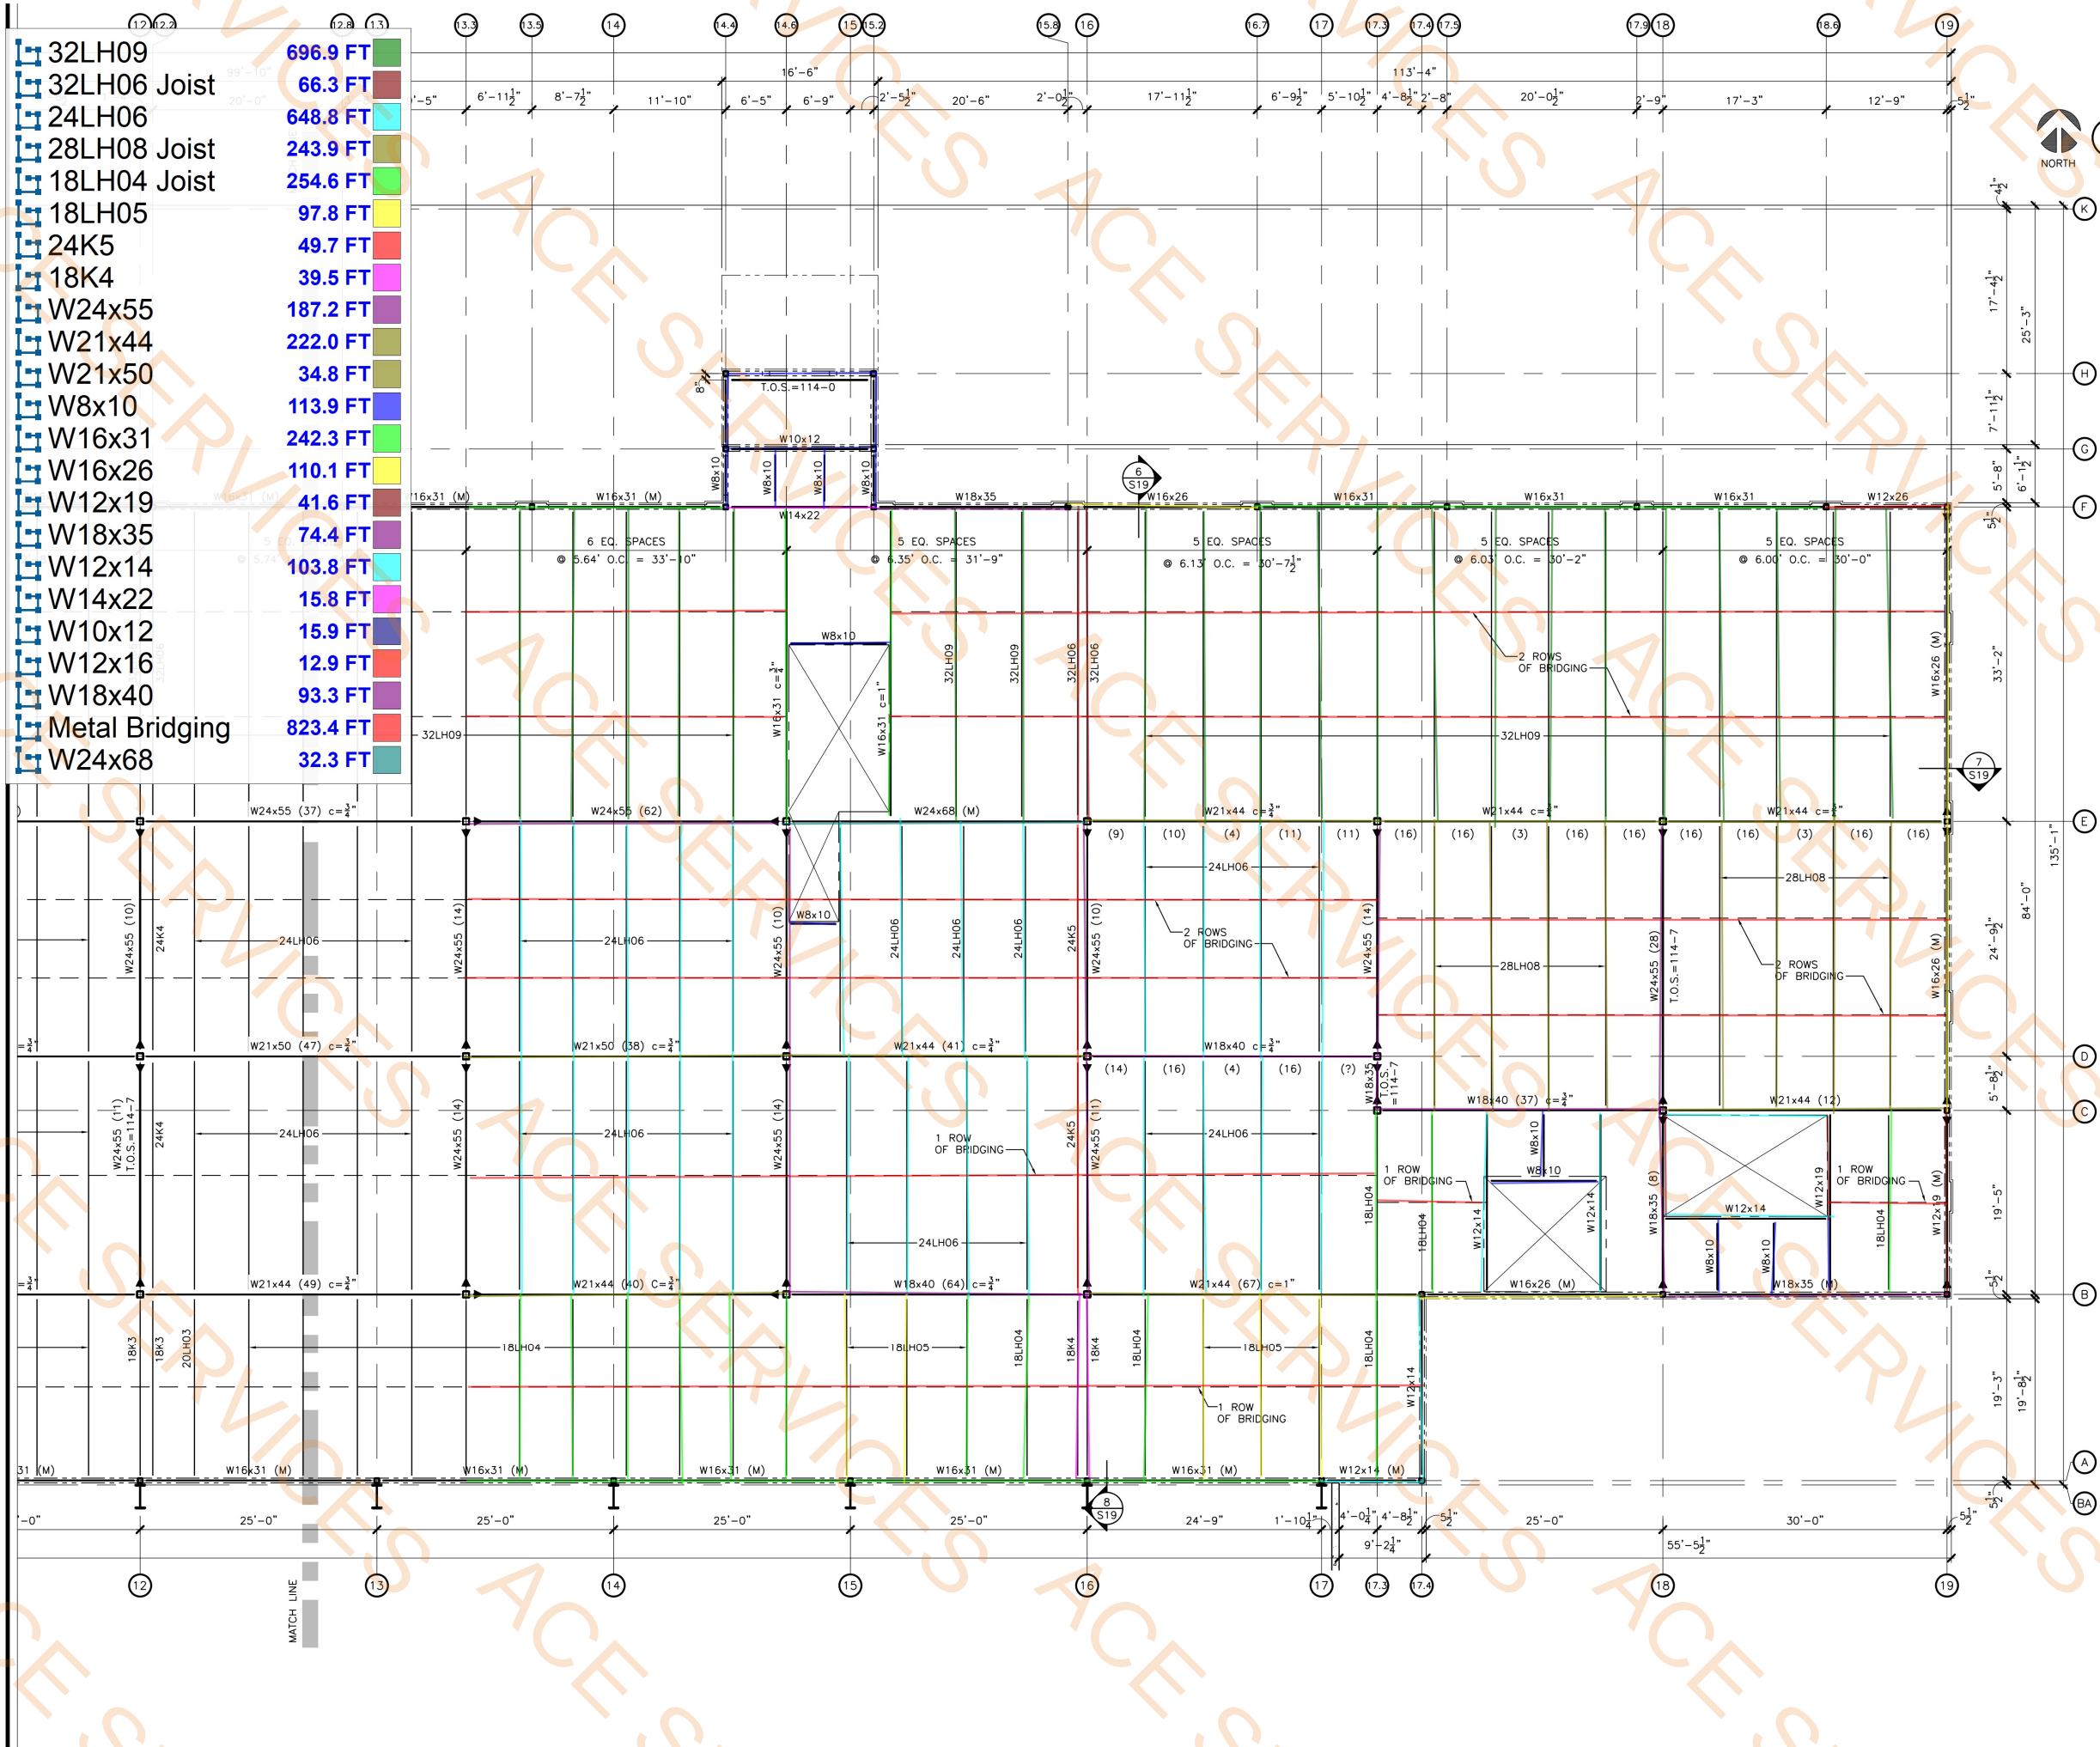

SECOND FLOOR FRAMING PLAN


SCALE: 1/8"=1'-0"

FRAMING PLAN NOTES

1. REFER TO SHEET S1 FOR GENERAL NOTES AND TYPICAL DETAILS NOT NOTED ON PLAN
2. SECOND FINISH FLOOR ELEVATION IS 115'-0" UNLESS NOTED OTHERWISE.
3. T.O.S. ON PLAN INDICATES TOP OF STRUCTURAL STEEL BEAM ELEVATION.
4. TOP OF STRUCTURAL BEAM ELEVATION SHALL BE 114'-8" UNLESS NOTED OTHERWISE.
5. SUSPENDED FLOOR SLAB SHALL BE A 5 INCH THICK CONCRETE SLAB OVER COMPOSITE FORM DECK. REFER TO METAL DECK NOTES ON SHEET S1 FOR MORE INFORMATION.
6. ON PLAN INDICATES MOMENT CONNECTION. REFER TO SHEET S___ FOR DETAIL.
7. STUDS SPACED AT 24" O.C. ARE REQUIRED FOR BEAMS WITH AN "(M)" DESIGNATION.



APPROVED
Reviewed for Code Compliance
ProjectName: C2-25-003004
Date: 9/23/2025
Approved plans in no way excludes items that may be found in the field and shall not be construed to be a permit or approval of any violation of any code provision.

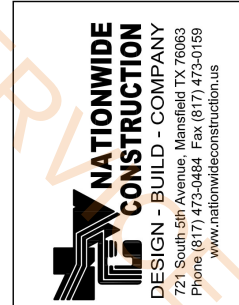

FOR PERMITTING ONLY
5/30/2025




Sellmark Verdexium
Mansfield, TX

DATE ISSUED:
5/30/2025
REVISIONS:

SHEET CONTENTS:
2ND FLOOR FRAMING PLAN

SHEET NUMBER:
S11

 



FRAMING PLAN NOTE

1. REFER TO SHEET AND TYPICAL DETAILS FOR DETAILS NOT SHOWN ON PLAN.
2. T.O.S. ON PLAN INDICATES TOP OF STRUCTURAL STEEL BEAM ELEVATION.
3. ON PLAN INDICATES MOMENT CONNECTION. REFER TO SHEET S___ FOR DETAIL.



1 1/2" METAL DECK 20GA (GALVANIZED 2" DEEP TYPE 2VLI MANF (VULCRAFT



Channel Section 3x3x1/4"

18849.7 SQ FT

495.4 FT



APPROVED

Reviewed for Code Compliance
ProjectName: C2-25-003004
Date: 9/23/2025
Approved plans in no way
excludes items that may be
found in the field and shall not
be construed to be a permit or
approval of any violation of any
code provision.

**NATIONWIDE
CONSTRUCTION**
DESIGN - BUILD - COMPANY
721 South 5th Avenue, Mansfield TX 76063
Phone (817) 473-0484 Fax (817) 473-0159
www.nationwideconstruction.us

FOR PERMITTING ONLY
5/30/2025

THOMAS R. SADLER
TX FIRM # F-4167

**SADLER
GROUP**
STRUCTURAL ENGINEERS
TEXAS FIRM # F-4167
300 Main St., Suite 700 Fort Worth, Texas 76102
PHONE (817) 332-1074
Email: tom@sadlergroup.com

Sellmark Verdexium
Mansfield, TX

DATE ISSUED:
5/30/2025


REVISIONS:

SHEET CONTENTS:
ROOF FRAMING
PLAN

SHEET NUMBER:
S12



- W14x10 13.1 FT
W12x16 80.0 FT
W12x19 61.2 FT
W14x22 89.0 FT
W12x14 91.4 FT
W16x26 30.4 FT
W12x19 120.4 FT
W18x46 60.4 FT
W18x35 608.2 FT
W18x40 69.0 FT
W16x31 60.4 FT
14K1 601.0 FT
W8x10 40.7 FT
14K3 78.2 FT
18K3 1022.5 FT
20K3 24.4 FT
22K4 242.8 FT
24K4 331.0 FT
24K5 863.8 FT
Metal Bridging 1605.0 FT
Channel Section 3x3x... 638.8 FT

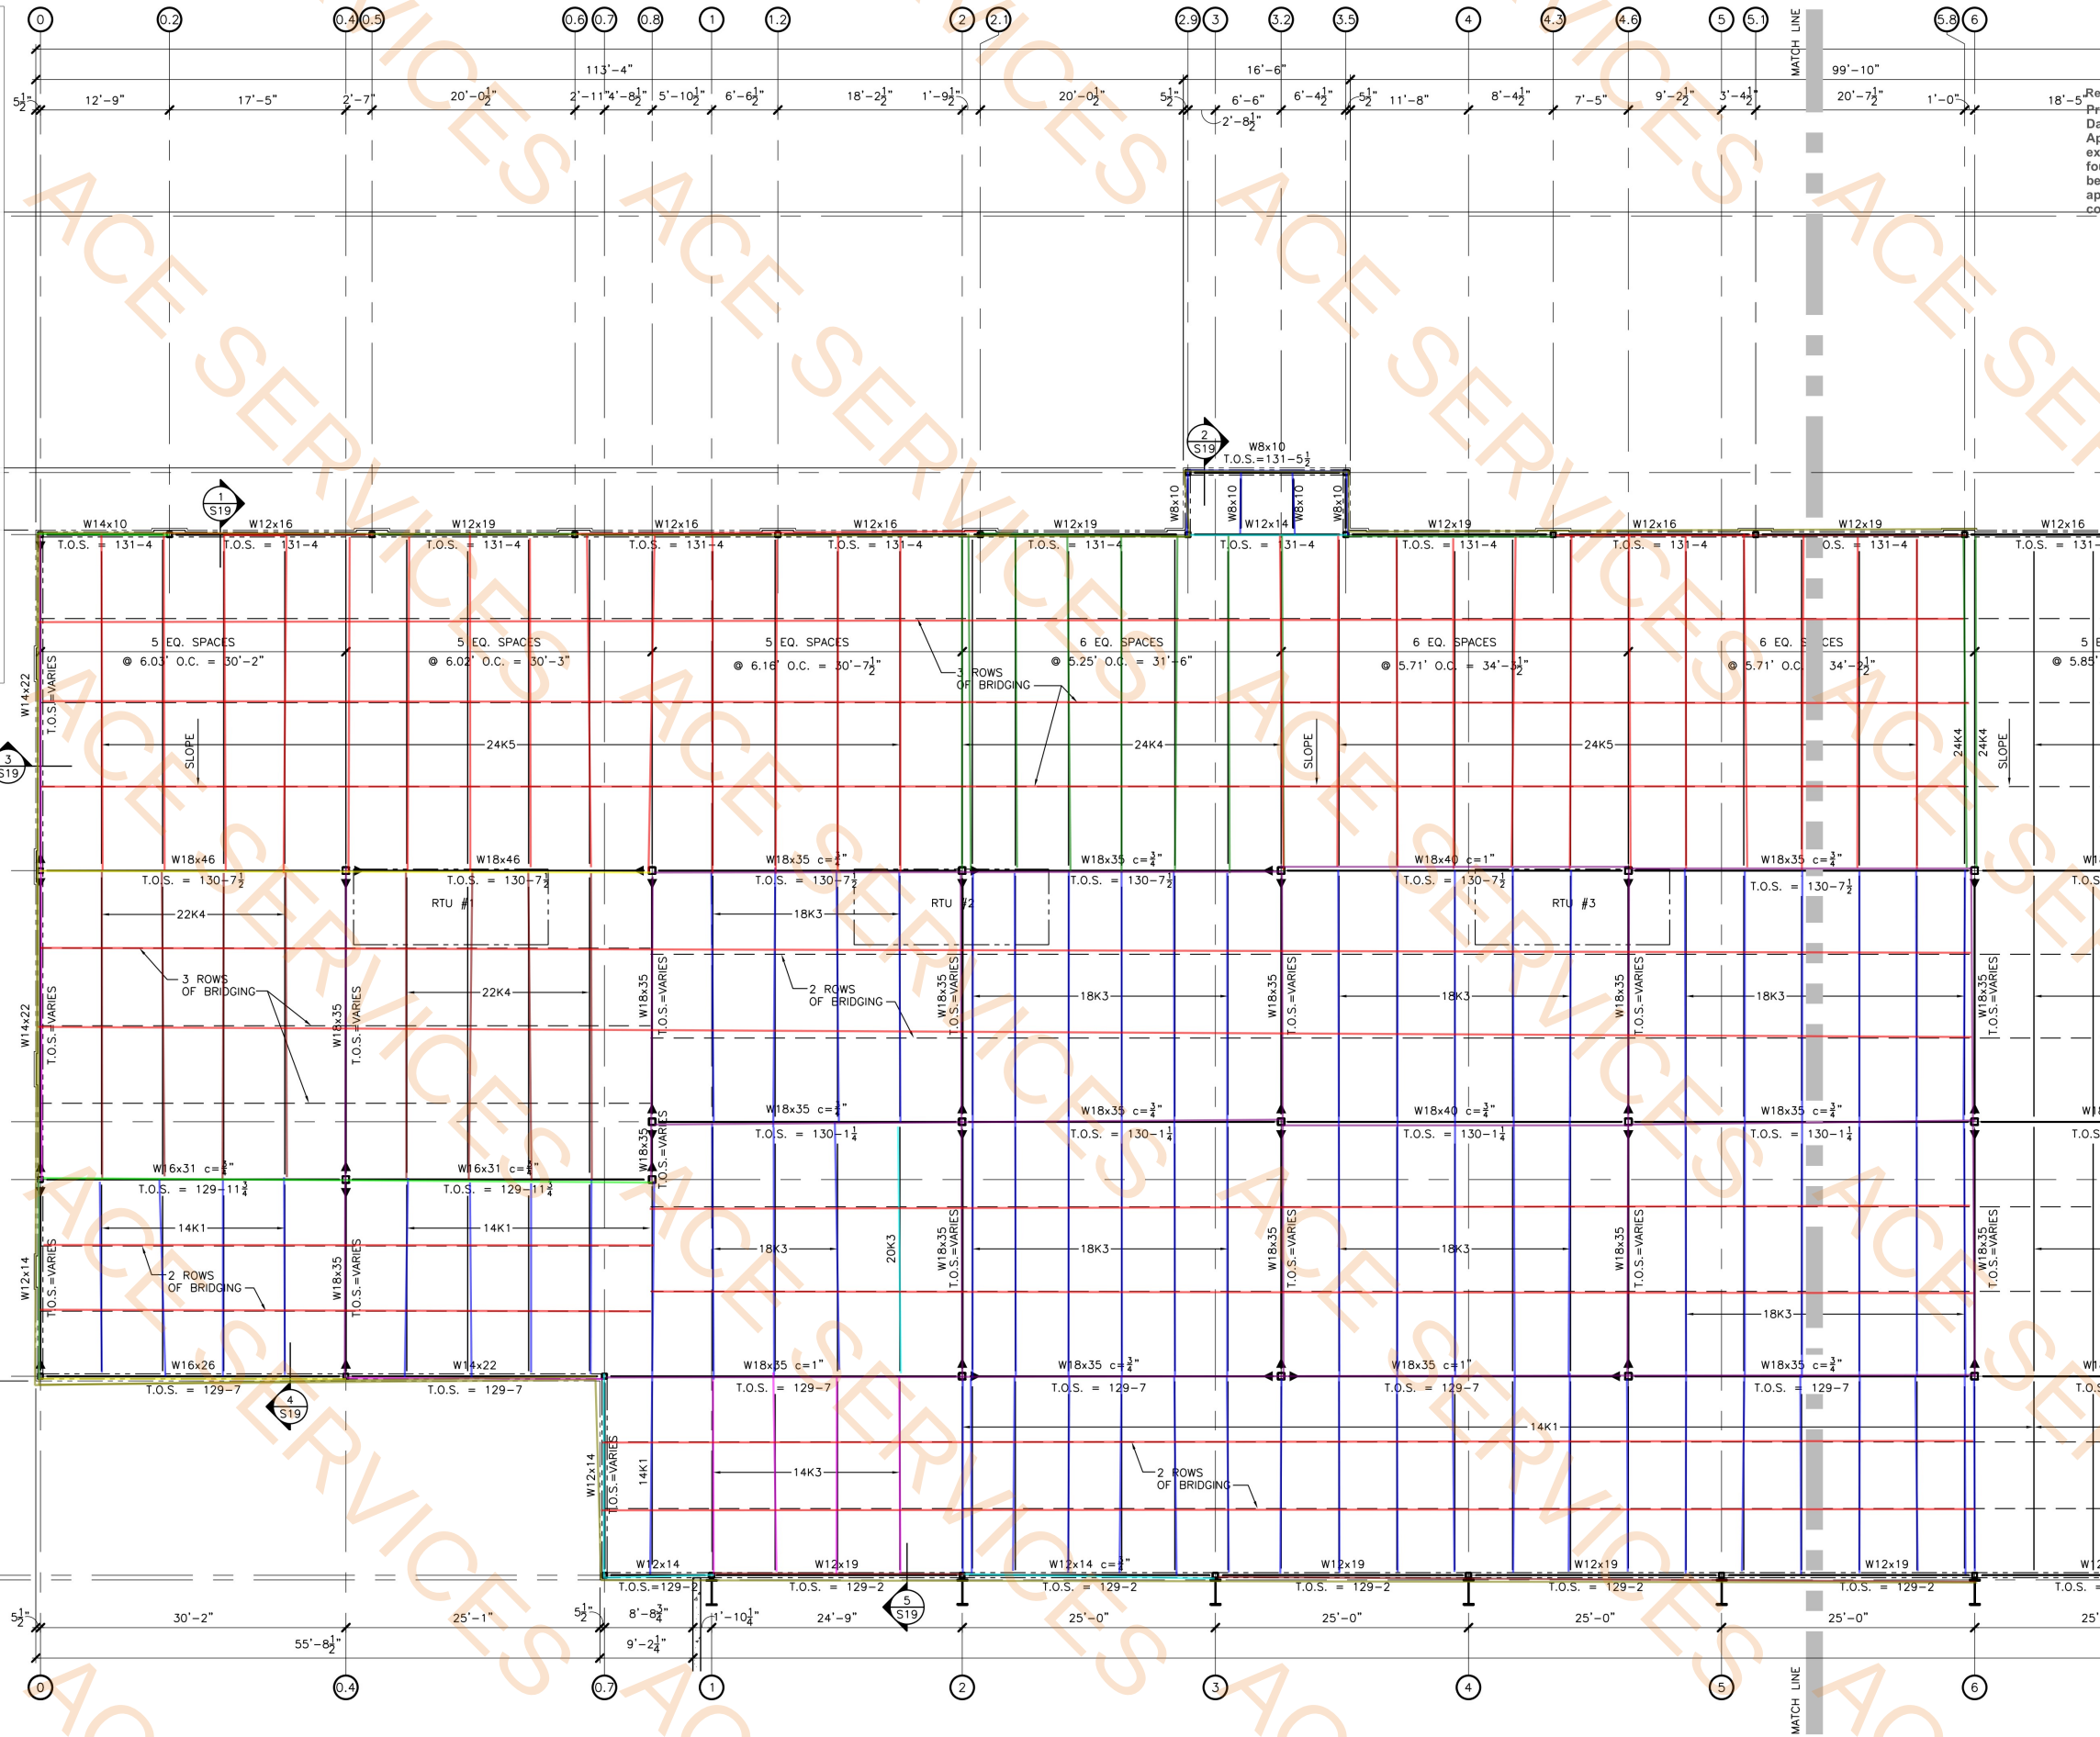

MANSFIELD TEXAS
APPROVED
Reviewed for Code Compliance
ProjectName: C2-25-003004
Date: 9/23/2025
Approved plans in no way
excludes items that may be
found in the field and shall not
be construed to be a permit or
approval of any violation of any
code provision.

NATIONWIDE CONSTRUCTION
DESIGN - BUILD - COMPANY
721 South 5th Avenue, Mansfield TX 76063
Phone (817) 473-0484 Fax (817) 473-0159
www.nationwideconstruction.us


FOR PERMITTING ONLY
5/30/2025
THOMAS R. SADLER
TX FIRM# F-4167

SADLER GROUP
STRUCTURAL ENGINEERS
TEXAS FIRM# F-4167
300 Main St., Suite 700 Fort Worth, Texas 76102
PHONE (817) 332-1074
Email: tom@sadlergroup.com

Sellmark Verdexium
Mansfield, TX

DATE ISSUED:
5/30/2025
REVISIONS:

SHEET CONTENTS:
ROOF FRAMING PLAN
SHEET NUMBER:
S12

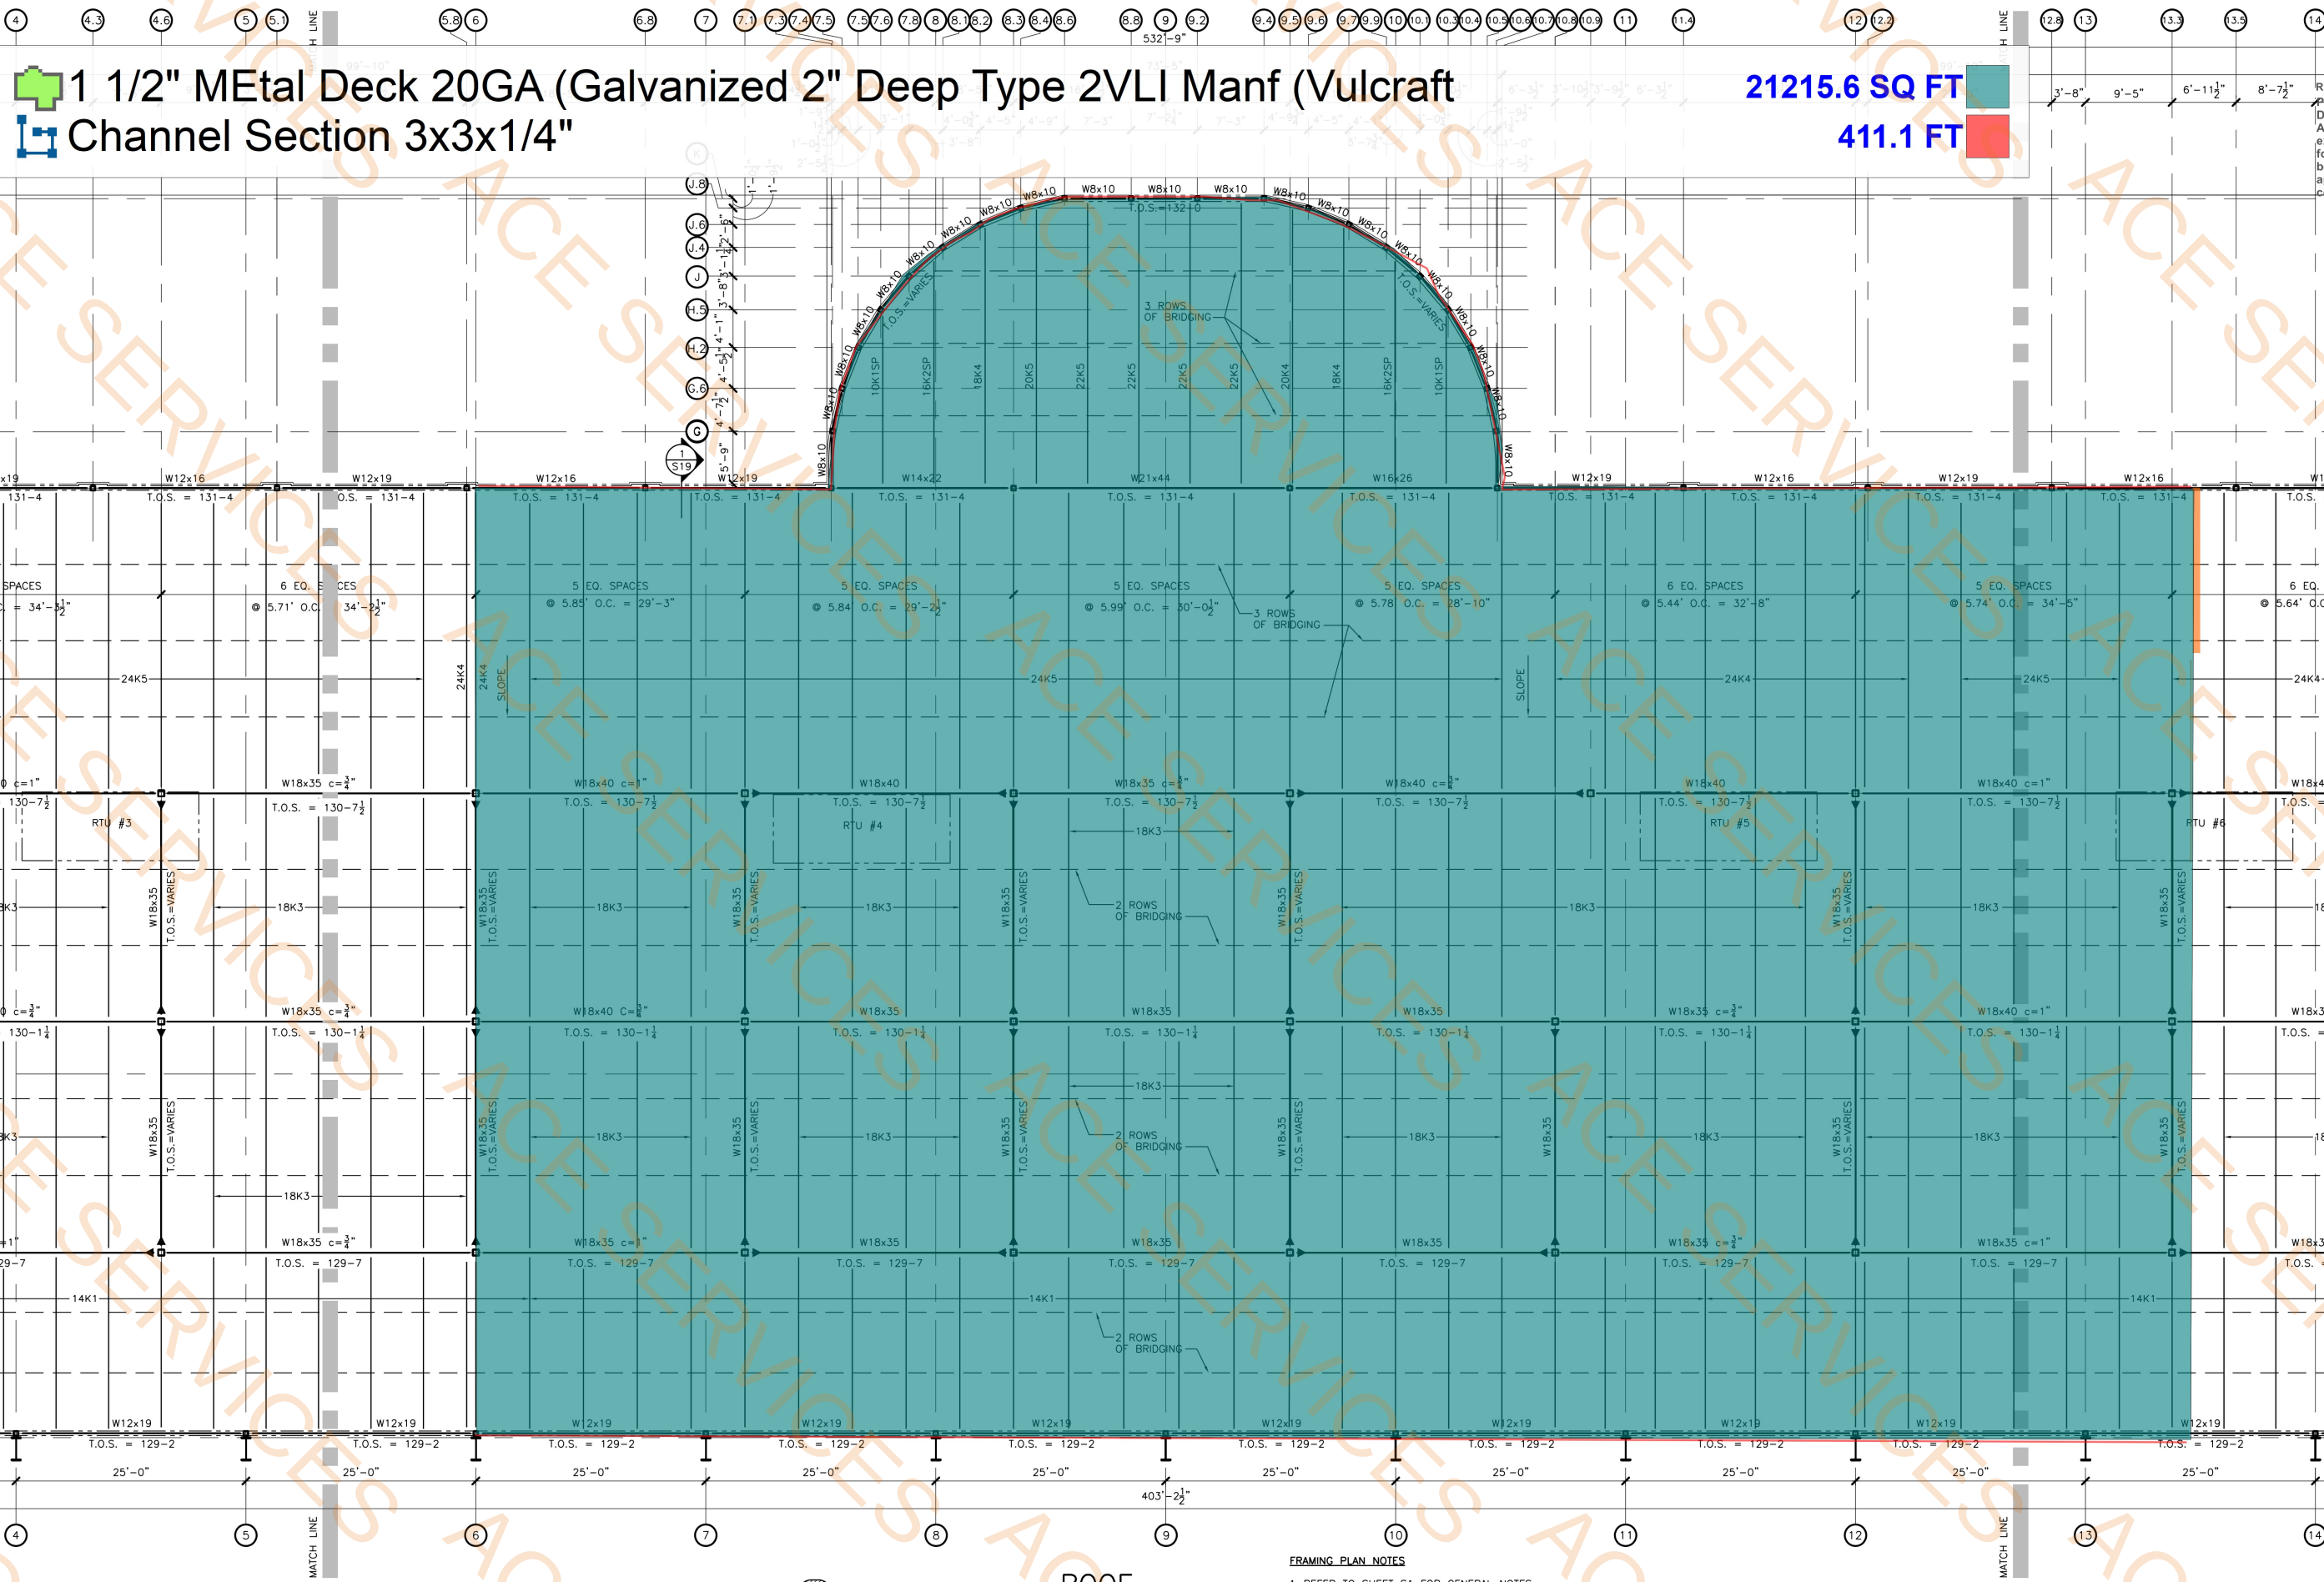

MANSFIELD TEXAS
APPROVED
Reviewed for Code Compliance
ProjectName: C2-25-003004
Date: 9/23/2025
Approved plans in no way
excludes items that may be
found in the field and shall not
be construed to be a permit or
approval of any violation of any
code provision.

NATIONWIDE CONSTRUCTION
DESIGN - BUILD - COMPANY
721 South 5th Avenue, Mansfield TX 76063
Phone (817) 473-0484 Fax (817) 473-0159
www.nationwideconstruction.us

FOR PERMITTING ONLY
5/30/2025
THOMAS R. SADLER
TX FIRM # F-4167

SADLER GROUP
STRUCTURAL ENGINEERS
TEXAS FIRM # F-4167
300 Main St., Suite 700 Fort Worth, Texas 76102
PHONE (817) 332-1074
Email: tom@sadlergroup.com


Sellmark Verdexium
Mansfield, TX

DATE ISSUED:
5/30/2025
REVISIONS:


SHEET CONTENTS:
ROOF FRAMING PLAN
SHEET NUMBER:
S13

ROOF FRAMING PLAN
SCALE: 1/8"=1'-0"
KEY PLAN
NORTH

- FRAMING PLAN NOTES**
1. REFER TO SHEET S1 FOR GENERAL NOTES AND TYPICAL DETAILS NOT NOTED ON PLAN
 2. T.O.S. ON PLAN INDICATES TOP OF STRUCTURAL STEEL BEAM ELEVATION.
 3. "M" ON PLAN INDICATES MOMENT CONNECTION. REFER TO SHEET S___ FOR DETAIL.

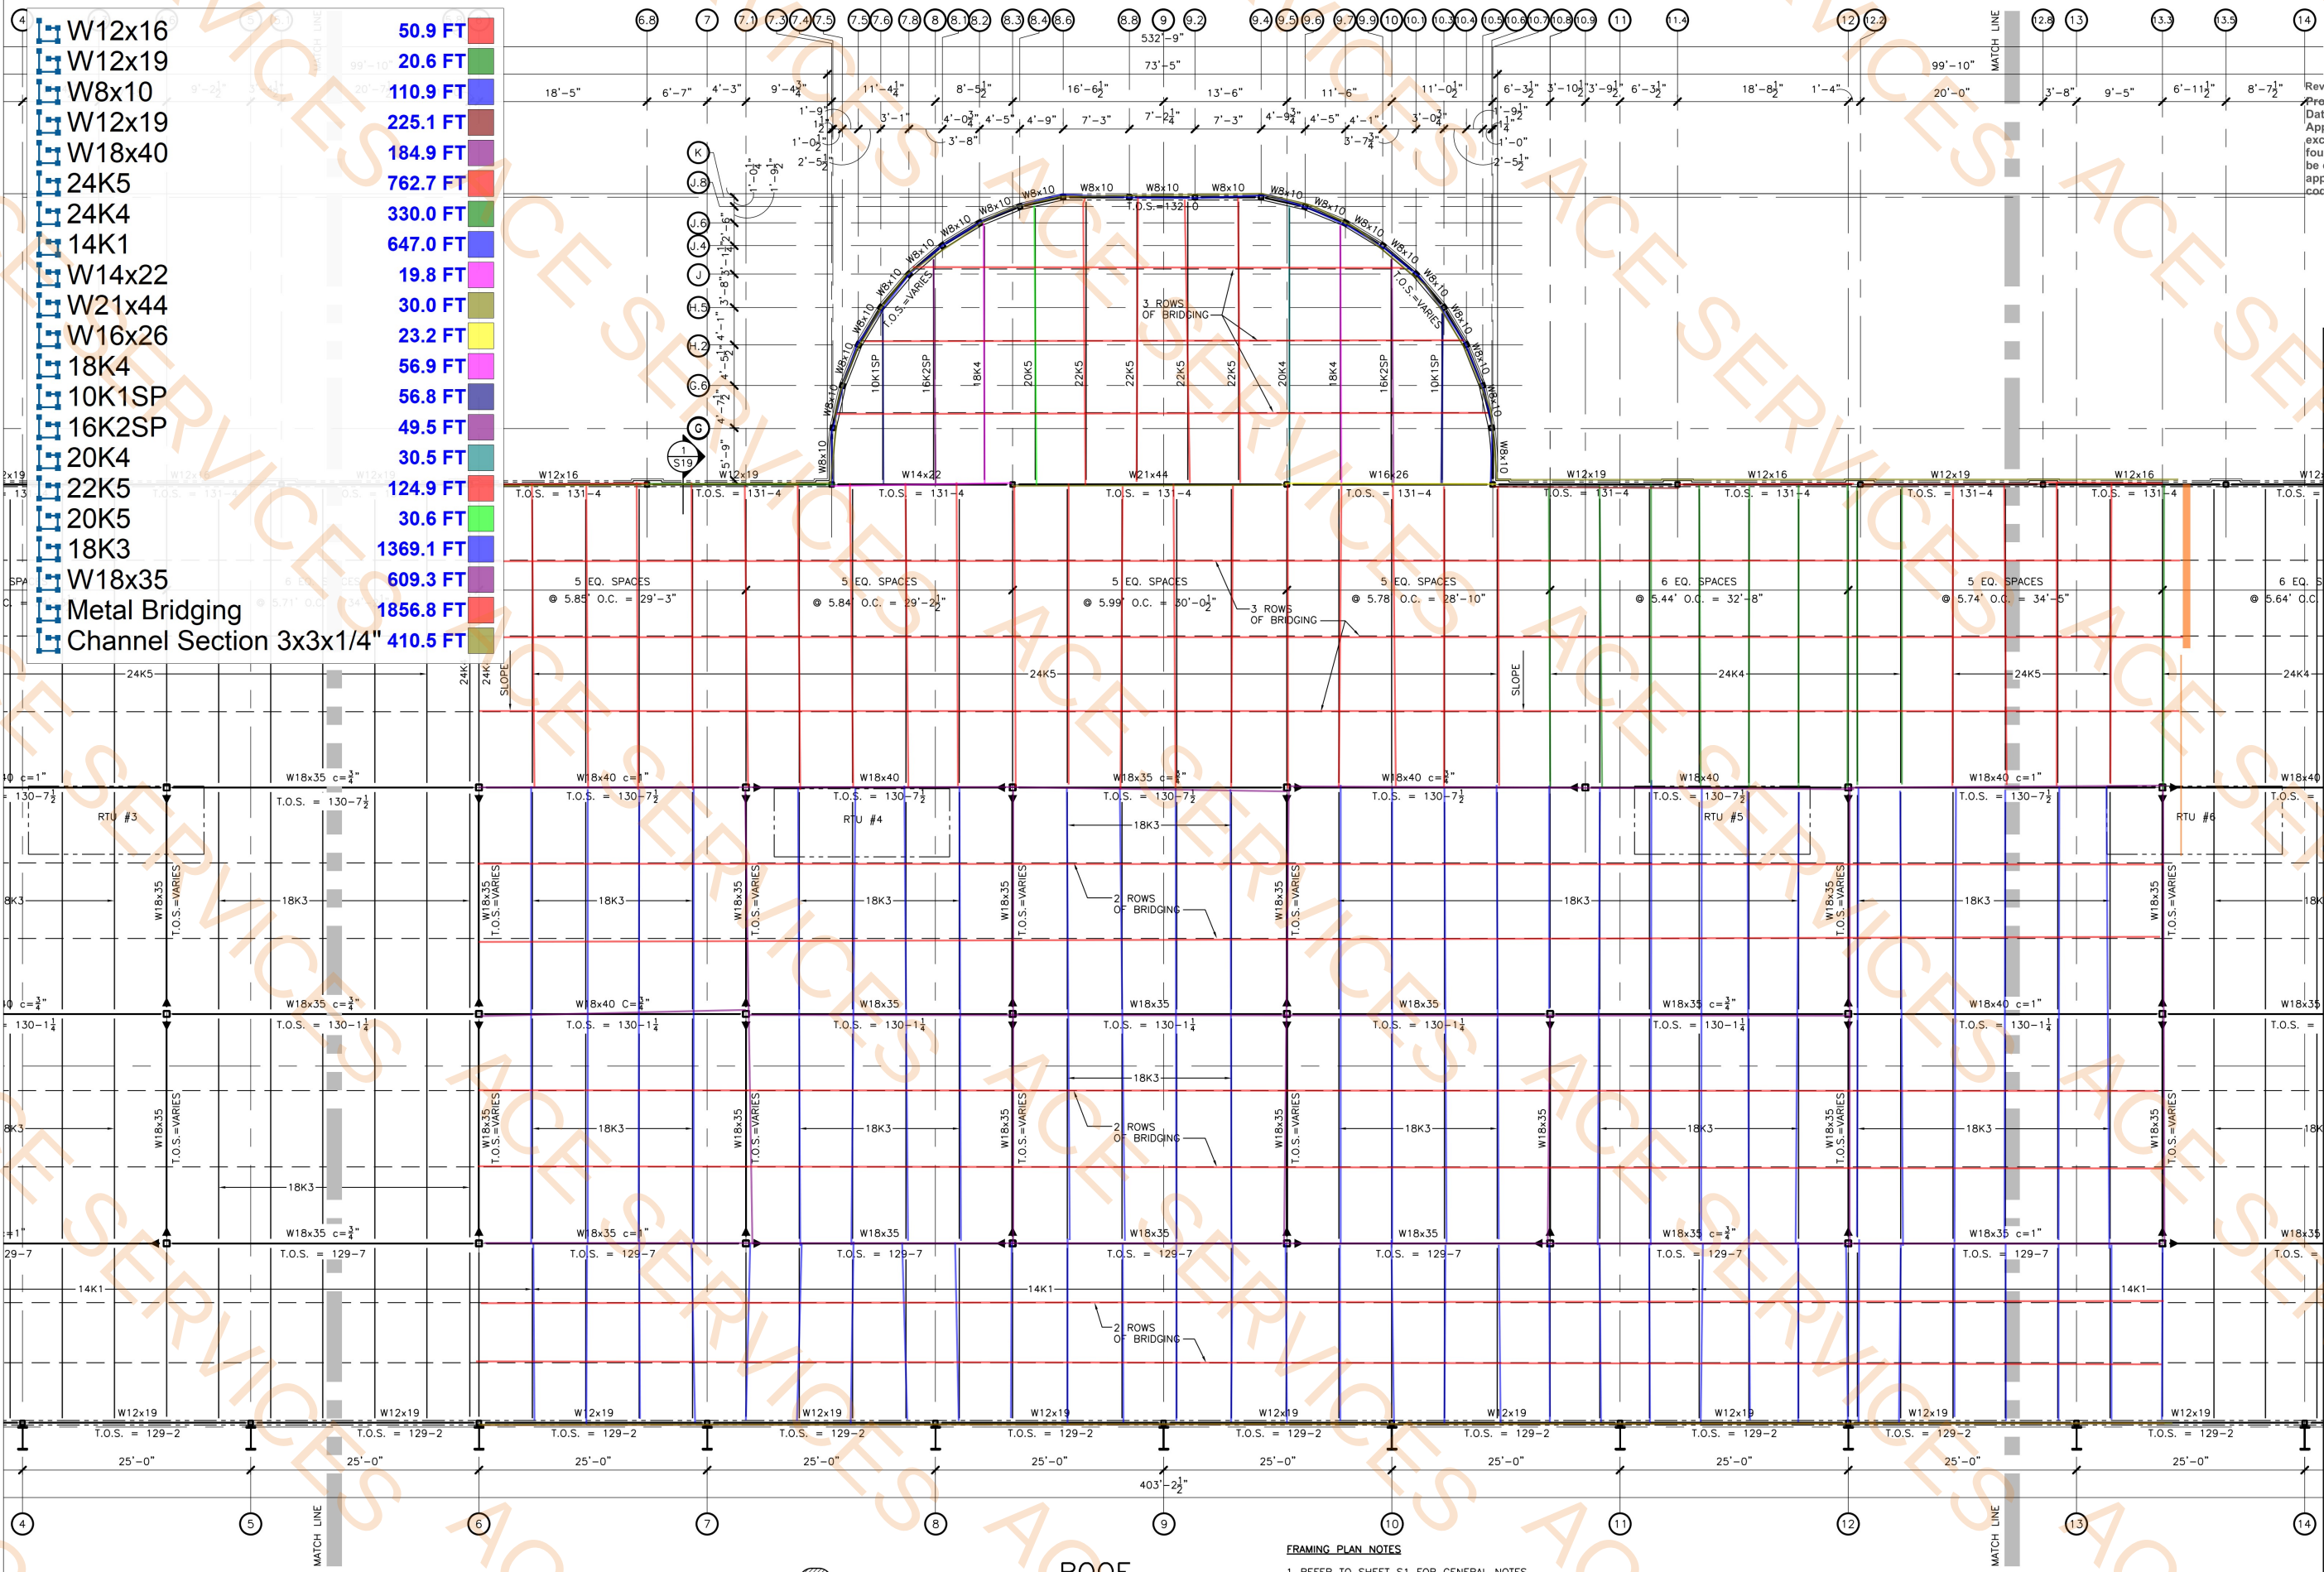

W12x16	50.9 FT
W12x19	20.6 FT
W8x10	110.9 FT
W12x19	225.1 FT
W18x40	184.9 FT
24K5	762.7 FT
24K4	330.0 FT
14K1	647.0 FT
W14x22	19.8 FT
W21x44	30.0 FT
W16x26	23.2 FT
18K4	56.9 FT
10K1SP	56.8 FT
16K2SP	49.5 FT
20K4	30.5 FT
22K5	124.9 FT
20K5	30.6 FT
18K3	1369.1 FT
W18x35	609.3 FT
Metal Bridging	1856.8 FT
Channel Section 3x3x1/4"	410.5 FT

 

ROOF FRAMING PLAN

SCALE: 1/8"=1'-0"

FRAMING PLAN NOTES

- REFER TO SHEET S1 FOR GENERAL NOTES AND TYPICAL DETAILS NOT NOTED ON PLAN
- T.O.S. ON PLAN INDICATES TOP OF STRUCTURAL STEEL BEAM ELEVATION.
- "—>" ON PLAN INDICATES MOMENT CONNECTION. REFER TO SHEET S___ FOR DETAIL.



Reviewed for Code Compliance
ProjectName: C2-25-003004
Date: 9/23/2025
Approved plans in no way
excludes items that may be
found in the field and shall not
be construed to be a permit or
approval of any violation of any
code provision.

NATIONWIDE CONSTRUCTION
DESIGN - BUILD - COMPANY
721 South 5th Avenue, Mansfield TX 76063
Phone (817) 473-0484 Fax (817) 473-0159
www.nationwideconstruction.us

FOR PERMITTING ONLY
5/30/2025



SADLER GROUP
STRUCTURAL ENGINEERS
TEXAS FIRM # F-4167
300 Main St., Suite 700 Fort Worth, Texas 76102
PHONE (817) 332-1074
Email: tom@sadlergroup.com

Sellmark Verdexium
Mansfield, TX

DATE ISSUED:
5/30/2025

REVISIONS:

SHEET CONTENTS:
ROOF FRAMING PLAN

SHEET NUMBER:
S13



Reviewed for Code Compliance
ProjectName: C2-25-003004
Date: 9/23/2025
Approved plans in no way
excludes items that may be
found in the field and shall not
be construed to be a permit or
approval of any violation of any
code provision.



**NATIONWIDE
CONSTRUCTION**

DESIGN - BUILD - COMPANY

721 South 5th Avenue, Mansfield TX 76063
Phone (817) 473-0484 Fax (817) 473-0159
www.nationwideconstruction.us

FOR PERMITTING ONLY
5/30/2025



Sellmark Verdexium
Mansfield, TX


DATE ISSUED:
5/30/2025

REVISIONS:


SHEET CONTENTS:
ROOF FRAMING
PLAN

SHEET NUMBER:

S14

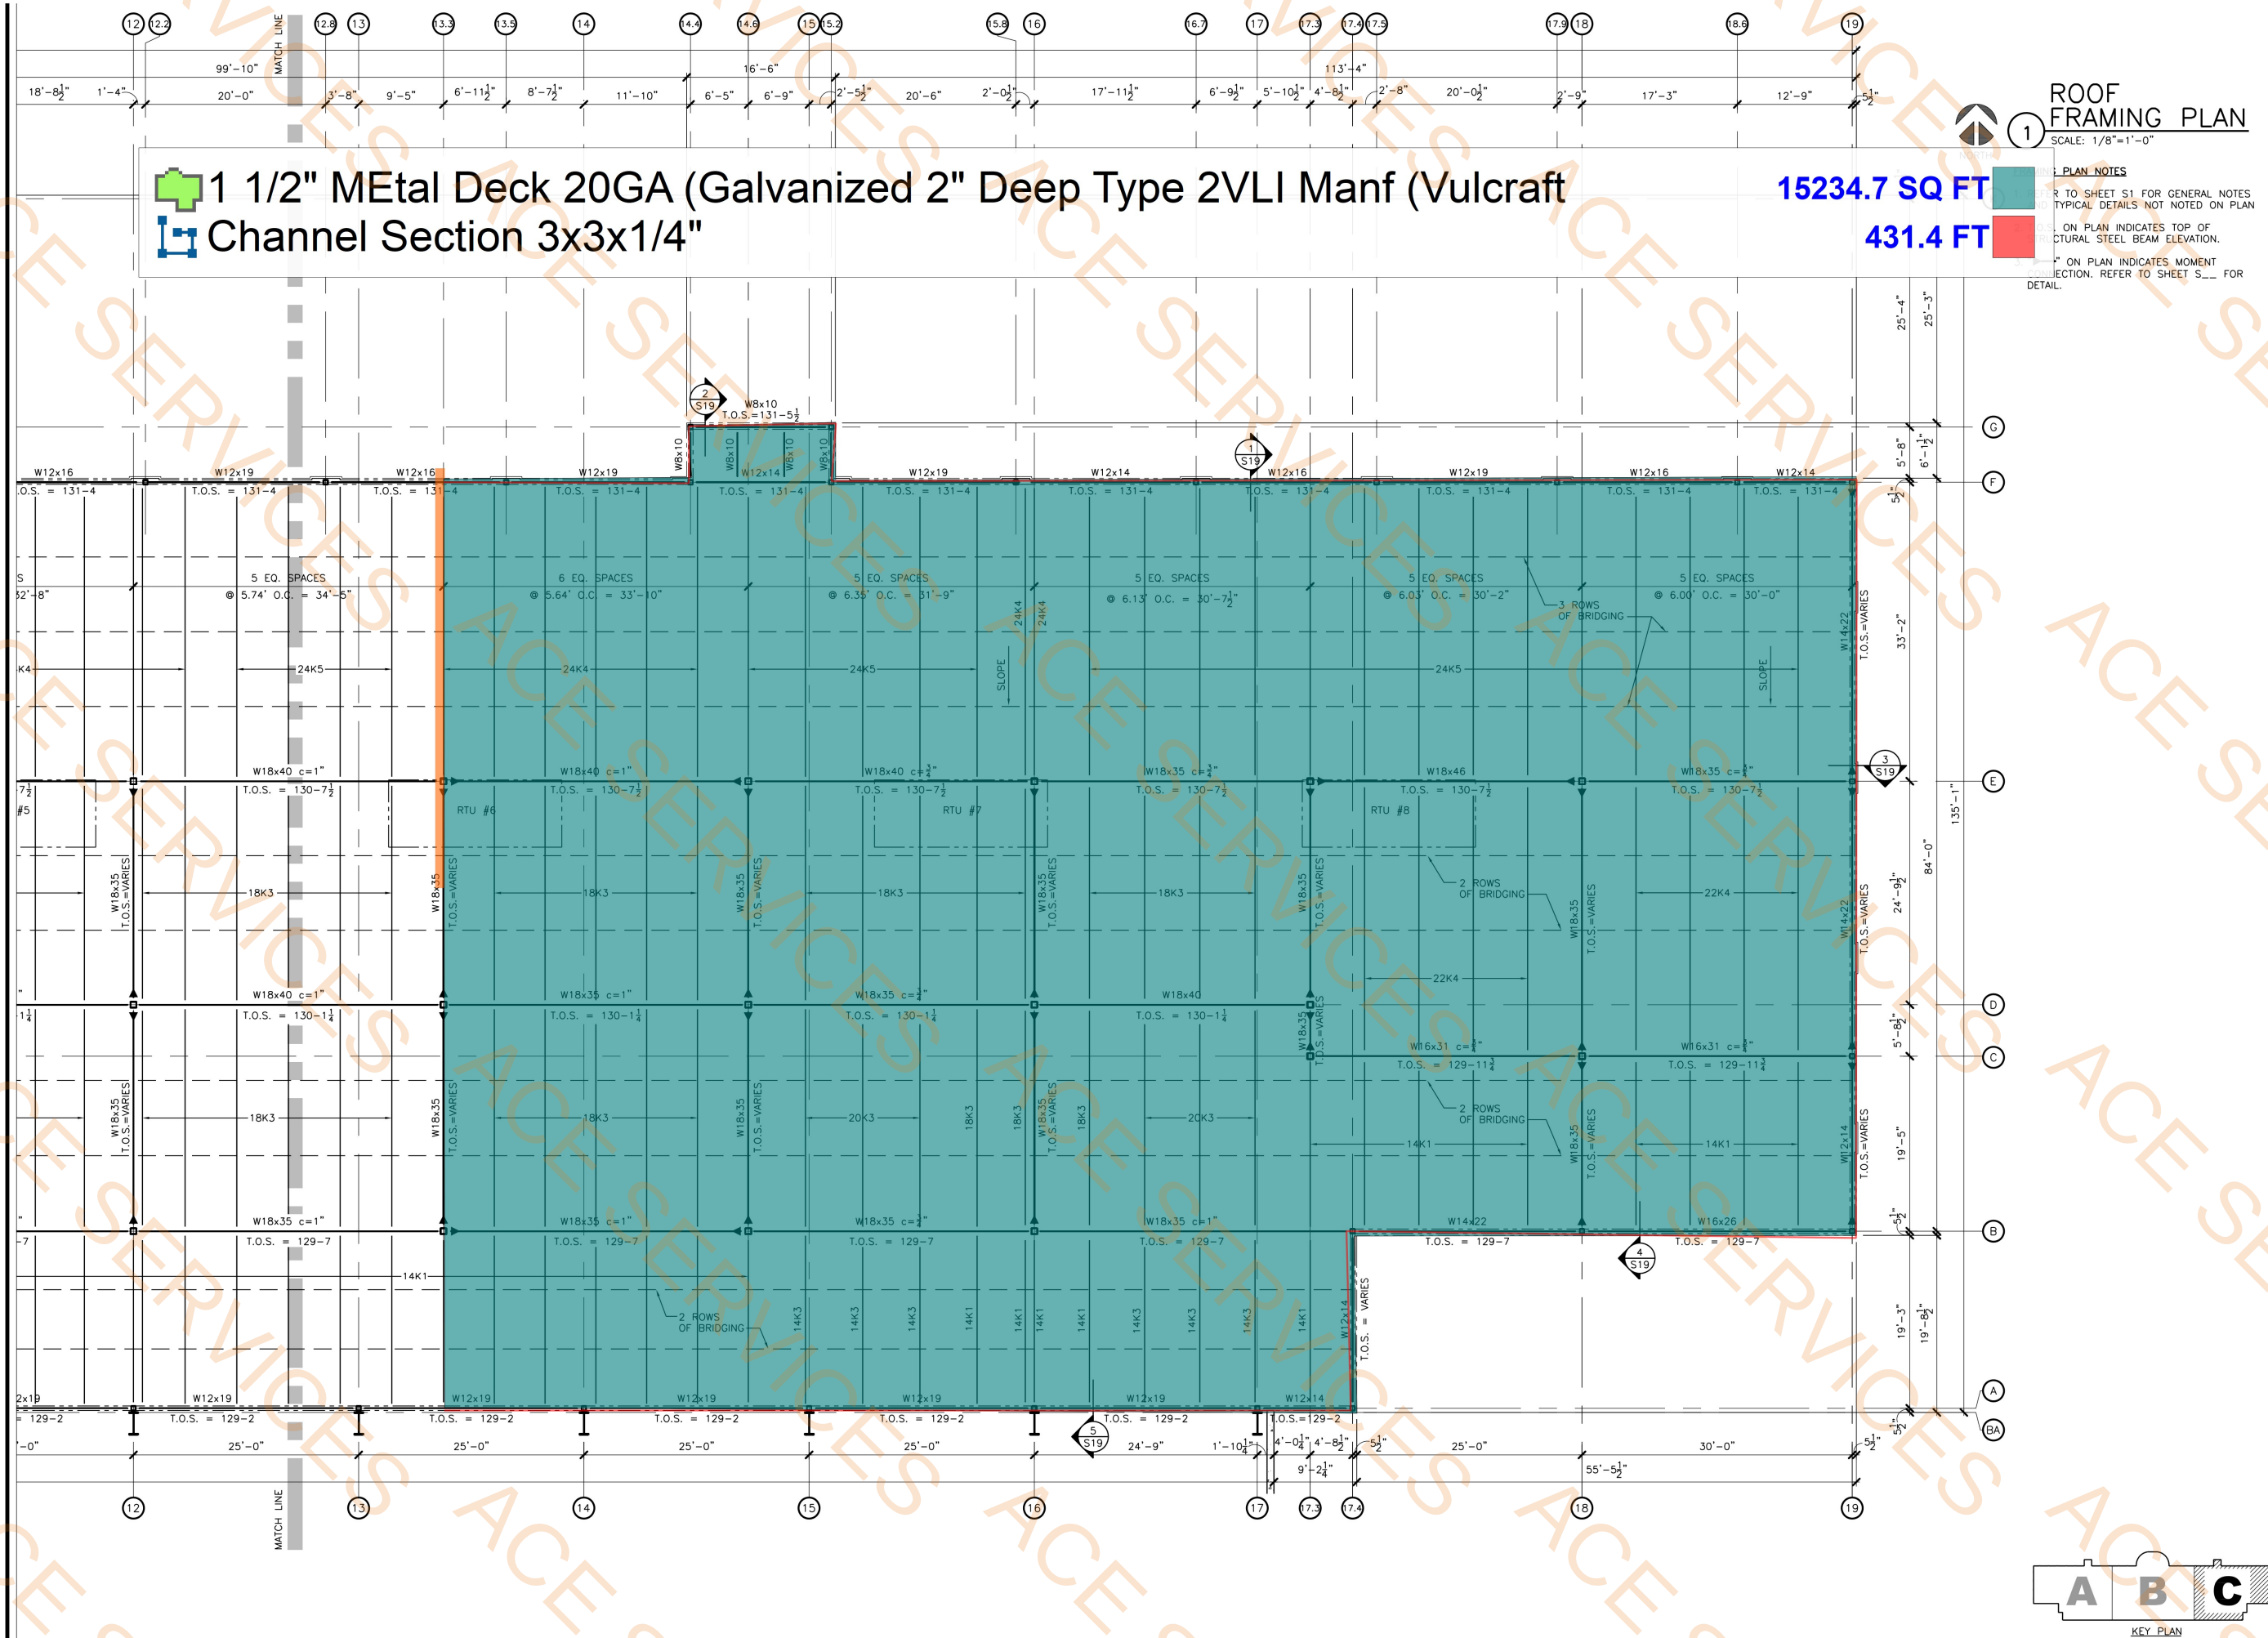

W12x19	157.8 FT
W12x14	98.2 FT
W8x10	41.0 FT
W18x40	97.0 FT
W14x22	89.3 FT
W16x26	30.3 FT
W18x35	406.0 FT
W18x46	29.6 FT
W16x31	60.2 FT
W12x16	38.8 FT
14K1	388.1 FT
14K3	135.9 FT
18K3	547.3 FT
20K3	151.2 FT
22K4	246.2 FT
24K5	631.1 FT
24K4	231.5 FT
Channel Section 3x3x1/4"	354.8 FT
Metal Bridging	1297.8 FT

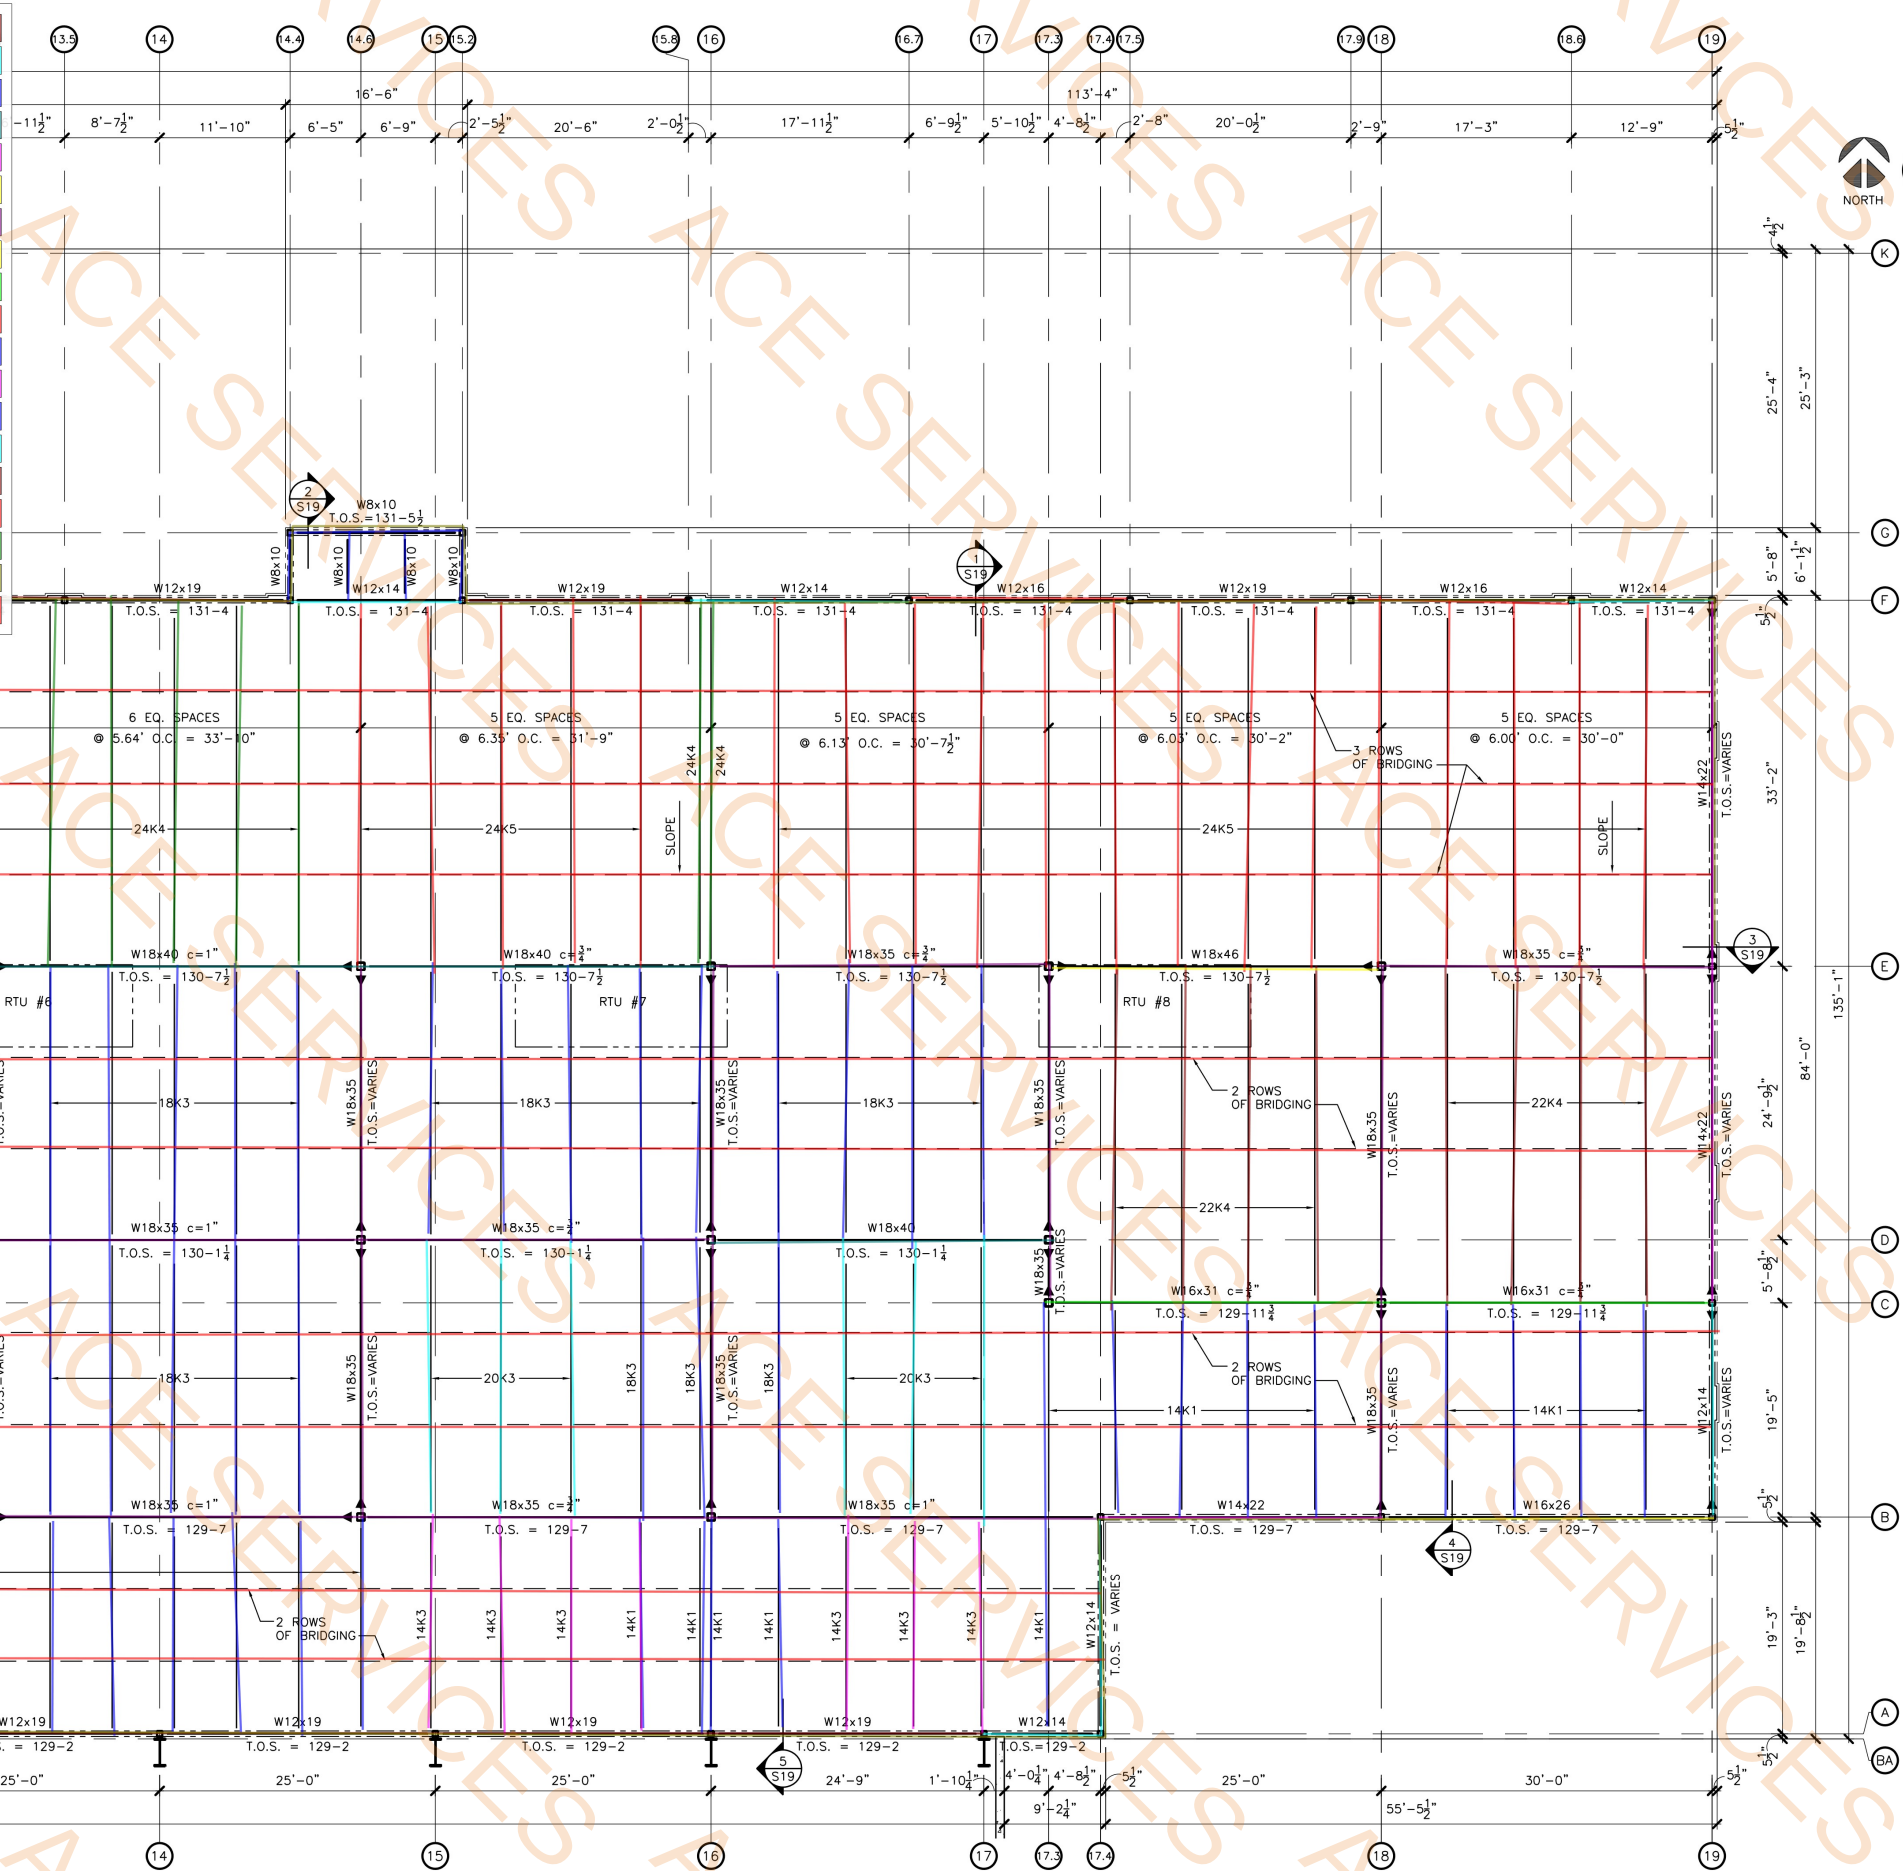

ROOF FRAMING PLAN

- SCALE: 1/8"=1'-0"
- FRAMING PLAN NOTES**
1. REFER TO SHEET S1 FOR GENERAL NOTES AND TYPICAL DETAILS NOT NOTED ON PLAN.
 2. T.O.S. ON PLAN INDICATES TOP OF STRUCTURAL STEEL BEAM ELEVATION.
 3. "M" ON PLAN INDICATES MOMENT CONNECTION. REFER TO SHEET S__ FOR DETAIL.

MANSFIELD TEXAS

APPROVED

Reviewed for Code Compliance
ProjectName: C2-25-003004
Date: 9/23/2025
Approved plans in no way excludes items that may be found in the field and shall not be construed to be a permit or approval of any violation of any code provision.

NATIONWIDE CONSTRUCTION

DESIGN - BUILD - COMPANY

721 South 5th Avenue, Mansfield TX 76063
Phone (817) 473-0484 Fax (817) 473-0159
www.nationwideconstruction.us

FOR PERMITTING ONLY
5/30/2025

STATE OF TEXAS
THOMAS R. SADLER
K54440
TX FIRM# F-4167

SADLER GROUP

STRUCTURAL ENGINEERS
TEXAS FIRM # F-4167
200 Main St., Suite 700 Fort Worth, Texas 76102
PHONE (817) 332-1074
Email: tom@sadlergroup.com


Sellmark Verdexium
Mansfield, TX


DATE ISSUED:
5/30/2025

REVISIONS:

SHEET CONTENTS:
ROOF FRAMING PLAN

SHEET NUMBER:
S14

 

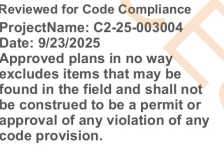

**NATIONWIDE
CONSTRUCTION**

DESIGN - BUILD - COMPANY

721 South 5th Avenue, Mansfield TX 76063
Phone (817) 473-0484 Fax (817) 473-0159
www.nationwideconstruction.com



.25.25

VERDEXIUM
22251 HERITAGE PKWY
Mansfield, TX 76063


DATE ISSUED:

6/25/2025


REVISIONS:

07/xx/25	CITY COMMENTS
09/11/25	CORRECTION

SHEET CONTENTS:
OVERALL
FLOOR PLAN -
FIRST FLOOR
SHEET NUMBER:
A-1.0

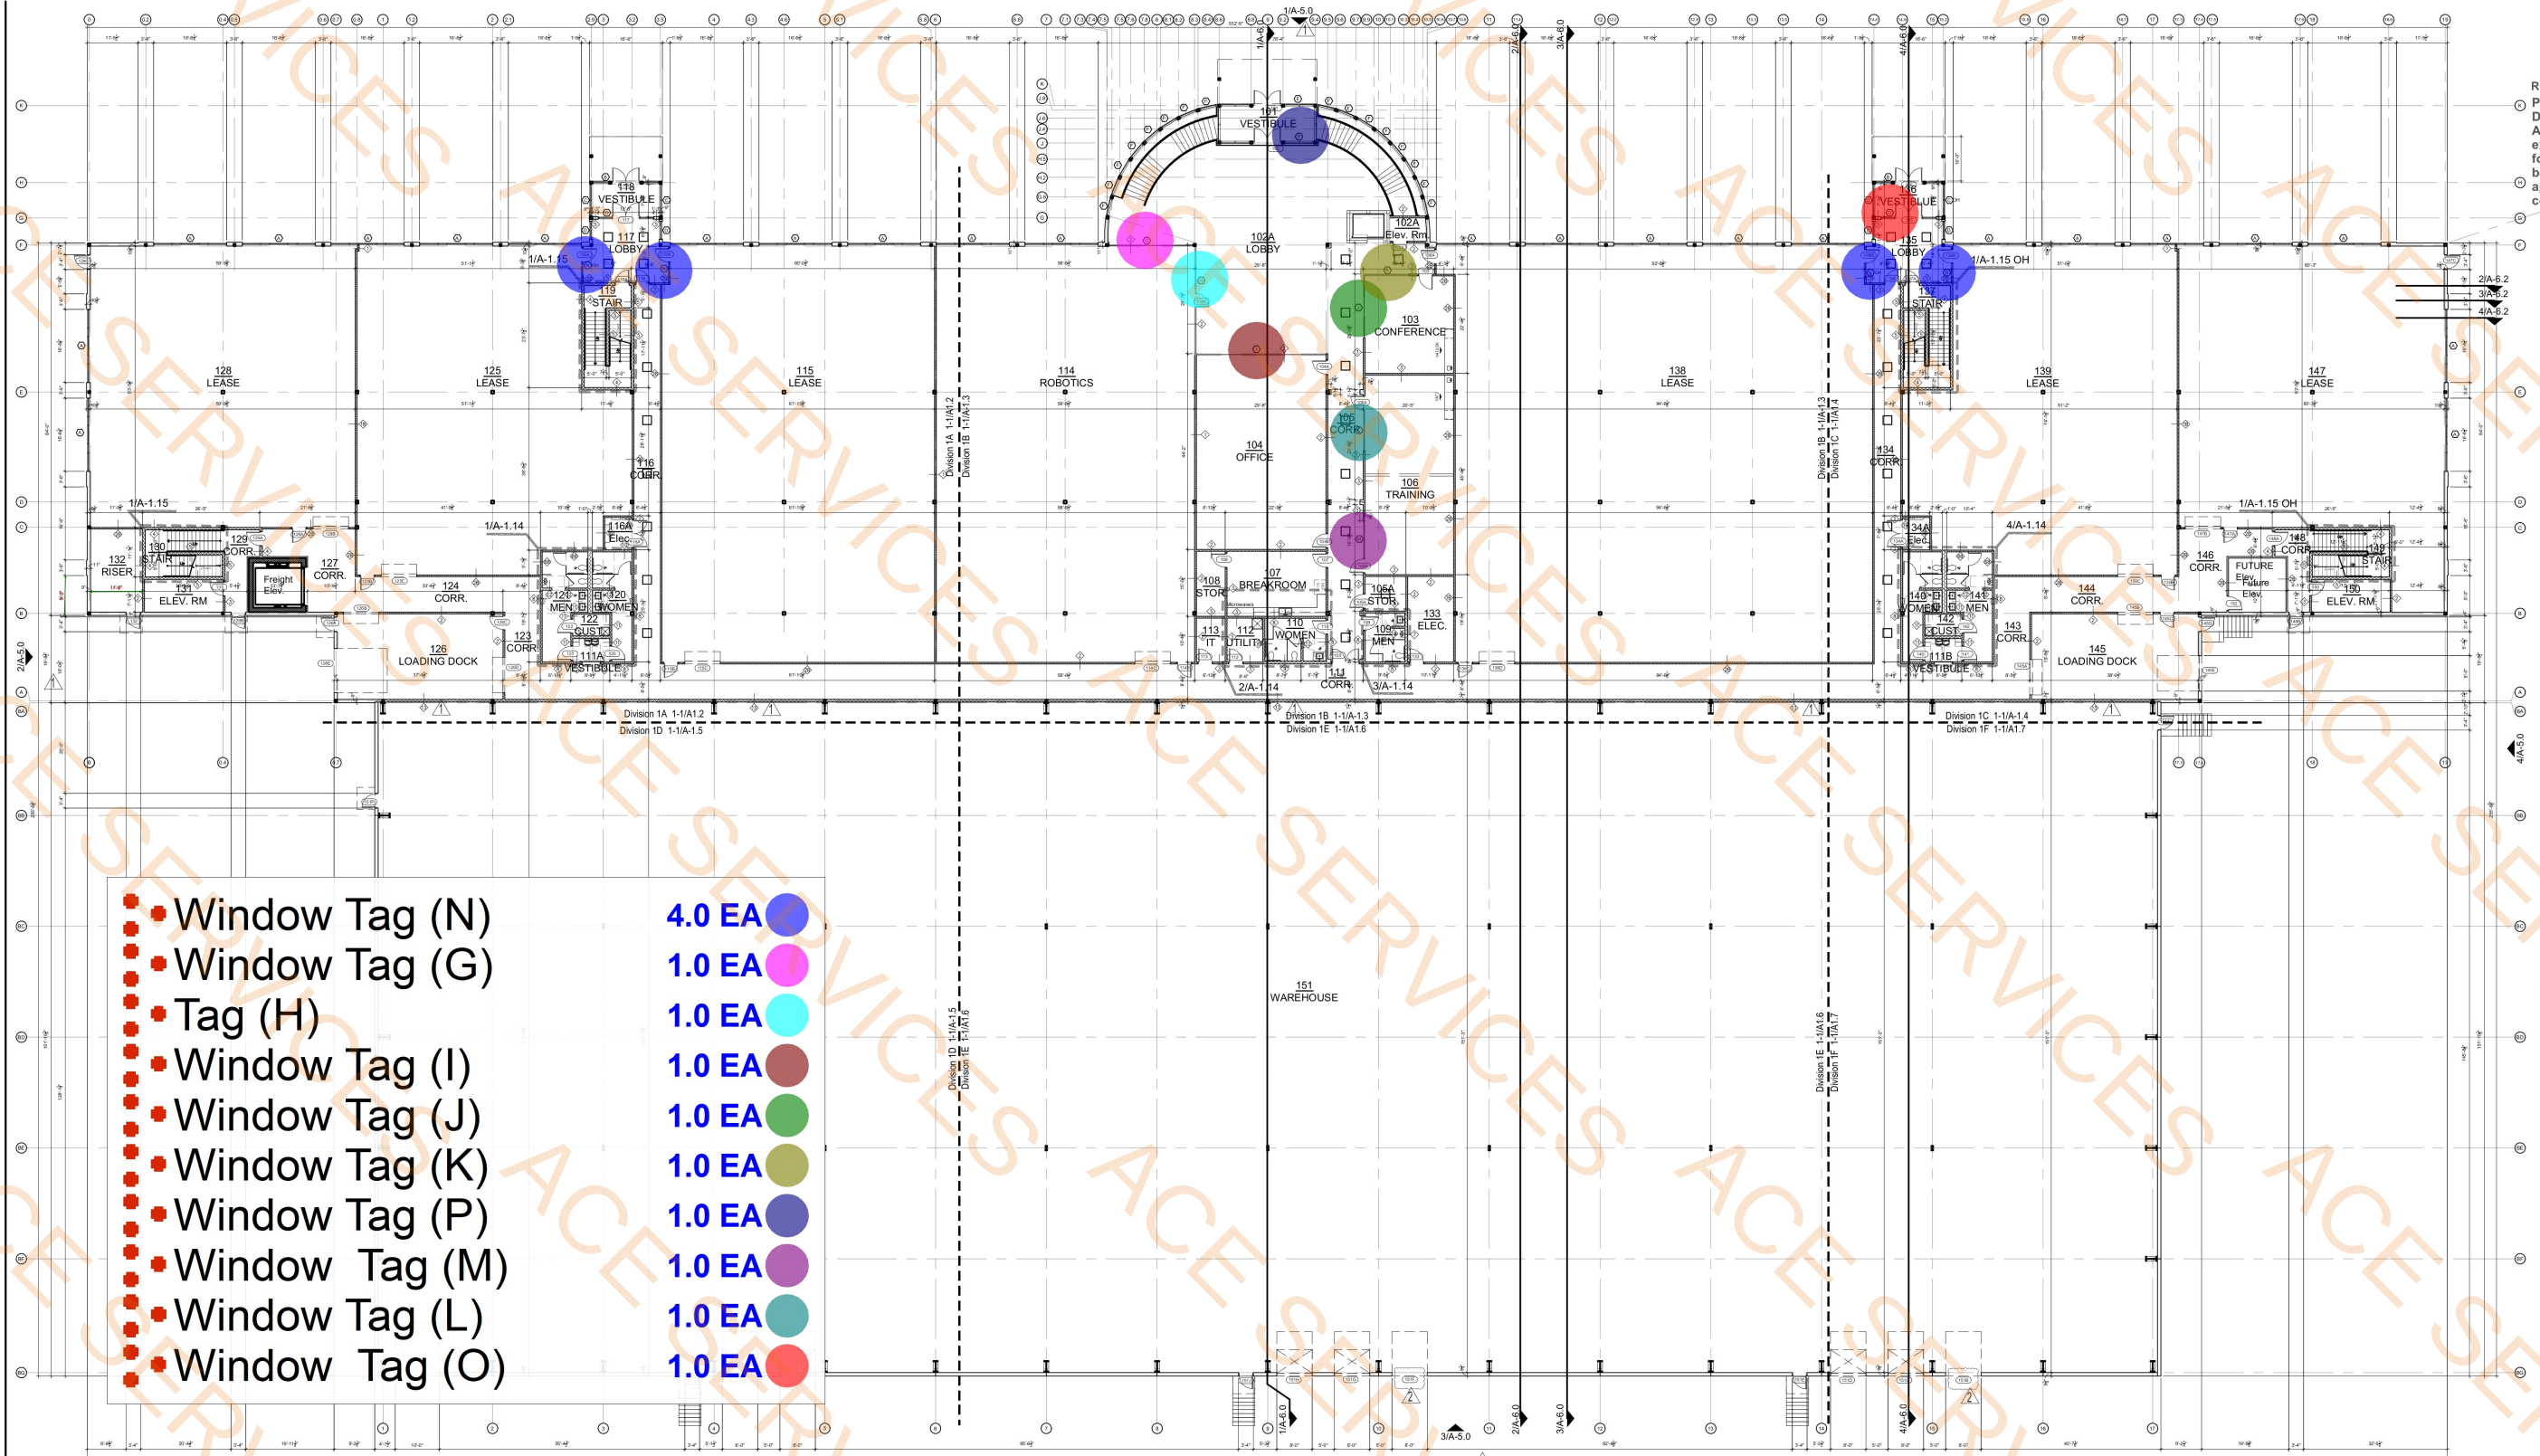

1 OVERALL FLOOR PLAN - FIRST FLOOR
SCALE: NTS

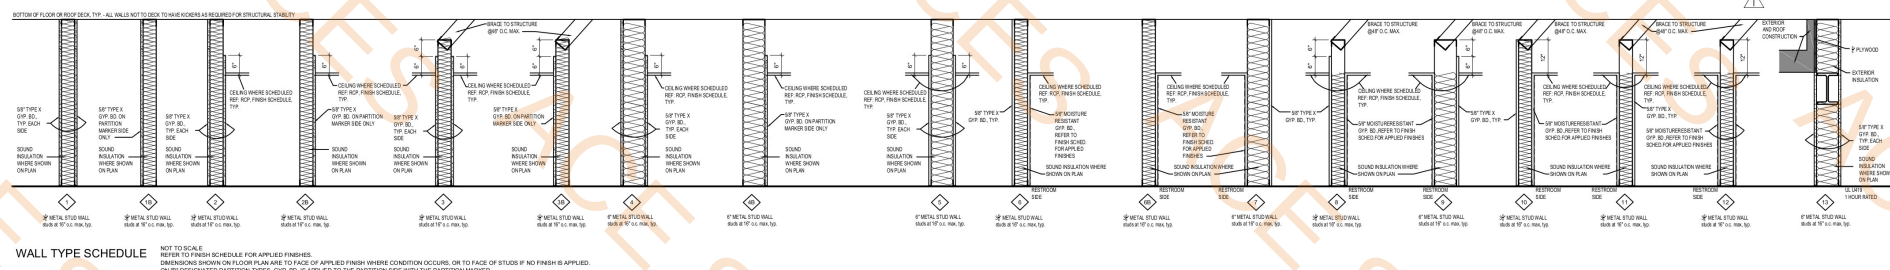

GENERAL PLAN NOTES:

- ALL CONSTRUCTION TO COMPLY WITH BUILDING CODES AS LISTED ON COVER SHEET.
- REFER TO SHEETS A-0.1 AND A-0.2 FOR HANDICAP ACCESSIBILITY STANDARDS.
- PROVIDE 2% CROSS-SLOPE ON ALL NEW SIDEWALKS (PORCHES).
- ALL DIMENSIONS ARE FACE TO FACE OF FINISH WALL, COLUMN CENTERLINES, OR DOOR / WINDOW OPENINGS.
- REFER TO MEP SHEETS FOR ALL MECHANICAL, ELECTRICAL, & PLUMBING REQUIREMENTS.
- REFER TO SHEET A-8.0 & A-8.1 FOR DOOR AND WINDOW SCHEDULES
- REFER TO SHEET A-1.0 FOR WALL TYPES AND A-8.1 FOR FINISH SCHEDULES

LEGEND:

SECTION MARK - Detail No. / Sheet No.

DOOR NUMBER MARK -
Refer Door Schedule on Sheet A-8.0

WINDOW / FRAME -
Refer Frame Schedule on Sheet A-8.0

WALL TYPE MARK -
Refer Wall Type Schedule A-1.0

SOUND INSULATION BATTS

ELEVATION MARK - Detail No. / Sheet No.

Reviewed for Code Compliance
 ProjectName: C2-25-003004
 Date: 9/23/2025
 Approved plans in no way
 excludes items that may be
 found in the field and shall not
 be construed to be a permit or
 approval of any violation of any
 code provision.



**NATIONWIDE
CONSTRUCTION**

DESIGN - BUILD - COMPANY

721 South 5th Avenue, Mansfield TX 76063
Phone (817) 473-0484 Fax (817) 473-0159
www.nationwideconstruction.com



6.25.25

VERDEXIUM
2251 HERITAGE PKWY
Mansfield, TX 76063

DATE ISSUED:

6/25/2025

REVISIONS:


07/xx/25 **ADDITIONAL INFO**

SHEET CONTENTS:


OVERALL
FLOOR PLAN -
SECOND FLOOR
SHEET NUMBER:

SHEET NUMBER:
A 1 1

A-1.1

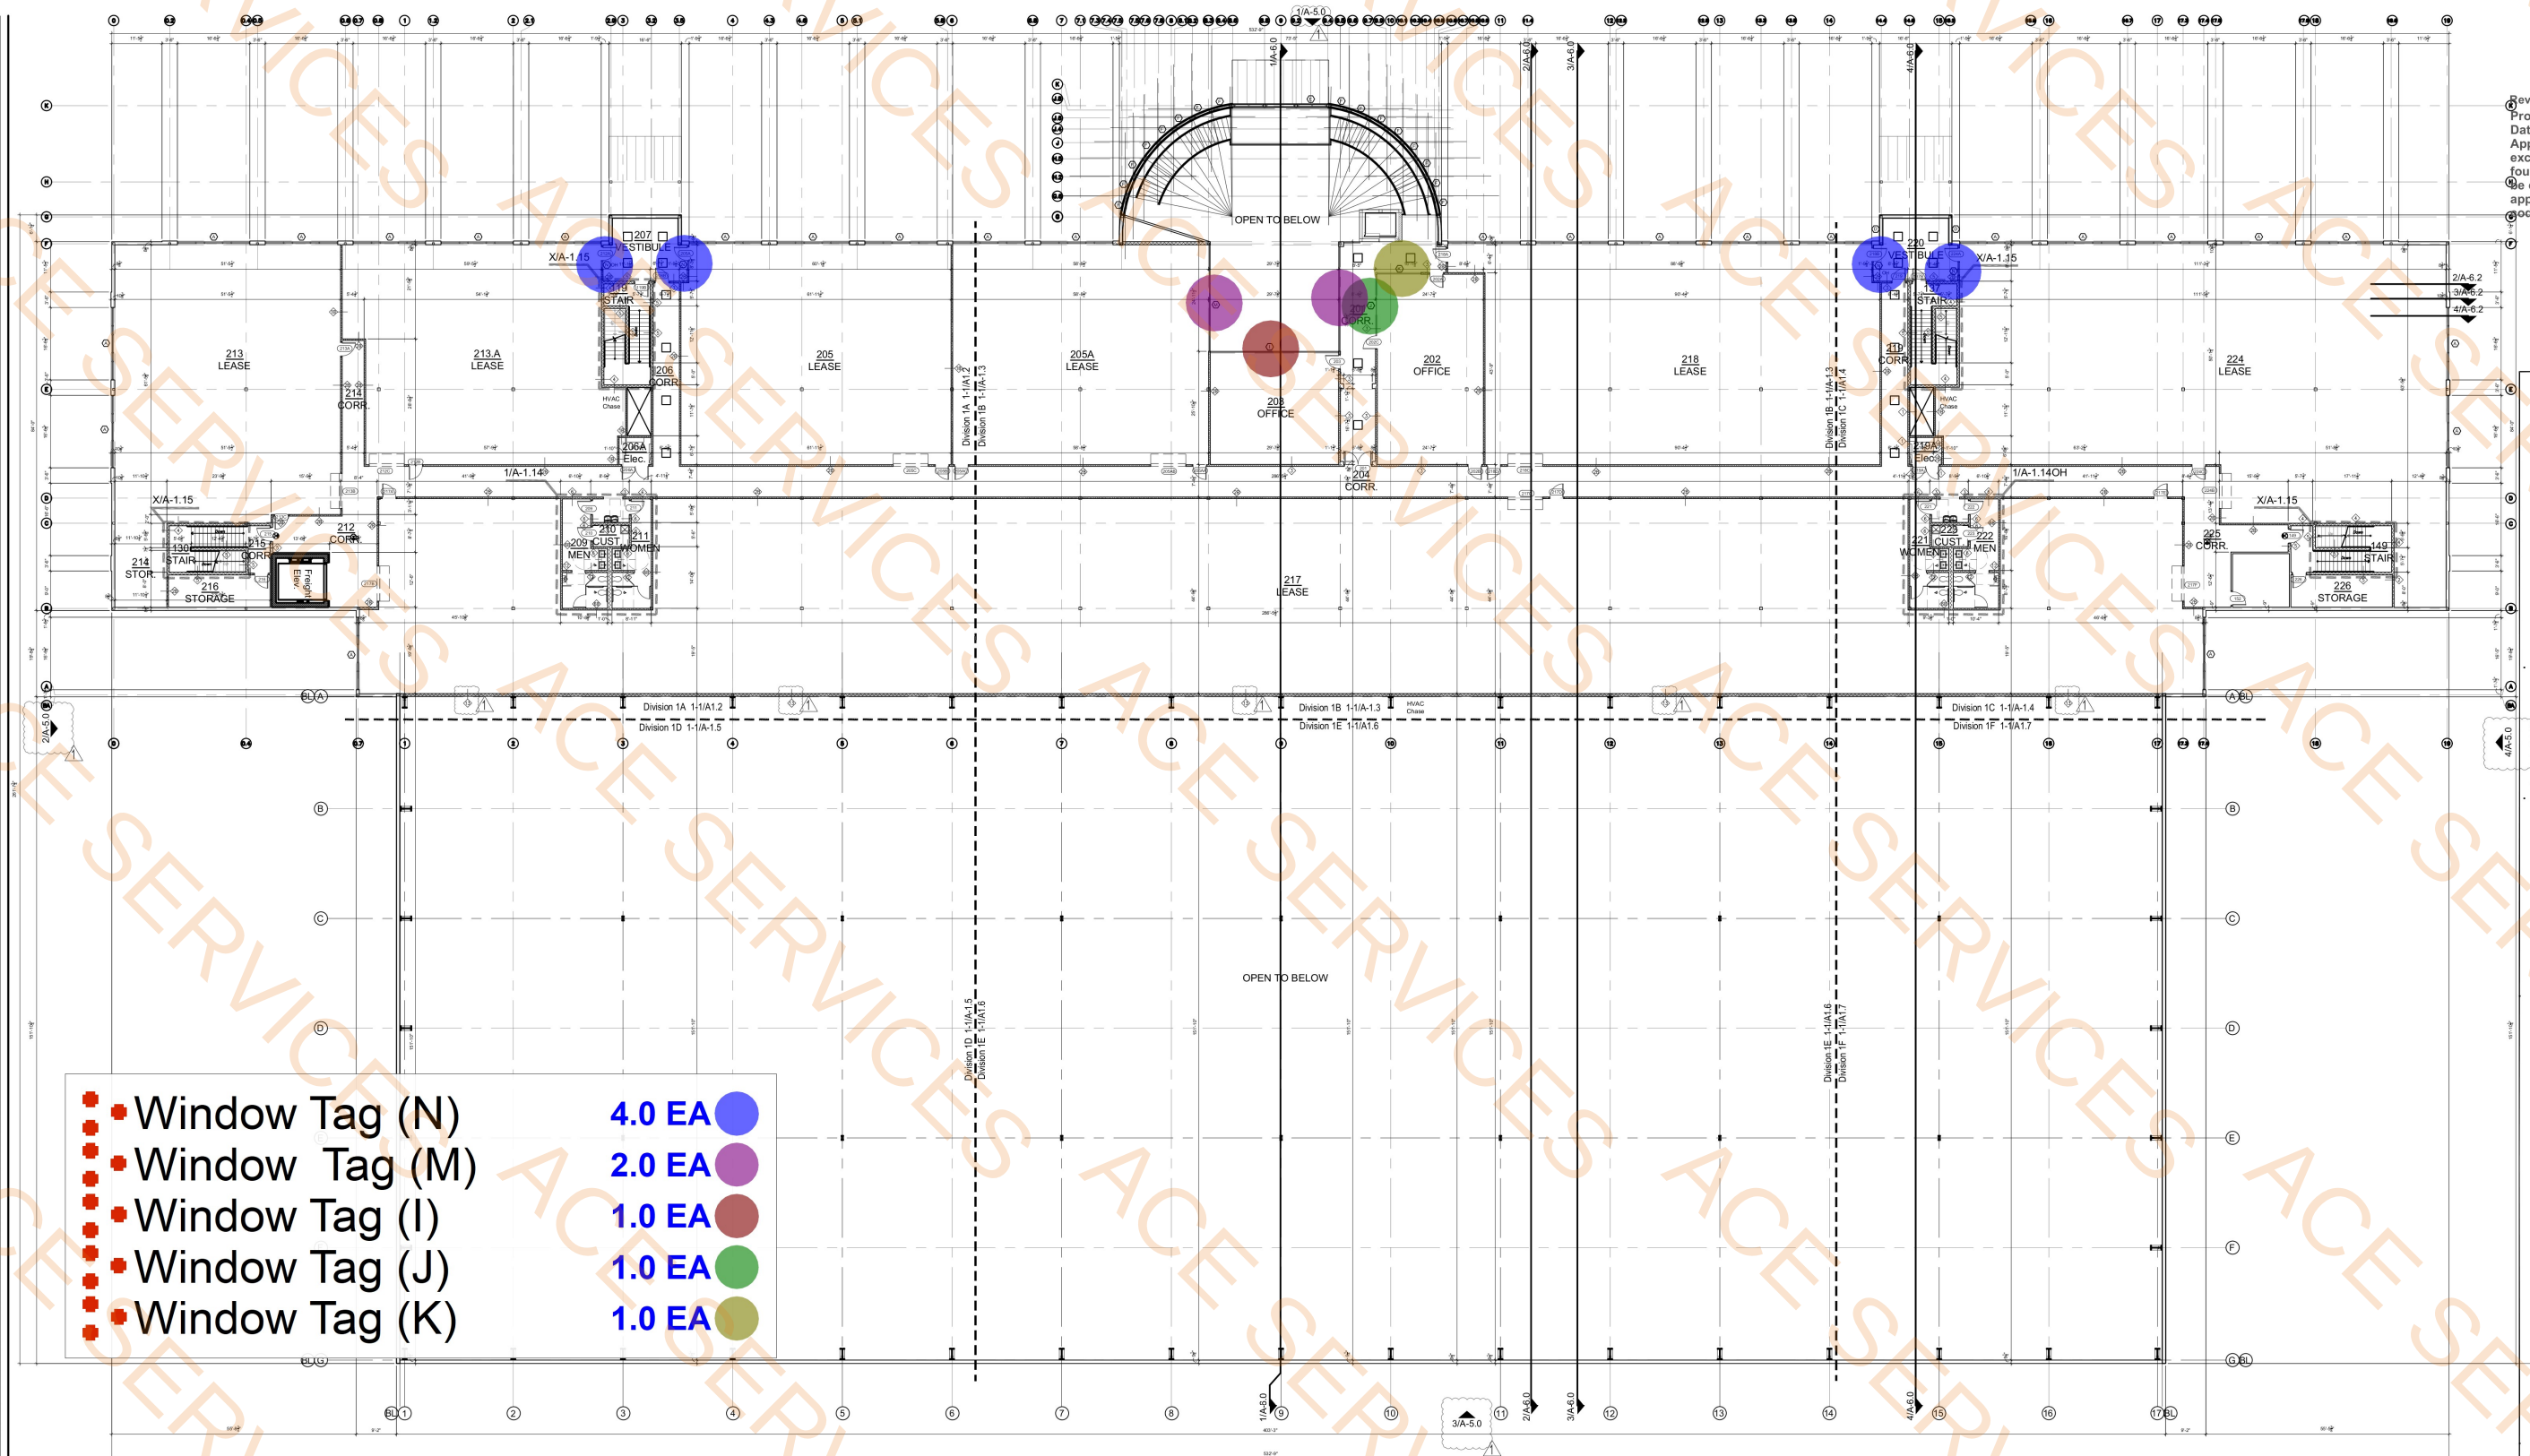

1 OVERALL FLOOR PLAN - SECOND FLOOR
SCALE: NTS

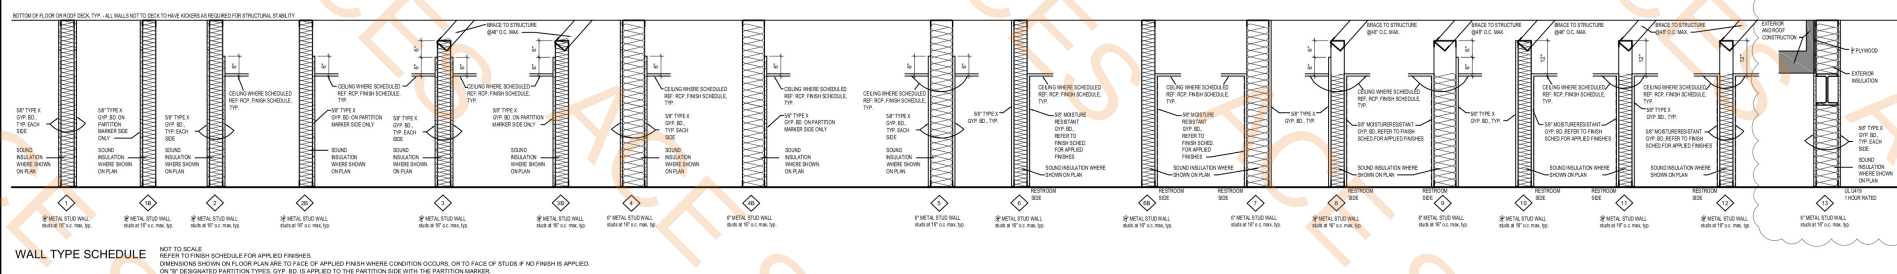



APPROVED

Reviewed for Code Compliance
ProjectName: C2-25-003004
Date: 9/23/2025
Approved plans in no way
excludes items that may be
found in the field and shall not
be construed to be a permit or
approval of any violation of any
code provision.

**NATIONWIDE
CONSTRUCTION**
DESIGN - BUILD - COMPANY
721 South 5th Avenue, Mansfield TX 76063
Phone (817) 473-0484 Fax (817) 473-0159
www.nationwideconstruction.com



6-25-25


VERDEXIUM
2251 HERITAGE PKWY
Mansfield, TX 76063

DATE ISSUED:
6/25/2025


REVISIONS:

SHEET CONTENTS:
ENLARGED
STAIR PLANS AND
DETAILS
SHEET NUMBER:
A-1.15


- 1 1/2" Stainless Steel Hand Rail (3'-0" Ht) 30.4 FT
- 1 1/2" Stainless Steel Guard Rail (3'-0" HT) 40.7 FT
- Stair Stringers 112.5 FT
- 5' Wide And 1' Deep Tread 14.0 EA
- 12" Deep And 5' Length Stair Tread Multiply by 4 25.0 EA

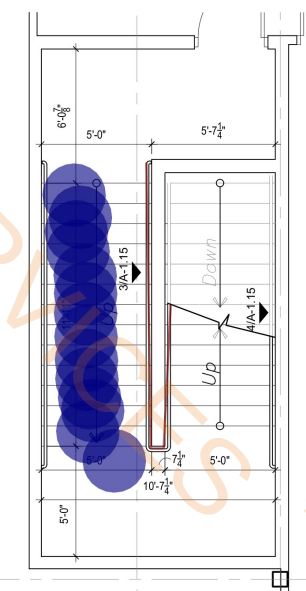


1 TYPICAL STAIR
FIRST FLOOR PLAN
SCALE: 1/4" = 1'-0"

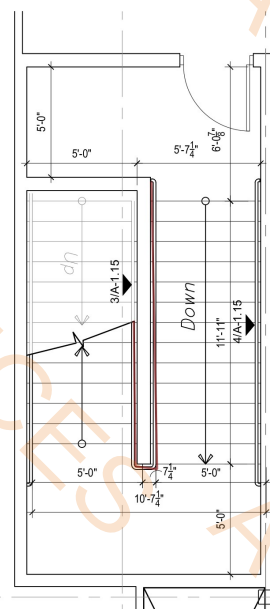


2 TYPICAL STAIR
SECOND FLOOR PLAN
SCALE: 1/4" = 1'-0"

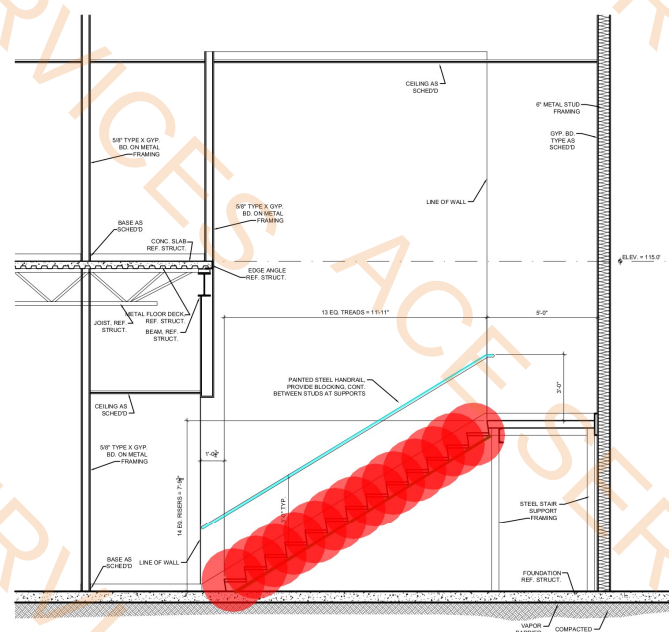


3 TYPICAL STAIR SECTION
SCALE: 1/4" = 1'-0"

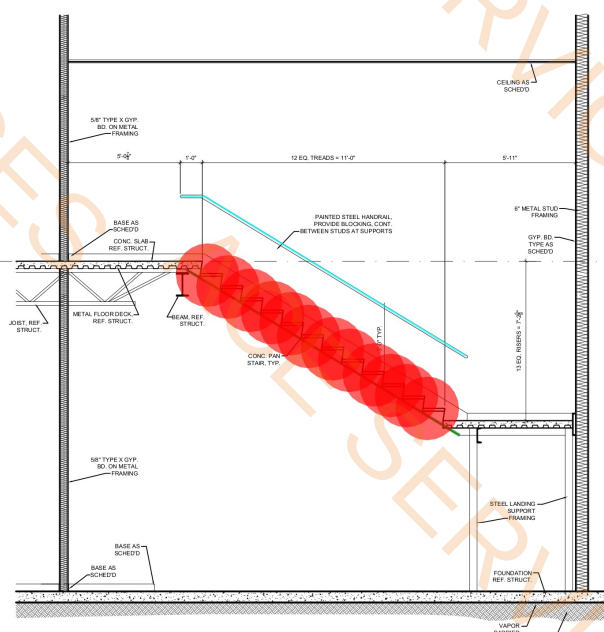


4 TYPICAL STAIR SECTION
SCALE: 1/4" = 1'-0"

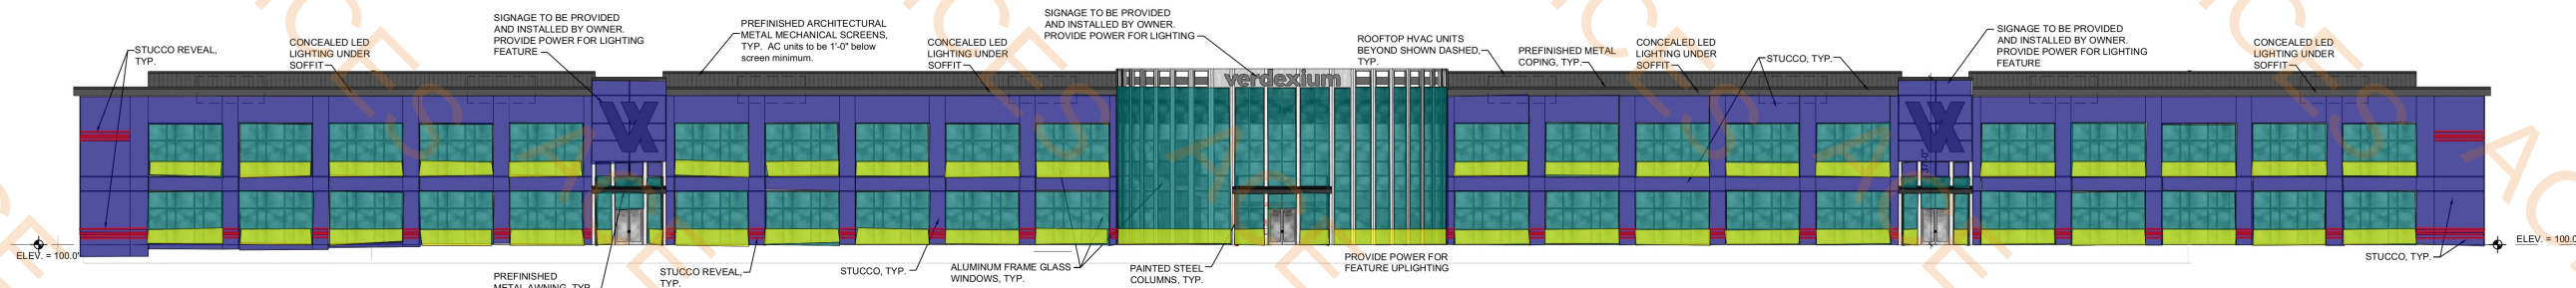


1 NORTH ELEVATION
SCALE: NTS

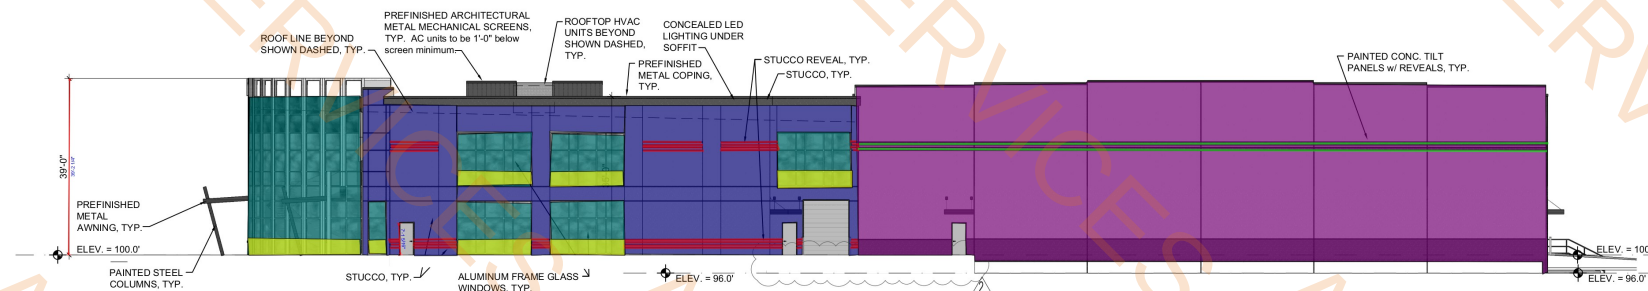

2 WEST ELEVATION
SCALE: NTS

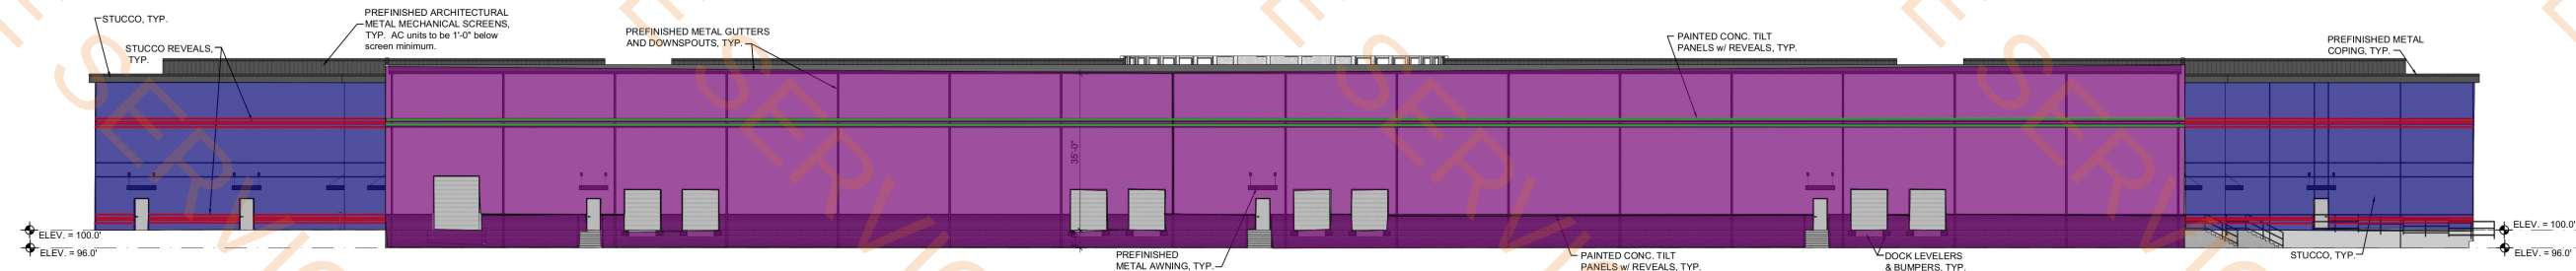

3 SOUTH ELEVATION
SCALE: NTS

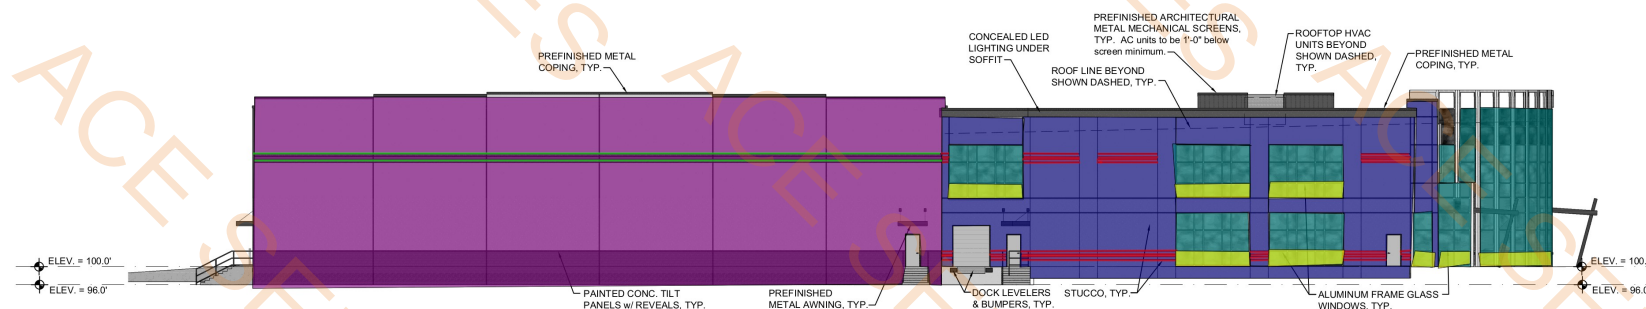

4 EAST ELEVATION
SCALE: NTS

	Stucco	15206.6 SQ FT
	Painted Concrete Tilt Panels w/ Reveal	25355.1 SQ FT
	Aluminum Frame Glass Storefront	12642.6 SQ FT
	Stucco Reveal	1995.7 FT
	Concrete Tilt Reveal	1301.5 FT
	Tempered Glass	2923.1 SQ FT



Example: Stucco

GENERAL ELEVATION NOTES:

Exposed conduit, ladders, utility boxes, stack pipes, drain
spouts and gas meters must be painted to match the
primary color or color sequence to aid in blending with
the color of the building.

DOOR SCHEDULE												
DOOR NO.	OPENING SIZE (W x H)	DOOR TYPE THK. MAT'L FINISH	FRAME MAT'L WIDTH FINISH	HEAD DETAIL	JAMB DETAIL	SILL DETAIL	HARDWARE GROUP	HARDWARE FUNCTION	REMARKS	DOOR NO.		
101	3'-0" x 7'-0" PAIR	C - AL AL	AL X AL	-	-	-	-	-		101		
102	3'-0" x 7'-0" PAIR	D - AL AL	AL X AL	-	-	-	-	-		102		
102A	3'-0" x 7'-0" PAIR	A 1-3/4" SCW STAIN	HM 4-1/2" PAINT	-	-	-	-	-		102A		
103	3'-0" x 7'-0" PAIR	A 1-3/4" SCW STAIN	HM 4-1/2" PAINT	-	-	-	-	-		103		
104A	3'-0" x 7'-0" PAIR	A 1-3/4" SCW STAIN	HM 4-1/2" PAINT	-	-	-	-	-		104A		
104B	3'-0" x 7'-0" PAIR	A 1-3/4" SCW STAIN	HM 4-1/2" PAINT	-	-	-	-	-		104B		
105A	3'-0" x 7'-0" PAIR	A 1-3/4" SCW STAIN	HM 4-1/2" PAINT	-	-	-	-	-		105A		
105	3'-0" x 7'-0" PAIR	A 1-3/4" SCW STAIN	HM 4-1/2" PAINT	-	-	-	-	-		105		
106A	3'-0" x 7'-0" PAIR	B - GLASS -	FRMLSS -	-	-	-	-	-		106A		
106B	3'-0" x 7'-0" PAIR	B - GLASS -	FRMLSS -	-	-	-	-	-		106B		
107	3'-0" x 7'-0" PAIR	A 1-3/4" SCW STAIN	HM 4-1/2" PAINT	-	-	-	-	-		107		
108	3'-0" x 7'-0" PAIR	A 1-3/4" SCW STAIN	HM 4-1/2" PAINT	-	-	-	-	-		108		
109	3'-0" x 7'-0" PAIR	A 1-3/4" SCW STAIN	HM 4-1/2" PAINT	-	-	-	-	-		109		
110	3'-0" x 7'-0" PAIR	A 1-3/4" SCW STAIN	HM 4-1/2" PAINT	-	-	-	-	-		110		
112	3'-0" x 7'-0" PAIR	A 1-3/4" SCW STAIN	HM 4-1/2" PAINT	-	-	-	-	-		112		
113	3'-0" x 7'-0" PAIR	A 1-3/4" SCW STAIN	HM 4-1/2" PAINT	-	-	-	-	-		113		
114A	3'-0" x 7'-0" PAIR	B - GLASS -	FRMLSS -	-	-	-	-	-		114A		
114B	3'-0" x 7'-0" PAIR	A 1-3/4" HM PAINT	HM 6" PAINT	-	-	-	-	-		114B		
114C	3'-0" x 7'-0" PAIR	F - STL -	STL 4-1/2" PAINT	-	-	-	-	-		114C		
115A	3'-0" x 7'-0" PAIR	D - AL AL	AL 4-1/2" AL	-	-	-	-	-		115A		
115B	3'-0" x 7'-0" PAIR	A 1-3/4" HM PAINT	HM 6" PAINT	-	-	-	-	-		115B		
115C	3'-0" x 7'-0" PAIR	F - STL PAINT	STL 4-1/2" PAINT	-	-	-	-	-		115C		
116	3'-0" x 7'-0" PAIR	A 1-3/4" SCW STAIN	HM 4-1/2" PAINT	-	-	-	-	-		116		
116A	3'-0" x 7'-0" PAIR	A 1-3/4" SCW STAIN	HM 4-1/2" PAINT	-	-	-	-	-		116A		
117	3'-0" x 7'-0" PAIR	C - AL AL	AL 4-1/2" AL	-	-	-	-	-		117		
118	3'-0" x 7'-0" PAIR	D - AL AL	AL 4-1/2" AL	-	-	-	-	-		118		
119A	3'-0" x 7'-0" PAIR	A 1-3/4" SCW STAIN	HM 4-1/2" PAINT	-	-	-	-	-		119A		
119B	3'-0" x 7'-0" PAIR	A 1-3/4" SCW STAIN	HM 4-1/2" PAINT	-	-	-	-	-		119B		
120	3'-0" x 7'-0" PAIR	A 1-3/4" SCW STAIN	HM 4-1/2" PAINT	-	-	-	-	-		120		
121	3'-0" x 7'-0" PAIR	A 1-3/4" SCW STAIN	HM 4-1/2" PAINT	-	-	-	-	-		121		
122	3'-0" x 7'-0" PAIR	A 1-3/4" SCW STAIN	HM 4-1/2" PAINT	-	-	-	-	-		122		
125A	3'-0" x 7'-0" PAIR	D - AL AL	AL 4-1/2" AL	-	-	-	-	-		125A		
125B	3'-0" x 7'-0" PAIR	A 1-3/4" HM PAINT	HM 6" PAINT	-	-	-	-	-		125B		
125C	3'-0" x 7'-0" PAIR	F - STL PAINT	STL 4-1/2" PAINT	-	-	-	-	-		125C		
126A	3'-0" x 7'-0" PAIR	A 1-3/4" HM PAINT	HM 6" PAINT	-	-	-	-	-		126A		
126B	3'-0" x 7'-0" PAIR	F - STL PAINT	STL 4-1/2" PAINT	-	-	-	-	-		126B		
126C	3'-0" x 7'-0" PAIR	A 1-3/4" SCW STAIN	HM 4-1/2" PAINT	-	-	-	-	-		126C		
126D	3'-0" x 7'-0" PAIR	F - STL PAINT	STL 4-1/2" PAINT	-	-	-	-	-		126D		
126E	3'-0" x 7'-0" PAIR	E - STL PAINT	STL 4-1/2" PAINT	-	-	-	-	-		126E		
128A	3'-0" x 7'-0" PAIR	A 1-3/4" HM PAINT	HM 6" PAINT	-	-	-	-	-		128A		
128B	3'-0" x 7'-0" PAIR	F - STL PAINT	STL 4-1/2" PAINT	-	-	-	-	-		128B		
128C	3'-0" x 7'-0" PAIR	A 1-3/4" HM PAINT	HM 6" PAINT	-	-	-	-	-		128C		
129A	3'-0" x 7'-0" PAIR	A 1-3/4" SCW STAIN	HM 4-1/2" PAINT	-	-	-	-	-		129A		
129B	3'-0" x 7'-0" PAIR	A 1-3/4" HM PAINT	HM 6" PAINT	-	-	-	-	-		129B		
131	3'-0" x 7'-0" PAIR	A 1-3/4" SCW STAIN	HM 4-1/2" PAINT	-	-	-	-	-		131		
132	3'-0" x 7'-0" PAIR	A 1-3/4" HM PAINT	HM 6" PAINT	-	-	-	-	-		132		
133	3'-0" x 7'-0" PAIR	A 1-3/4" SCW STAIN	HM 4-1/2" PAINT	-	-	-	-	-		133		
134A	3'-0" x 7'-0" PAIR	A 1-3/4" SCW STAIN	HM 4-1/2" PAINT	-	-	-	-	-		134A		
134	3'-0" x 7'-0" PAIR	A 1-3/4" SCW STAIN	HM 4-1/2" PAINT	-	-	-	-	-		134		
135	3'-0" x 7'-0" PAIR	D - AL AL	AL 4-1/2" AL	-	-	-	-	-		135		
136	3'-0" x 7'-0" PAIR	C - AL AL	AL 4-1/2" AL	-	-	-	-	-		136		
137A	3'-0" x 7'-0" PAIR	A 1-3/4" SCW STAIN	HM 4-1/2" PAINT	-	-	-	-	-		137A		
137B	3'-0" x 7'-0" PAIR	A 1-3/4" SCW STAIN	HM 4-1/2" PAINT	-	-	-	-	-		137B		
138A	3'-0" x 7'-0" PAIR	A 1-3/4" SCW STAIN	HM 4-1/2" PAINT	-	-	-	-	-		138A		
138B	3'-0" x 7'-0" PAIR	D - AL AL	AL 4-1/2" AL	-	-	-	-	-		138B		
138C	3'-0" x 7'-0" PAIR	A 1-3/4" HM PAINT	HM 6" PAINT	-	-	-	-	-		138C		
138D	3'-0" x 7'-0" PAIR	F - STL PAINT	STL 4-1/2" PAINT	-	-	-	-	-		138D		
139A	3'-0" x 7'-0" PAIR	D - AL AL	AL 4-1/2" AL	-	-	-	-	-		139A		
139B	3'-0" x 7'-0" PAIR	A 1-3/4" HM PAINT	HM 6" PAINT	-	-	-	-	-		139B		
139C	3'-0" x 7'-0" PAIR	F - STL PAINT	STL 4-1/2" PAINT	-	-	-	-	-		139C		
140	3'-0" x 7'-0" PAIR	A 1-3/4" SCW STAIN	HM 4-1/2" PAINT	-	-	-	-	-		140		
141	3'-0" x 7'-0" PAIR	A 1-3/4" SCW STAIN	HM 4-1/2" PAINT	-	-	-	-	-		141		
142	3'-0" x 7'-0" PAIR	A 1-3/4" SCW STAIN	HM 4-1/2" PAINT	-	-	-	-	-		142		
143	3'-0" x 7'-0" PAIR	NOT USED	-	-	-	-	-	-		143		
144	3'-0" x 7'-0" PAIR	NOT USED	-	-	-	-	-	-		144		
145A	3'-0" x 7'-0" PAIR	F - STL PAINT	STL 4-1/2" PAINT	-	-	-	-	-		145A		
145B	3'-0" x 7'-0" PAIR	F - STL PAINT	STL 4-1/2" PAINT	-	-	-	-	-		145B		
145C	3'-0" x 7'-0" PAIR	A 1-3/4" SCW STAIN	HM 4-1/2" PAINT	-	-	-	-	-		145C		
145D	3'-0" x 7'-0" PAIR	A 1-3/4" HM PAINT	HM 6" PAINT	-	-	-	-	-		145D		
145E	3'-0" x 7'-0" PAIR	E - STL PAINT	STL 4-1/2" PAINT	-	-	-	-	-		145E		
147A	3'-0" x 7'-0" PAIR	A 1-3/4" HM PAINT	HM 6" PAINT	-	-	-	-	-		147A		
147B	3'-0" x 7'-0" PAIR	F - STL PAINT	STL 4-1/2" PAINT	-	-	-	-	-		147B		
147C	3'-0" x 7'-0" PAIR	A 1-3/4" HM PAINT	HM 6" PAINT	-	-	-	-	-		147C		
148A	3'-0" x 7'-0" PAIR	A 1-3/4" SCW STAIN	HM 4-1/2" PAINT	-	-	-	-	-		148A		
148B	3'-0" x 7'-0" PAIR	A 1-3/4" HM PAINT	HM 6" PAINT	-	-	-	-	-		148B		
149	3'-0" x 7'-0" PAIR	A 1-3/4" SCW STAIN	HM 4-1/2" PAINT	-	-	-	-	-		149		
150	3'-0" x 7'-0" PAIR	A 1-3/4" SCW STAIN	HM 4-1/2" PAINT	-	-	-	-	-		150		

GENERAL NOTES:

- ALL CONSTRUCTION TO COMPLY WITH BUILDING CODES AS LISTED ON COVER SHEET.
- INSTALL ADDITIONAL BLOCKING AS REQUIRED FOR PROPER FRAME INSTALLATION.
- VERIFY ALL FLASHING DETAILS WITH FRAME MANUFACTURERS RECOMMENDED DETAILS AND INSTALL AS REQUIRED TO MAINTAIN MANUFACTURERS WARRANTY.

DOORS:

HM - Hollow Metal
AL - Aluminum medium stile door. Glazing as scheduled.
SCWD - pre-finished Solid Core Wood Door
STL - Steel

FRAMES: Note: All frames to have a 2" face unless noted otherwise.
HM - Hollow Metal
AL - Aluminum

DOOR SCHEDULE REMARKS:

1. VERIFY ALL INTERIOR DOOR TYPES & FINISHES WITH OWNER PRIOR TO PURCHASE.
2. Automatic Sliding Doors. Hardware to be provided by sliding door manufacturer.
3. LEAD LINED

HARDWARE GROUPS:

HARDWARE SETS	1	2	3	4
(1-1/2) pair Hinges per leaf	•	•		
(1) Door Closer per leaf	•			
(1) Weatherstripping	•			
(1) Lockset - ref. Function Notes	•	•		
(1) Floor Door Stop		•		
(3) Silencers / Leaf		•		
Overhead Door Operator - Electric				

HARDWARE FUNCTION NOTES:

A. OFFICE LOCK - Keyed entry can remain unlocked / always unlocked exiting side.
B. ENTRANCE LOCK - Keyed entry can remain unlocked / always unlocked exiting side.
C. PRIVACY LOCK - Locked / unlocked by occupant / always unlocked exiting side.
D. PASSAGE - No lock.
Notes:
- Refer to Sheet A-0.01, 404 DOORS, DOORWAYS AND GATES for accessibility standards for all doors and hardware.

DOOR SCHEDULE														
DOOR NO.	OPENING	DOOR			FRAME			HEAD DETAIL	JAMB DETAIL	SILL DETAIL	HARDWARE GROUP	HARDWARE FUNCTION	REMARKS	DOOR NO.
151A	3'-0" x 7'-0"	A	1-3/4"	HM PAINT	HM	6"	PAINT	-	-	-	-	-		151A
151B	8'-0" SECTIONAL O.H.	E	-	STL PAINT	STL	-	PAINT	-	-	-	-	-		151B
151C	8'-0" SECTIONAL O.H.	E	-	STL PAINT	STL	-	PAINT	-	-	-	-	-		151C
151D	8'-0" SECTIONAL O.H.	E	-	STL PAINT	STL	-	PAINT	-	-	-	-	-		151D
151E	3'-0" x 7'-0" PAIR	A	1-3/4"	HM PAINT	HM	6"	PAINT	-	-	-	-	-		151E
151F	8'-0" SECTIONAL O.H.	E	-	STL PAINT	STL	-	PAINT	-	-	-	-	-		151F
151G	8'-0" SECTIONAL O.H.	E	-	STL PAINT	STL	-	PAINT	-	-	-	-	-		151G
151H	8'-0" SECTIONAL O.H.	E	-	STL PAINT	STL	-	PAINT	-	-	-	-	-		151H
151J	3'-0" x 7'-0" PAIR	A	1-3/4"	HM PAINT	HM	6"	PAINT	-	-	-	-	-		151J
151K	8'-0" SECTIONAL O.H.	E	-	STL PAINT	STL	-	PAINT	-	-	-	-	-		151K
151L	8'-0" SECTIONAL O.H.	E	-	STL PAINT	STL	-	PAINT	-	-	-	-	-		151L
151M	3'-0" x 7'-0" PAIR	A	1-3/4"	HM PAINT	HM	6"	PAINT	-	-	-	-	-		151M
151N	8'-0" SECTIONAL O.H.	E	-	STL PAINT	STL	-	PAINT	-	-	-	-	-		151N
151P	3'-0" x 7'-0" PAIR	A	1-3/4"	HM PAINT	HM	6"	PAINT	-	-	-	-	-		151P
152	3'-0" x 7'-0" PAIR	A	1-3/4"	SCW STAIN	HM	4-1/2"	PAINT	-	-	-	-	-		152
201	3'-0" x 7'-0" PAIR	A	1-3/4"	SCW STAIN	HM	4-1/2"	PAINT	-	-	-	-	-		201
202A	3'-0" x 7'-0" PAIR	A	1-3/4"	SCW STAIN	HM	4-1/2"	PAINT	-	-	-	-	-		202A
202B	3'-0" x 7'-0" PAIR	A	1-3/4"	HM PAINT	HM	6"	PAINT	-	-	-	-	-		202B
202C	3'-0" x 7'-0" PAIR	B	-	GLASS CLR	FRMLSS	-	-	-	-	-	-	-		202C
203	3'-0" x 7'-0" PAIR	A	1-3/4"	SCW STAIN	HM	4-1/2"	PAINT	-	-	-	-	-		203
205AA	3'-0" x 7'-0" PAIR	A	1-3/4"	HM PAINT	HM	6"	PAINT	-	-	-	-	-		205AA
205AB	8'-0" COILING O.H.	F	-	STL PAINT	STL	-	PAINT	-	-	-	-	-		205AB
205AC	3'-0" x 7'-0" PAIR	A	1-3/4"	HM PAINT	HM	6"	PAINT	-	-	-	-	-		205AC
205A	3'-0" x 7'-0" PAIR	D	-	AL AL	AL	4-1/2"	AL	-	-	-	-	-		205A
205B	3'-0" x 7'-0" PAIR	A	1-3/4"	HM PAINT	HM	6"	PAINT	-	-	-	-	-		205B
205C	8'-0" COILING O.H.	F	-	STL PAINT	STL	-	PAINT	-	-	-	-	-		205C
206A	3'-0" x 7'-0" PAIR	A	1-3/4"	SCW STAIN	HM	4-1/2"	PAINT	-	-	-	-	-		206A
206B	3'-0" x 7'-0" PAIR	A	1-3/4"	SCW STAIN	HM	4-1/2"	PAINT	-	-	-	-	-		206B
209	3'-0" x 7'-0" PAIR	A	1-3/4"	SCW STAIN	HM	4-1/2"	PAINT	-	-	-	-	-		209
210	3'-0" x 7'-0" PAIR	A	1-3/4"	SCW STAIN	HM	4-1/2"	PAINT	-	-	-	-	-		210
211	3'-0" x 7'-0" PAIR	A	1-3/4"	SCW STAIN	HM	4-1/2"	PAINT	-	-	-	-	-		211
212A	3'-0" x 7'-0" PAIR	D	-	AL AL	AL	4-1/2"	AL	-	-	-	-	-		212A
212B	3'-0" x 7'-0" PAIR	A	1-3/4"	HM PAINT	HM	6"	PAINT	-	-	-	-	-		212B
212C	8'-0" COILING O.H.	F	-	STL PAINT	STL	-	PAINT	-	-	-	-	-		212C
213A	3'-0" x 7'-0" PAIR	A	1-3/4"	SCW STAIN	HM	4-1/2"	PAINT	-	-	-	-	-		213A
213B	8'-0" COILING O.H.	F	-	STL PAINT	STL	-	PAINT	-	-	-	-	-		213B
213C	3'-0" x 7'-0" PAIR	A	1-3/4"	HM PAINT	HM	4-1/2"	PAINT	-	-	-	-	-		213C
214	3'-0" x 7'-0" PAIR	-	-	-	-	-	-	-	-	-	-	-		214
215	3'-0" x 7'-0" PAIR	A	1-3/4"	SCW STAIN	HM	4-1/2"	PAINT	-	-	-	-	-		215
216	3'-0" x 7'-0" PAIR	A	1-3/4"	SCW STAIN	HM	4-1/2"	PAINT	-	-	-	-	-		216
217A	3'-0" x 7'-0" PAIR	A	1-3/4"	HM PAINT	HM	4-1/2"	PAINT	-	-	-	-	-		217A
217B	8'-0" COILING O.H.	F	-	STL PAINT	STL	-	PAINT	-	-	-	-	-		217B
217C	8'-0" COILING O.H.	F	-	STL PAINT	STL	-	PAINT	-	-	-	-	-		217C
217D	3'-0" x 7'-0" PAIR	A	1-3/4"	HM PAINT	HM	6"	PAINT	-	-	-	-	-		217D
217E	3'-0" x 7'-0" PAIR	A	1-3/4"	HM PAINT	HM	6"	PAINT	-	-	-	-	-		217E
217F	8'-0" COILING O.H.	F	-	STL PAINT	STL	-	PAINT	-	-	-	-	-		217F
218A	3'-0" x 7'-0" PAIR	A	1-3/4"	SCW STAIN	HM	4-1/2"	PAINT	-	-	-	-	-		218A
218B	3'-0" x 7'-0" PAIR	D	-	AL AL	AL	4-1/2"	AL	-	-	-	-	-		218B
218C	8'-0" COILING O.H.	F	-	STL PAINT	STL	-	PAINT	-	-	-	-	-		218C
218D	3'-0" x 7'-0" PAIR	A	1-3/4"	HM PAINT	HM	6"	PAINT	-	-	-	-	-		218D
219A	3'-0" x 7'-0" PAIR	A	1-3/4"	SCW STAIN	HM	4-1/2"	PAINT	-	-	-	-	-		219A
219	3'-0" x 7'-0" PAIR	A	1-3/4"	SCW STAIN	HM	4-1/2"	PAINT	-	-	-	-	-		219
221	3'-0" x 7'-0" PAIR	A	1-3/4"	SCW STAIN	HM	4-1/2"	PAINT	-	-	-	-	-		221
222	3'-0" x 7'-0" PAIR	A	1-3/4"	SCW STAIN	HM	4-1/2"	PAINT	-	-	-	-	-		222
223	3'-0" x 7'-0" PAIR	A	1-3/4"	SCW STAIN	HM	4-1/2"	PAINT	-	-	-	-	-		223
224A	3'-0" x 7'-0" PAIR	D	-	AL AL	AL	4-1/2"	AL	-	-	-	-	-		224A
224B	8'-0" COILING O.H.	F	-	STL PAINT	STL	-	PAINT	-	-	-	-	-		224B
224C	3'-0" x 7'-0" PAIR	A	1-3/4"	HM PAINT	HM	6"	PAINT	-	-	-	-	-		224C
226	3'-0" x 7'-0" PAIR	A	1-3/4"	SCW STAIN	HM	4-1/2"	PAINT	-	-	-	-	-		226

- 3x8 ALUM
- 8x10 STL DOOR
- 3x7 SCW (STAIN)
- (3x7) HM
- 3x7 GLASS DOOR
- 3x7 ALUM
- 10x10 STL
- 10x12 STL



APPROVED

Reviewed for Code Compliance
ProjectName: C2-25-003004
Date: 9/23/2025
Approved plans in no way
excludes items that may be
found in the field and shall not
be construed to be a permit or
approval of any violation of any
code provision.

NATIONWIDE
CONSTRUCTION
DESIGN - BUILD - COMPANY
721 South 5th Avenue, Mansfield TX 76063
Phone (817) 473-0484 Fax (817) 473-0159
www.nationwideconstruction.com



6-25-25

VERDEXIUM
2251 HERITAGE PKWY
Mansfield, TX 76063

DATE ISSUED:
6/25/2025

REVISIONS:


SHEET CONTENTS:
WINDOW
SCHEDULE

SHEET NUMBER:
A-8.2


GENERAL NOTES:

- ALL CONSTRUCTION TO COMPLY WITH BUILDING CODES AS LISTED ON COVER SHEET.
- INSTALL ADDITIONAL BLOCKING AS REQUIRED FOR PROPER FRAME INSTALLATION.
- VERIFY ALL FLASHING DETAILS WITH FRAME MANUFACTURERS RECOMMENDED DETAILS AND INSTALL AS REQUIRED TO MAINTAIN MANUFACTURERS WARRANTY.
- FIELD VERIFY ALL ROUGH OPENING DIMENSIONS BEFORE FRAME MANUFACTURE.
- REFERENCE 4.5/A-8.3 FOR CONTROL JOINT REQUIREMENTS/DETAILS.

Tag N Window	22.5 SQ FT
Tag G) Window	152.5 SQ FT
Tag M) Window	181.1 SQ FT
Tag H) Window	151.7 SQ FT
Tag I) Window	207.9 SQ FT
Tag J) Window	99.1 SQ FT
Tag K) Window	72.9 SQ FT
Tag O) Window	41.1 SQ FT
Tag P) Window	94.6 SQ FT
Tag L) Window	65.7 SQ FT

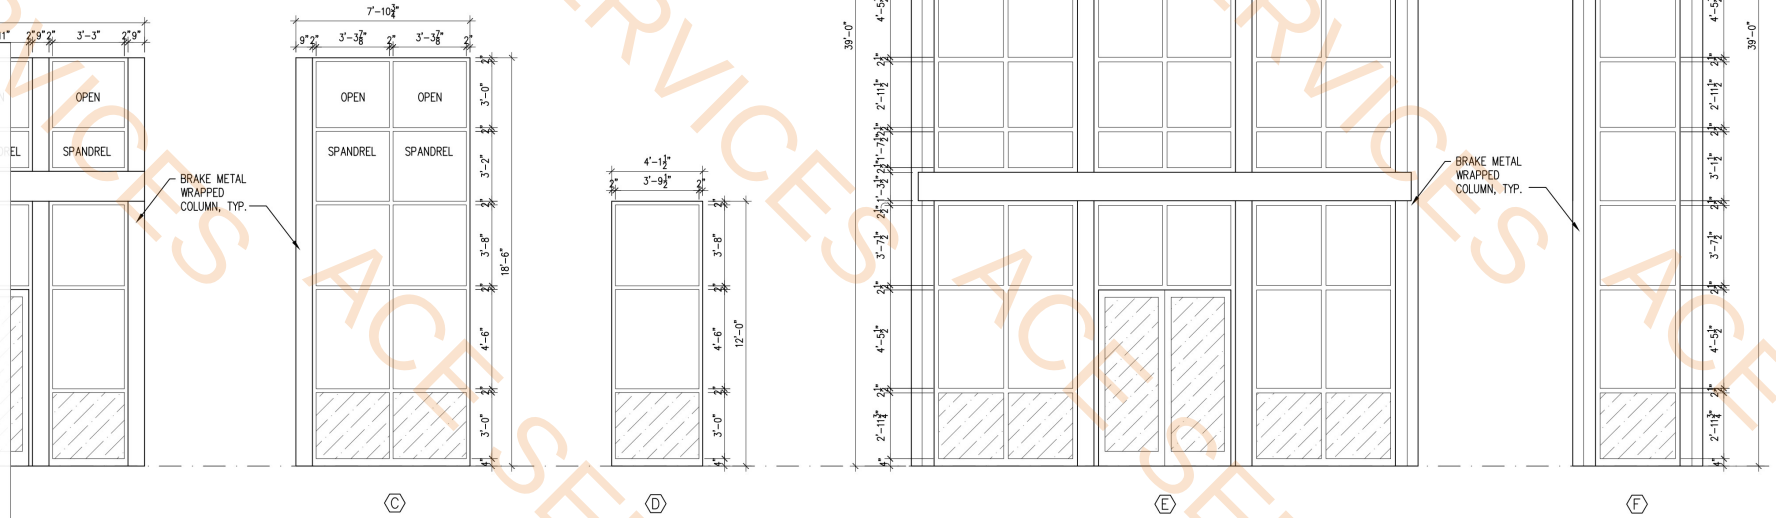

AS VIEWED FROM THE EXTERIOR OF THE BUILDING. - ALL FRAMES SHOWN HAVE A 2" OR 2 1/2" PROFILE (AS DIMENSIONED) AND ARE CLEAR ANODIZED ALUMINUM. ALL EXTERIOR GLAZING TO BE 1" INSULATED GLASS. 1" TEMPERED INSULATED GLAZING 0.25 SHGC & 0.46 U FACTOR

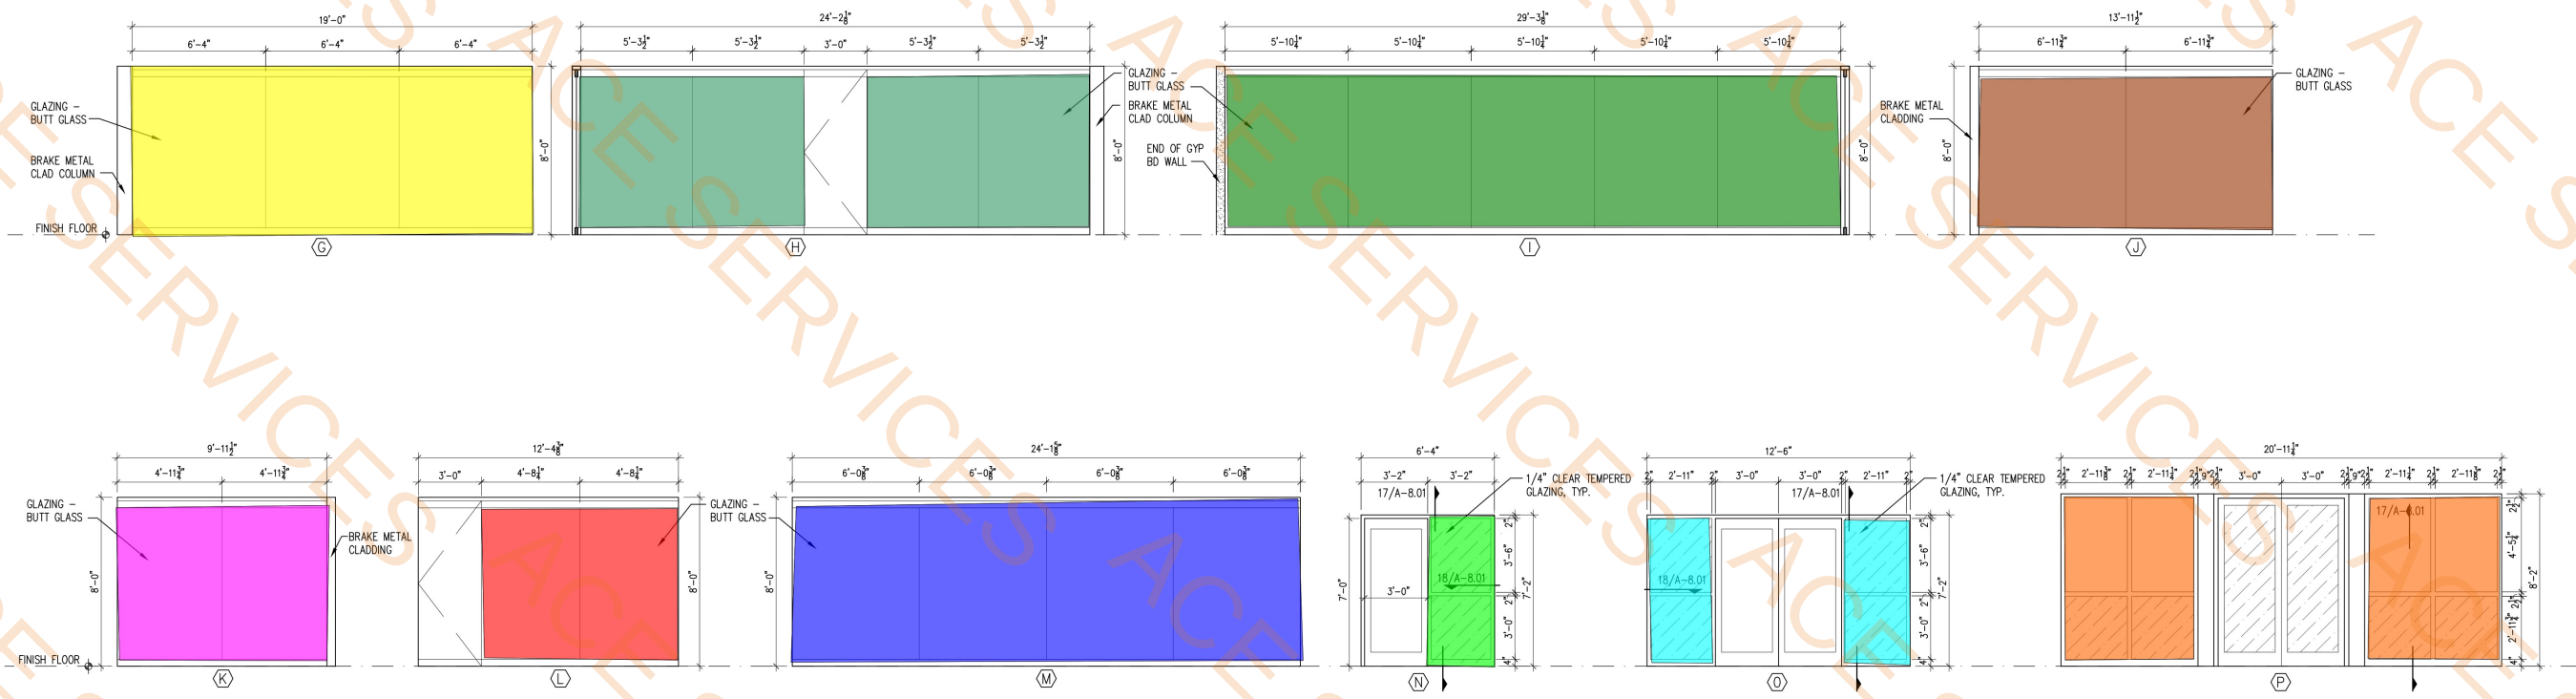



APPROVED

Reviewed for Code Compliance
ProjectName: C2-25-003004
Date: 9/23/2025
Approved plans in no way
excludes items that may be
found in the field and shall not
be construed to be a permit or
approval of any violation of any
code provision.

**NATIONWIDE
CONSTRUCTION**
DESIGN - BUILD - COMPANY
721 South 5th Avenue, Mansfield TX 76063
Phone (817) 473-0464 Fax (817) 473-0159
www.nationwideconstruction.com




6-25-25

VERDEXIUM
2251 HERITAGE PKWY
Mansfield, TX 76063

DATE ISSUED:
6/25/2025

REVISIONS:

SHEET CONTENTS:
COLUMN
DIMENSION
PLAN - SECOND
FLOOR
SHEET NUMBER:
A-1.1B

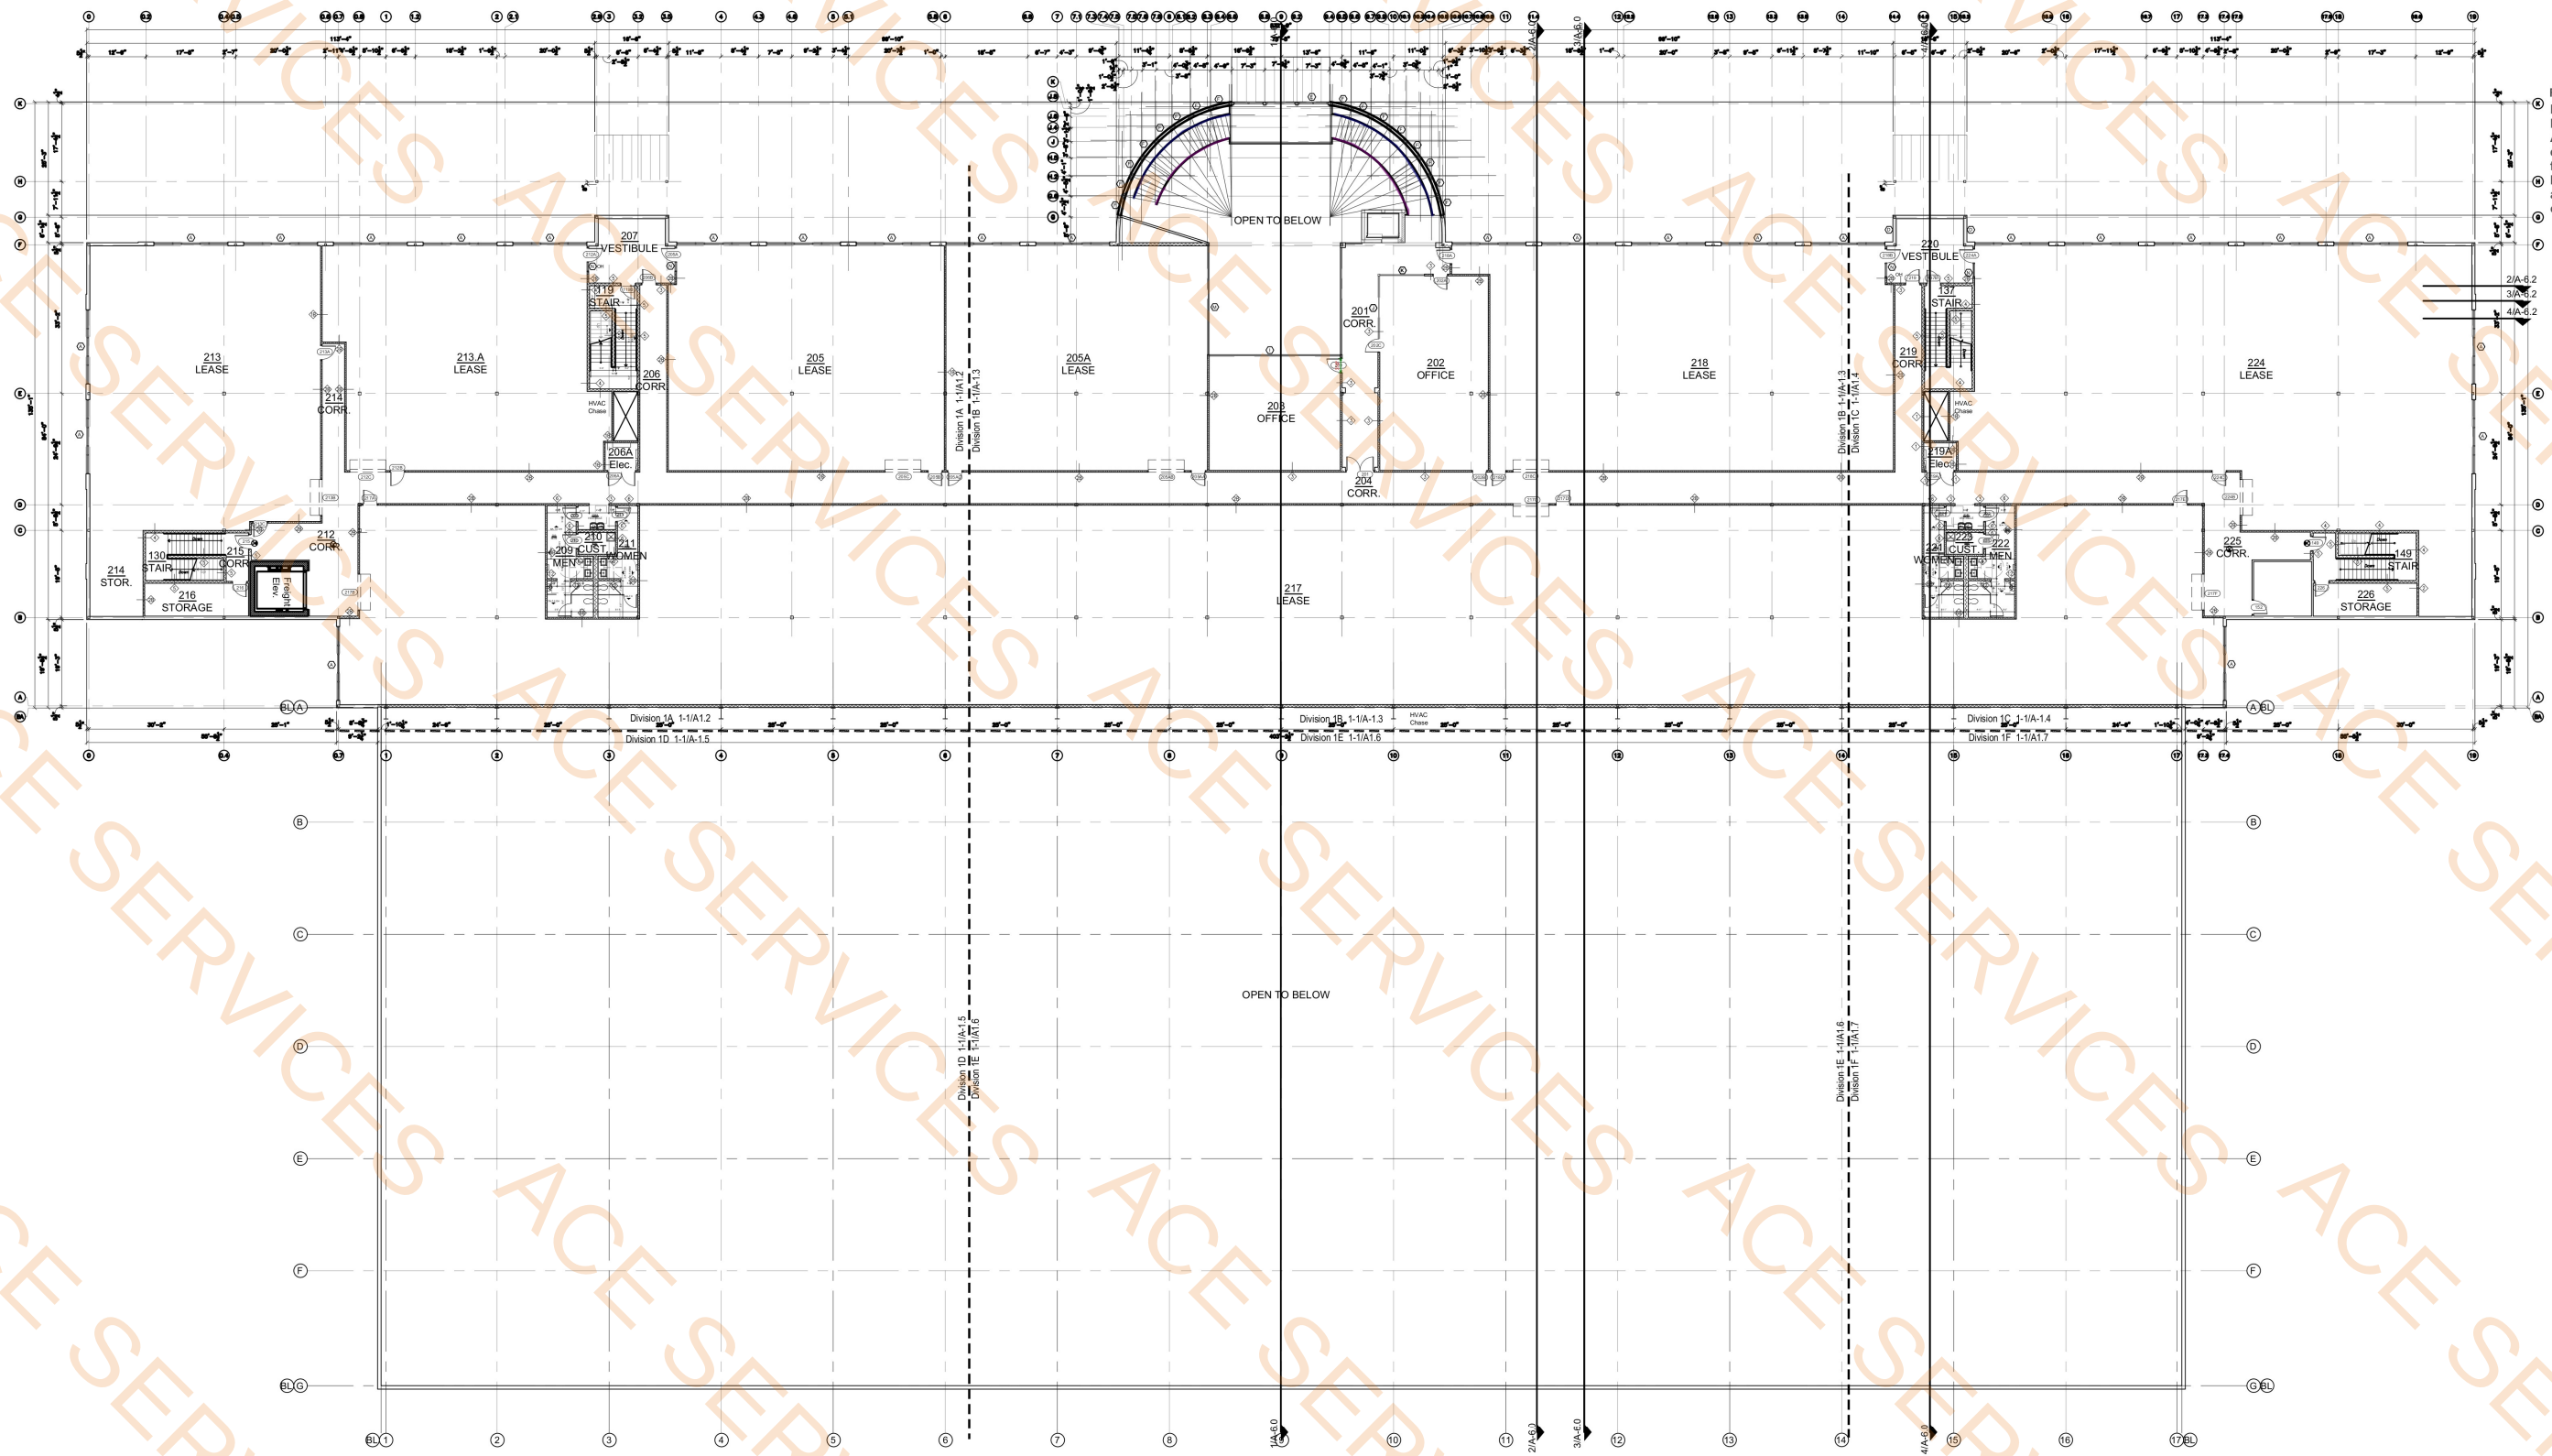

1 COLUMN DIMENSION PLAN - SECOND FLOOR

SCALE: NTS

 Glass Hand Railing
 Glass Guard Railing

58.3 FT
42.6 FT

- Paint Wall @9'H
 - Paint Wall @ 15'H
 - Elevator
 - 3'x3' FRP @ 48"H- Behind Mop Sink
 - Exterior Wall Sectopn 2/A6.2
 - Exterior Wall Sectopn 3/A6.2
 - Exterior Wall Sectopn 4/A6.2
- 2309.3 FT
 - 859.7 FT
 - 1.0 EA
 - 1.0 EA
 - 354.8 FT
 - 29.6 FT
 - 446.6 FT


1 OVERALL FLOOR PLAN - FIRST FLOOR
SCALE: NTS

GENERAL PLAN NOTES:

- ALL CONSTRUCTION TO COMPLY WITH BUILDING CODES AS LISTED ON COVER SHEET.
- REFER TO SHEETS A-0.01 & A-0.02 FOR HANDICAP ACCESSIBILITY STANDARDS.
- PROVIDE 2% CROSS-SLOPE ON ALL NEW SIDEWALKS (PORCHES).
- ALL DIMENSIONS ARE FACE TO FACE OF FINISH WALL, COLUMN CENTERLINES, OR DOOR / WINDOW OPENINGS.
- REFER TO MEP SHEETS FOR ALL MECHANICAL, ELECTRICAL, & PLUMBING REQUIREMENTS.
- REFER TO SHEET A-8.0 & A-8.1 FOR DOOR AND WINDOW SCHEDULES.
- REFER TO SHEET A-1.0 FOR WALL TYPES AND A-8.1 FOR FINISH SCHEDULES.

LEGEND:

- SECTION MARK - Detail No. / Sheet No.
- DOOR NUMBER MARK - Refer Door Schedule on Sheet A-8.0
- WINDOW / FRAME - Refer Frame Schedule on Sheet A-8.0
- WALL TYPE MARK - Refer Wall Type Schedule A-1.0
- SOUND INSULATION BATTS
- ELEVATION MARK - Detail No. / Sheet No.

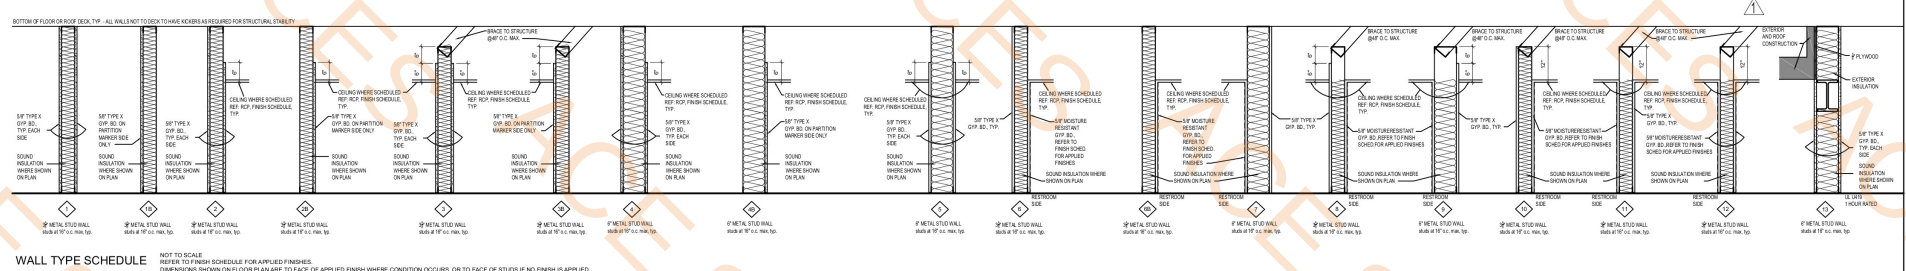



APPROVED

Reviewed for Code Compliance
ProjectName: C2-25-003004
Date: 9/23/2025
Approved plans in no way
excludes items that may be
found in the field and shall not
be construed to be a permit or
approval of any violation of any
code provision.

**NATIONWIDE
CONSTRUCTION**
DESIGN - BUILD - COMPANY
721 South 5th Avenue, Mansfield TX 76063
Phone (817) 473-0484 Fax (817) 473-0159
www.nationwideconstruction.com




VERDEXIUM
2251 HERITAGE PKWY
Mansfield, TX 76063


DATE ISSUED:
6/25/2025

REVISIONS:
07/xx/25 CITY COMMENTS
09/11/25 CORRECTION

SHEET CONTENTS:
**OVERALL
FLOOR PLAN -
FIRST FLOOR**
SHEET NUMBER:
A-1.0

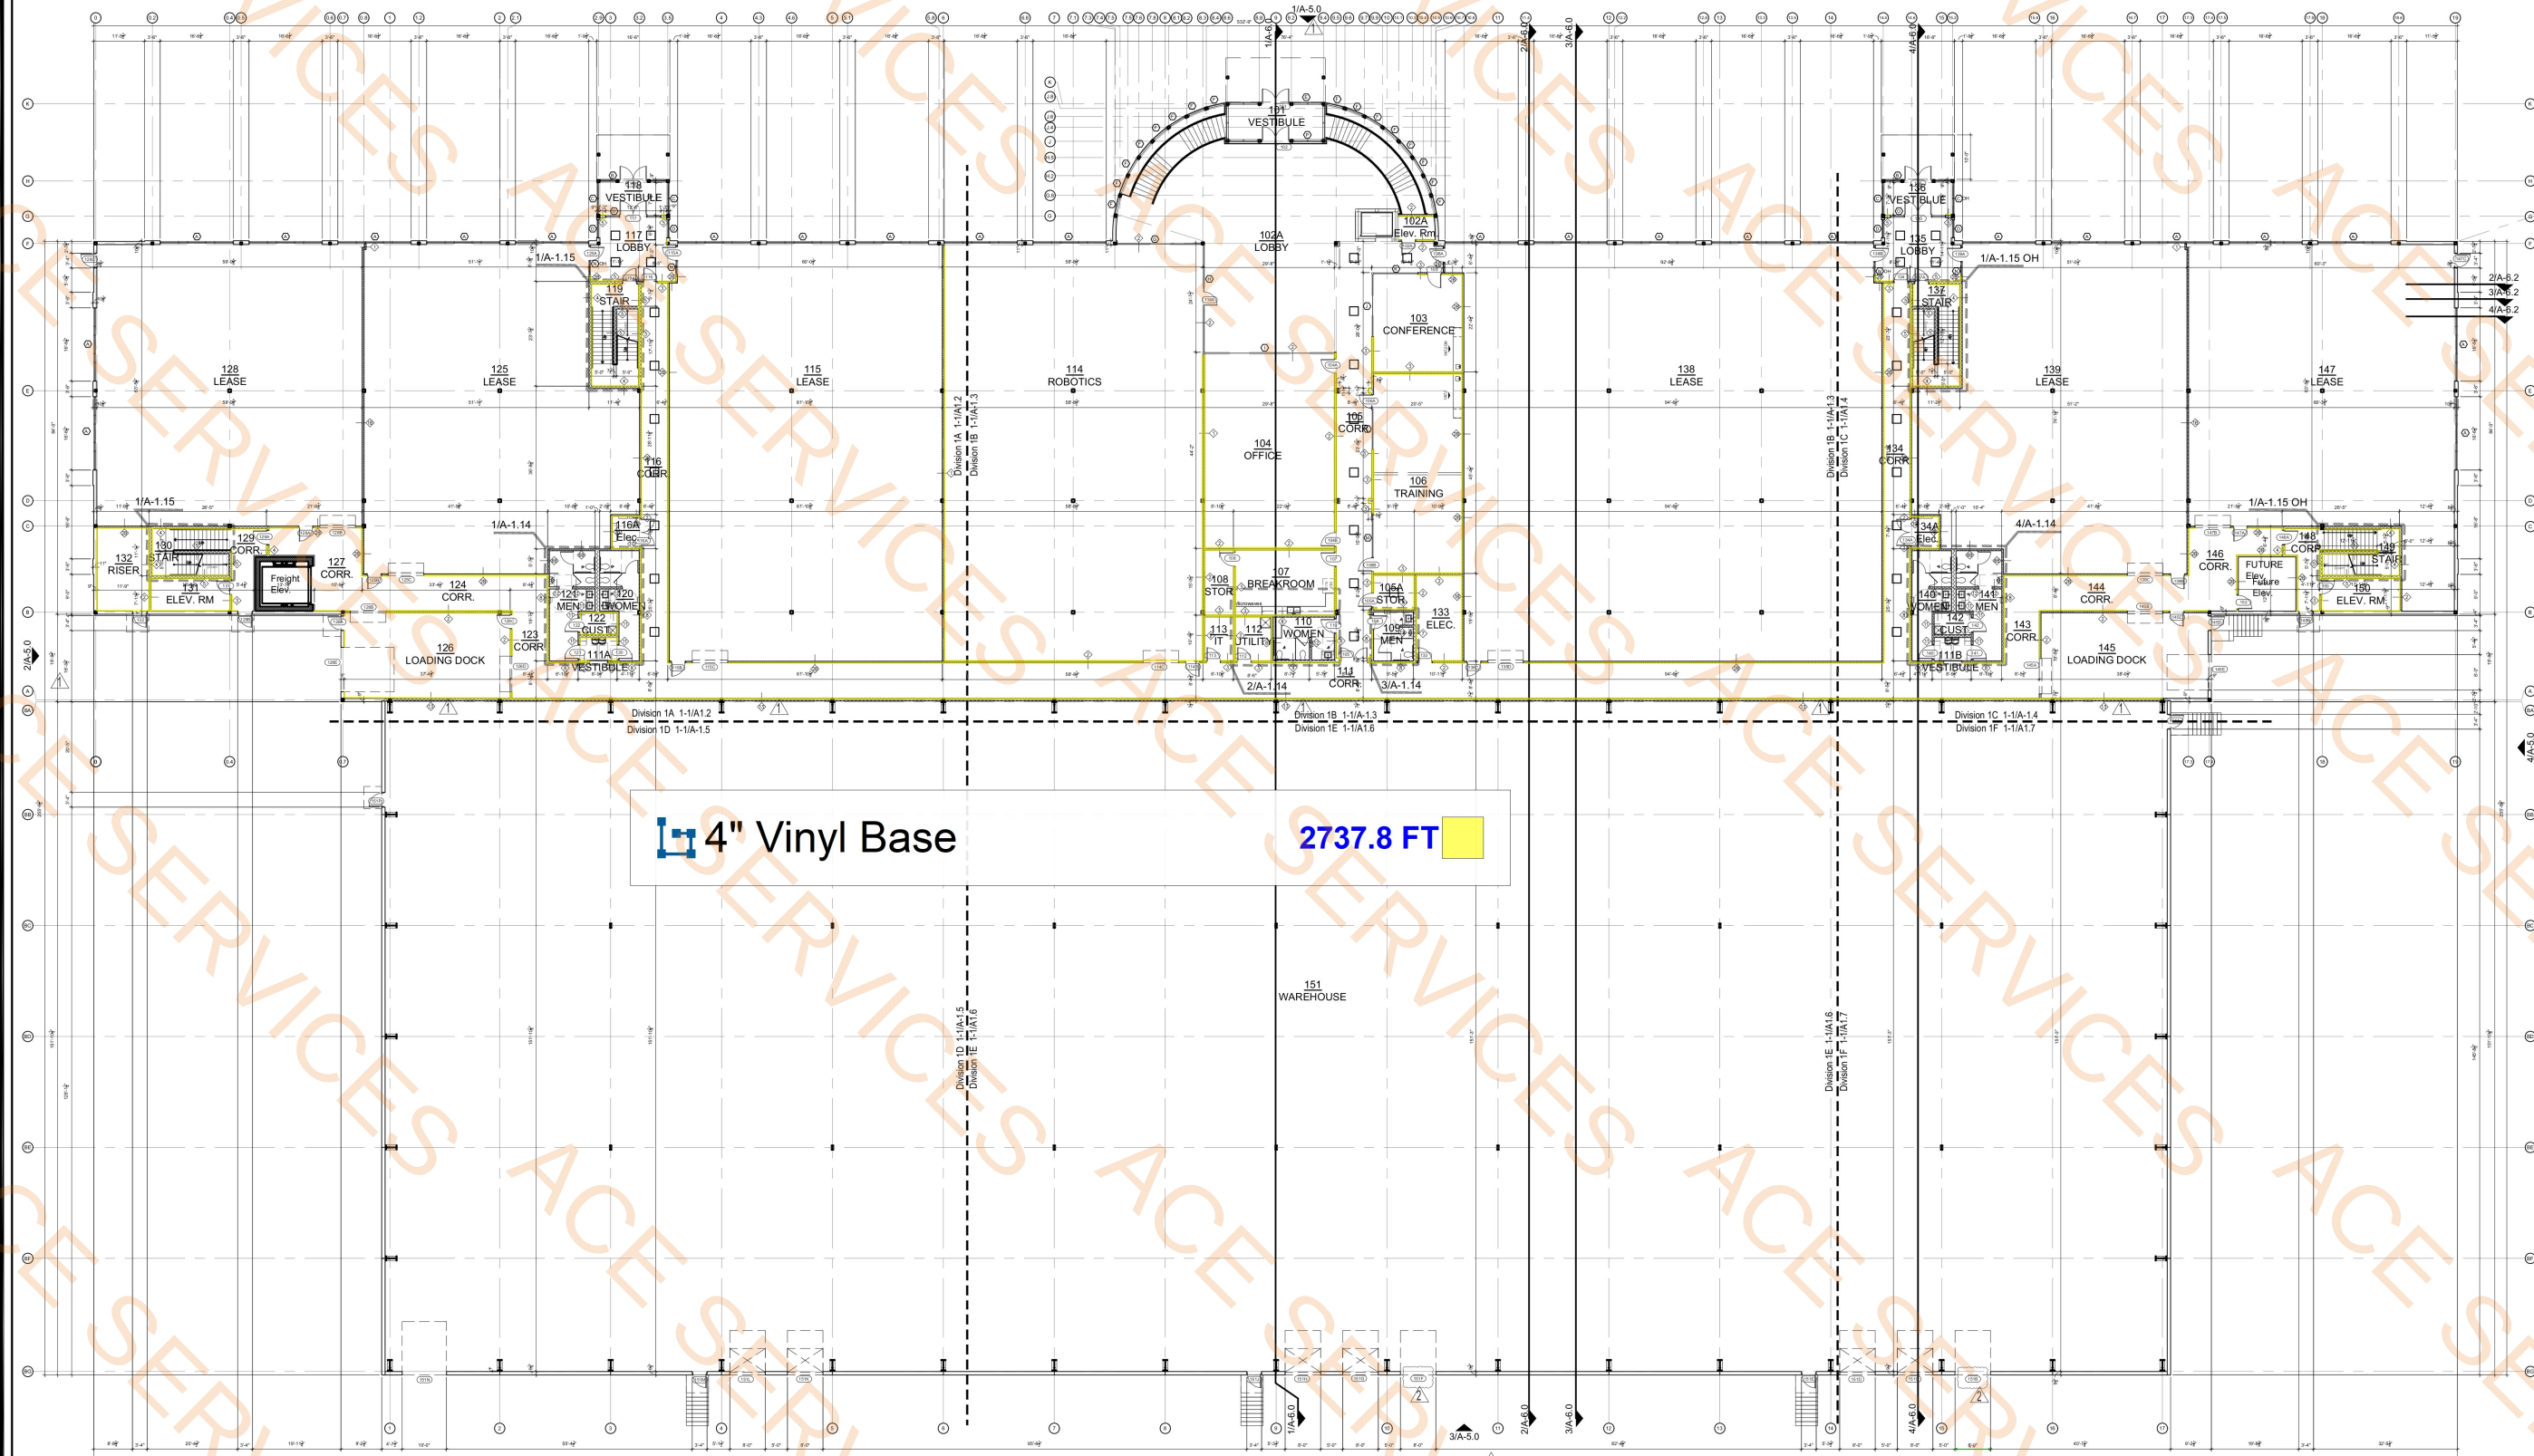

1 OVERALL FLOOR PLAN - FIRST FLOOR
SCALE: NTS

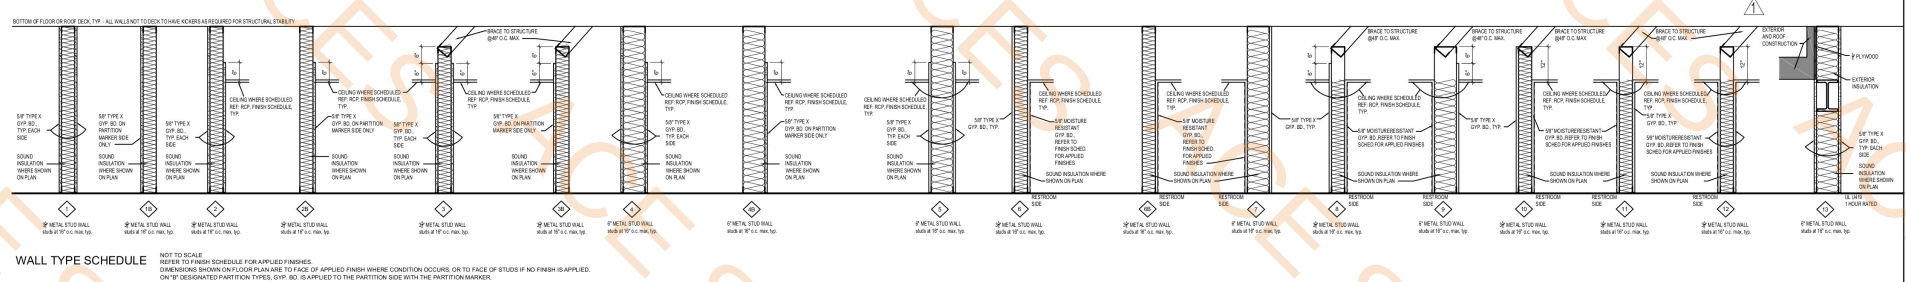


GENERAL PLAN NOTES:

- ALL CONSTRUCTION TO COMPLY WITH BUILDING CODES AS LISTED ON COVER SHEET.
- REFER TO SHEETS A-0.01 & A-0.02 FOR HANDICAP ACCESSIBILITY STANDARDS.
- PROVIDE 2% CROSS-SLOPE ON ALL NEW SIDEWALKS (PORCHES).
- ALL DIMENSIONS ARE FACE TO FACE OF FINISH WALL, COLUMN CENTERLINES, OR DOOR / WINDOW OPENINGS.
- REFER TO MEP SHEETS FOR ALL MECHANICAL, ELECTRICAL, & PLUMBING REQUIREMENTS.
- REFER TO SHEET A-8.0 & A-8.1 FOR DOOR AND WINDOW SCHEDULES.
- REFER TO SHEET A-1.0 FOR WALL TYPES AND A-8.1 FOR FINISH SCHEDULES.

LEGEND:

- SECTION MARK - Detail No. / Sheet No.
- DOOR NUMBER MARK - Refer Door Schedule on Sheet A-8.0
- WINDOW / FRAME - Refer Frame Schedule on Sheet A-8.0
- WALL TYPE MARK - Refer Wall Type Schedule A-1.0
- SOUND INSULATION BATTS
- ELEVATION MARK - Detail No. / Sheet No.

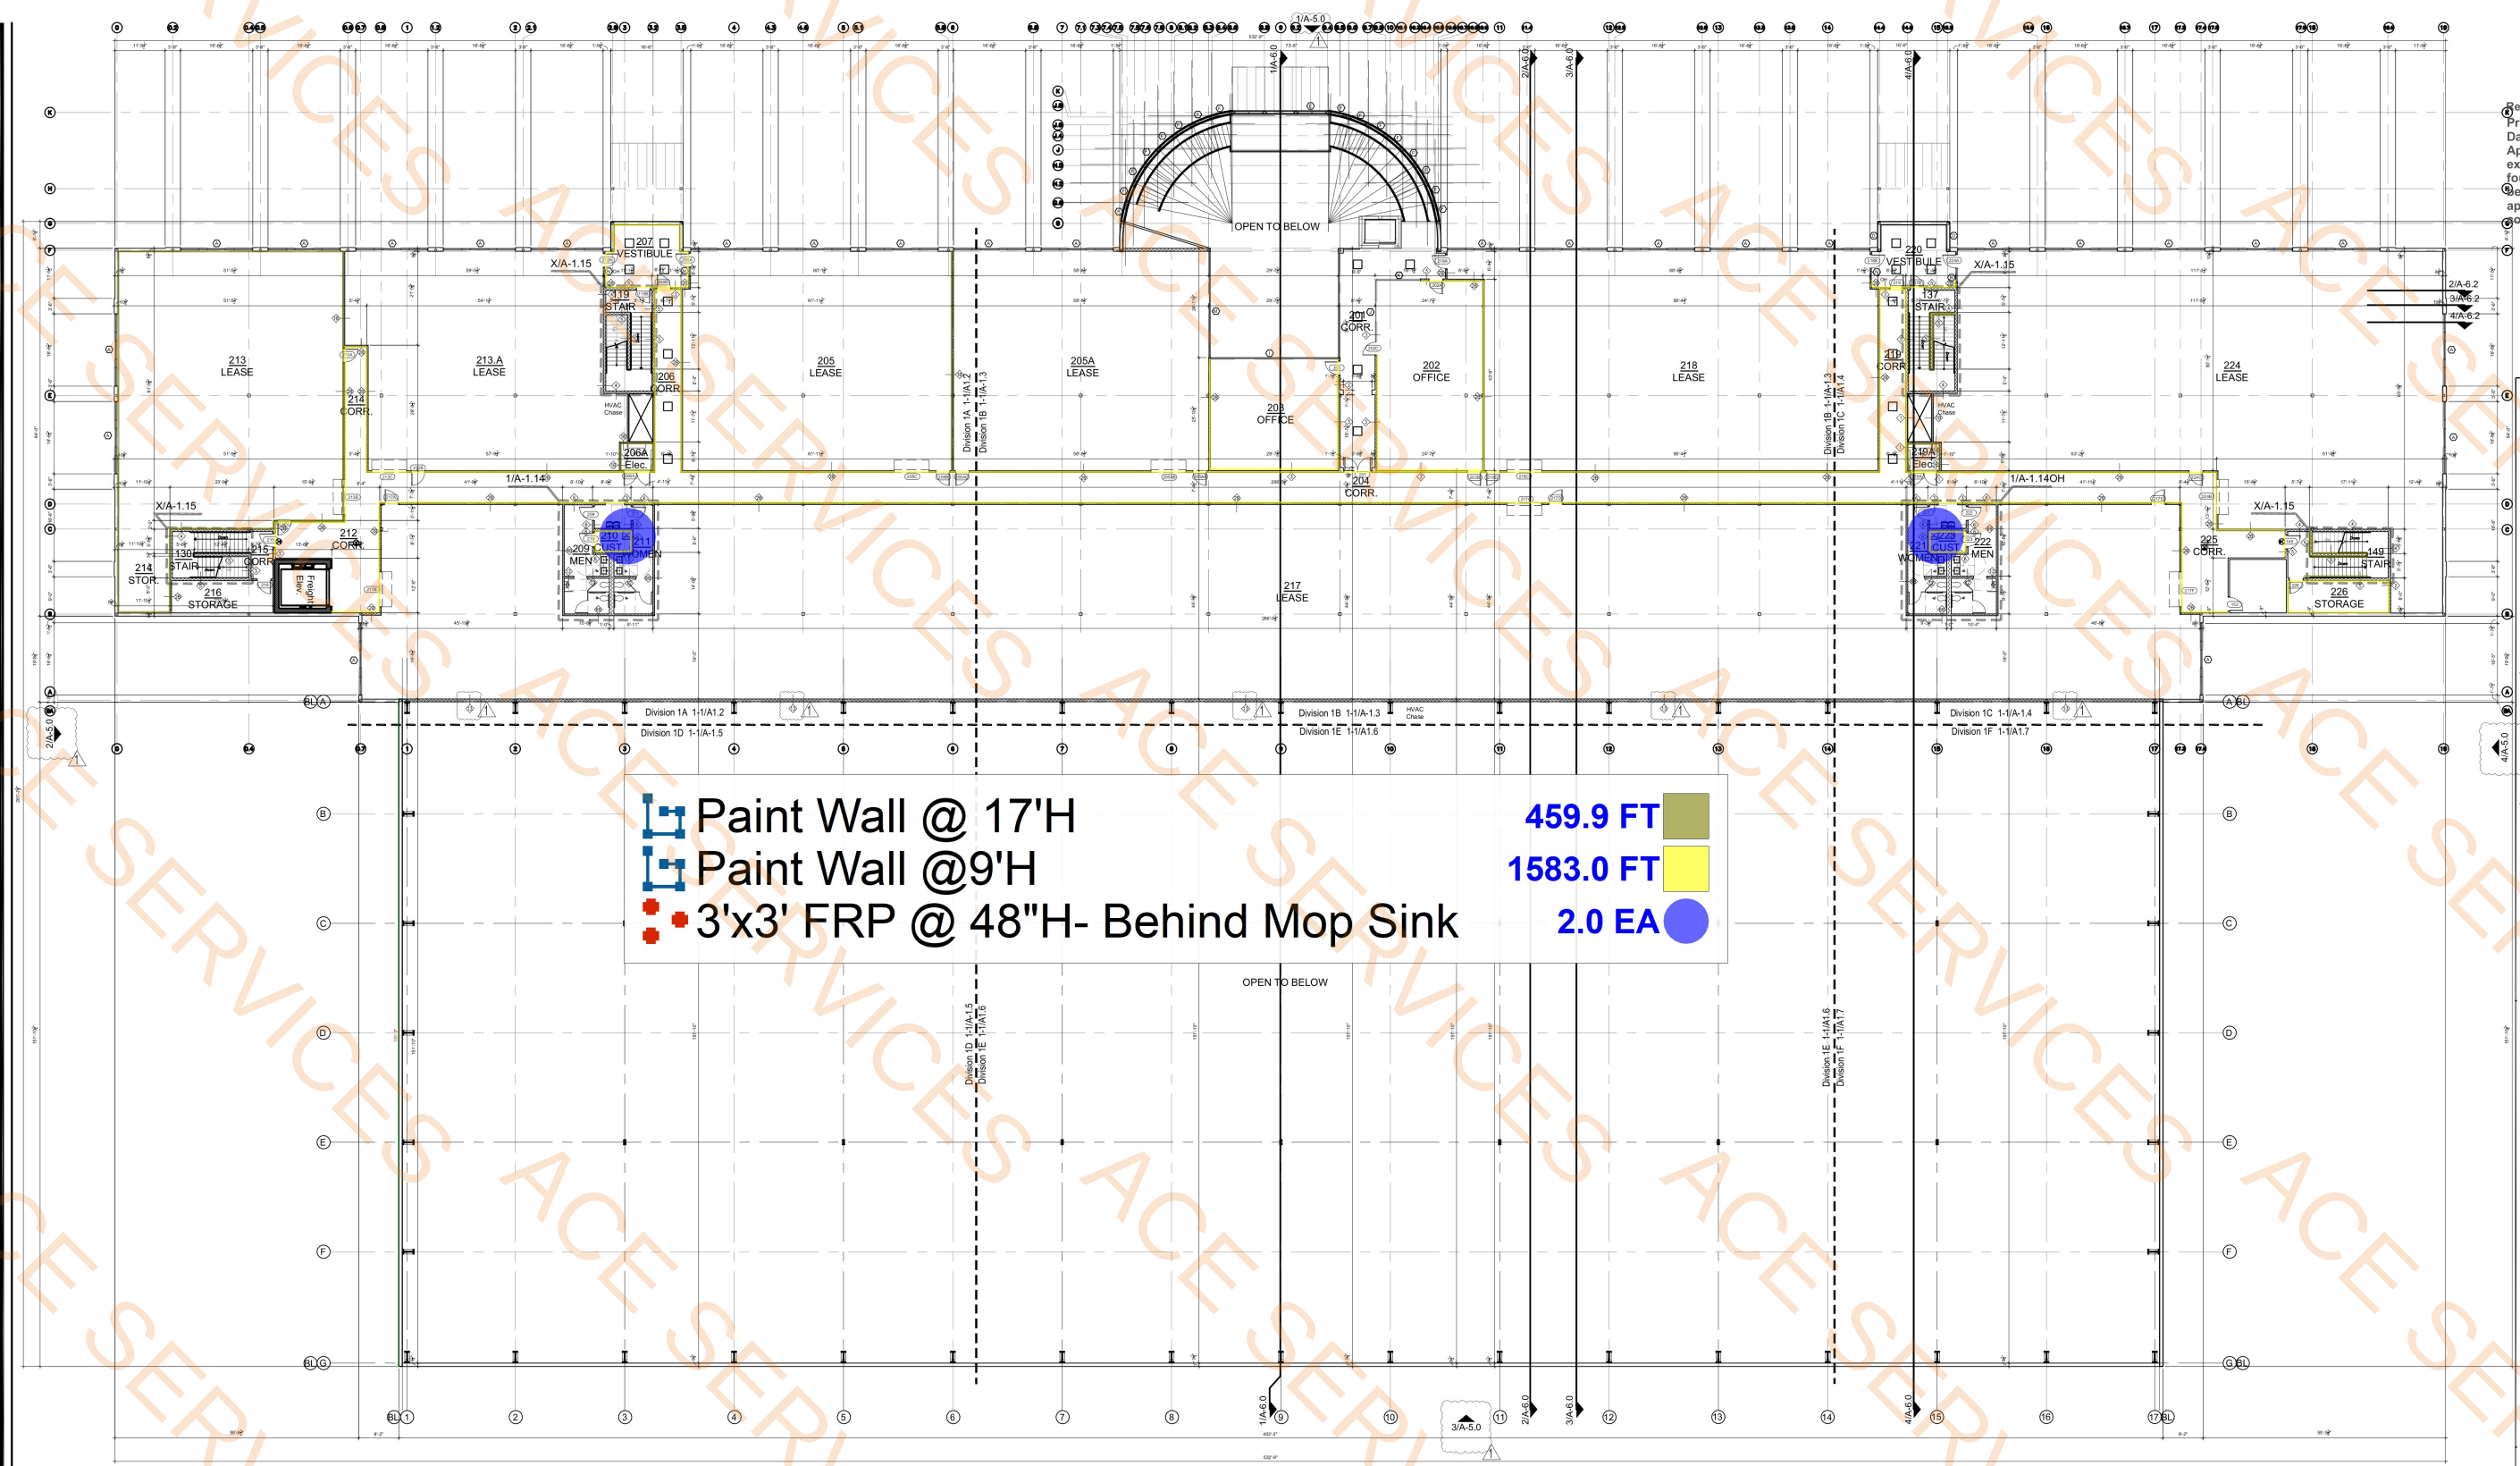


Paint Wall @ 17'H
Paint Wall @ 9'H
3'x3' FRP @ 48"H- Behind Mop Sink

459.9 FT
1583.0 FT
2.0 EA



1 OVERALL FLOOR PLAN - SECOND FLOOR
SCALE: NTS

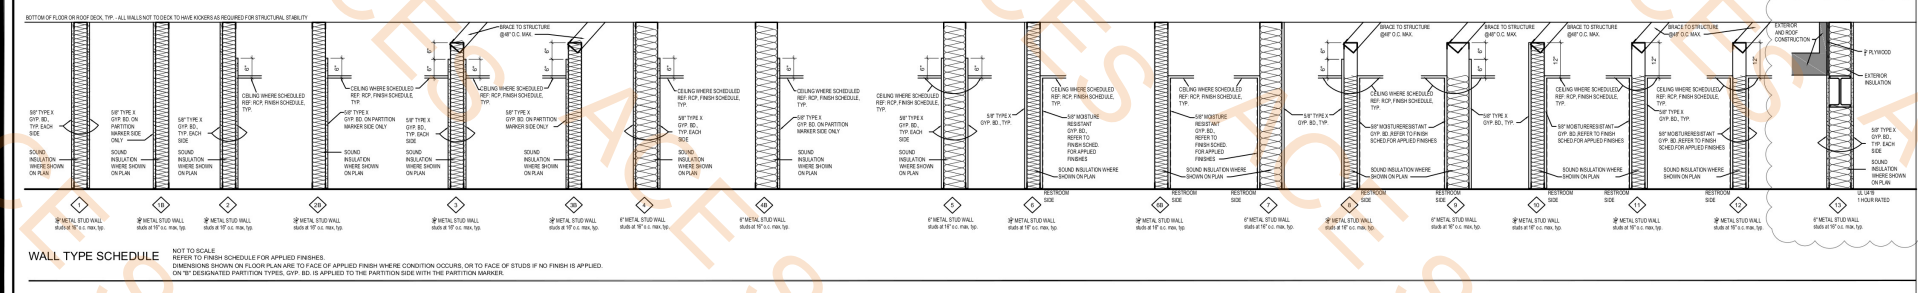

GENERAL PLAN NOTES:

- ALL CONSTRUCTION TO COMPLY WITH BUILDING CODES AS LISTED ON COVER SHEET.
- REFER TO SHEETS A-0.01 & A-0.02 FOR HANDICAP ACCESSIBILITY STANDARDS.
- PROVIDE 2% CROSS-SLOPE ON ALL NEW SIDEWALKS (PORCHES).
- ALL DIMENSIONS ARE FACE TO FACE OF FINISH WALL, COLUMN CENTERLINES, OR DOOR / WINDOW OPENINGS.
- REFER TO MEP SHEETS FOR ALL MECHANICAL, ELECTRICAL, & PLUMBING REQUIREMENTS.
- REFER TO SHEET A-8.0 & A-8.1 FOR DOOR AND WINDOW SCHEDULES.
- REFER TO SHEET A-1.0 FOR WALL TYPES AND A-8.1 FOR FINISH SCHEDULES.

LEGEND:

- 2/A-6.0 SECTION MARK - Detail No. / Sheet No.
- 205.1 DOOR NUMBER MARK - Refer Door Schedule on Sheet A-8.0
- A WINDOW / FRAME - Refer Frame Schedule on Sheet A-8.0
- 2 WALL TYPE MARK - Refer Wall Type Schedule A-1.0
- 2 SOUND INSULATION BATTS
- 2/A-5.0 ELEVATION MARK - Detail No. / Sheet No.

 **NATIONWIDE
CONSTRUCTION**
DESIGN - BUILD - COMPANY
721 South 5th Avenue, Mansfield TX 76063
Phone (817) 473-0484 Fax (817) 473-0159



VERDEXIUM
2251 HERITAGE PKWY
Mansfield, TX 76063

REVISIONS:

1	07/xx/25	CITY COMMENT
2	09/11/25	CORRECTION

SHEET CONTENTS:
OVERALL
FLOOR PLAN -
FIRST FLOOR
SHEET NUMBER:
A-1.0




1241.0 FT



1 OVERALL FLOOR PLAN - FIRST FLOOR

SCALE: NTS

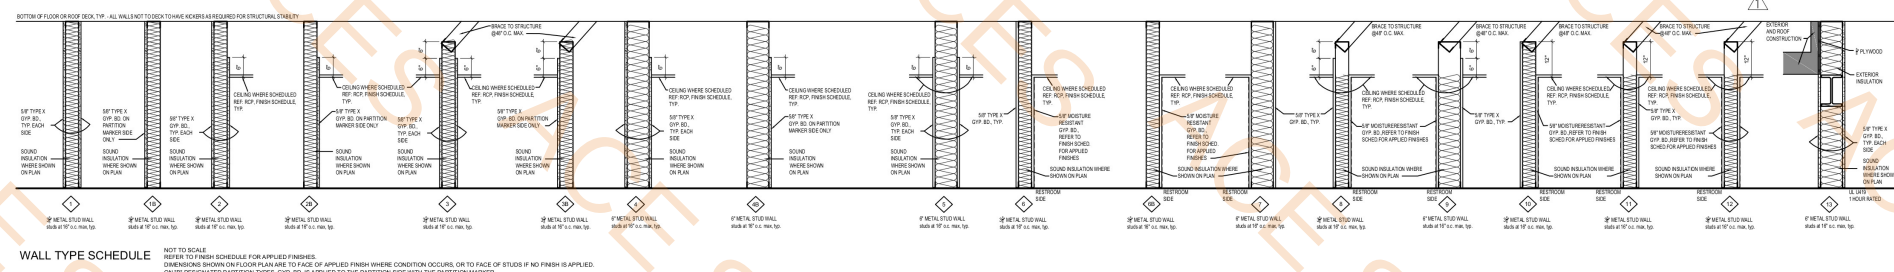

GENERAL PLAN NOTES:

- ALL CONSTRUCTION TO COMPLY WITH BUILDING CODES AS LISTED ON COVER SHEET.
 - REFER TO SHEETS A-0.01 & A-0.02 FOR HANDICAP ACCESSIBILITY STANDARDS.
 - PROVIDE 2% CROSS-SLOPE ON ALL NEW SIDEWALKS (PORCHES).
 - ALL DIMENSIONS ARE FACE TO FACE OF FINISH WALL, COLUMN CENTERLINES, OR DOOR / WINDOW OPENINGS.
- REFER TO MEP SHEETS FOR ALL MECHANICAL, ELECTRICAL, & PLUMBING REQUIREMENTS.
- REFER TO SHEETS A-8.0 & A-8.1 FOR DOOR AND WINDOW SCHEDULES
 - REFER TO SHEET A-1.0 FOR WALL TYPES AND A-8.1 FOR FINISH SCHEDULES

LEGEND:

- SECTION MARK - Detail No. / Sheet No.**

DOOR NUMBER MARK -
Refer Door Schedule on Sheet A-8.0

WINDOW / FRAME -
Refer Frame Schedule on Sheet A-8.0

WALL TYPE MARK -
Refer Wall Type Schedule A-1.0

SOUND INSULATION BATTS

ELEVATION MARK - Detail No. / Sheet No.



APPROVED

Reviewed for Code Compliance
ProjectName: C2-25-003004
Date: 9/23/2025
Approved plans in no way
excludes items that may be
found in the field and shall not
be construed to be a permit or
approval of any violation of any
code provision.

**NATIONWIDE
CONSTRUCTION**
DESIGN - BUILD - COMPANY
721 South 5th Avenue, Mansfield TX 76063
Phone (817) 473-0484 Fax (817) 473-0159
www.nationwideconstruction.com



6-25-25


VERDEXIUM
2251 HERITAGE PKWY
Mansfield, TX 76063

DATE ISSUED:
6/25/2025

REVISIONS:

SHEET CONTENTS:
ENLARGED
FLOOR PLAN
DIVISION "1A"
SHEET NUMBER:

A-1.2

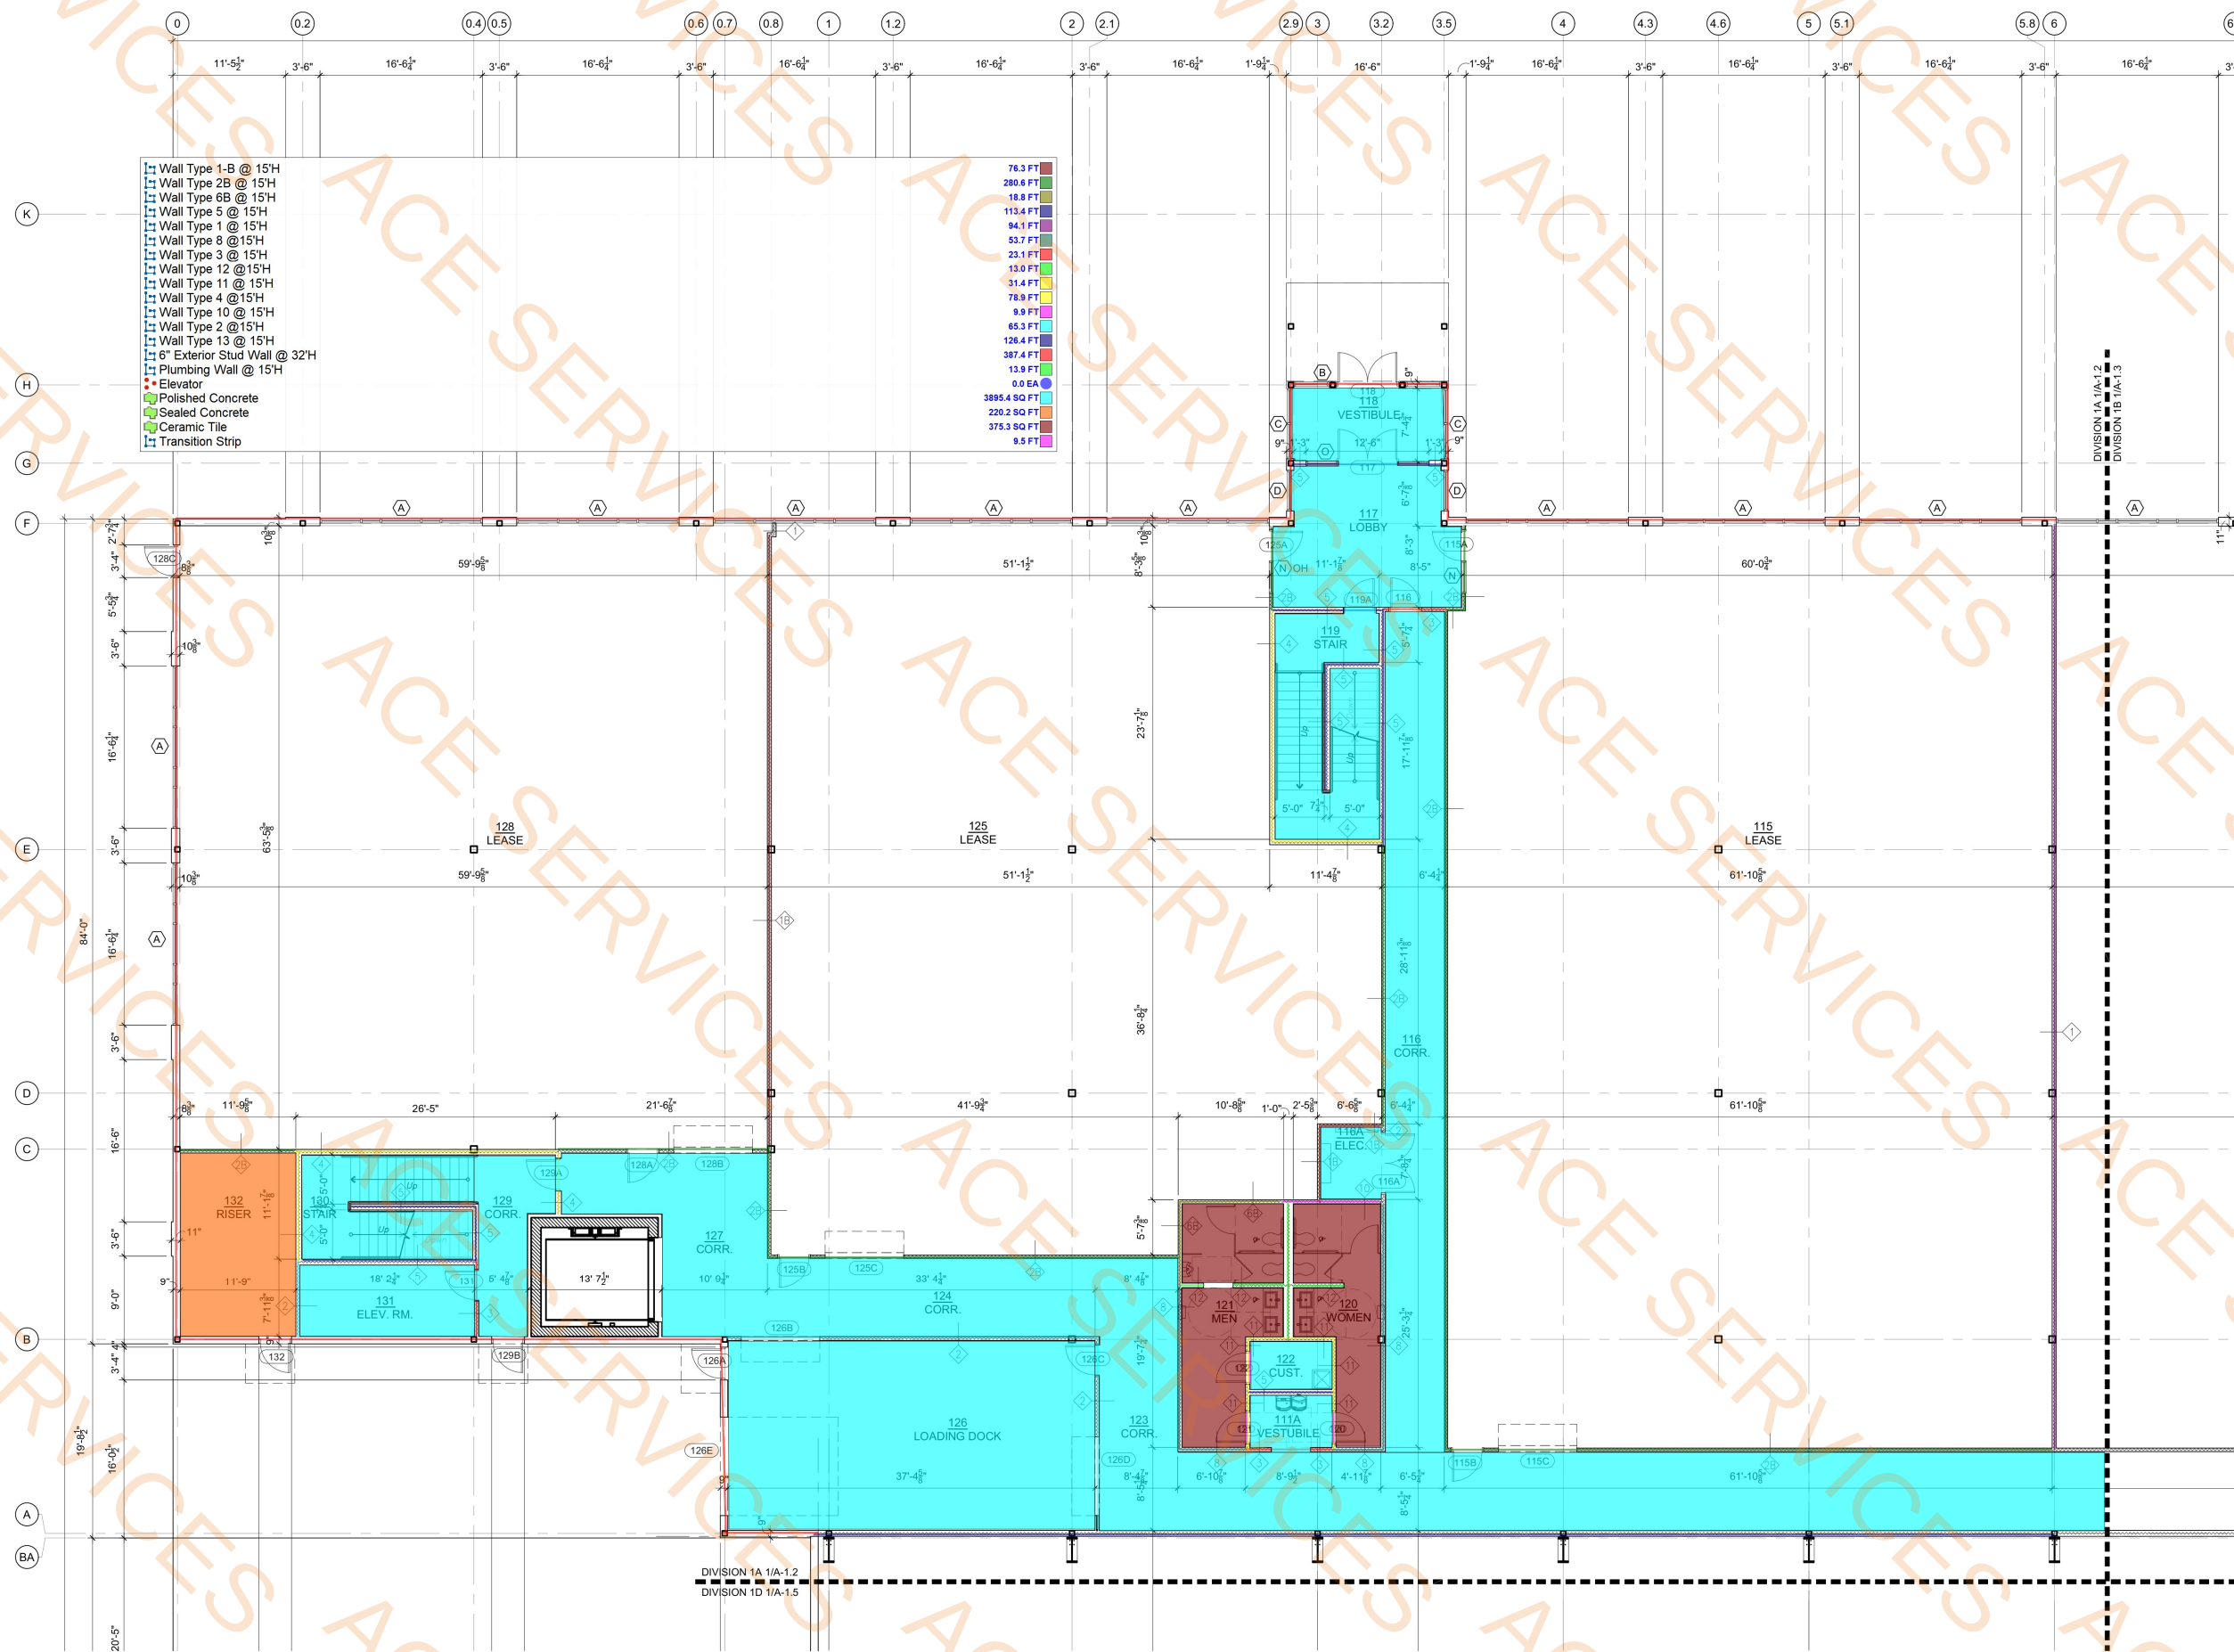

1 ENLARGED FLOOR PLAN - DIVISION "1A"
SCALE: 1/8" = 1'-0"



APPROVED

Reviewed for Code Compliance
ProjectName: C2-25-003004
Date: 9/23/2025
Approved plans in no way
excludes items that may be
found in the field and shall not
be construed to be a permit or
approval of any violation of any
code provision.

**NATIONWIDE
CONSTRUCTION**
DESIGN - BUILD - COMPANY
721 South 5th Avenue, Mansfield TX 76063
Phone (817) 473-0464 Fax (817) 473-0159
www.nationwideconstruction.com



6-25-25


VERDEXIUM
2251 HERITAGE PKWY
Mansfield, TX 76063

DATE ISSUED:
6/25/2025

REVISIONS:

SHEET CONTENTS:
ENLARGED
FLOOR PLAN
DIVISION "1B"
SHEET NUMBER:

A-1.3

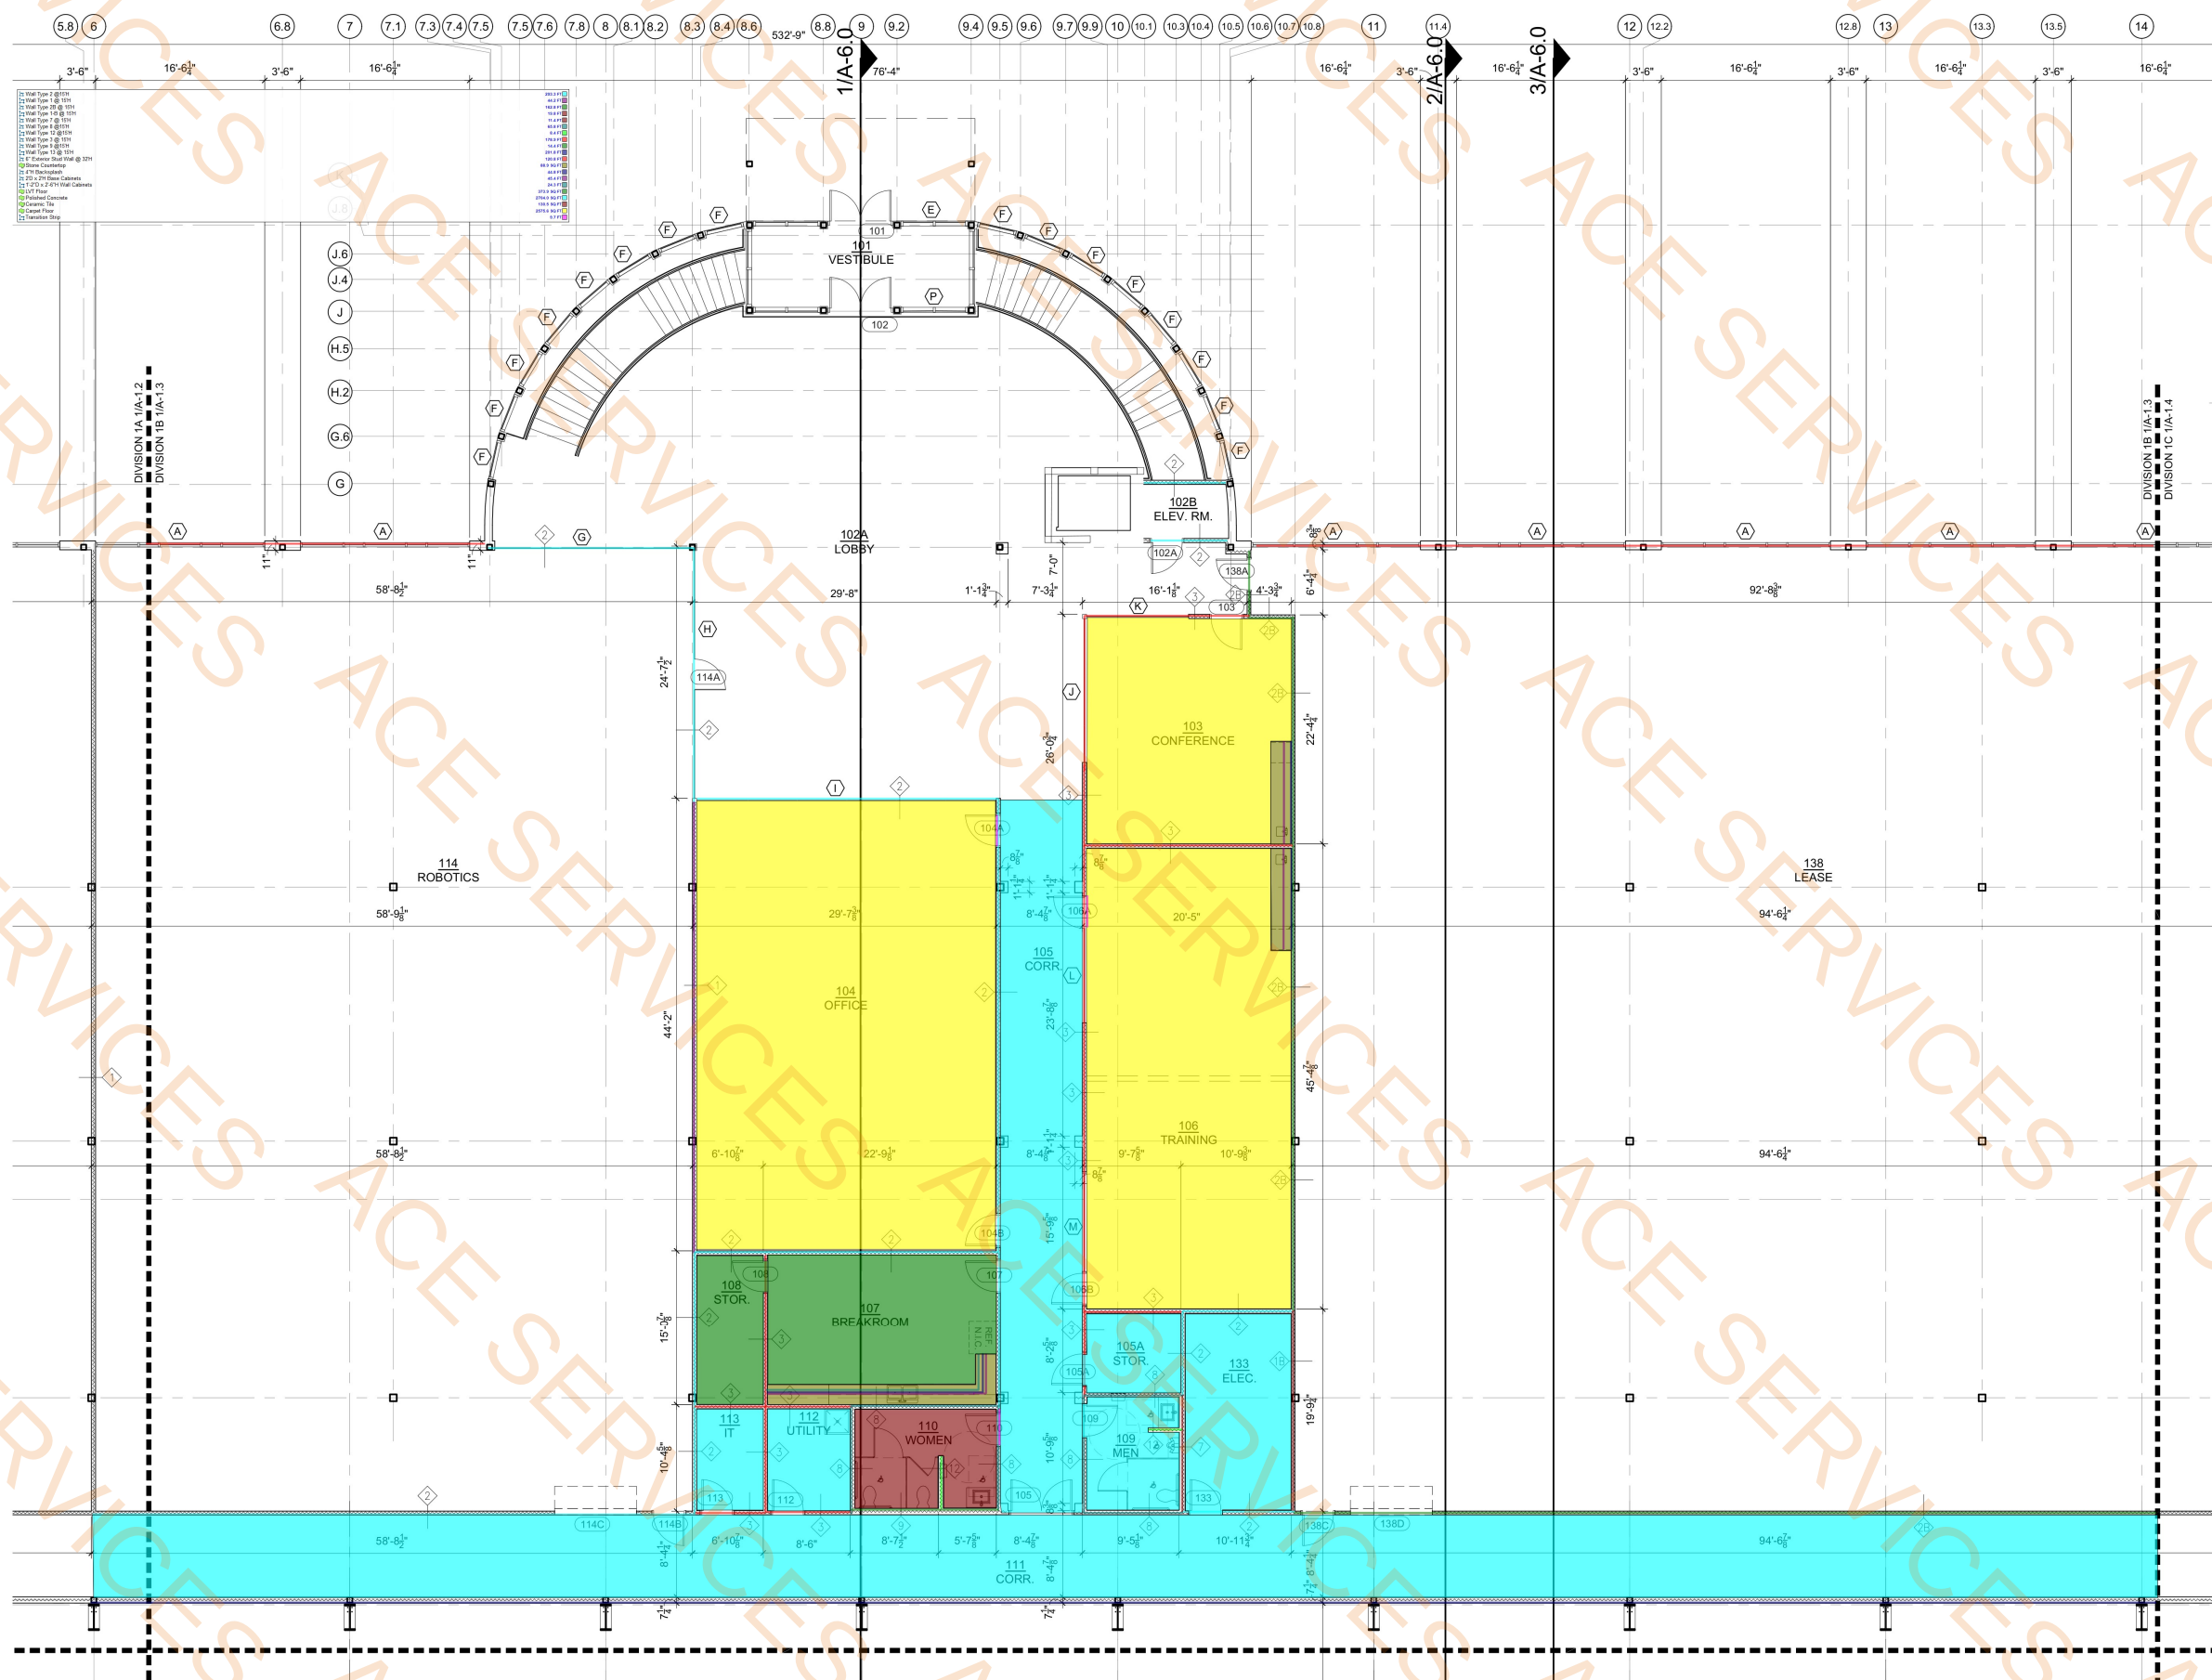

1 ENLARGED FLOOR PLAN - DIVISION "1B"
SCALE: 1/8" = 1'-0"



APPROVED

Reviewed for Code Compliance
ProjectName: C2-25-003004
Date: 9/23/2025
Approved plans in no way
excludes items that may be
found in the field and shall not
be construed to be a permit or
approval of any violation of any
code provision.

**NATIONWIDE
CONSTRUCTION**
DESIGN - BUILD - COMPANY
721 South 5th Avenue, Mansfield TX 76063
Phone (817) 475-0484 Fax (817) 475-0159
www.nationwideconstruction.com




VERDEXIUM
2251 HERITAGE PKWY
Mansfield, TX 76063

DATE ISSUED:
6/25/2025

REVISIONS:

SHEET CONTENTS:
ENLARGED
FLOOR PLAN
DIVISION "1C"
SHEET NUMBER:
A-1.4

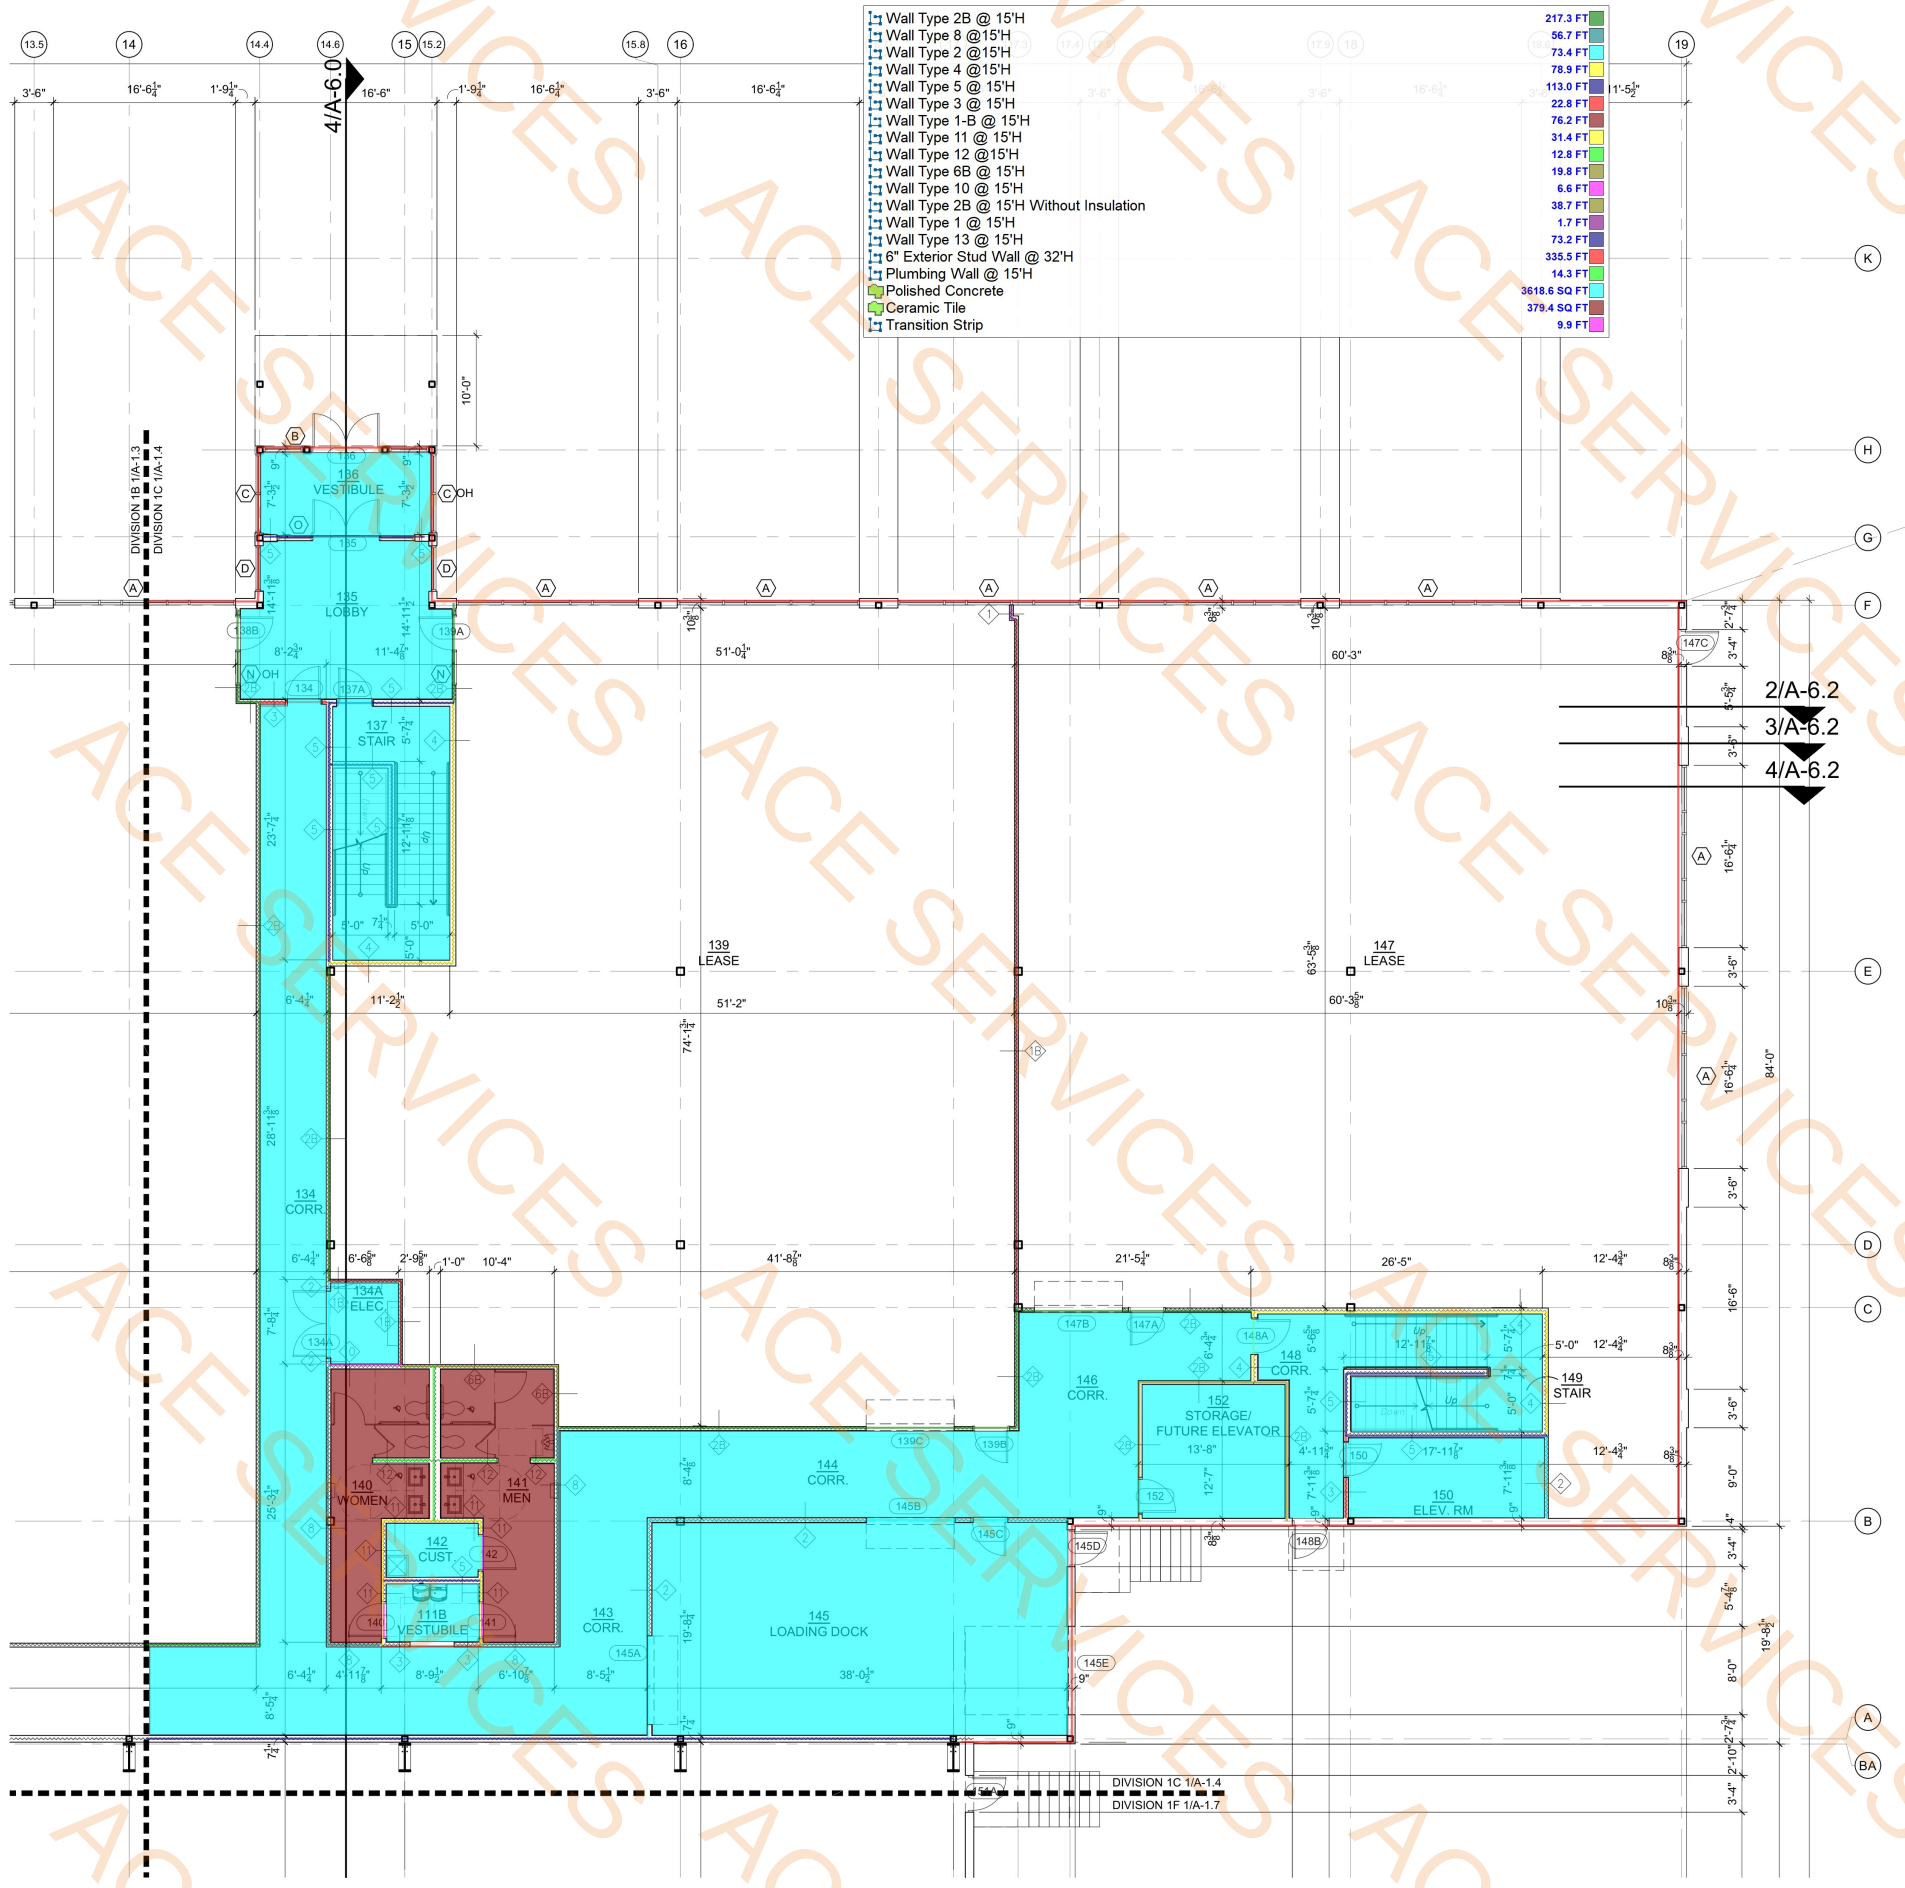

1 ENLARGED FLOOR PLAN - DIVISION "1C"
SCALE: 1/8" = 1'-0"
NORTH



APPROVED

Reviewed for Code Compliance
ProjectName: C2-25-003004
Date: 9/23/2025
Approved plans in no way
excludes items that may be
found in the field and shall not
be construed to be a permit or
approval of any violation of any
code provision.

**NATIONWIDE
CONSTRUCTION**
DESIGN - BUILD - COMPANY
721 South 5th Avenue, Mansfield TX 76063
Phone (817) 473-0484 Fax (817) 473-0159
www.nationwideconstruction.com



6-25-25

VERDEXIUM
2251 HERITAGE PKWY
Mansfield, TX 76063

DATE ISSUED:
6/25/2025

REVISIONS:

SHEET CONTENTS:
ENLARGED
FLOOR PLAN
DIVISION "1D"
SHEET NUMBER:
A-1.5

Sealed Concrete

19767.5 SQ FT

DIVISION 1A 1/A-1.2
DIVISION 1D 1/A-1.5

151P

1

2

3

4

5

6

1

ENLARGED FLOOR PLAN - DIVISION "1D"
SCALE: 1/8" = 1'-0"





APPROVED

Reviewed for Code Compliance
ProjectName: C2-25-003004
Date: 9/23/2025
Approved plans in no way
excludes items that may be
found in the field and shall not
be construed to be a permit or
approval of any violation of any
code provision.

**NATIONWIDE
CONSTRUCTION**
DESIGN - BUILD - COMPANY
721 South 5th Avenue, Mansfield TX 76063
Phone (817) 473-0484 Fax (817) 473-0159
www.nationwideconstruction.com




6-25-25

VERDEXIUM
2251 HERITAGE PKWY
Mansfield, TX 76063

DATE ISSUED:
6/25/2025

REVISIONS:

SHEET CONTENTS:
ENLARGED
FLOOR PLAN
DIVISION "1E"
SHEET NUMBER:
A-1.6

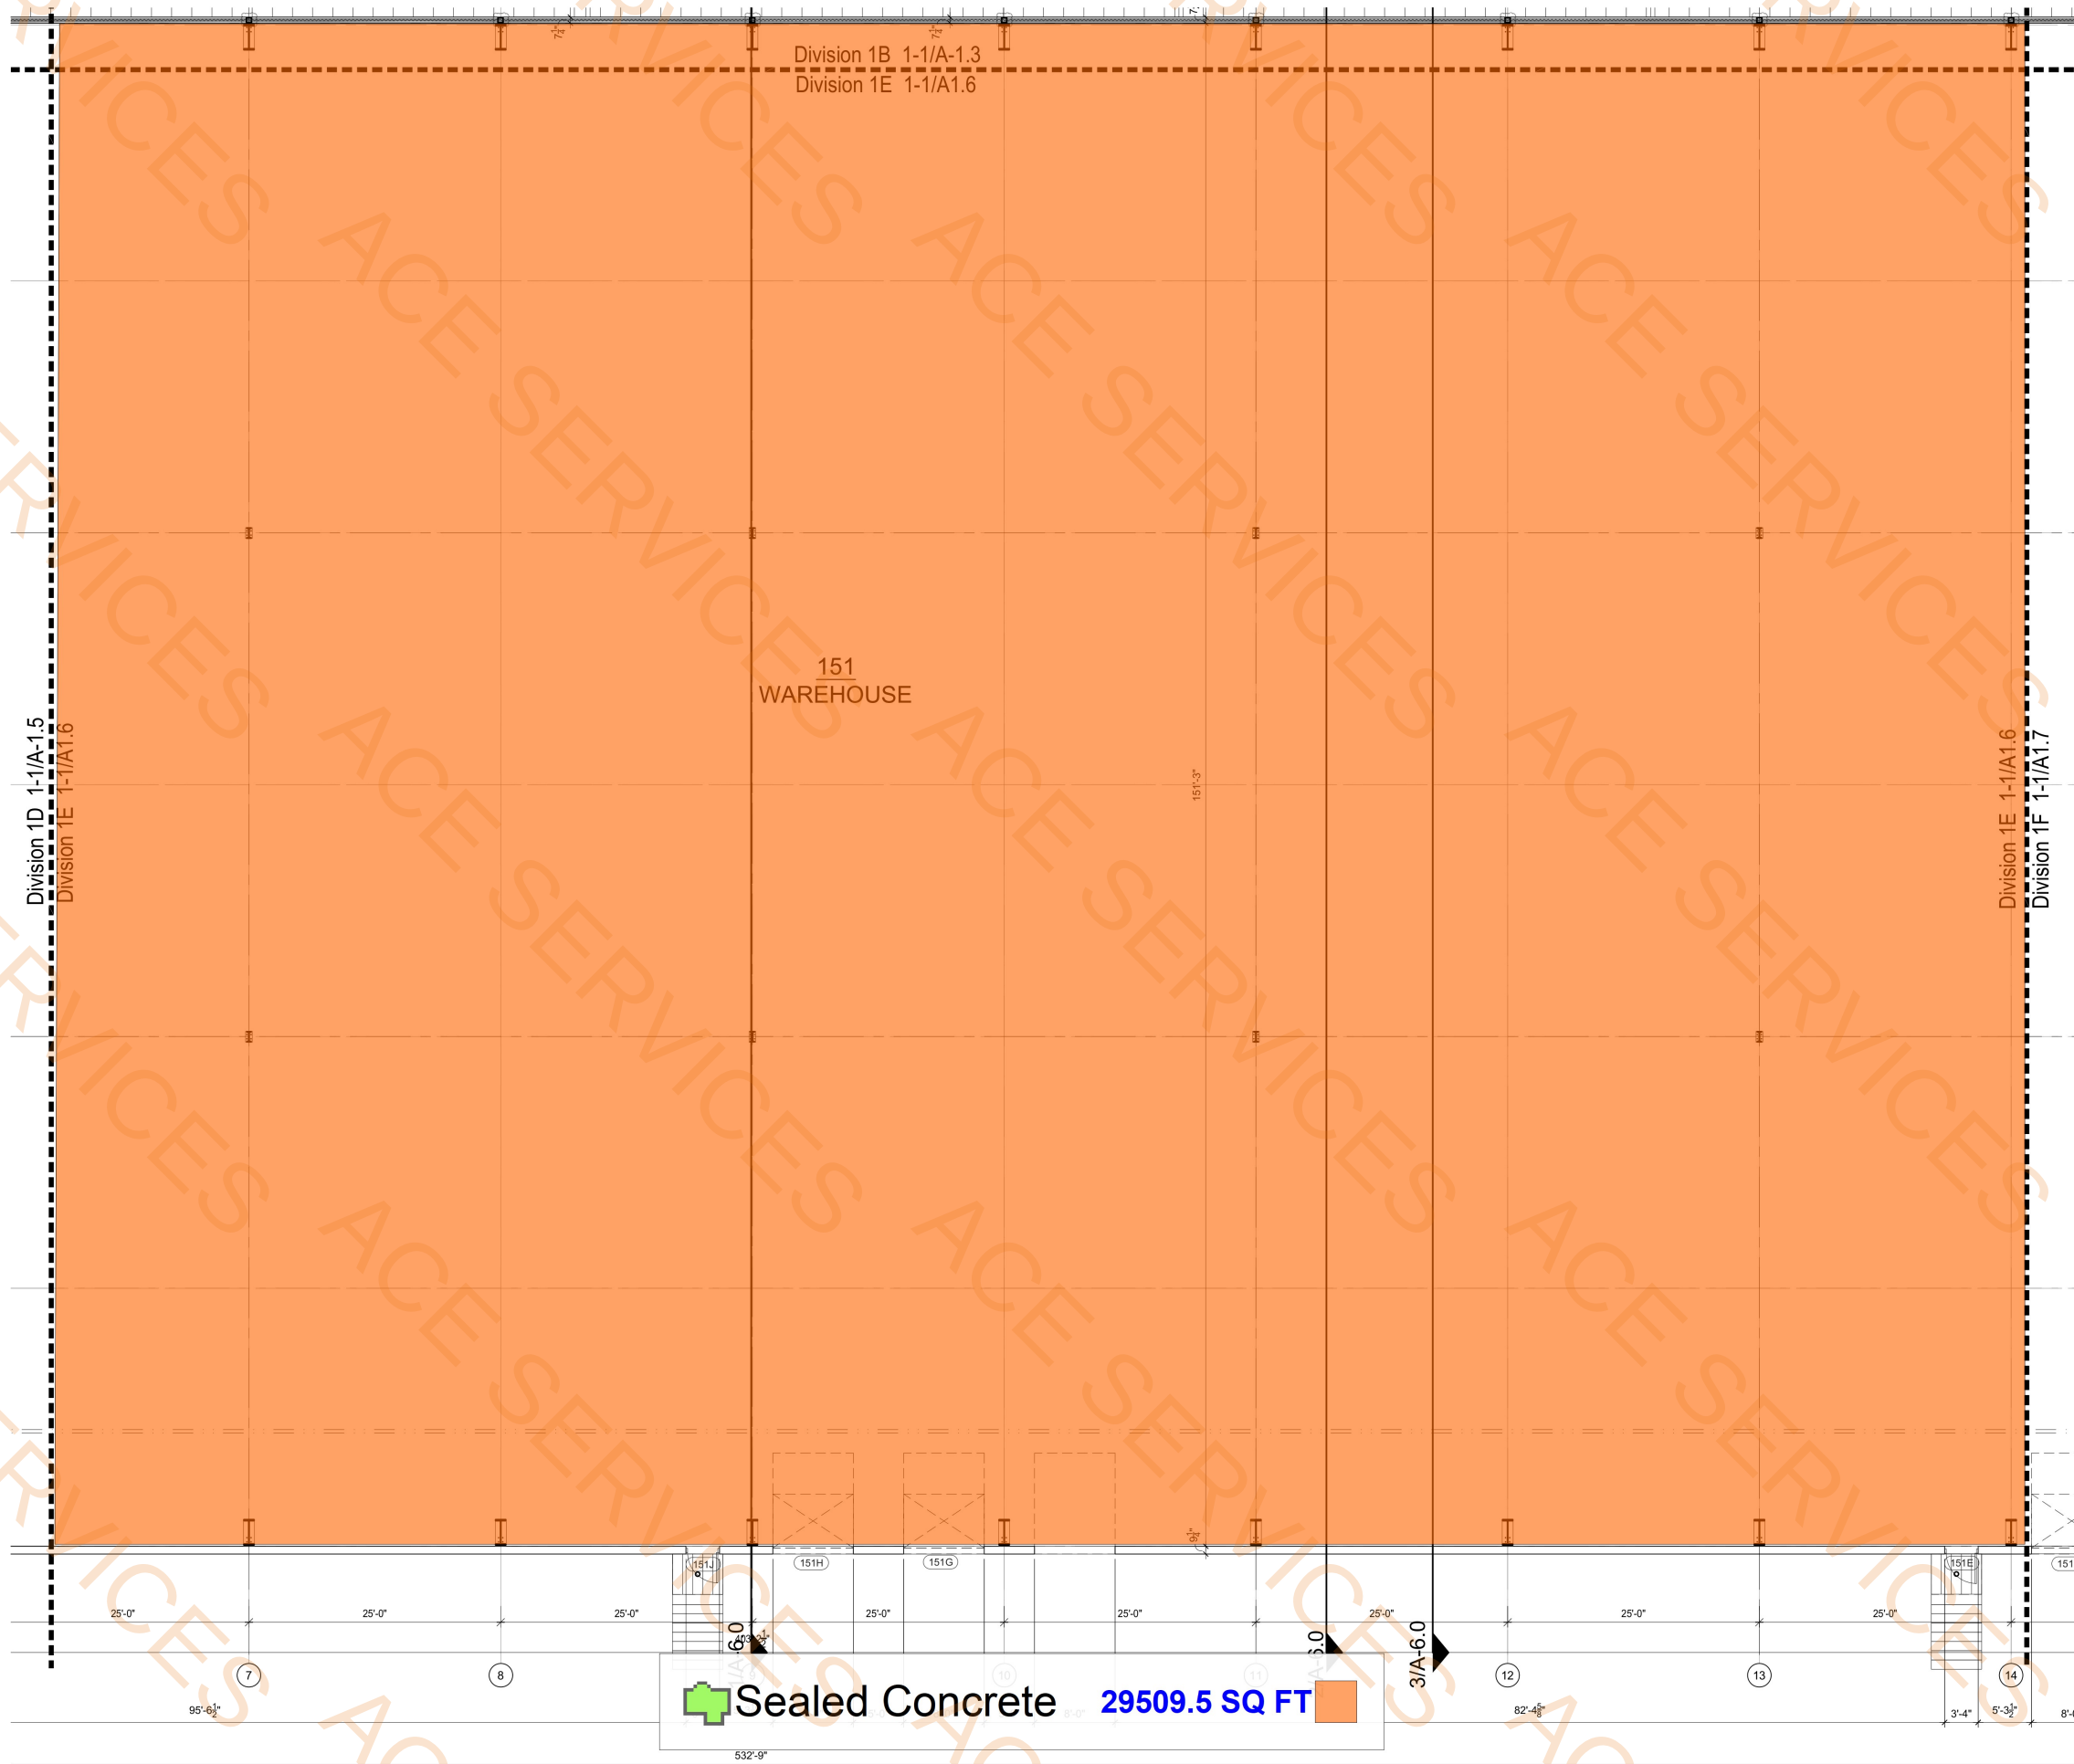

1 ENLARGED FLOOR PLAN - DIVISION "1E"
SCALE: 1/8" = 1'-0"



APPROVED

Reviewed for Code Compliance
ProjectName: C2-25-003004
Date: 9/23/2025
Approved plans in no way
excludes items that may be
found in the field and shall not
be construed to be a permit or
approval of any violation of any
code provision.

**NATIONWIDE
CONSTRUCTION**
DESIGN - BUILD - COMPANY
721 South 5th Avenue, Mansfield TX 76063
Phone (817) 473-0484 Fax (817) 473-0159
www.nationwideconstruction.com




6-25-25

VERDEXIUM
2251 HERITAGE PKWY
Mansfield, TX 76063

DATE ISSUED:
6/25/2025

REVISIONS:

SHEET CONTENTS:
ENLARGED
FLOOR PLAN
DIVISION "1F"
SHEET NUMBER:
A-1.7

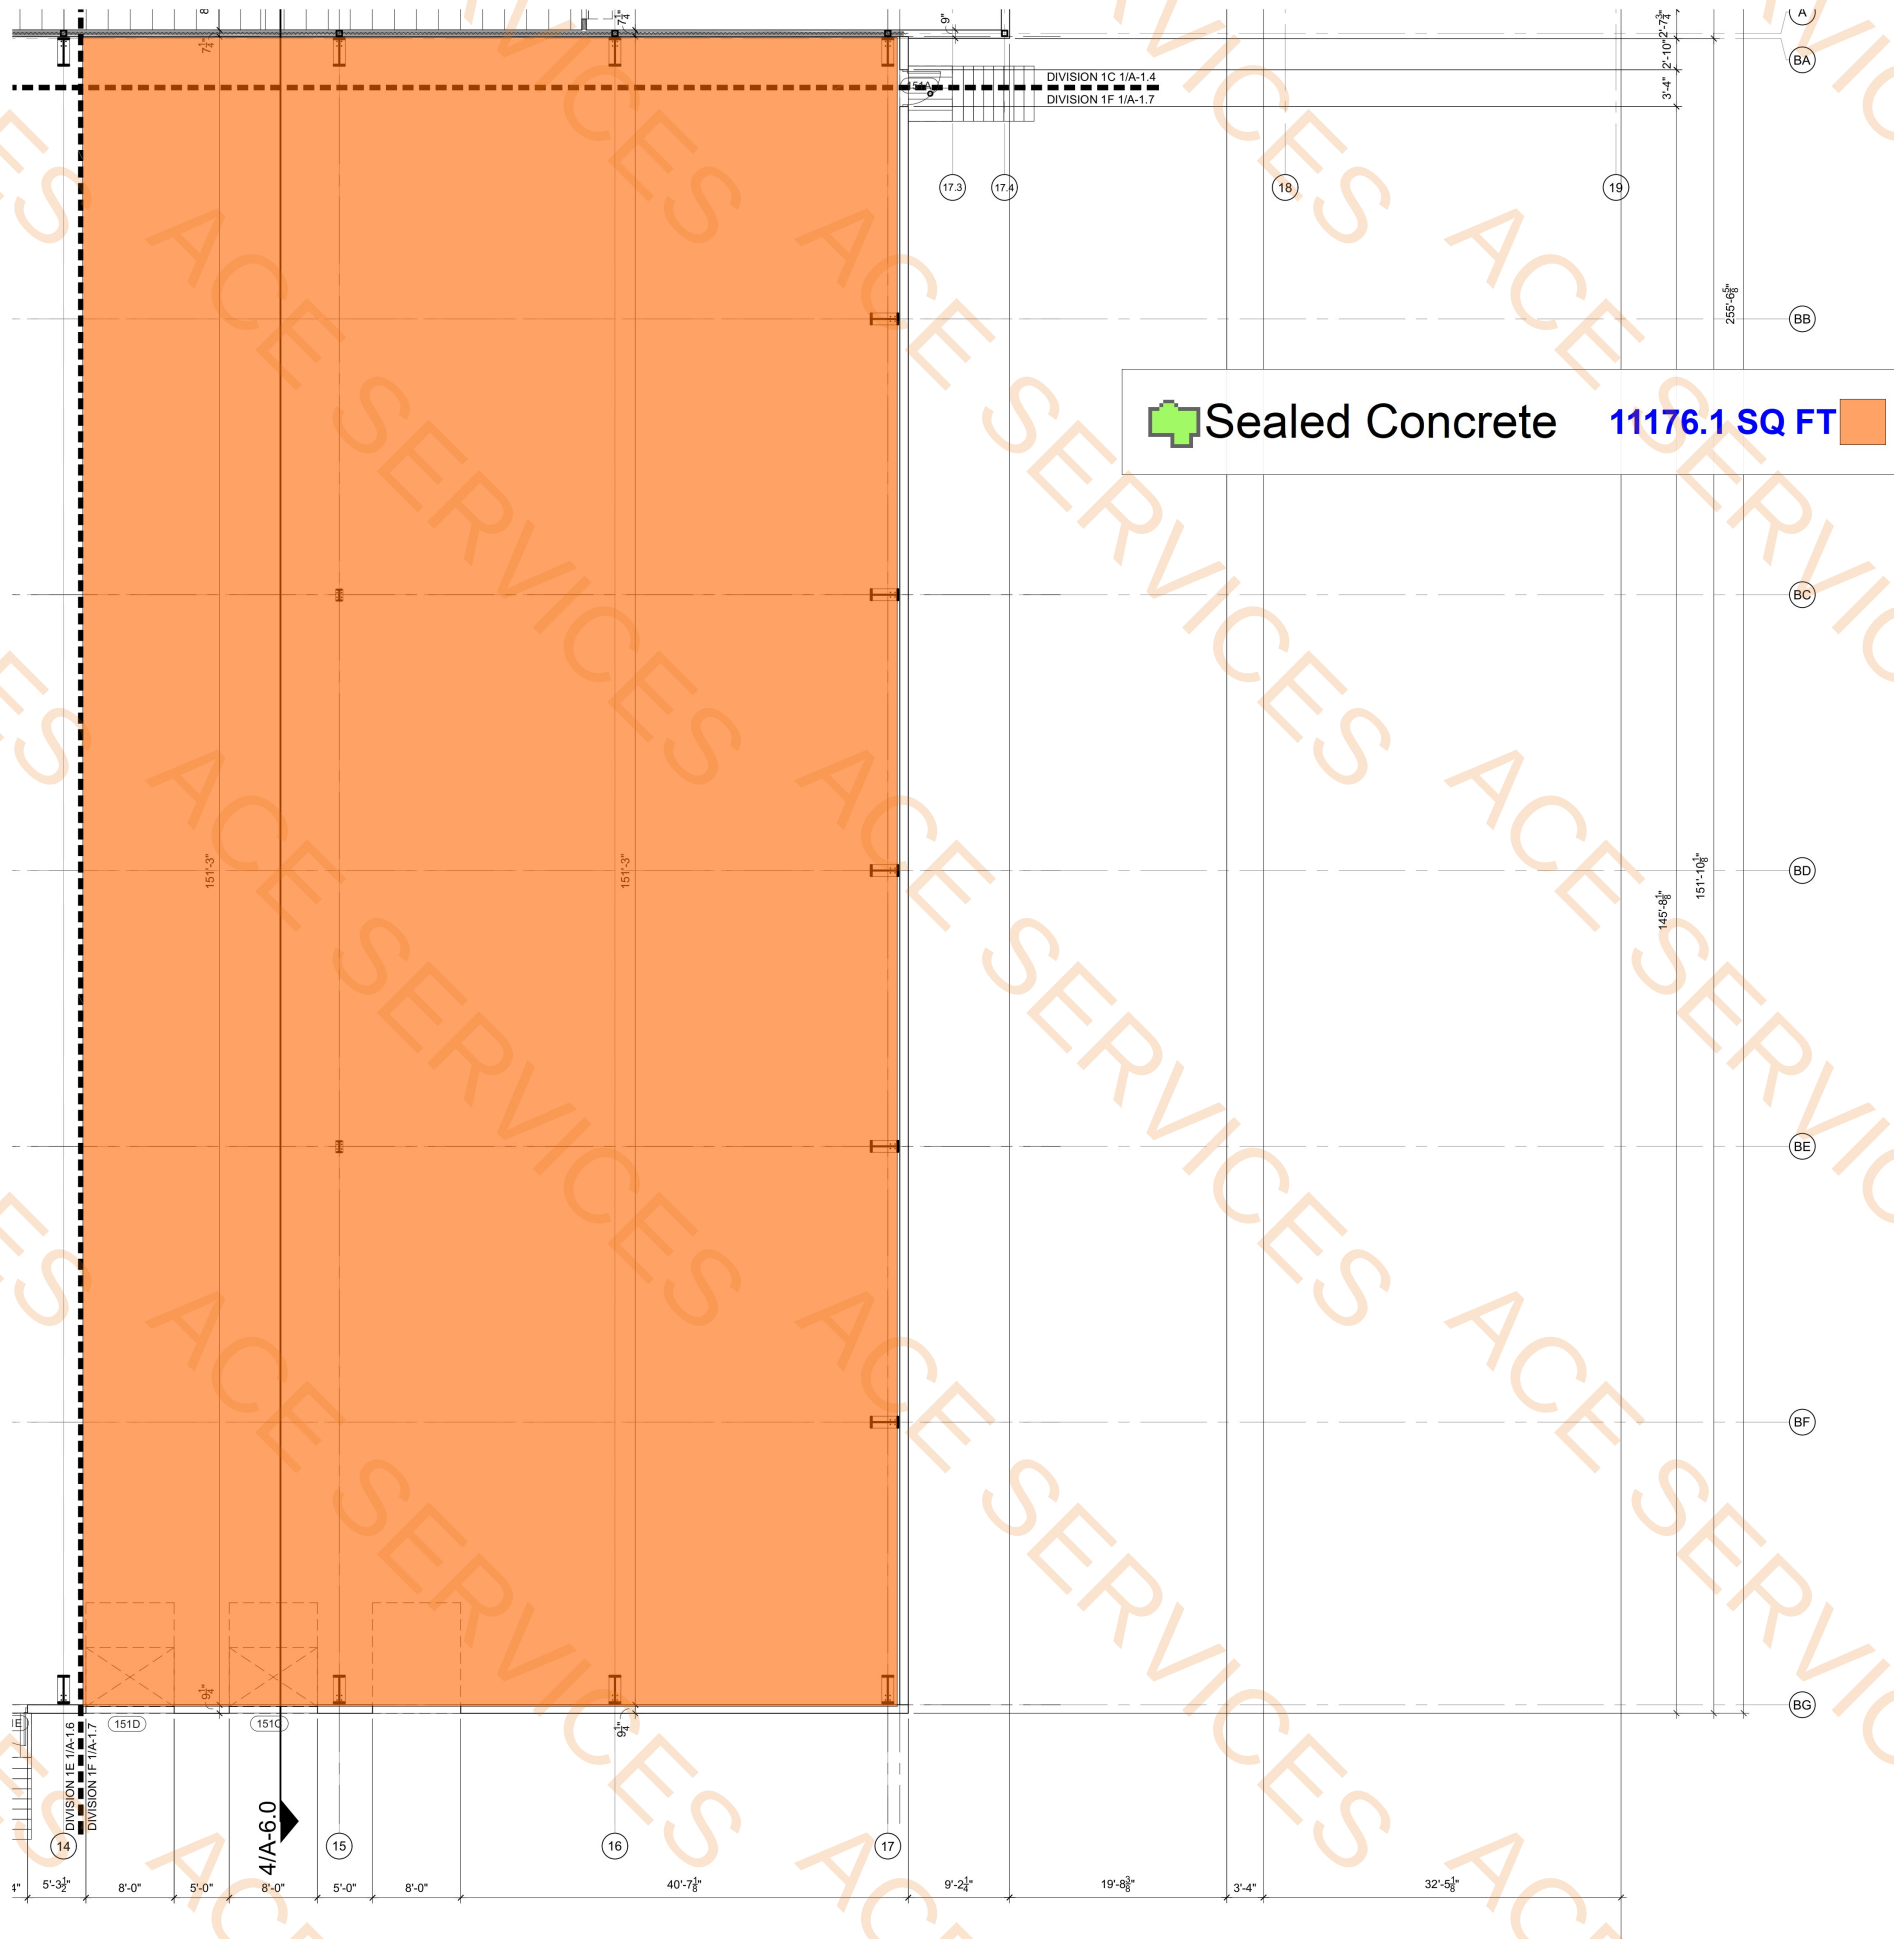

1 ENLARGED FLOOR PLAN - DIVISION "1F"
SCALE: 1/8" = 1'-0"



APPROVED

Reviewed for Code Compliance
ProjectName: C2-25-003004
Date: 9/23/2025
Approved plans in no way
excludes items that may be
found in the field and shall not
be construed to be a permit or
approval of any violation of any
code provision.

**NATIONWIDE
CONSTRUCTION**
DESIGN - BUILD - COMPANY
721 South 5th Avenue, Mansfield TX 76063
Phone (817) 473-0484 Fax (817) 473-0159
www.nationwideconstruction.com



6-25-25


VERDEXIUM
2251 HERITAGE PKWY
Mansfield, TX 76063

DATE ISSUED:
6/25/2025

REVISIONS:

SHEET CONTENTS:
ENLARGED
FLOOR PLAN
DIVISION "2A"
SHEET NUMBER:

A-1.8

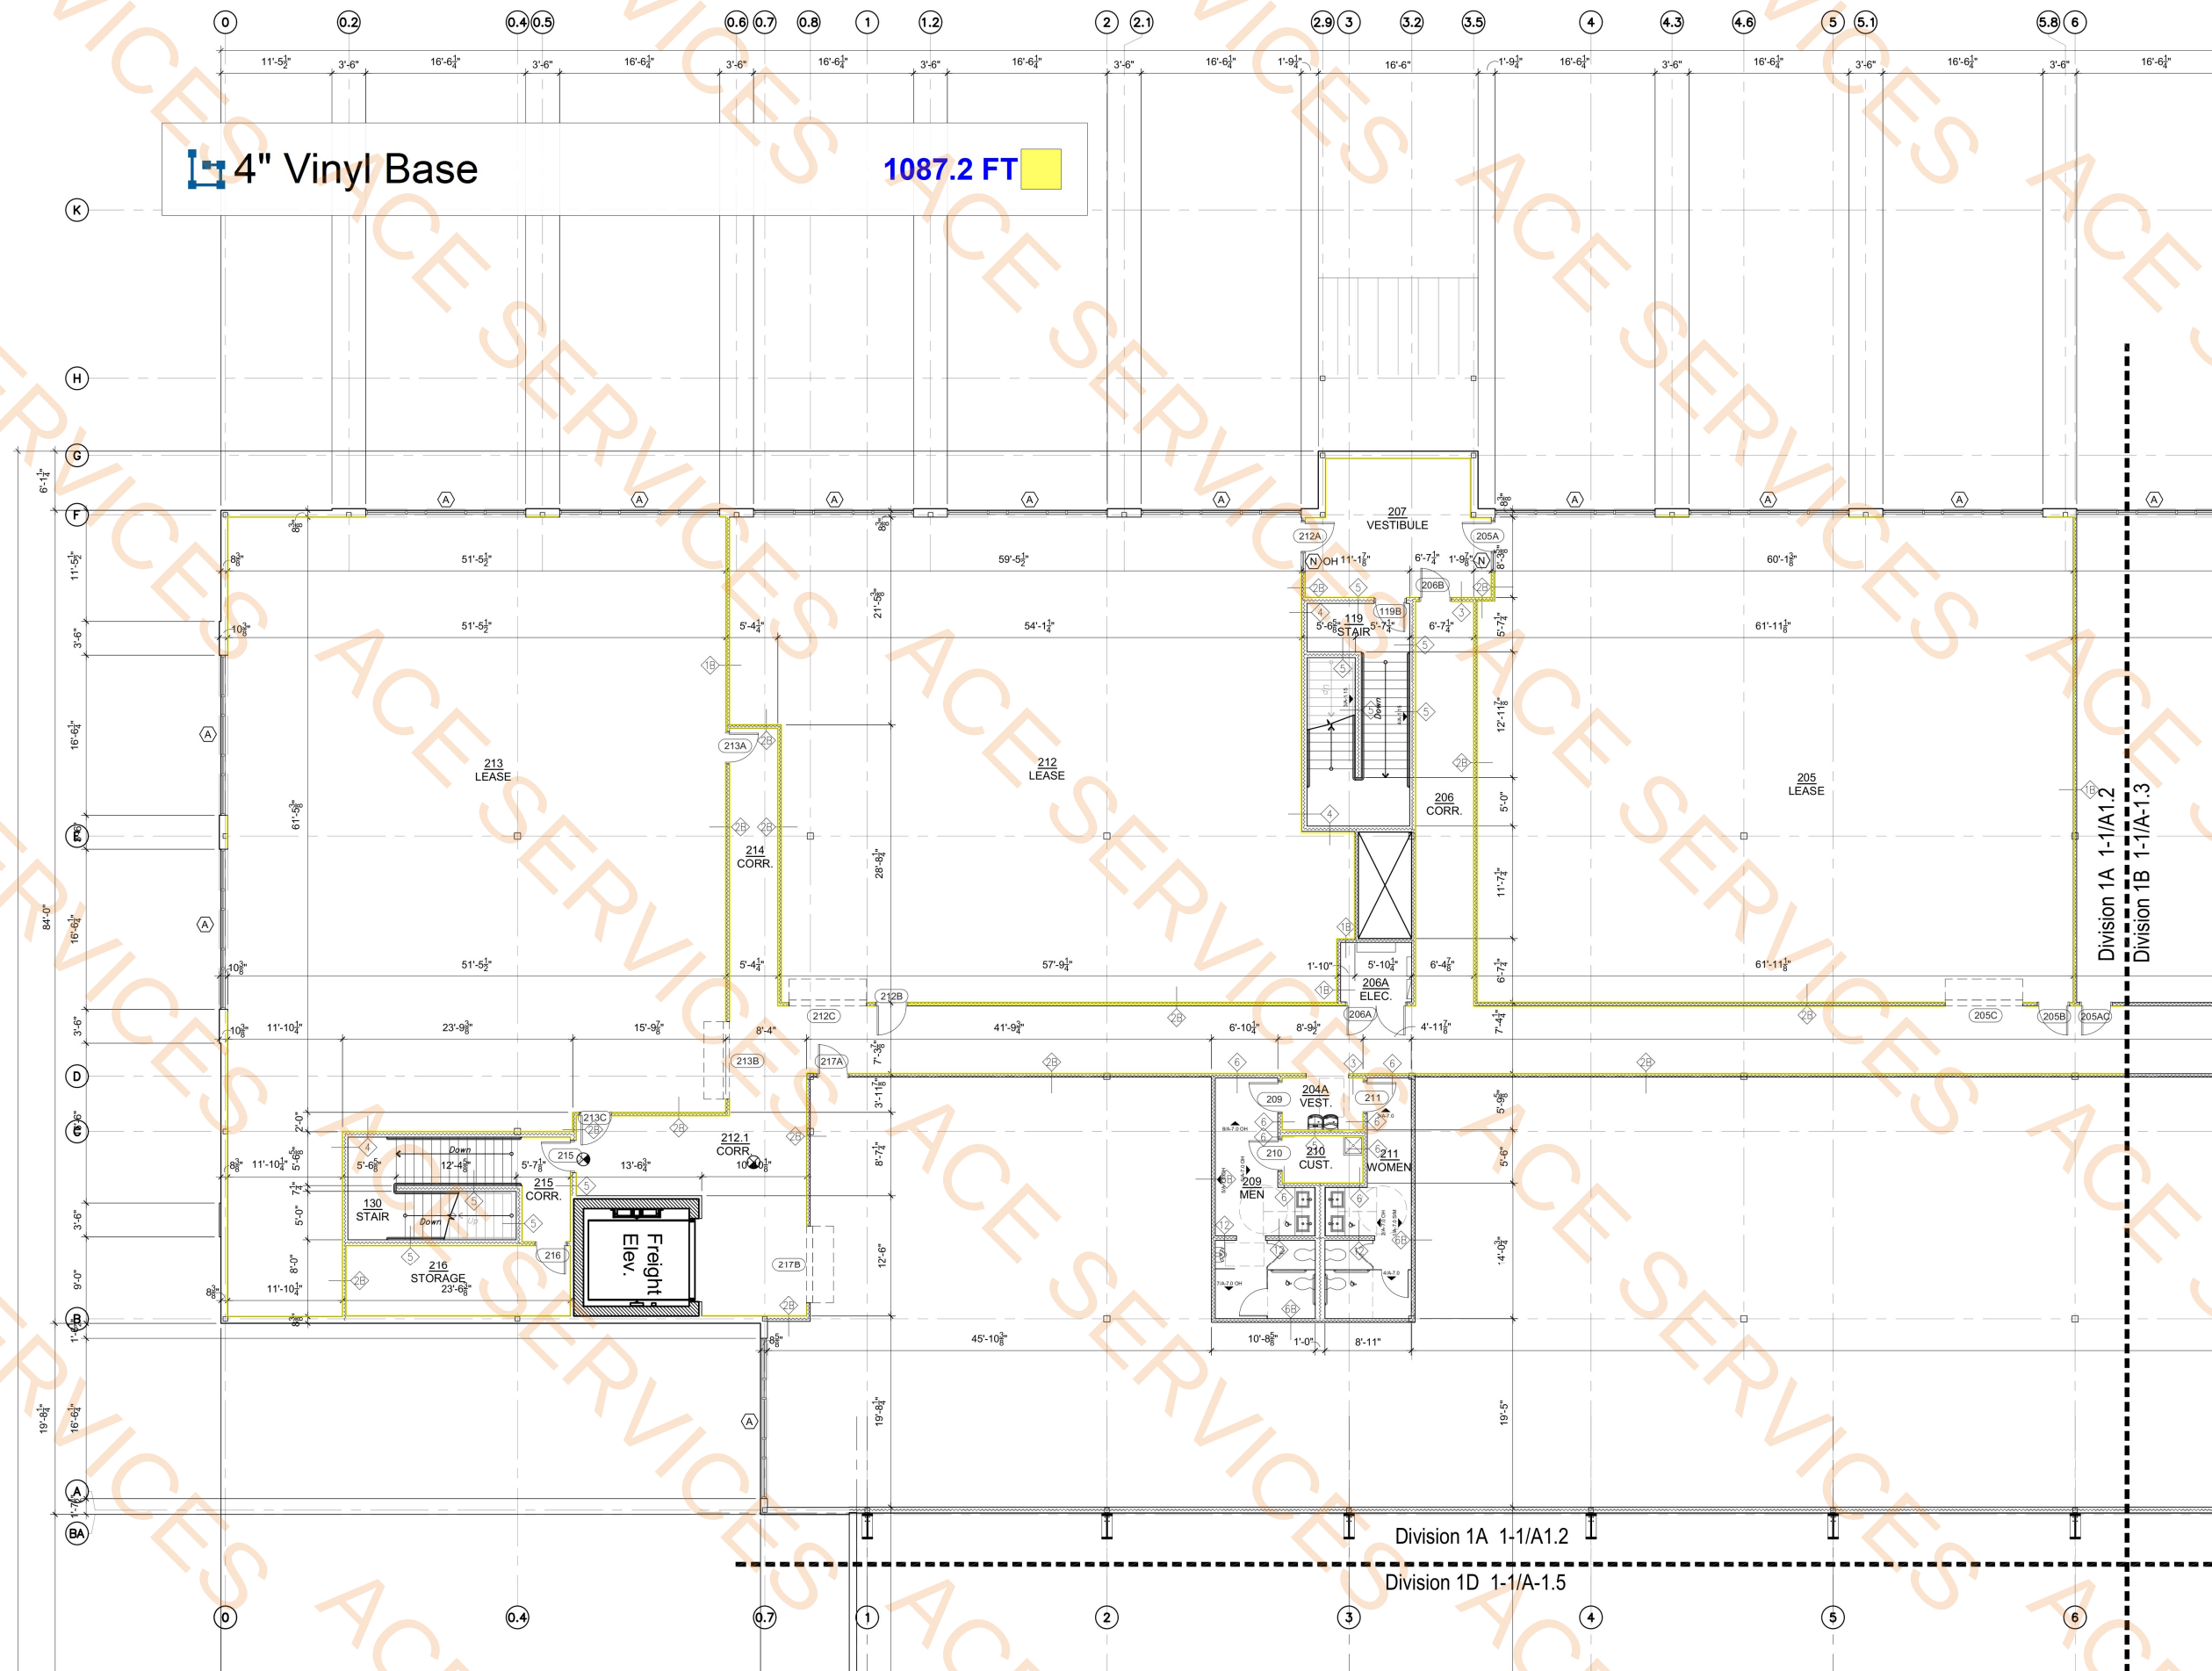



APPROVED

Reviewed for Code Compliance
ProjectName: C2-25-003004
Date: 9/23/2025
Approved plans in no way
excludes items that may be
found in the field and shall not
be construed to be a permit or
approval of any violation of any
code provision.

**NATIONWIDE
CONSTRUCTION**
DESIGN - BUILD - COMPANY
721 South 5th Avenue, Mansfield TX 76063
Phone (817) 473-0484 Fax (817) 473-0159
www.nationwideconstruction.com



6-25-25


VERDEXIUM
2251 HERITAGE PKWY
Mansfield, TX 76063

DATE ISSUED:
6/25/2025

REVISIONS:

SHEET CONTENTS:
ENLARGED
FLOOR PLAN
DIVISION "2A"
SHEET NUMBER:

A-1.8

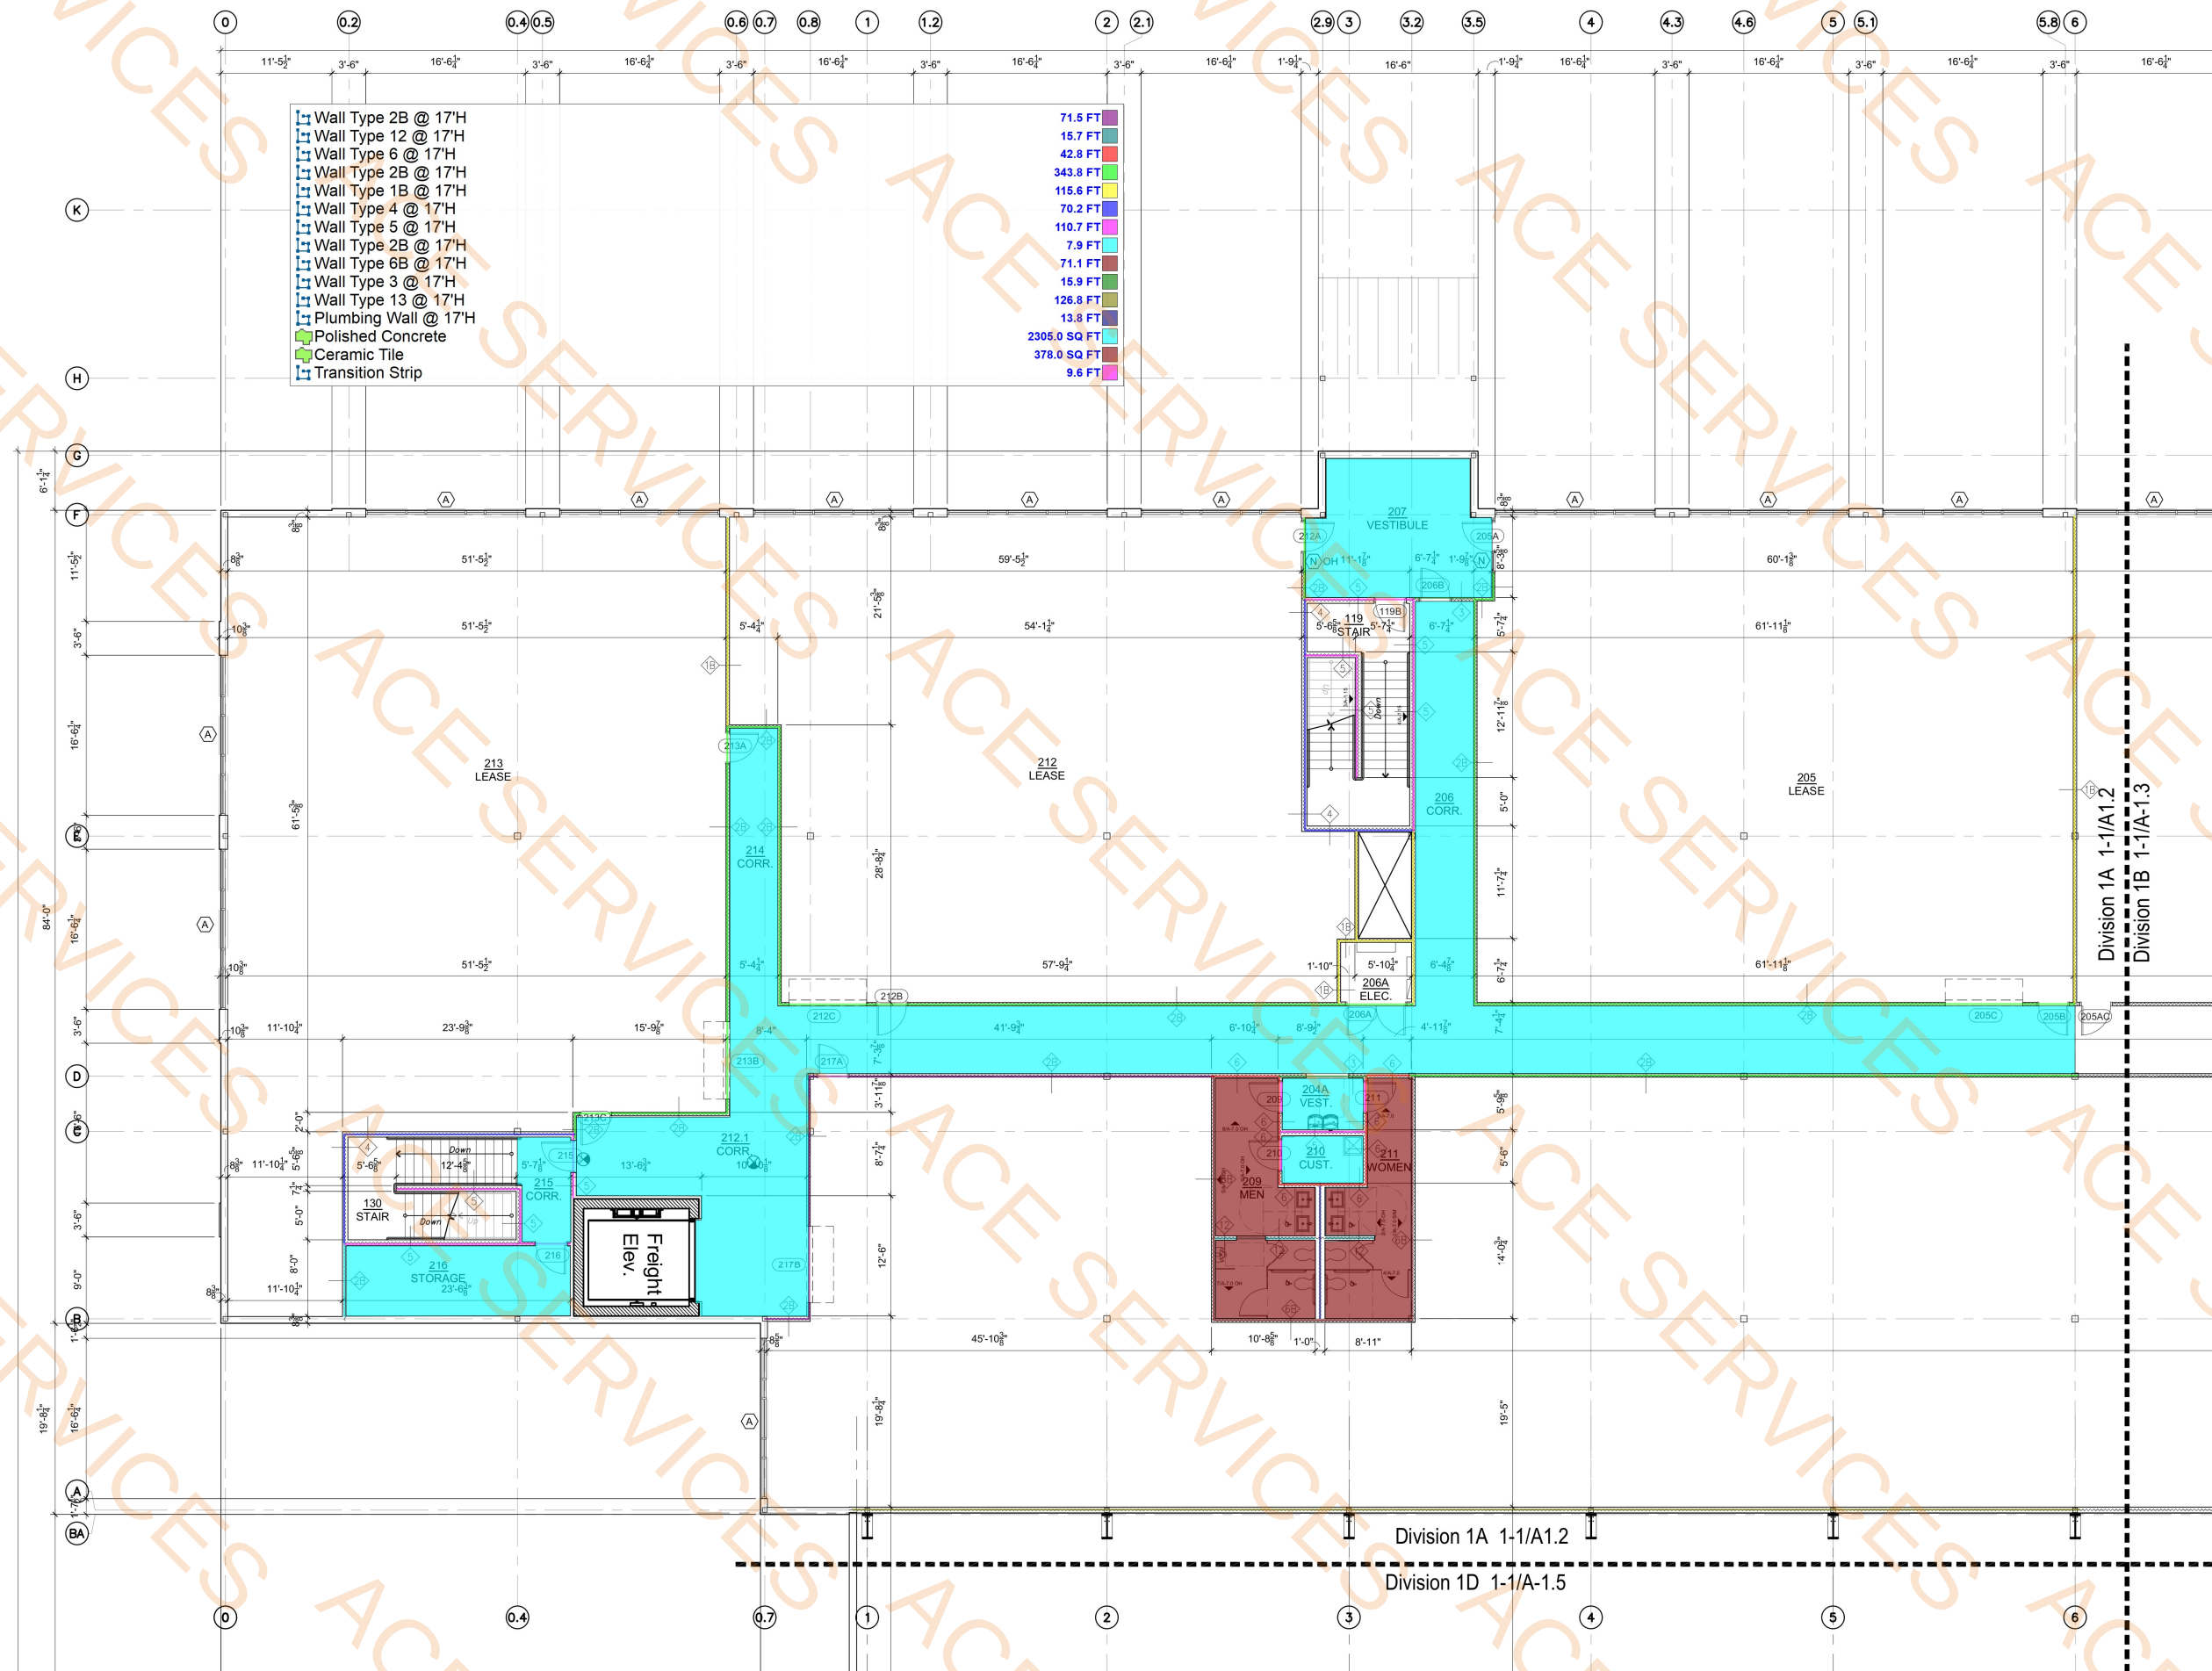

1 ENLARGED FLOOR PLAN - DIVISION "2A"
SCALE: 1/8" = 1'-0"



APPROVED

Reviewed for Code Compliance
ProjectName: C2-25-003004
Date: 9/23/2025
Approved plans in no way
excludes items that may be
found in the field and shall not
be construed to be a permit or
approval of any violation of any
code provision.

**NATIONWIDE
CONSTRUCTION**
DESIGN - BUILD - COMPANY
721 South 5th Avenue, Mansfield TX 76063
Phone (817) 473-0484 Fax (817) 473-0159
www.nationwideconstruction.com




VERDEXIUM
2251 HERITAGE PKWY
Mansfield, TX 76063

DATE ISSUED:
6/25/2025

REVISIONS:

SHEET CONTENTS:
ENLARGED
FLOOR PLAN
DIVISION "2B"
SHEET NUMBER:
A-1.9

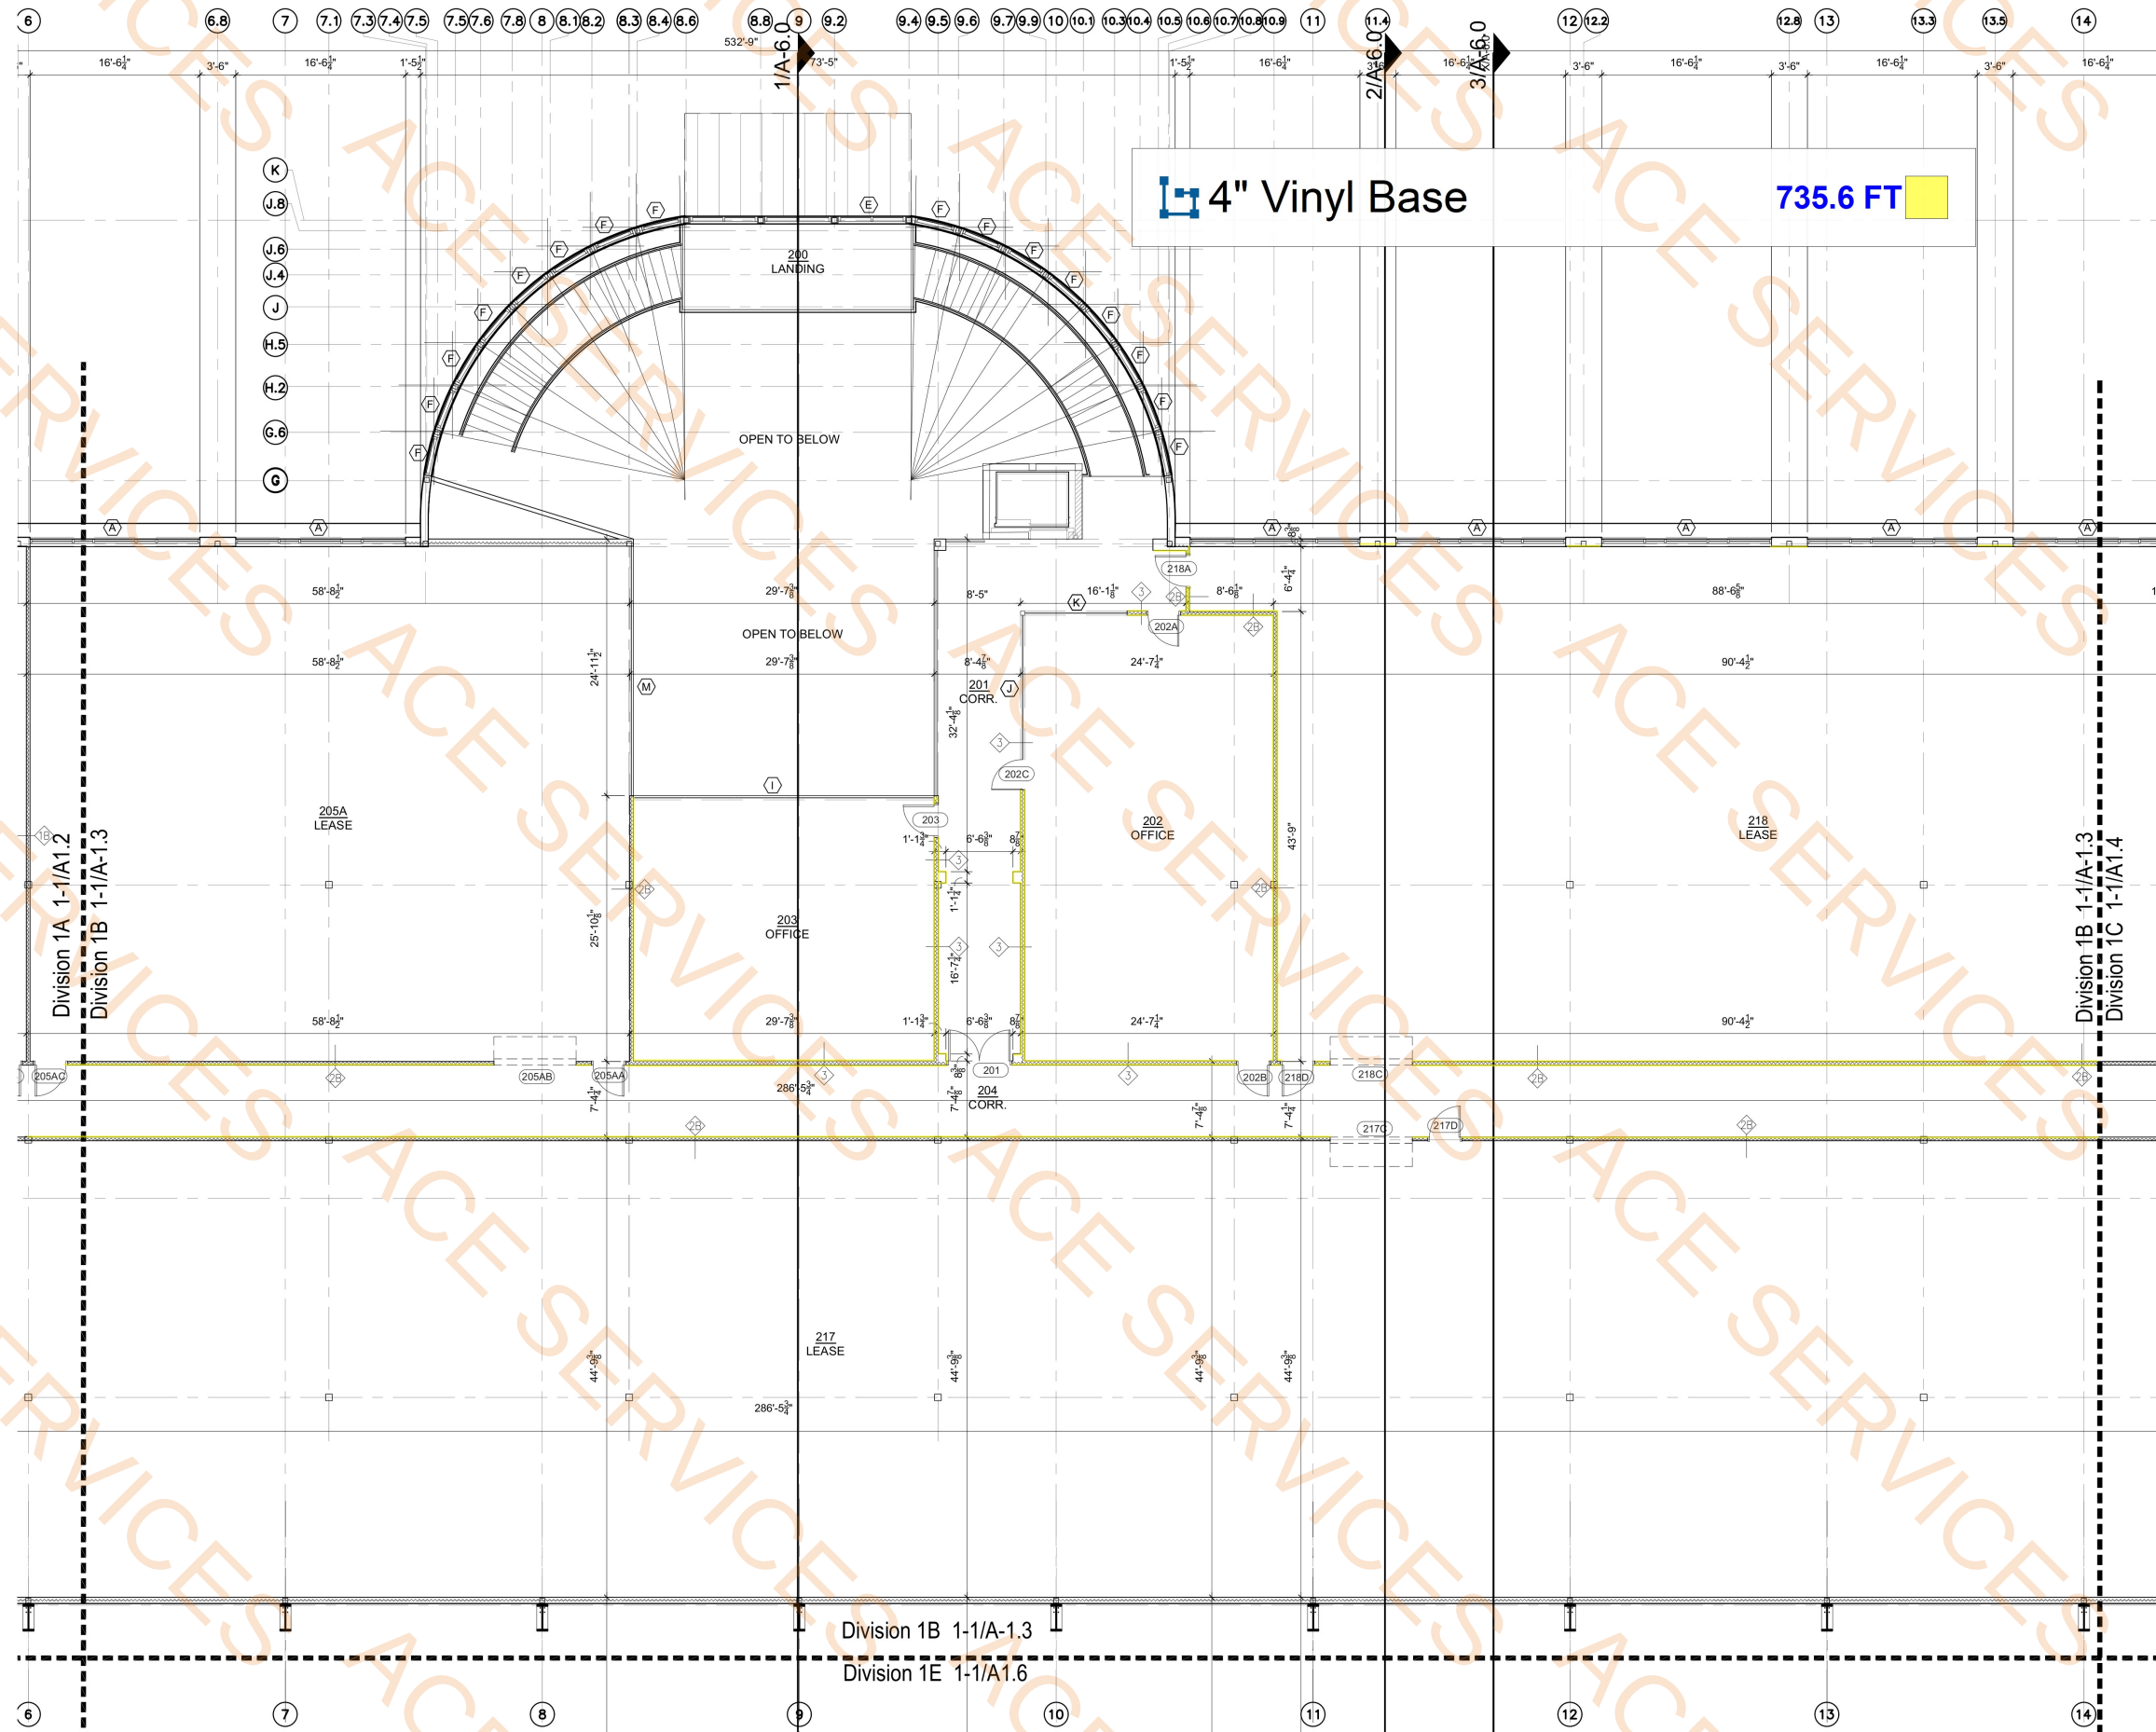

1 ENLARGED FLOOR PLAN - DIVISION "2B"
SCALE: 1/8" = 1'-0"



APPROVED

Reviewed for Code Compliance
ProjectName: C2-25-003004
Date: 9/23/2025
Approved plans in no way
excludes items that may be
found in the field and shall not
be construed to be a permit or
approval of any violation of any
code provision.

**NATIONWIDE
CONSTRUCTION**
DESIGN - BUILD - COMPANY
721 South 5th Avenue, Mansfield TX 76063
Phone (817) 473-0484 Fax (817) 473-0159
www.nationwideconstruction.com




6-25-25

VERDEXIUM
2251 HERITAGE PKWY
Mansfield, TX 76063

DATE ISSUED:
6/25/2025

REVISIONS:

SHEET CONTENTS:
ENLARGED
FLOOR PLAN
DIVISION "2B"
SHEET NUMBER:
A-1.9

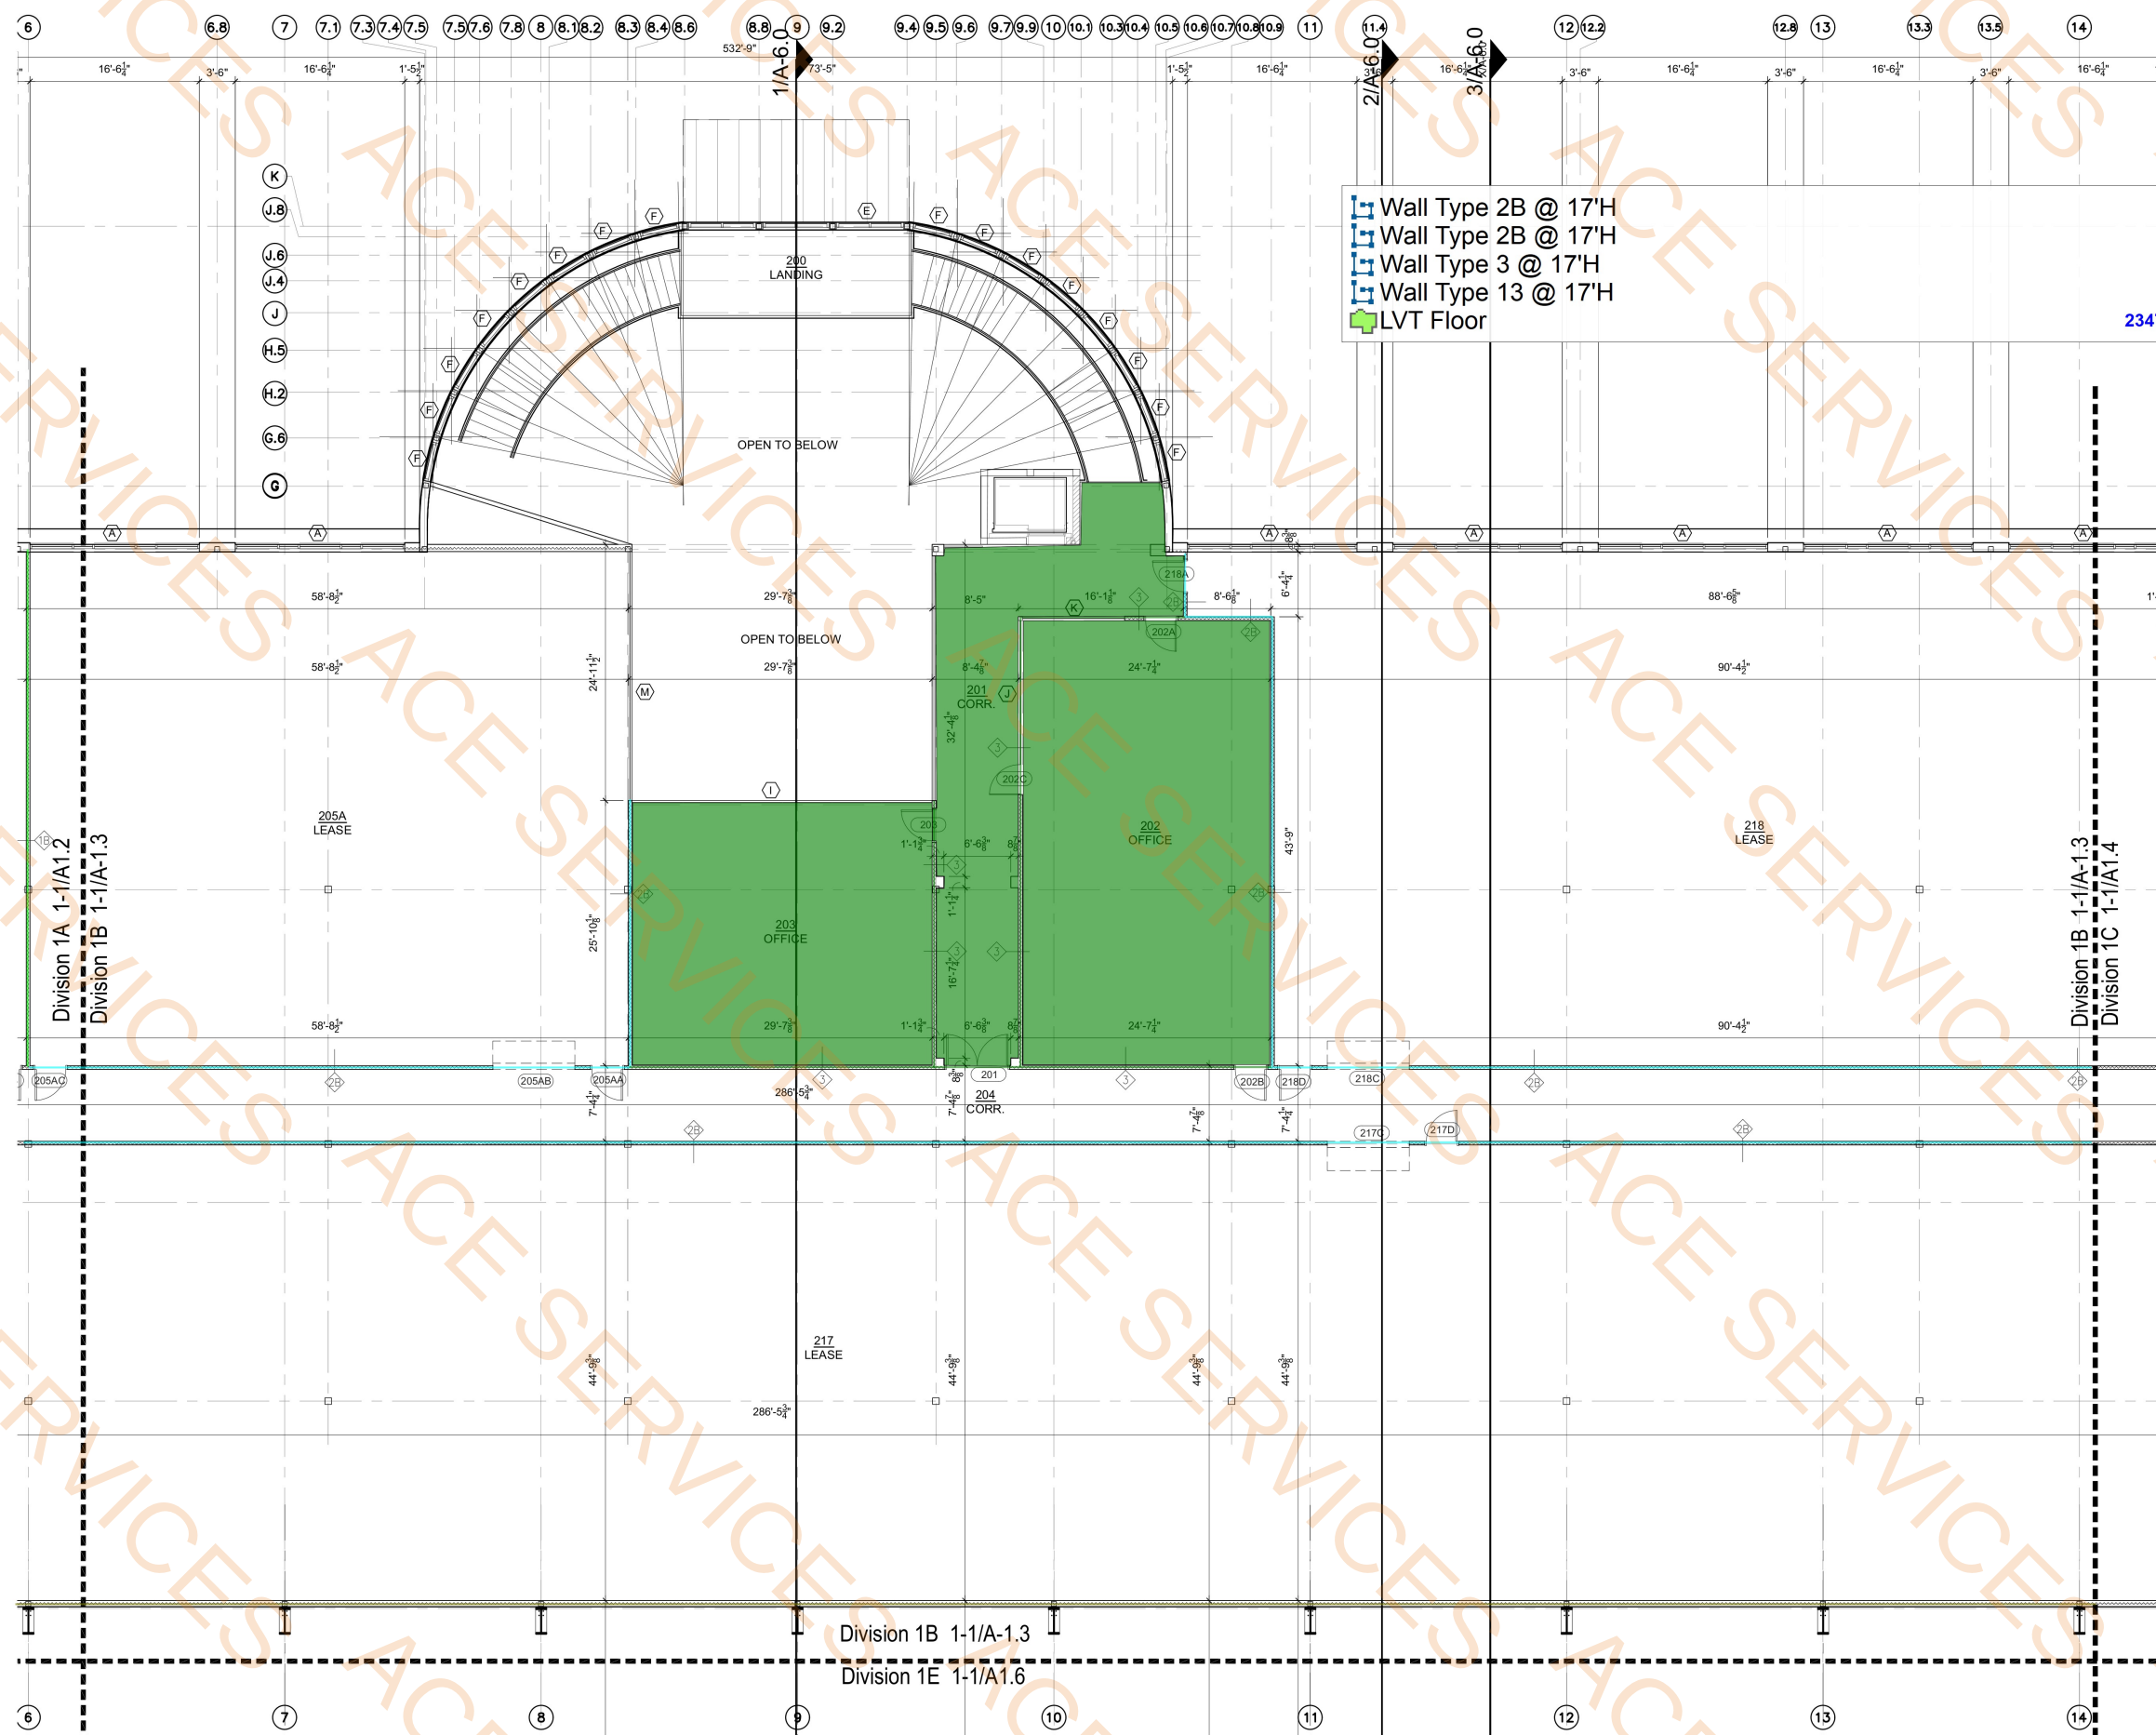

- Wall Type 2B @ 17'H
 - Wall Type 2B @ 17'H
 - Wall Type 3 @ 17'H
 - Wall Type 13 @ 17'H
 - LVT Floor
- 425.2 FT
50.4 FT
148.4 FT
202.9 FT
2347.2 SQ FT



1 ENLARGED FLOOR PLAN - DIVISION "2B"
SCALE: 1/8" = 1'-0"



APPROVED

Reviewed for Code Compliance
ProjectName: C2-25-003004
Date: 9/23/2025
Approved plans in no way
excludes items that may be
found in the field and shall not
be construed to be a permit or
approval of any violation of any
code provision.

**NATIONWIDE
CONSTRUCTION**
DESIGN - BUILD - COMPANY
721 South 5th Avenue, Mansfield TX 76063
Phone (817) 473-0484 Fax (817) 473-0159
www.nationwideconstruction.com




VERDEXIUM
2251 HERITAGE PKWY
Mansfield, TX 76063

DATE ISSUED:
6/25/2025

REVISIONS:

SHEET CONTENTS:
ENLARGED
FLOOR PLAN
DIVISION "2C"
SHEET NUMBER:
A-1.10

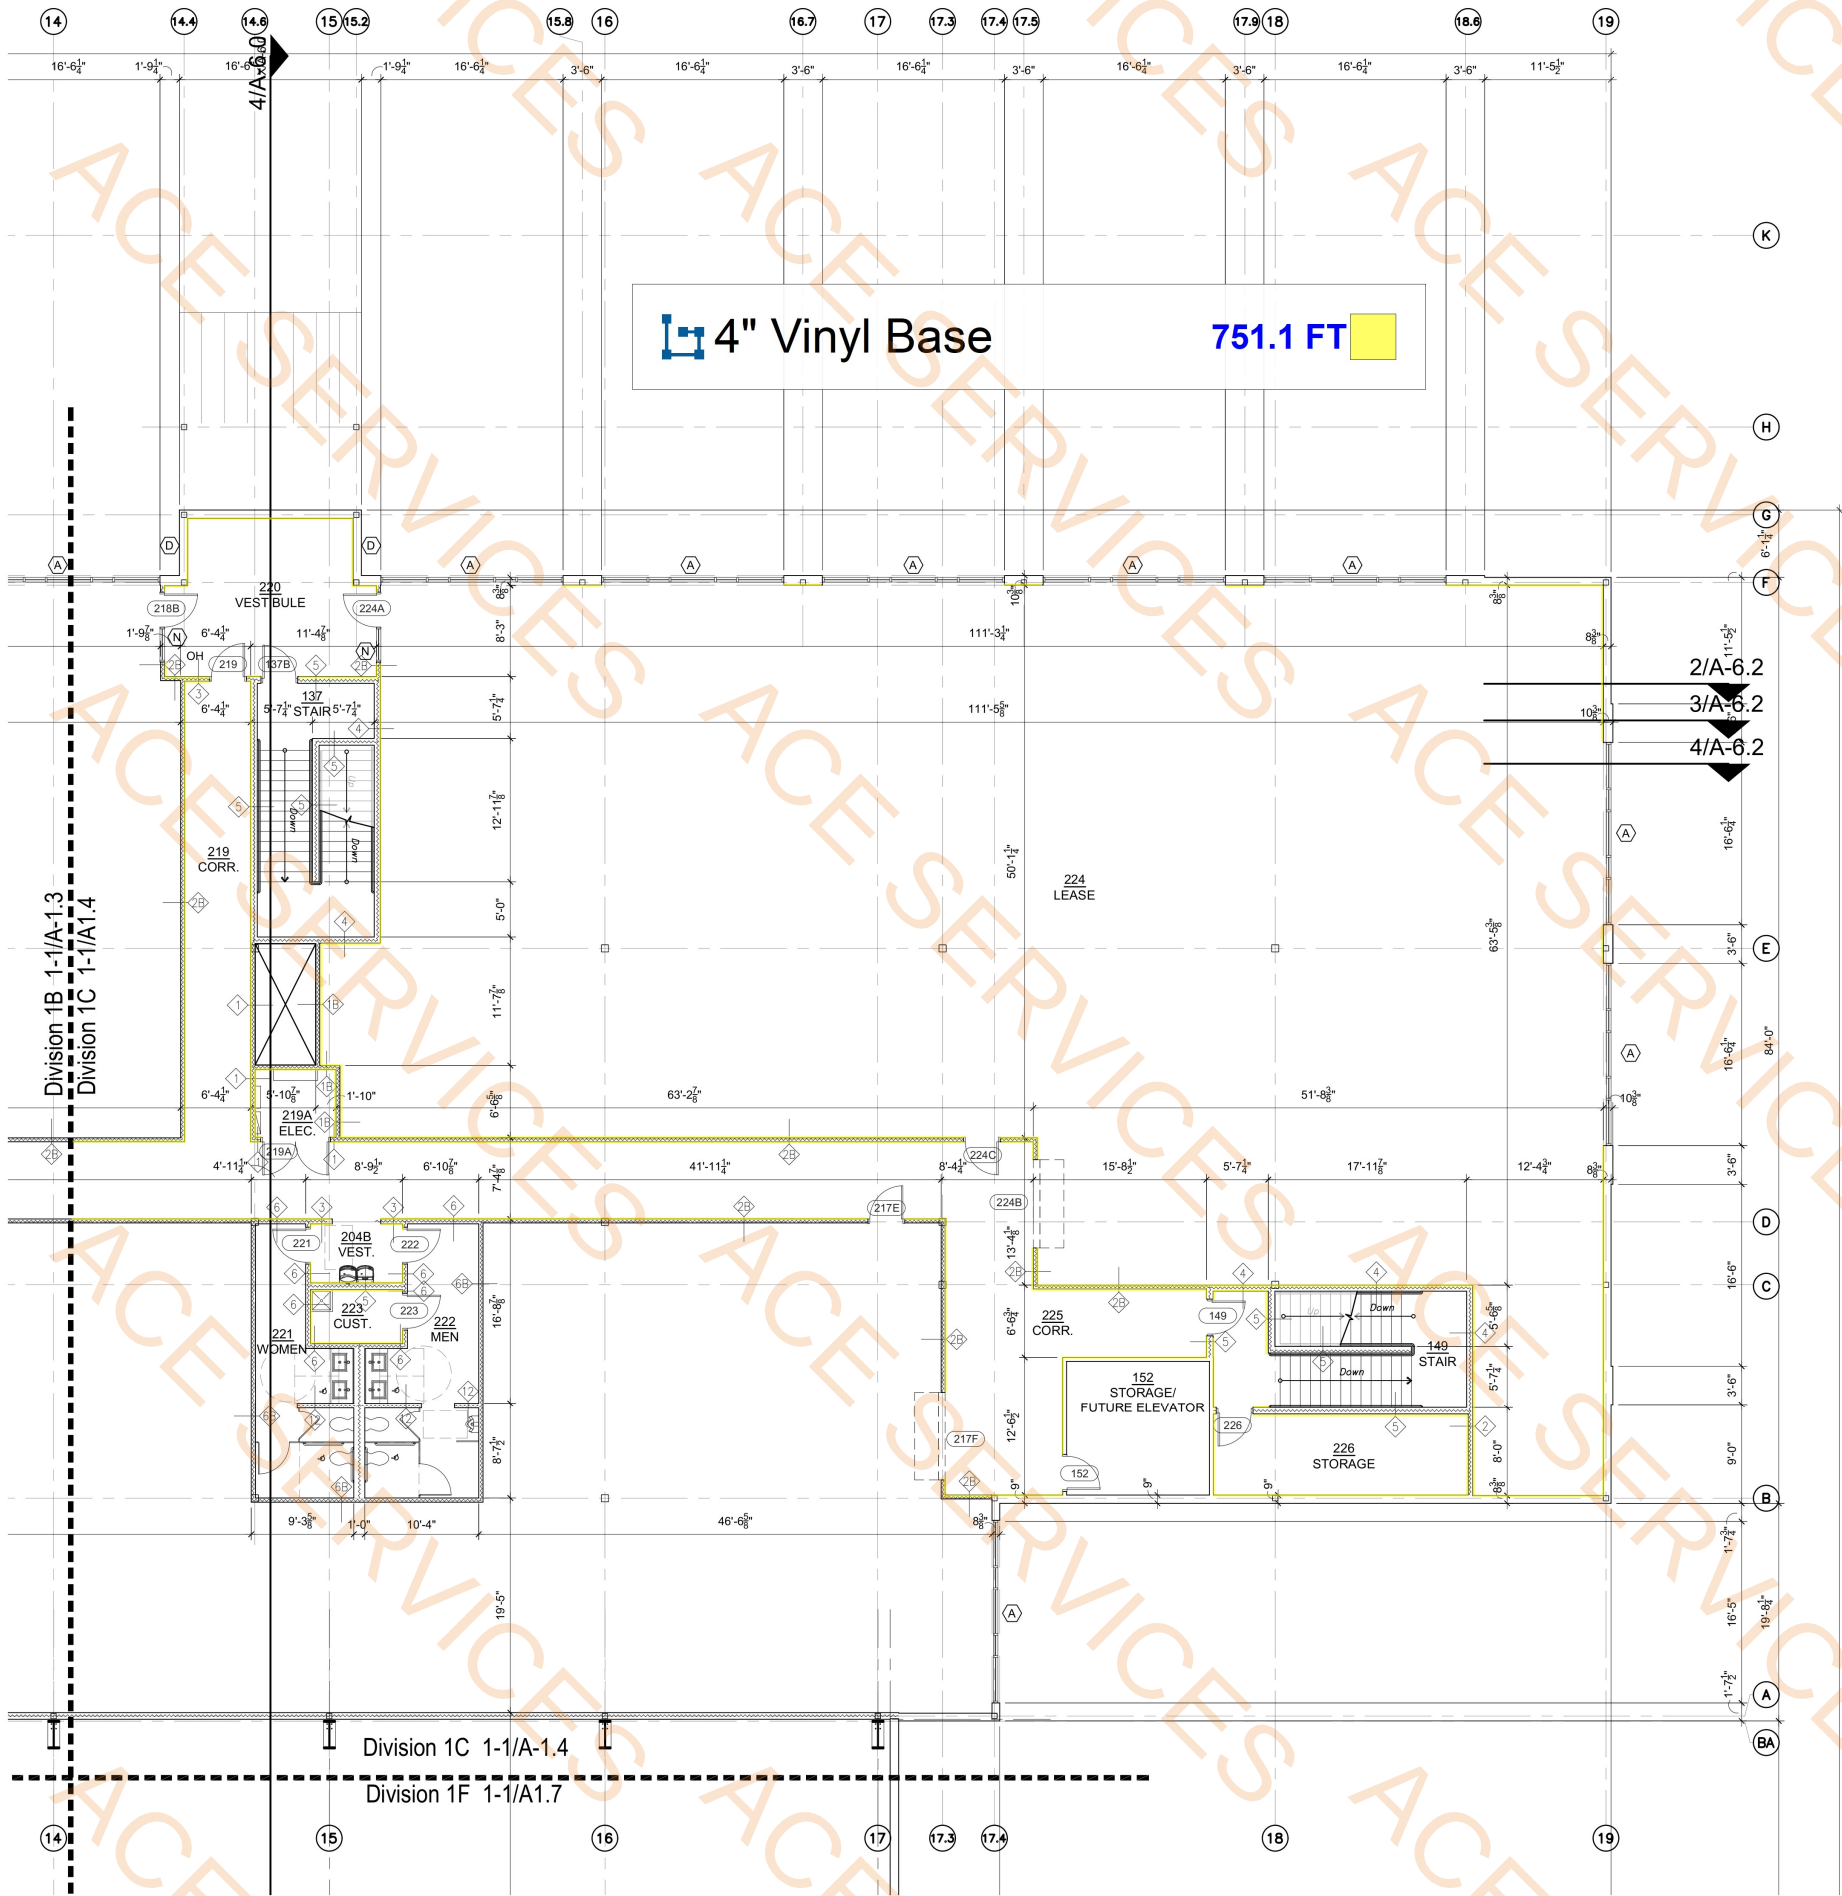

1 ENLARGED FLOOR PLAN - DIVISION "2C"
SCALE: 1/8" = 1'-0"



APPROVED

Reviewed for Code Compliance
ProjectName: C2-25-003004
Date: 9/23/2025
Approved plans in no way
excludes items that may be
found in the field and shall not
be construed to be a permit or
approval of any violation of any
code provision.

**NATIONWIDE
CONSTRUCTION**
DESIGN - BUILD - COMPANY
721 South 5th Avenue, Mansfield TX 76063
Phone (817) 473-0484 Fax (817) 473-0159
www.nationwideconstruction.com




VERDEXIUM
2251 HERITAGE PKWY
Mansfield, TX 76063

DATE ISSUED:
6/25/2025

REVISIONS:

SHEET CONTENTS:
ENLARGED
FLOOR PLAN
DIVISION "2C"
SHEET NUMBER:
A-1.10

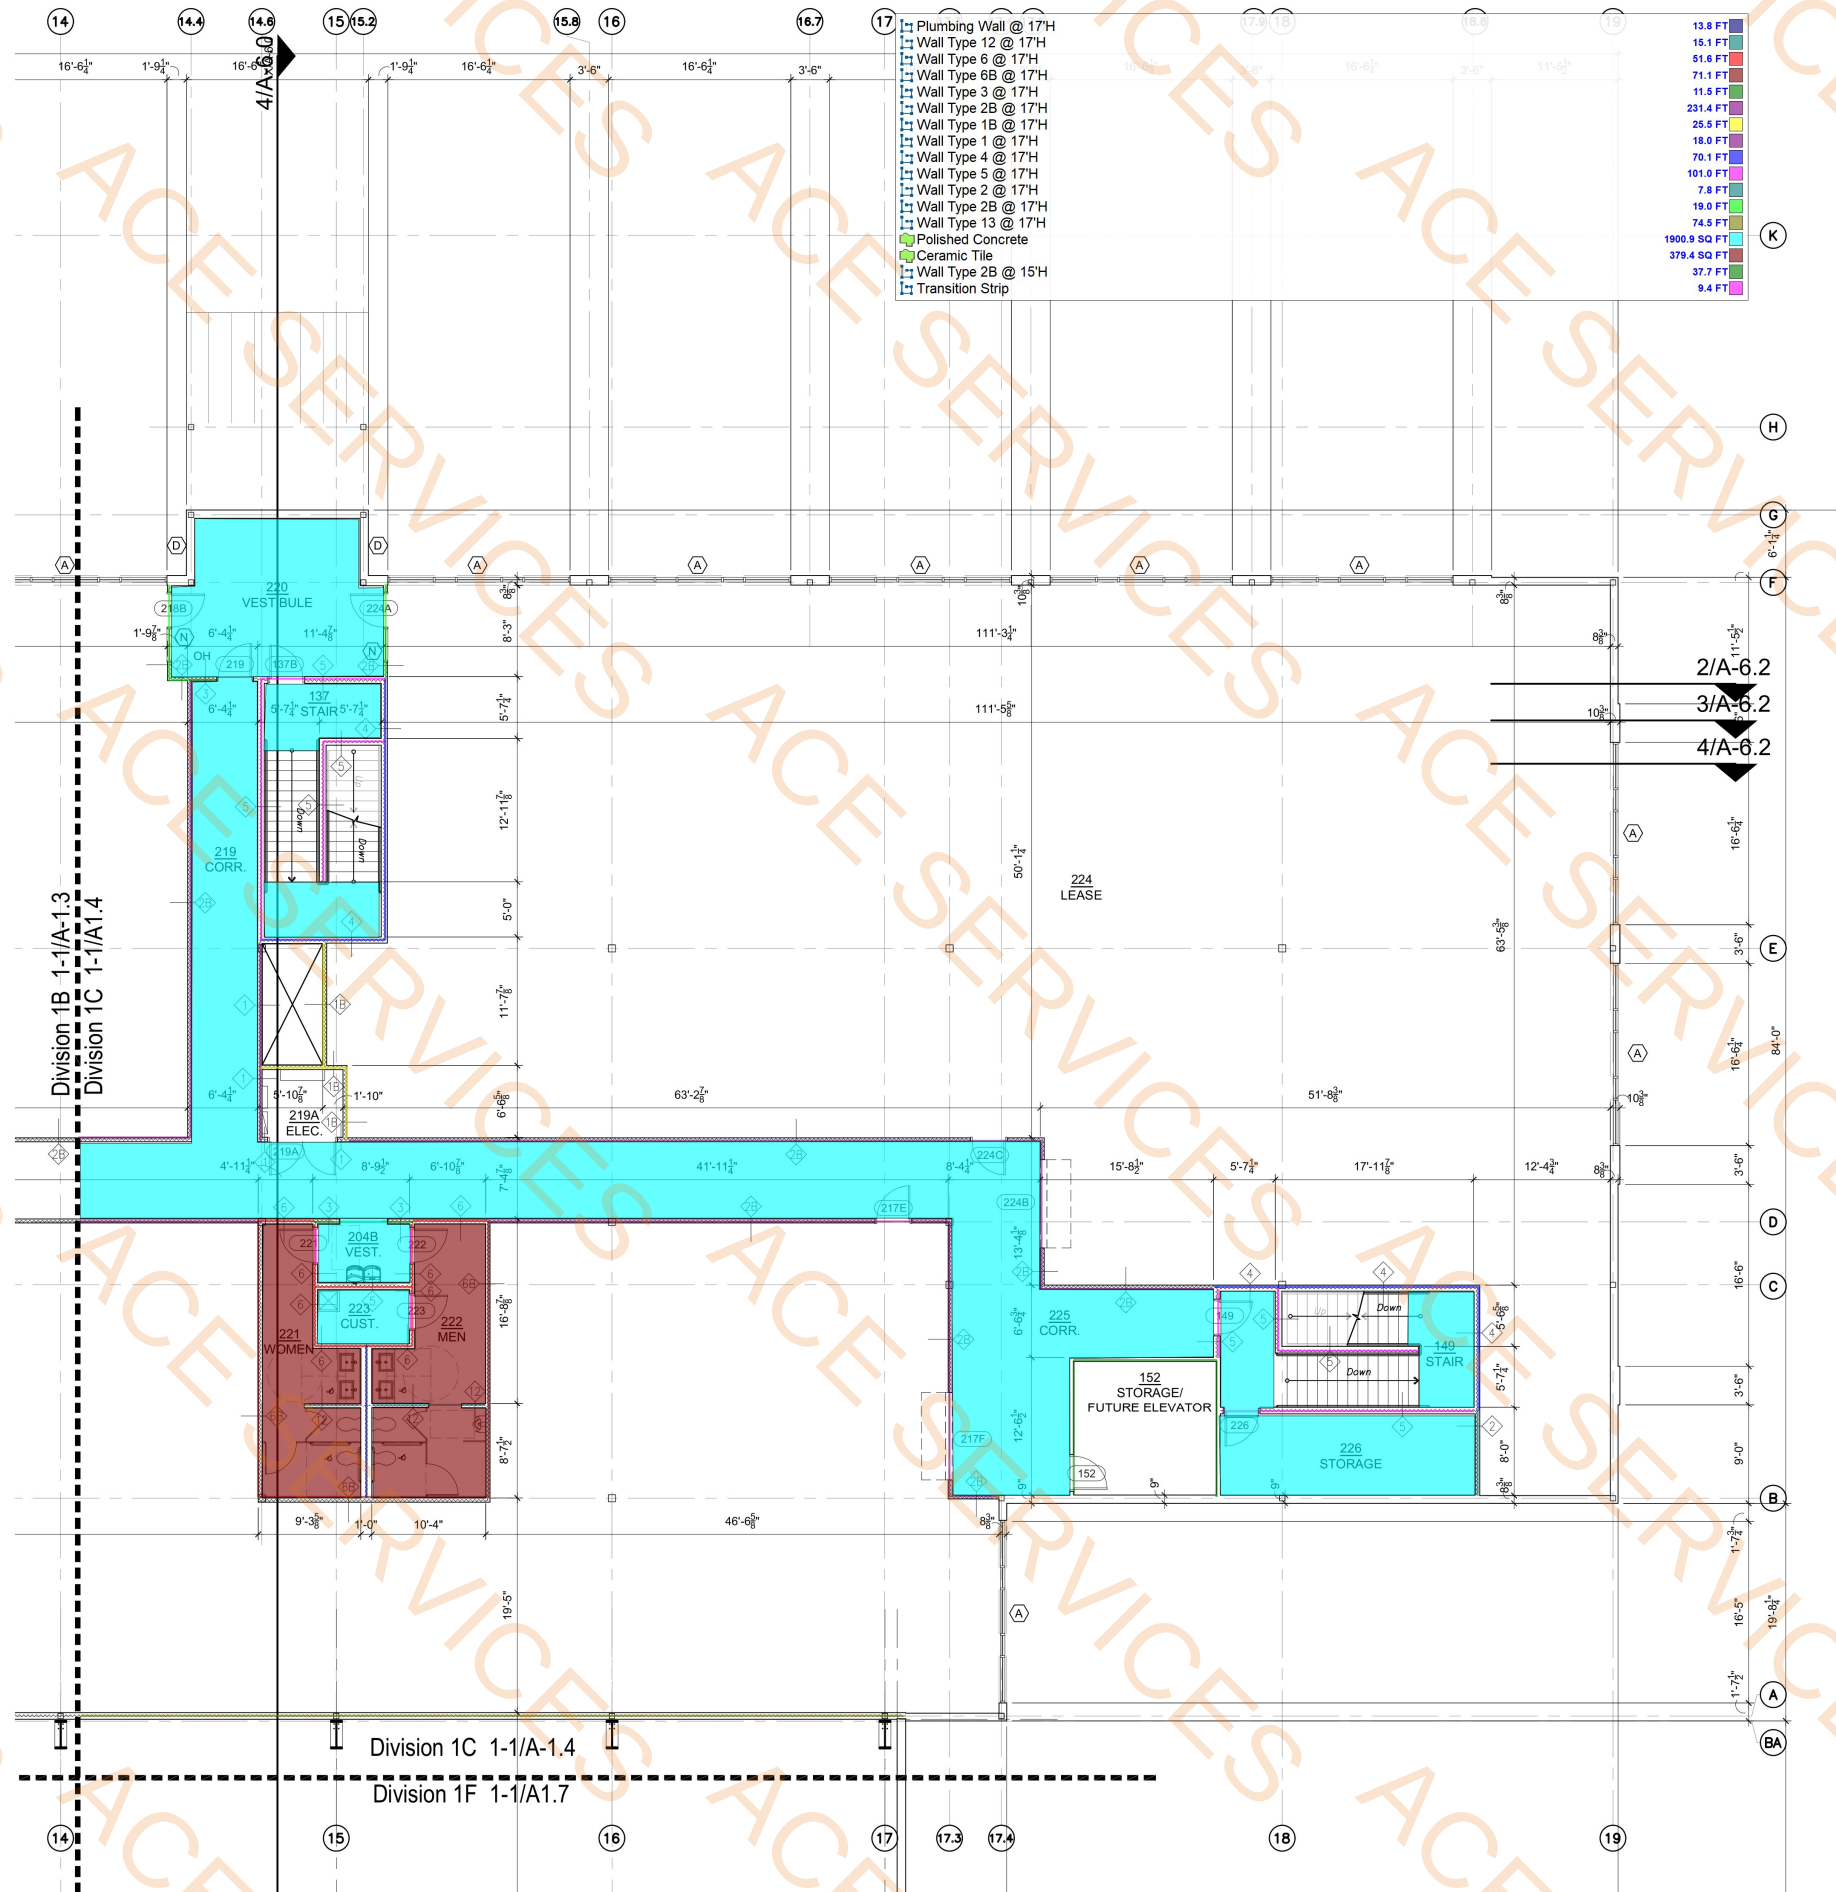

1 ENLARGED FLOOR PLAN - DIVISION "2C"
SCALE: 1/8" = 1'-0"



APPROVED

Reviewed for Code Compliance
ProjectName: C2-25-003004
Date: 9/23/2025
Approved plans in no way
excludes items that may be
found in the field and shall not
be construed to be a permit or
approval of any violation of any
code provision.

**NATIONWIDE
CONSTRUCTION**
DESIGN - BUILD - COMPANY
721 South 5th Avenue, Mansfield TX 76063
Phone (817) 475-0484 Fax (817) 475-0159
www.nationwideconstruction.com



VERDEXIUM
2251 HERITAGE PKWY
Mansfield, TX 76063


DATE ISSUED:
6/25/2025

REVISIONS:


SHEET CONTENTS:
ENLARGED
FLOOR PLANS

SHEET NUMBER:
A-1.14


- 36" Grab Bar
 - 24"x36" Framed Mirror
 - 42" Grab Bar
 - Toilet Partition Wall @ 5'H
 - Paper Towel Waste Unit
 - Toilet Partition Wall @ 5'H- x4
 - 36" Grab Bar- x4
 - Vanity Stone Countertop w/Base Cabinets
 - 42" Grab Bar- X4
 - 24"x36" Framed Mirror- x4
 - Paper Towel/ Waste Unit- x4
 - Vanity Stone Countertop w/Base Cabinets- x4
- | | |
|------------|--|
| 2.0 EA | |
| 2.0 EA | |
| 2.0 EA | |
| 23.1 FT | |
| 2.0 EA | |
| 24.8 FT | |
| 2.0 EA | |
| 11.8 SQ FT | |
| 2.0 EA | |
| 4.0 EA | |
| 2.0 EA | |
| 20.9 SQ FT | |

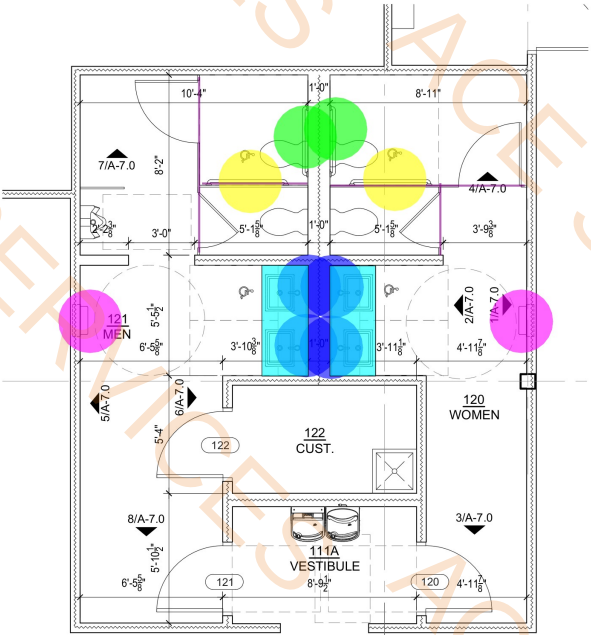


1 ENLARGED FLOOR PLAN
SCALE: 1/4" = 1'-0"

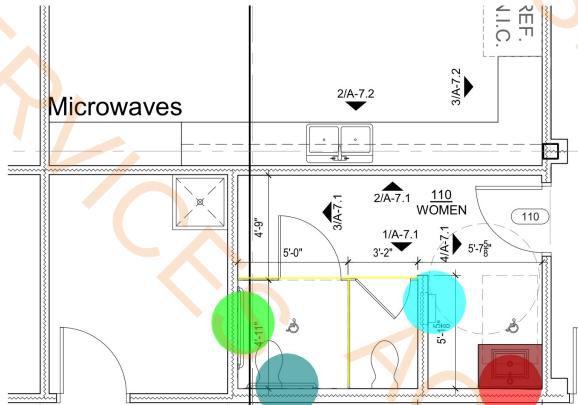


2 ENLARGED FLOOR PLAN
SCALE: 1/4" = 1'-0"

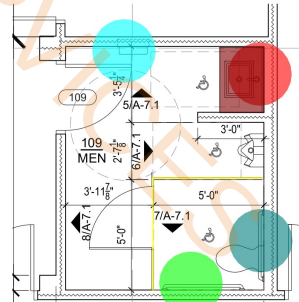


3 ENLARGED FLOOR PLAN
SCALE: 1/4" = 1'-0"

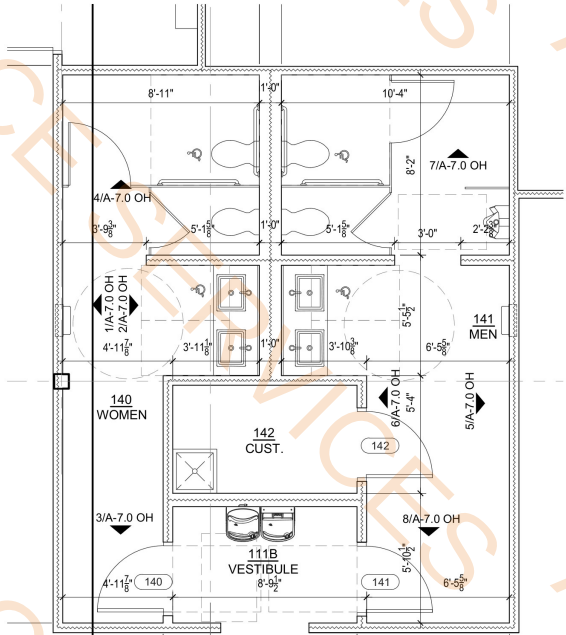

4 ENLARGED FLOOR PLAN
SCALE: 1/4" = 1'-0"

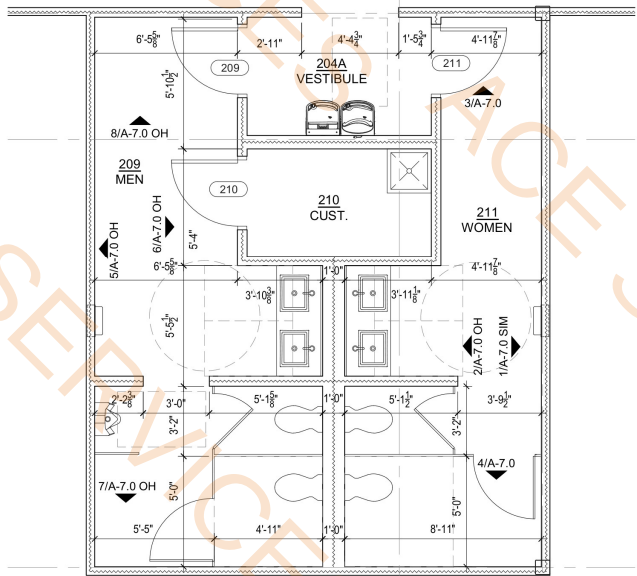

5 ENLARGED FLOOR PLAN
SCALE: 1/4" = 1'-0"

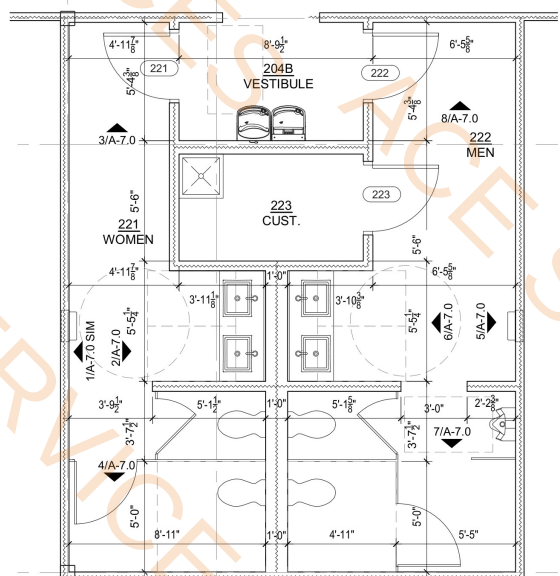

6 ENLARGED FLOOR PLAN
SCALE: 1/4" = 1'-0"



APPROVED

Reviewed for Code Compliance
ProjectName: C2-25-003004
Date: 9/23/2025
Approved plans in no way
excludes items that may be
found in the field and shall not
be construed to be a permit or
approval of any violation of any
code provision.

**NATIONWIDE
CONSTRUCTION**
DESIGN - BUILD - COMPANY
721 South 5th Avenue, Mansfield TX 76063
Phone (817) 473-0484 Fax (817) 473-0159
www.nationwideconstruction.com




VERDEXIUM
2251 HERITAGE PKWY
Mansfield, TX 76063

DATE ISSUED:
6/25/2025

REVISIONS:

SHEET CONTENTS:
REFLECTED
CEILING
PLAN
SHEET NUMBER:
A-2.0

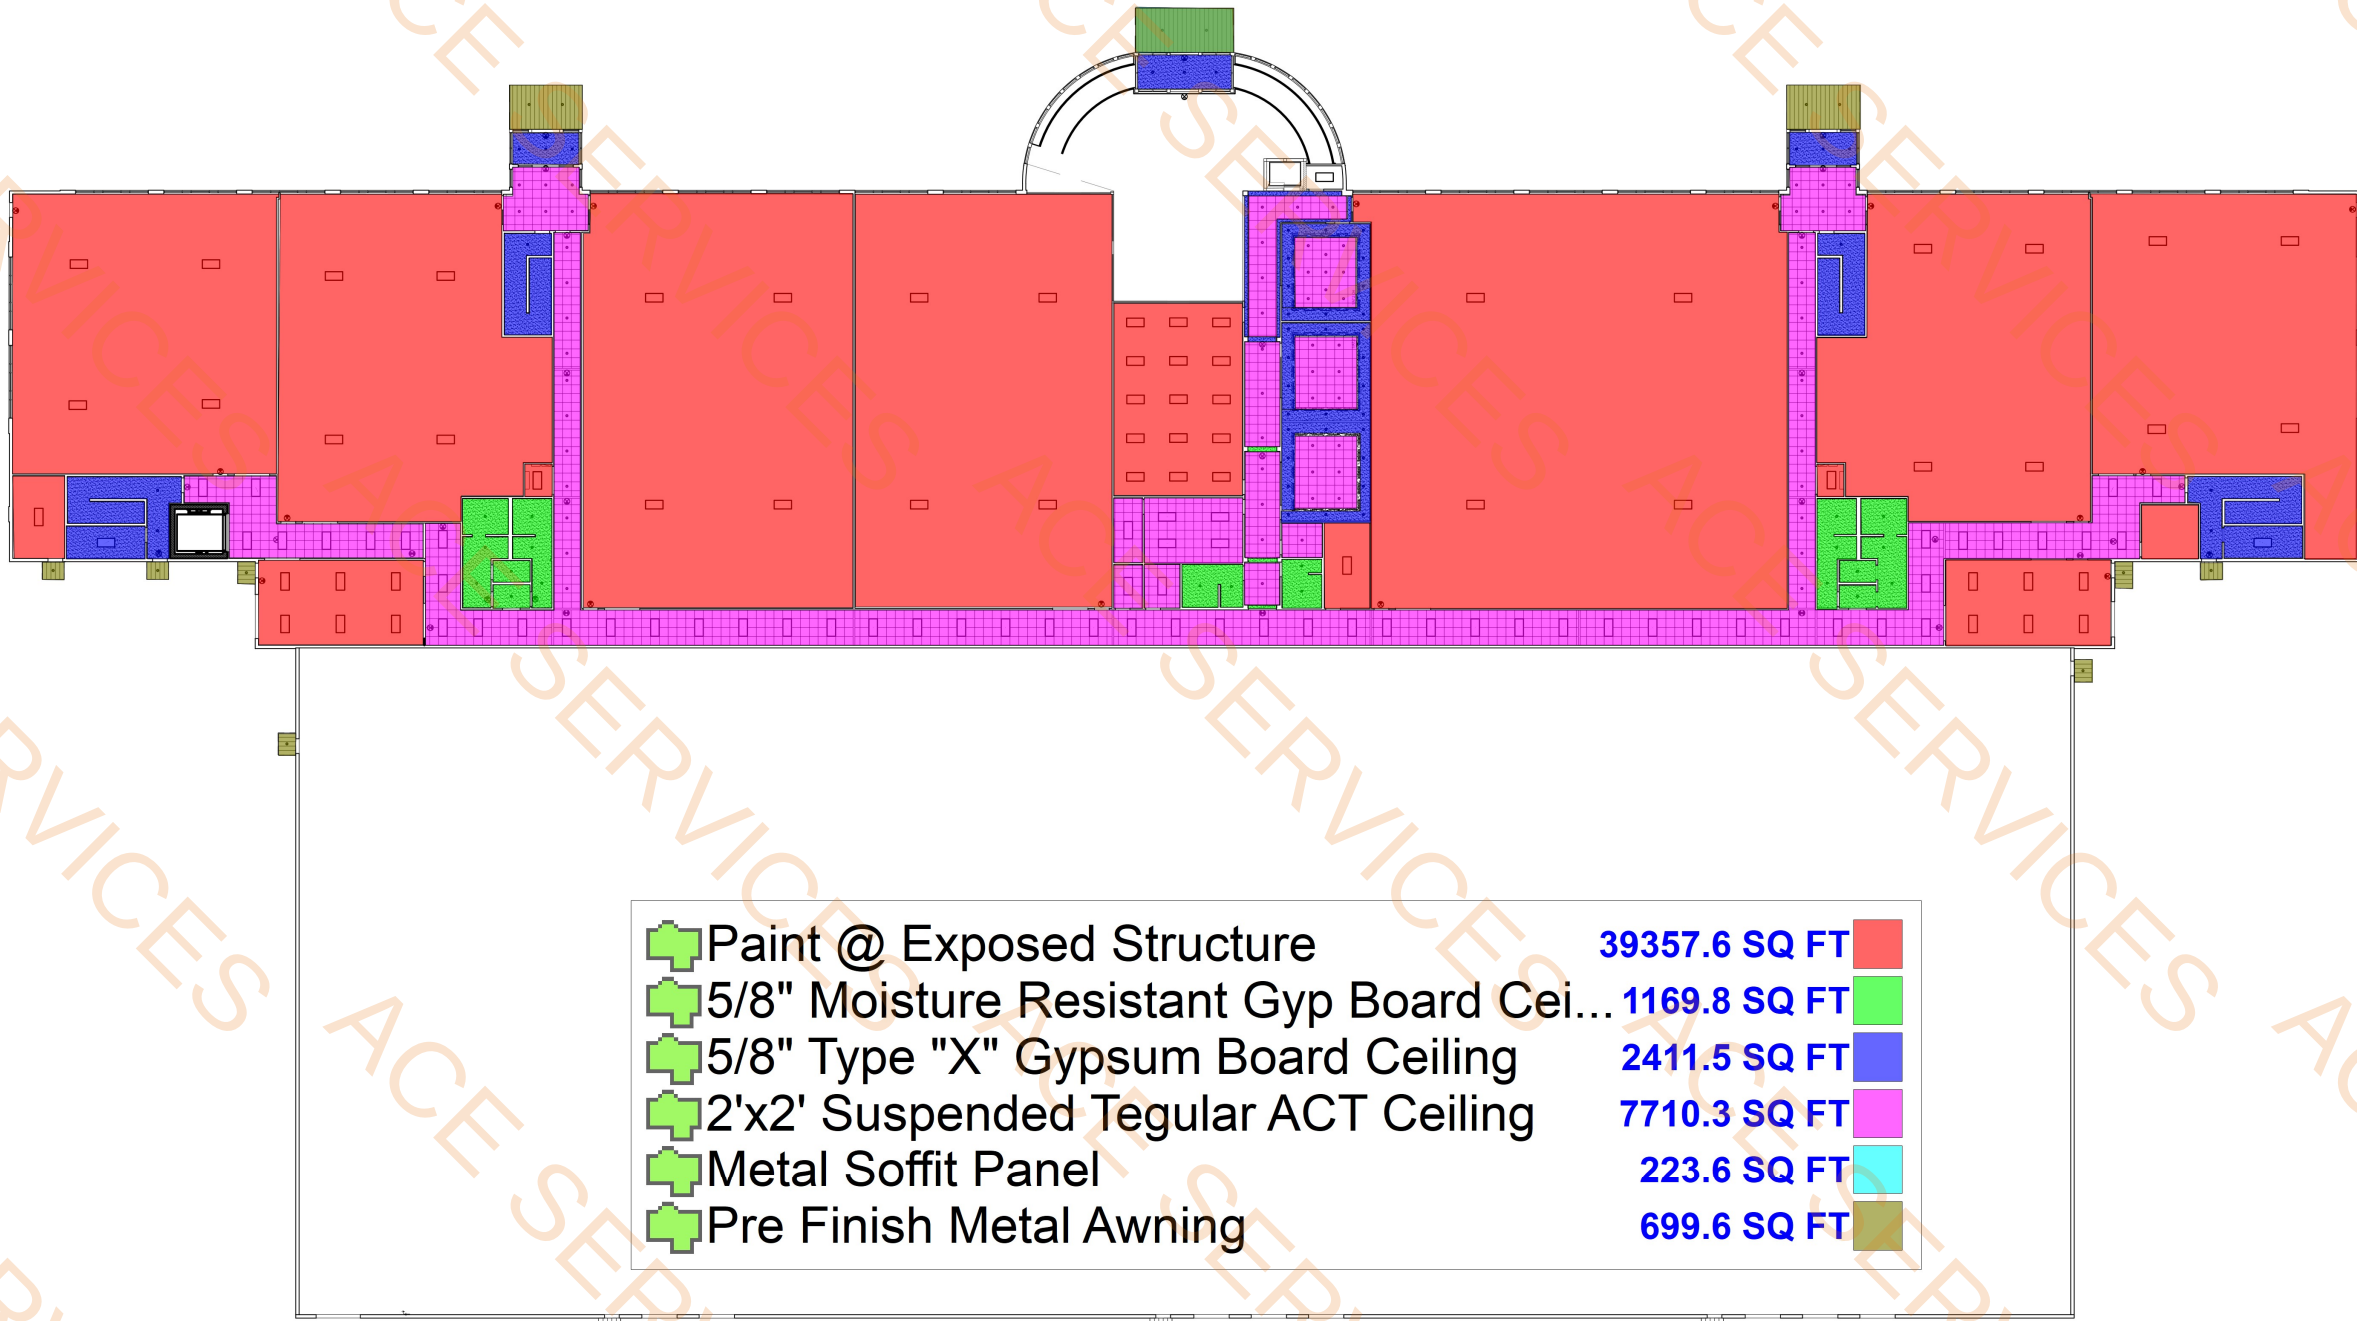

1 OVERALL REFLECTED CEILING PLAN - FIRST FLOOR
1" = 20'-0"



APPROVED

Reviewed for Code Compliance
ProjectName: C2-25-003004
Date: 9/23/2025
Approved plans in no way
excludes items that may be
found in the field and shall not
be construed to be a permit or
approval of any violation of any
code provision.

**NATIONWIDE
CONSTRUCTION**
DESIGN - BUILD - COMPANY
721 South 5th Avenue, Mansfield TX 76063
Phone (817) 473-0484 Fax (817) 473-0159
www.nationwideconstruction.com




VERDEXIUM
2251 HERITAGE PKWY
Mansfield, TX 76063

DATE ISSUED:
6/25/2025

REVISIONS:

SHEET CONTENTS:
REFLECTED
CEILING
PLAN
SHEET NUMBER:
A-2.1

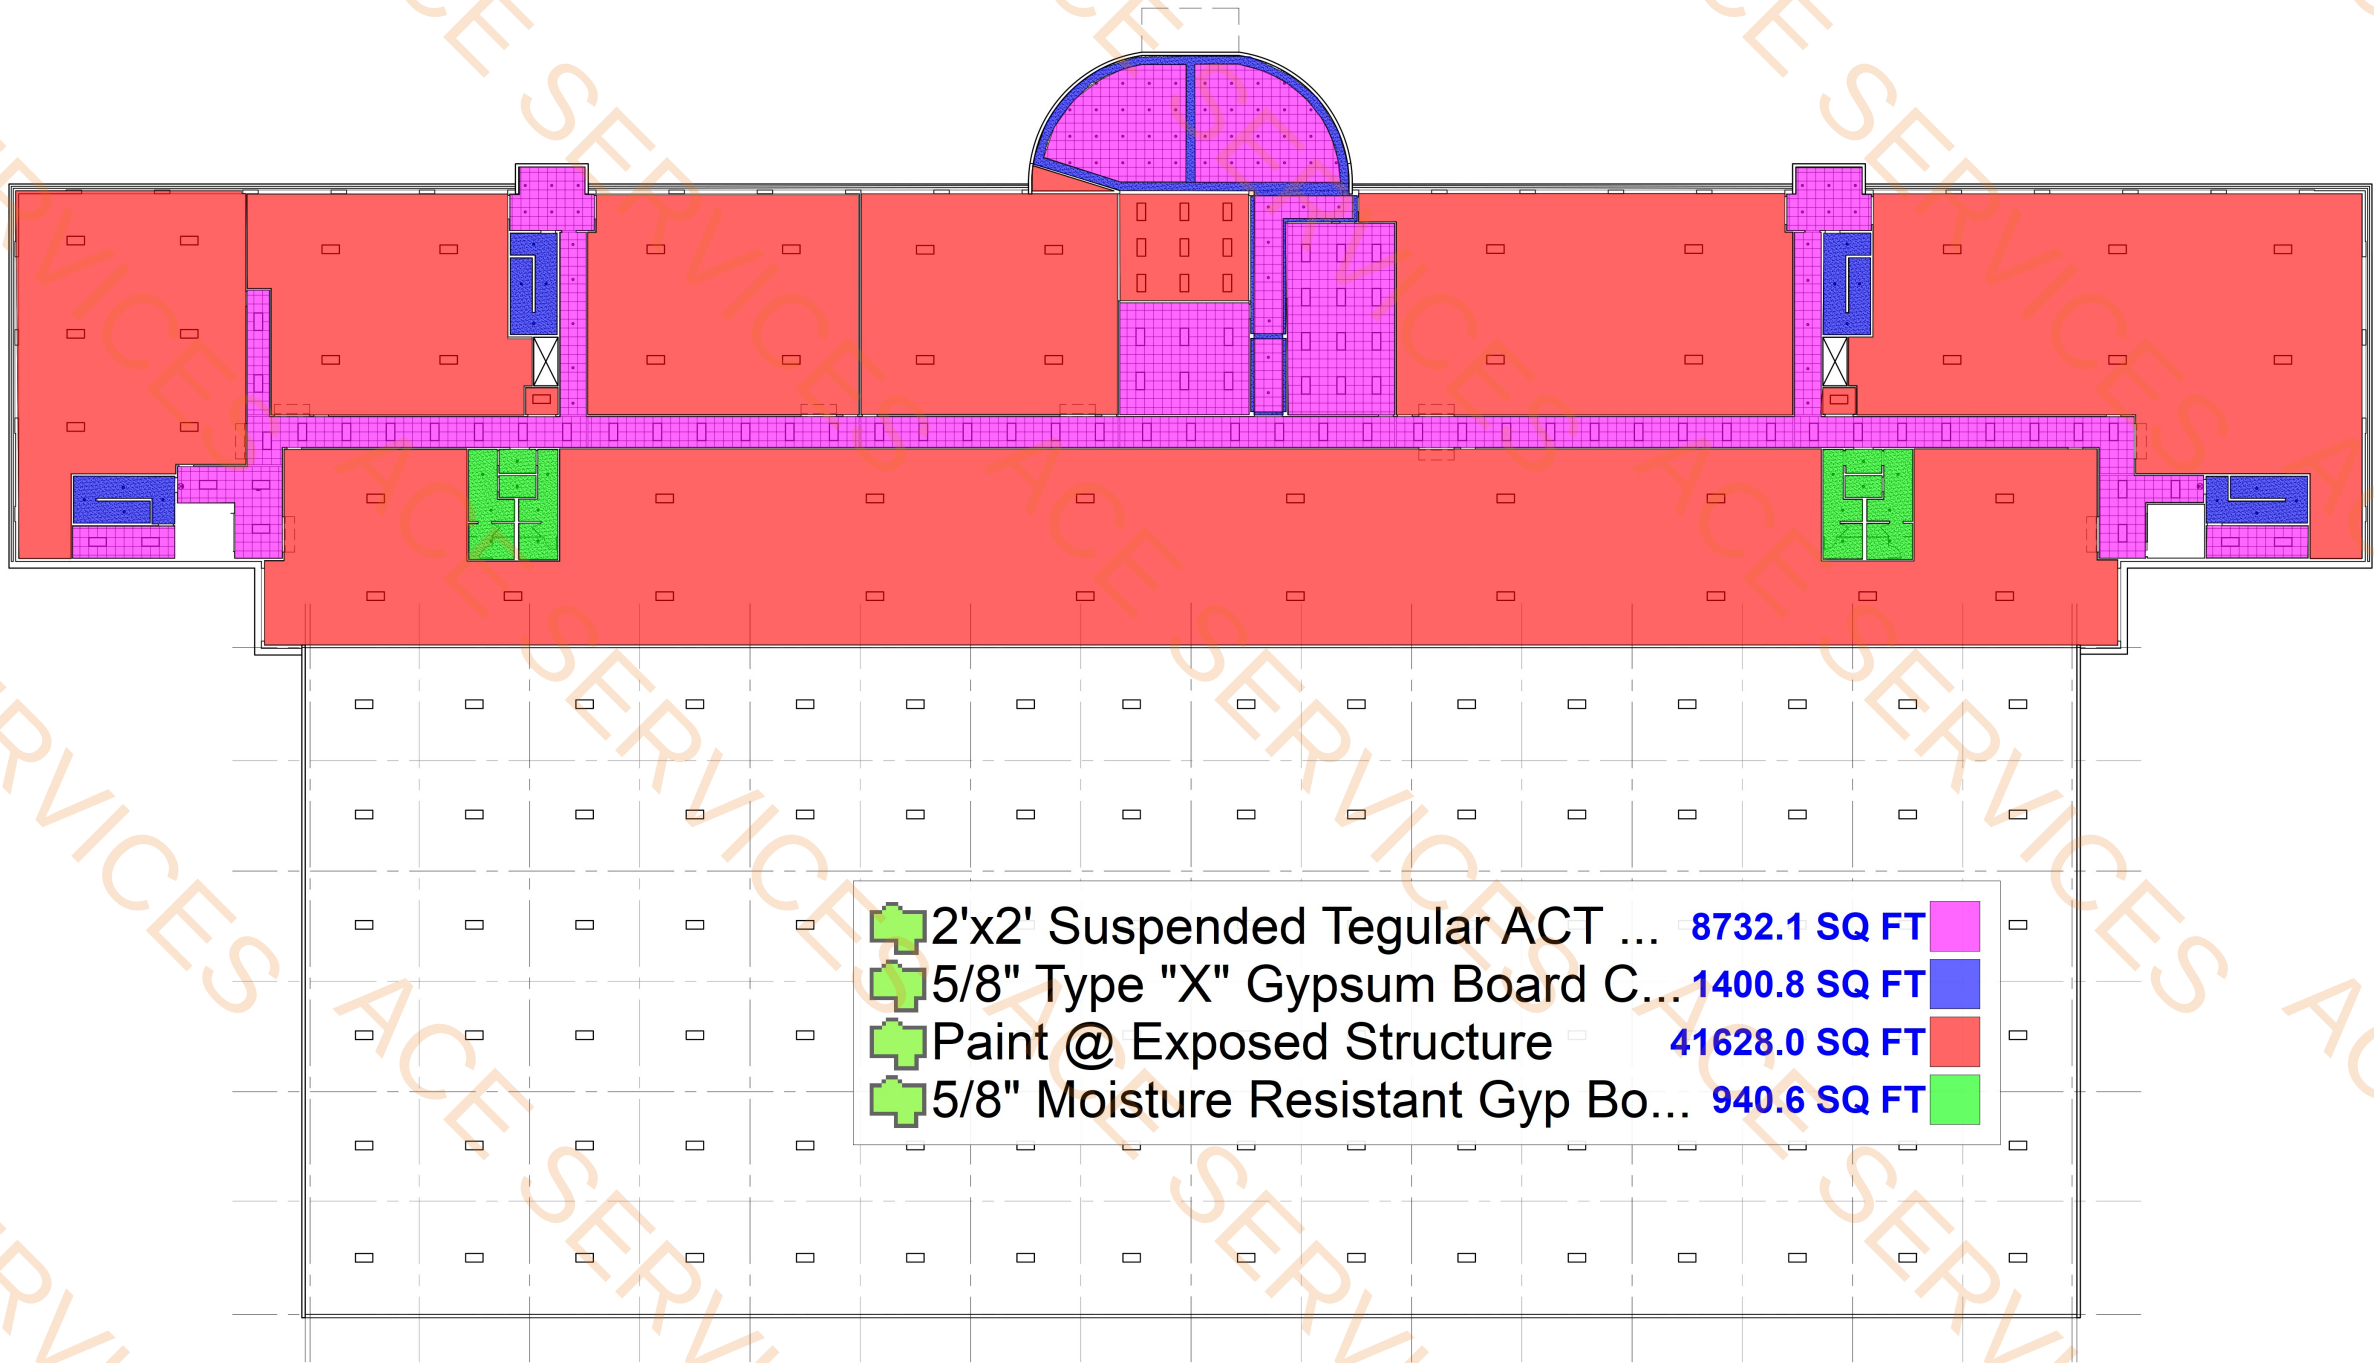

1 OVERALL REFLECTED CEILING PLAN - SECOND FLOOR
1" = 20'-0"



APPROVED

Reviewed for Code Compliance
ProjectName: C2-25-003004
Date: 9/23/2025
Approved plans in no way
excludes items that may be
found in the field and shall not
be construed to be a permit or
approval of any violation of any
code provision.

**NATIONWIDE
CONSTRUCTION**
DESIGN - BUILD - COMPANY
721 South 5th Avenue, Mansfield TX 76063
Phone (817) 473-0484 Fax (817) 473-0159
www.nationwideconstruction.com



6-25-25


VERDEXIUM
2251 HERITAGE PKWY
Mansfield, TX 76063

DATE ISSUED:
6/25/2025

REVISIONS:

SHEET CONTENTS:
ROOF PLAN

SHEET NUMBER:
A-3.0

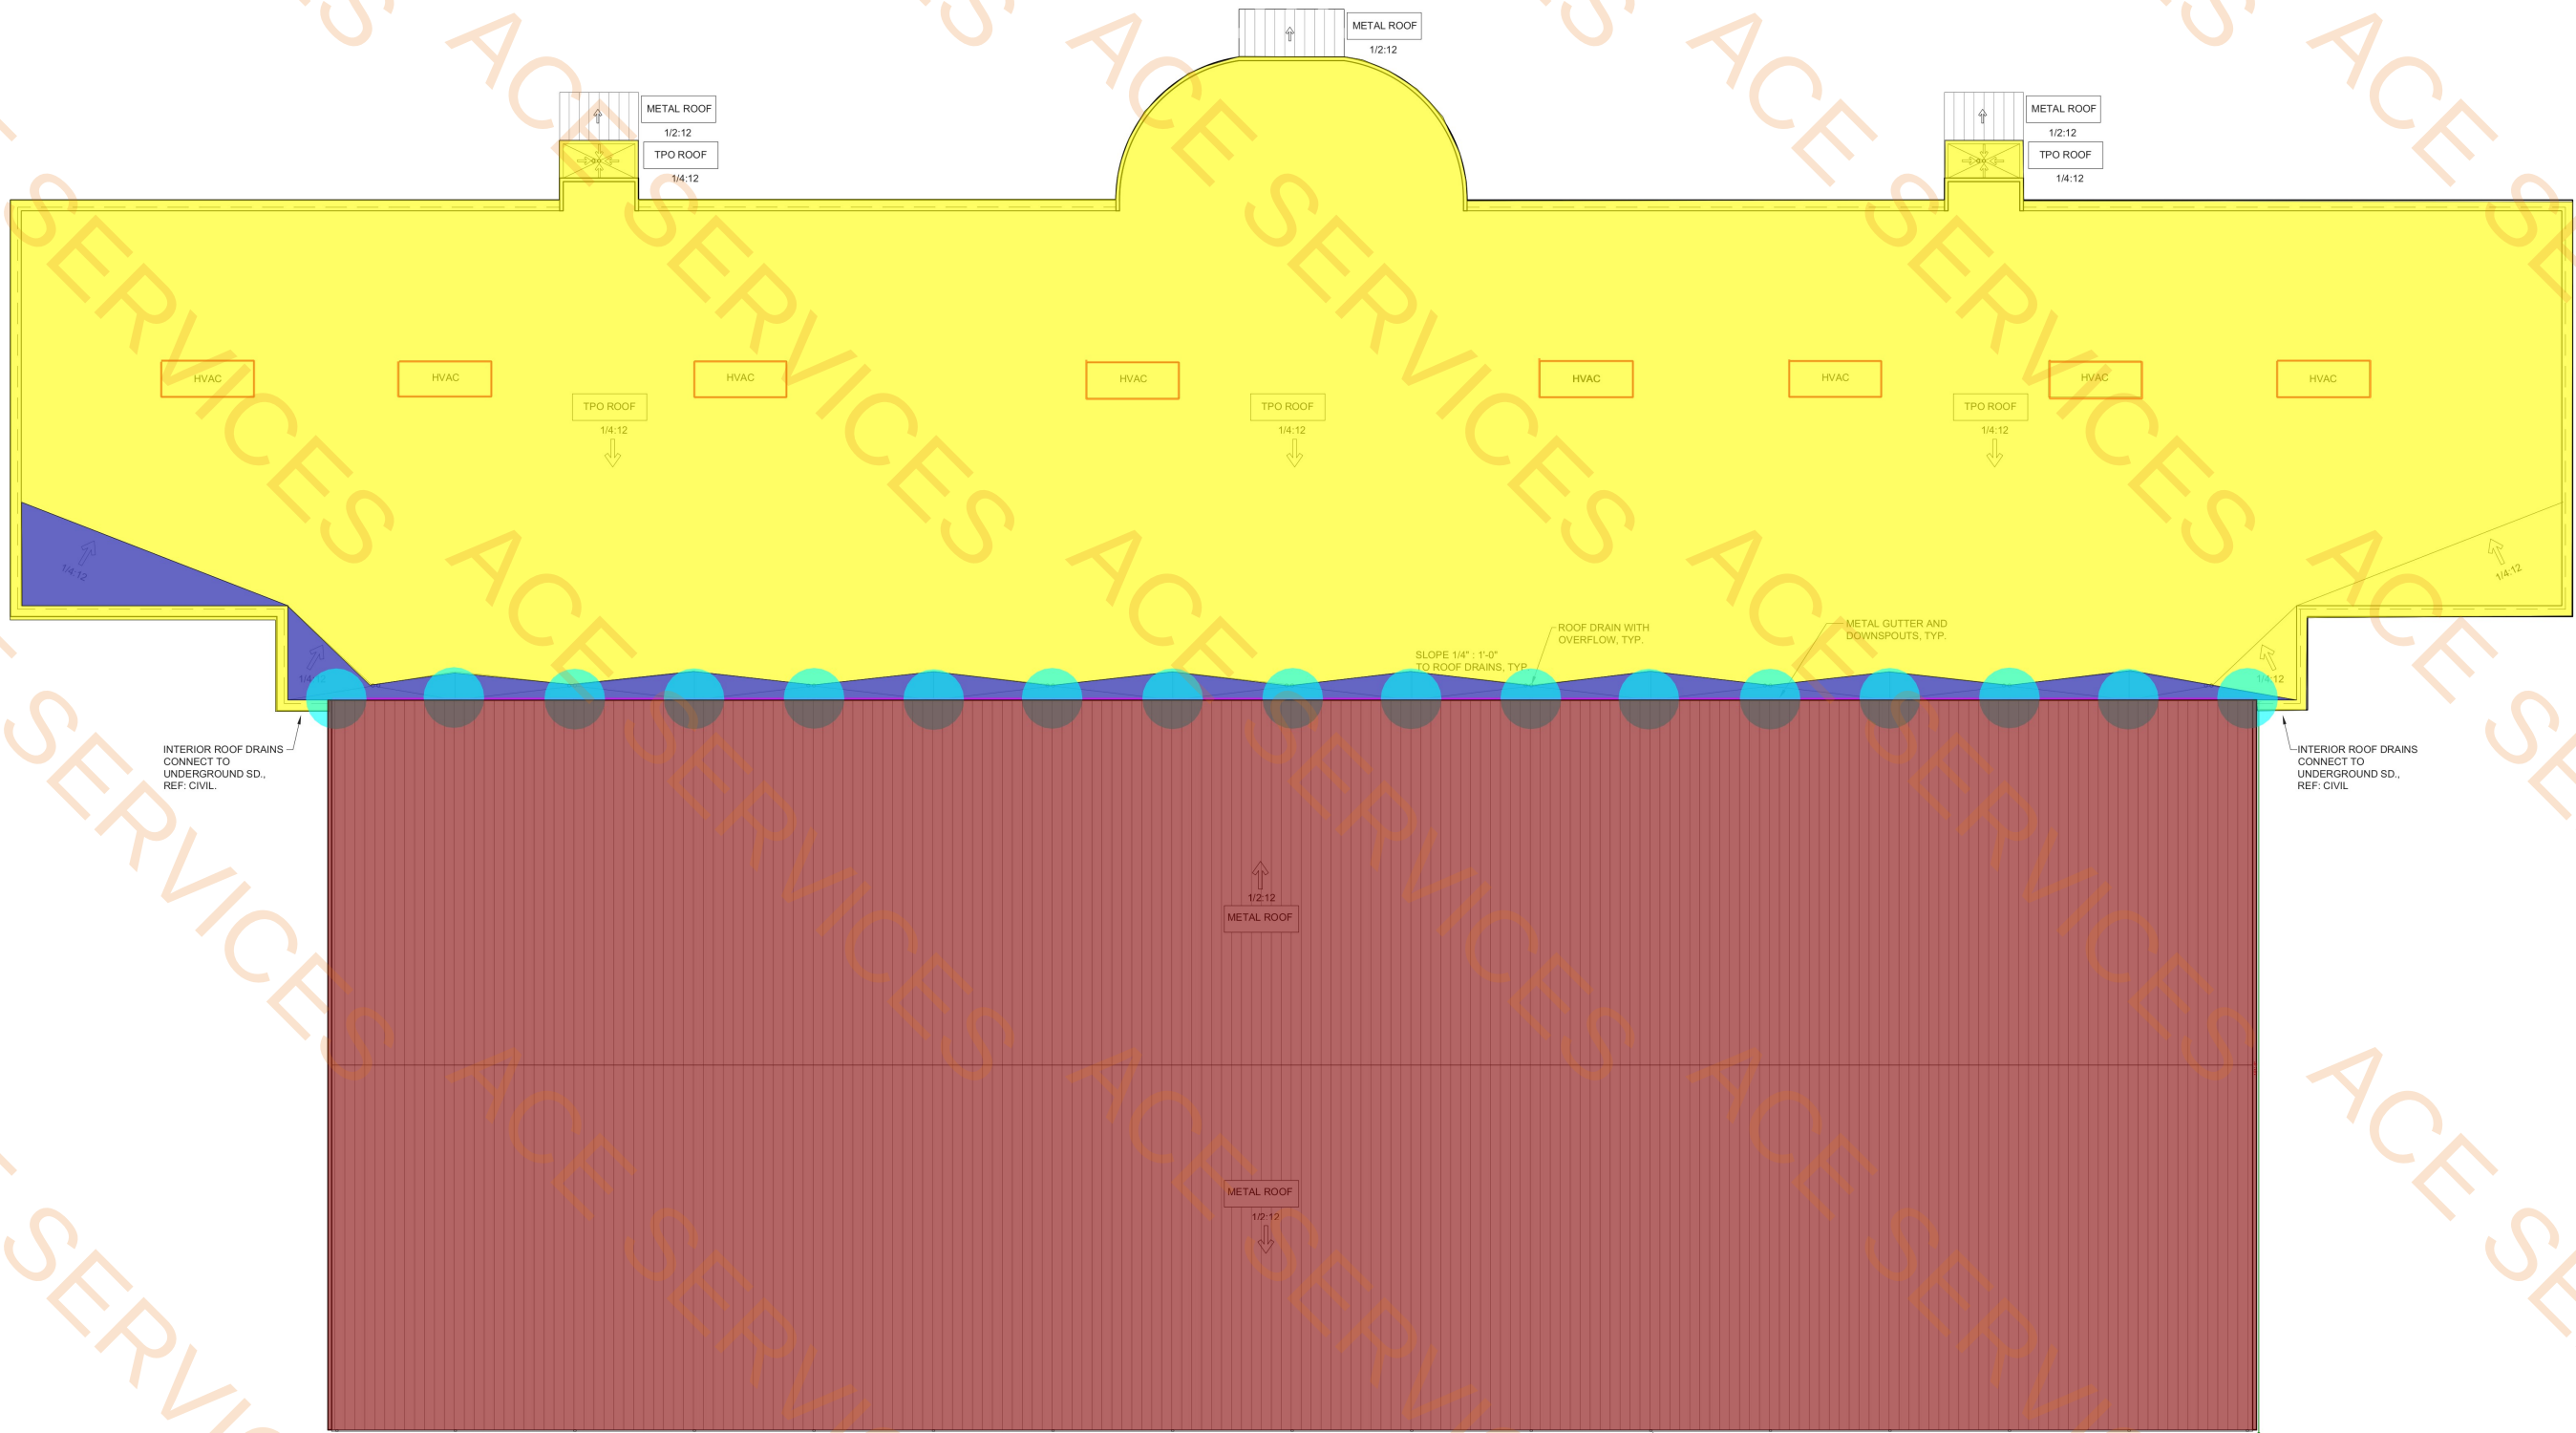

TPO Roofing

Roof Cricket

Metal Gutter

Downspouts @ 32'H

Pre Eng Metal Building

1" Thick X 12"H Insulated Roof Curb & Metal Mechanical Screens @7'H

1 ROOF PLAN

SCALE: NTS

NORTH

54760.9 SQ FT

2493.8 SQ FT

395.9 FT

17.0 EA

59796.2 SQ FT

426.2 FT



Example: Stucco

Exposed conduit, ladders, utility boxes, stack pipes, drain spouts and gas meters must be painted to match the primary color or color sequence to aid in blending with the color of the building.



**NATIONWIDE
CONSTRUCTION**

DESIGN - BUILD - COMPANY

721 South 5th Avenue, Mansfield TX 76063
Phone (817) 473-0484 Fax (817) 473-0159
www.nationwideconstruction.com



.25.25


VERDEXIUM
2251 HERITAGE PKWY
Mansfield, TX 76063

6/25/2025

1	08/18/25	CITY COMMENTS
2	09/10/25	REVISION


SHEET CONTENTS:
ELEVATIONS

SHEET NUMBER:
A-5.0

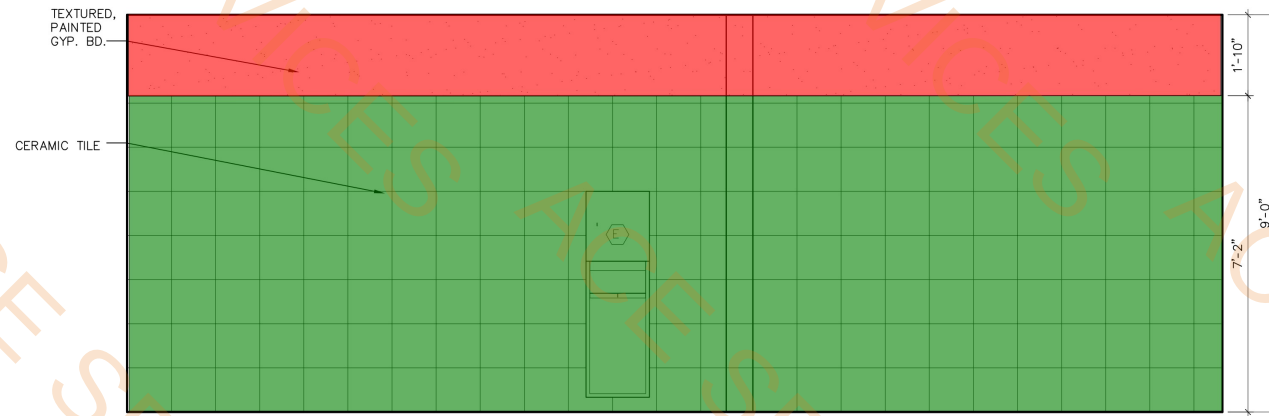


1 INTERIOR ELEVATION

SCALE: 1/2" = 1'-0"

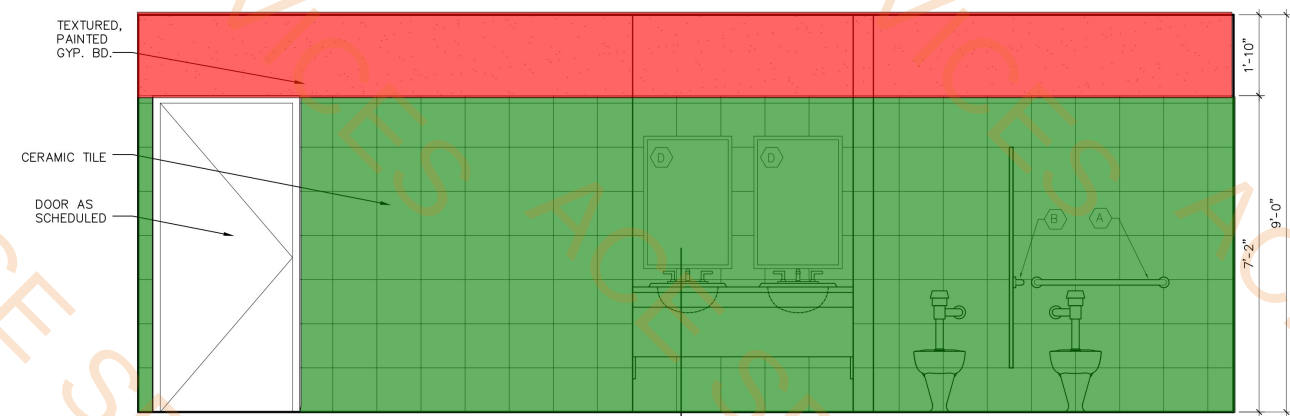


2 INTERIOR ELEVATION

SCALE: 1/2" = 1'-0"

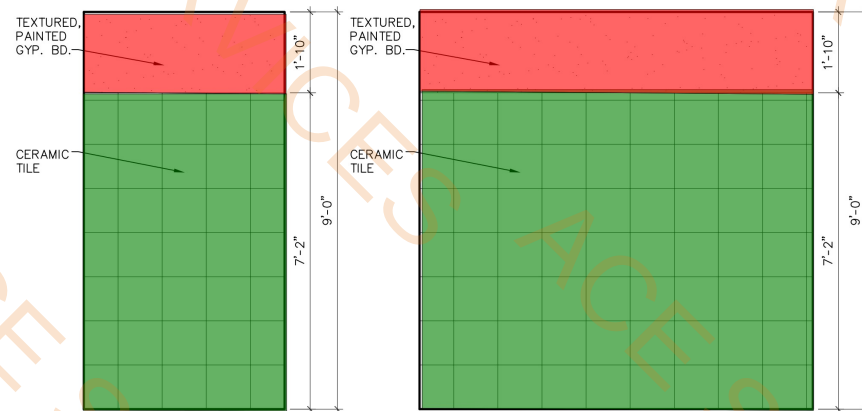


3 INTERIOR ELEVATION

SCALE: 1/2" = 1'-0" RM 120

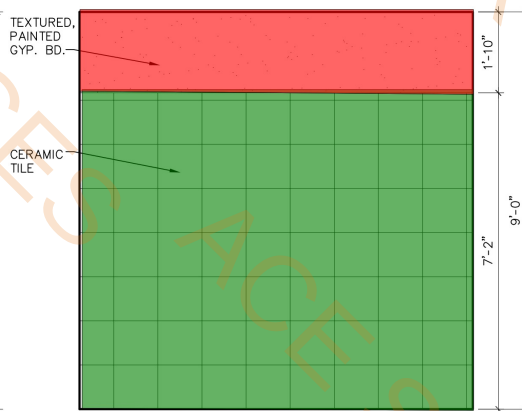


4 INTERIOR ELEVATION

SCALE: 1/2" = 1'-0"

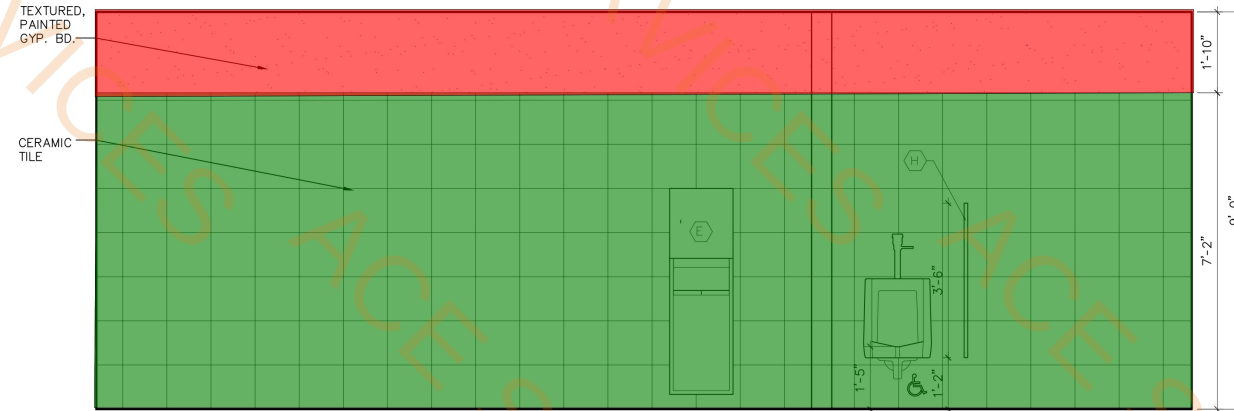


5 INTERIOR ELEVATION

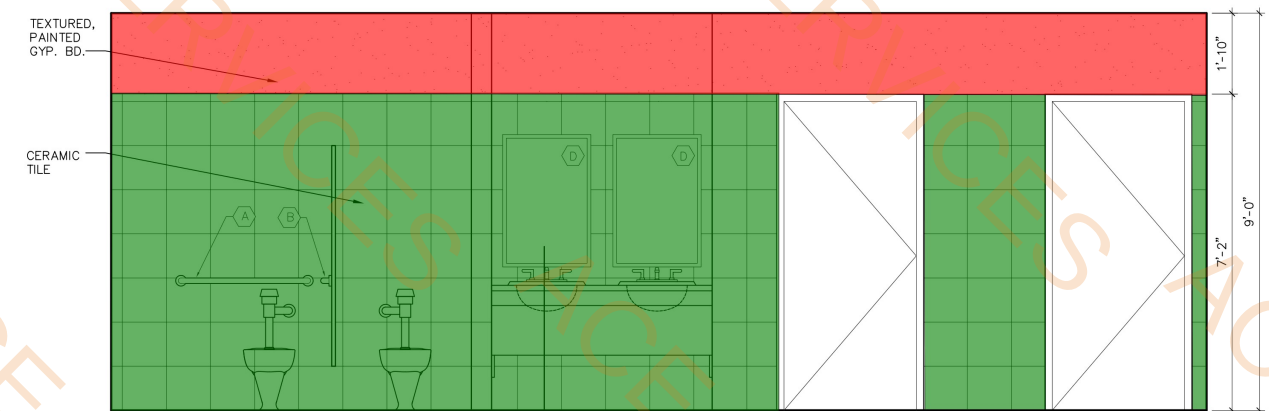


6 INTERIOR ELEVATION

SCALE: 1/2" = 1'-0"

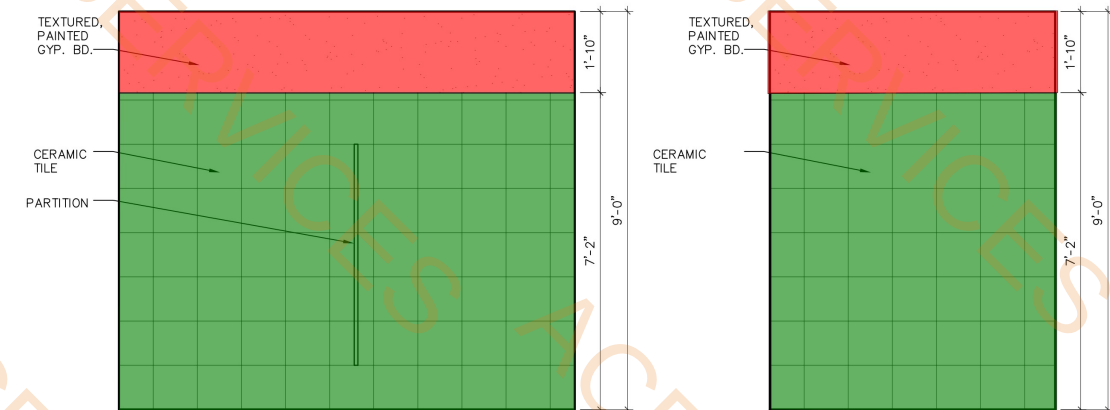

7 INTERIOR ELEVATION

SCALE: 1/2" = 1'-0"

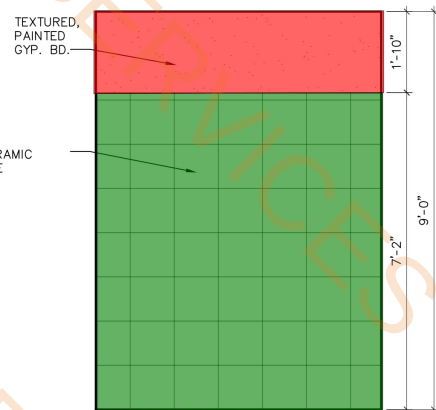

8 INTERIOR ELEVATION

- Ceramic Tile- x4
- Paint @ Gypsum Board- x4

857.9 SQ FT

244.0 SQ FT


GENERAL NOTES


- A. ALL ACCESSORIES SHOWN ARE MANUFACTURED BY "AMERICAN STANDARD" UNLESS OTHERWISE NOTED.
B. ALL GRAB BARS SHALL HAVE SATIN FINISH.
C. ALL GRAB BARS SHALL HAVE SERIES 256 ANODIZED PLATES (CONCEALED BLOCKING).
D. ALL ACCESSORIES ARE TO HAVE SATIN STAINLESS STEEL FINISH UNLESS OTHERWISE NOTED.
E. PROVIDE "TRUEBOR" INSULATION AT SINK WASTE AND WATER SUPPLY LINES.
F.  = HANDICAP ACCESSIBLE FIXTURE AREA 30" x 48" OR 5'-0" DIAMETER TURNING RADIUS.
G. IF ALTERNATE APPROVED MANUFACTURER SELECTED, SUBMIT CATALOG CUTS OF BOTH THE "AMERICAN STANDARD" UNIT AND EQUIVALENT ALTERNATIVE MANUFACTURER UNIT.

MARK	DESCRIPTION	MFG.	MODEL N
A	36" S.S. GRAB BAR	ASI	3200
B	42" S.S. GRAB BAR	ASI	3200
C	TOILET PAPER HOLDER	ASI	7305-2B
D	24" X 36" FRAMED MIRROR	ASI	0620
E	PAPER TOWEL / WASTE UNIT	ASI	0469-9
F	SOAP DISPENSER	GJ	GJ00220

NOTE: MANUFACTURER & MODEL NUMBERS ARE FOR BIDDING PURPOSES.
SUBMIT CUT SHEETS OF ORIGINAL MODEL (CALLED OUT ABOVE) AND
SUBSTITUTION REQUEST FOR SUBSTITUTION CONSIDERATION.

TYPICAL MOUNTING HEIGHTS

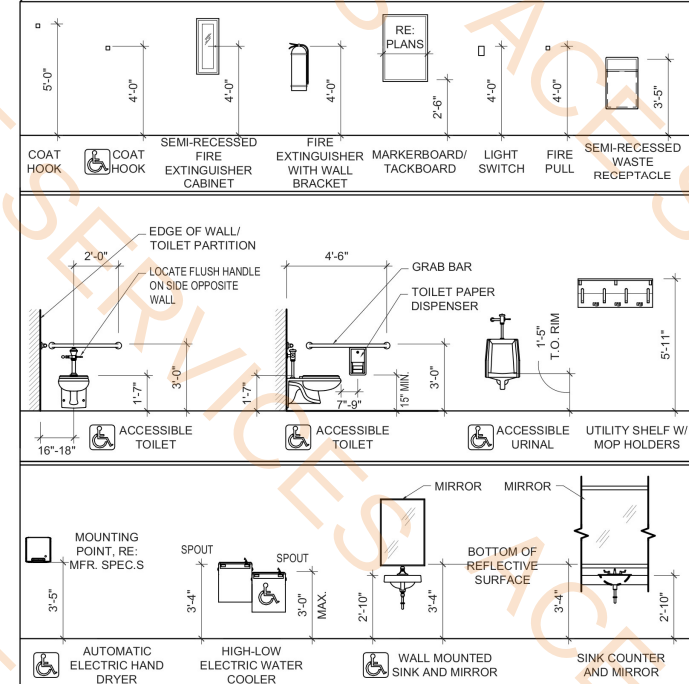


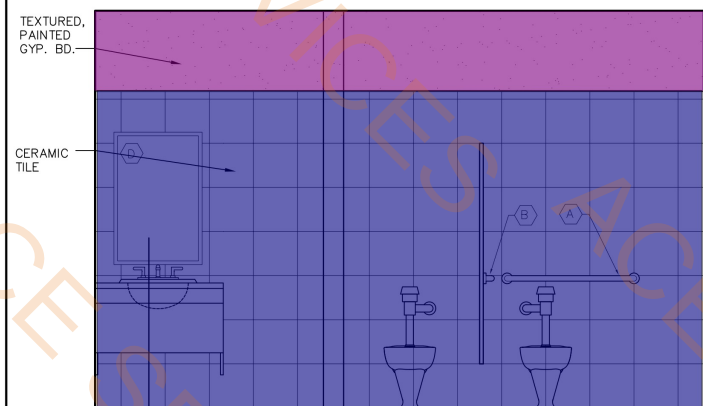


9 INTERIOR ELEVATION
SCALE: 1/2" = 1'-0"
RM 110



10 INTERIOR ELEVATION
SCALE: 1/2" = 1'-0"
RM 110

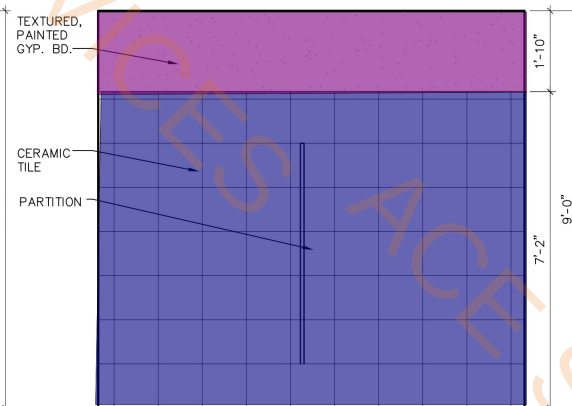

11 INTERIOR ELEVATION
SCALE: 1/2" = 1'-0"
RM 110

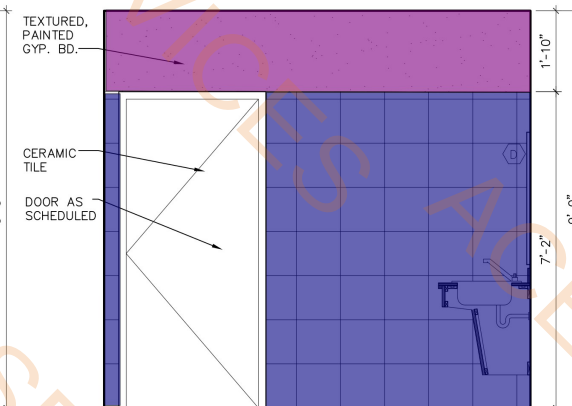


12 INTERIOR ELEVATION
SCALE: 1/2" = 1'-0"
RM 110




13 INTERIOR ELEVATION
SCALE: 1/2" = 1'-0"
RM 109



14 INTERIOR ELEVATION
SCALE: 1/2" = 1'-0"
RM 109

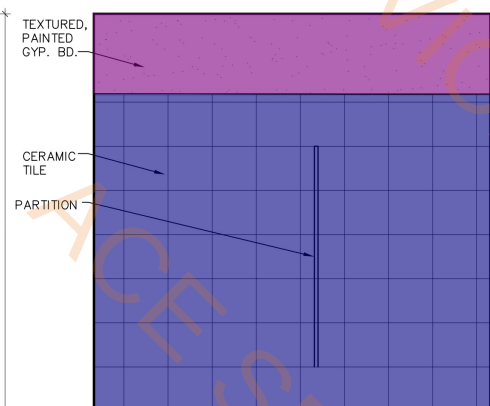

15 INTERIOR ELEVATION
SCALE: 1/2" = 1'-0"
RM 109

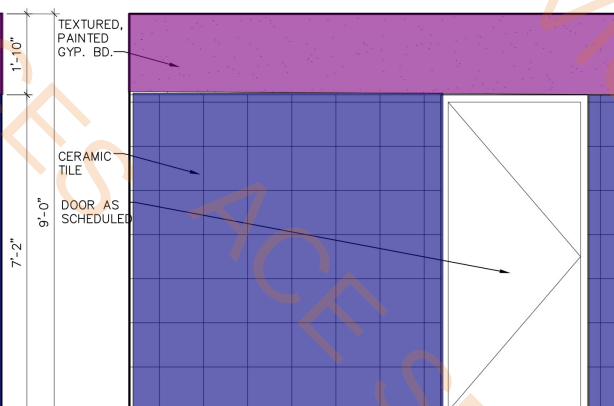

16 INTERIOR ELEVATION
SCALE: 1/2" = 1'-0"
RM 109

Ceramic Tile
 Paint @ Gyp Board

574.8 SQ FT
159.3 SQ FT

GENERAL NOTES


ACCESSORIES SHOWN ARE MANUFACTURED BY "AMERICAN STANDARD" UNLESS OTHERWISE NOTED.
GRAB BARS SHALL HAVE SATIN FINISH.
GRAB BARS SHALL HAVE SERIES 236 ANCHOR PLATES (CONCEALED BLOCKING).
ACCESSORIES ARE TO HAVE SATIN STAINLESS STEEL FINISH UNLESS OTHERWISE NOTED.
IDE "TRUEBRO" INSULATION AT SINK WASTE AND WATER SUPPLY LINES.
HANDICAP ACCESSIBLE FIXTURE AREA 30" x 48" OR 5'-0" DIAMETER TURNING RADIUS
ELEVATE APPROVED MANUFACTURER SELECTED, SUBMIT CATALOG CUTS OF BOTH THE "AMERICAN STANDARD" UNIT AND EQUIVALENT
NATIVE MANUFACTURER UNIT.

TOILET ACCESSORIES SCHEDULE

MARK	DESCRIPTION	MFG.	MODEL NO.
A	36" S.S. GRAB BAR	ASI	3200
B	42" S.S. GRAB BAR	ASI	3200
C	TOILET PAPER HOLDER	ASI	7305-2B
D	24" X 36" FRAMED MIRROR	ASI	0620
E	PAPER TOWEL / WASTE UNIT	ASI	0469-9
F	SOAP DISPENSER	GJ	GJO02201

NOTE: MANUFACTURER & MODEL NUMBERS ARE FOR BIDDING PURPOSES,
SUBMIT CUT SHEETS OF ORIGINAL MODEL (CALLED OUT ABOVE) AND
SUBSTITUTION REQUEST FOR SUBSTITUTION CONSIDERATION.

TYPICAL MOUNTING HEIGHTS

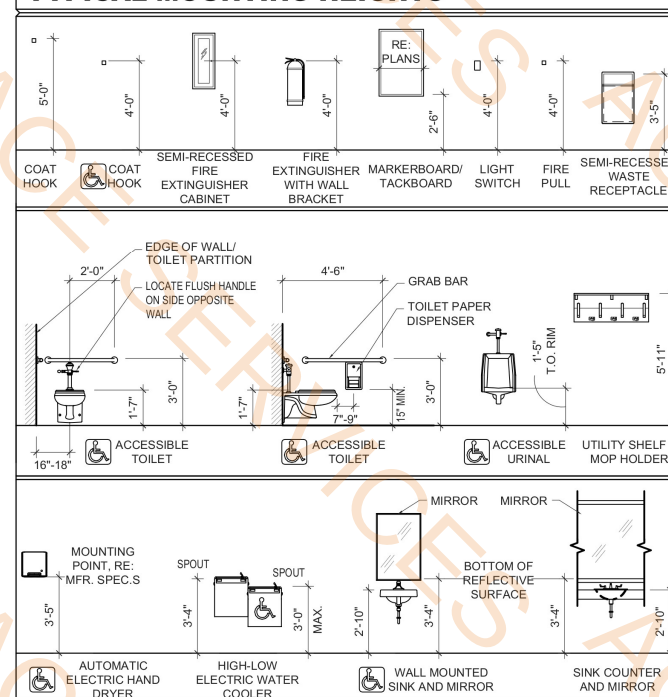



APPROVED

Reviewed for Code Compliance
ProjectName: C2-25-003004
Date: 9/23/2025
Approved plans in no way
excludes items that may be
found in the field and shall not
be construed to be a permit or
approval of any violation of any
code provision.




**NATIONWIDE
CONSTRUCTION**
DESIGN - BUILD - COMPANY
721 South 5th Avenue, Mansfield TX 76063
Phone (817) 473-0484 Fax (817) 473-0159
www.nationwideconstruction.com



VERDEXIUM
2251 HERITAGE PKWY
Mansfield, TX 76063

DATE ISSUED:
6/25/2025
REVISIONS:

SHEET CONTENTS:
MILLWORK
ELEVATIONS/
SECTIONS
SHEET NUMBER:
A-7.2

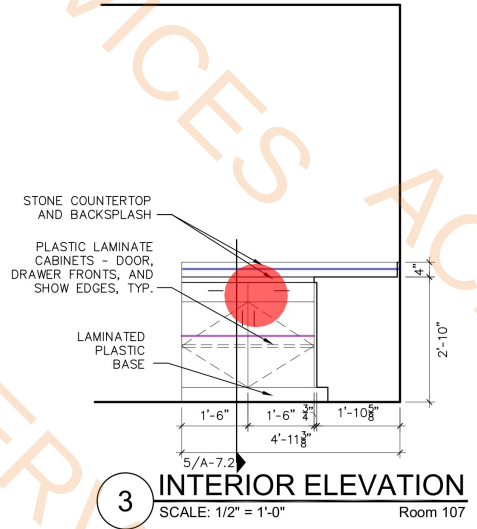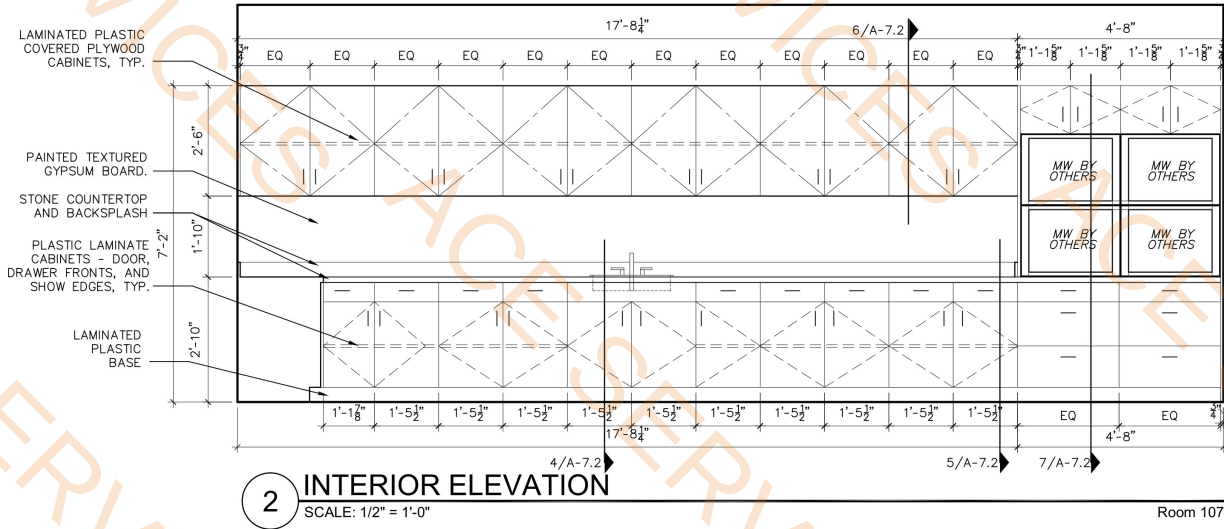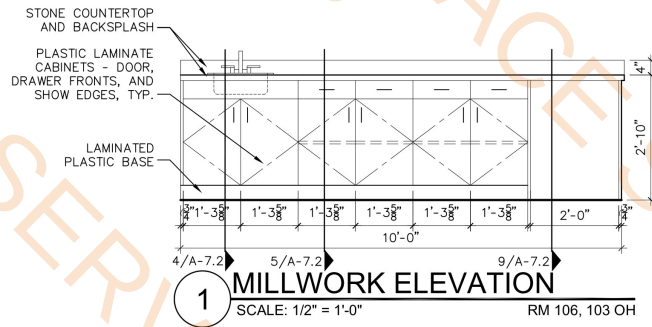

GENERAL MILLWORK NOTES:

- ALL CONSTRUCTION TO COMPLY WITH BUILDING CODES AS LISTED ON COVER SHEET.
- REFER TO SHEETS A-0.01 & A-0.02 FOR HANDICAP ACCESSIBILITY STANDARDS.
- MILLWORK FUNCTIONS, MATERIALS, AND FINISHES TO BE VERIFIED AND CHOSEN BY OWNER WHERE NOT COVERED BY CONTRACT.

2'D x 3'L Stone Countertop
4"H Backsplash
2'D x 2'H Base Cabinets

1.0 EA
5.0 FT
3.0 FT

