

PRINT UPDATE
01/12/25

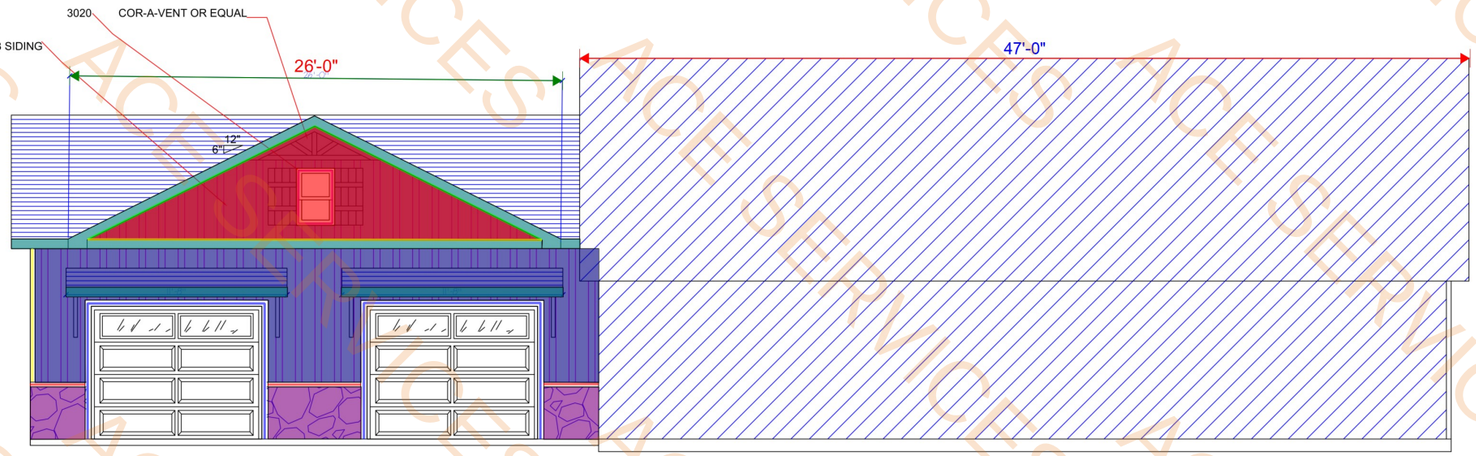

FRONT ELEVATION
SCALE: ¼" = 1'-0"

Vinyle B & B Siding	608.1 SQ FT
Stones	206.1 SQ FT
2x6 Sub Fascia	89.7 SQ FT
Stone Capping	65.8 FT
Corner Beat	28.1 FT
Door Trim	69.7 FT
Window Trim	95.6 FT
2x6 Exterior Wall, 16" O.C	162.3 SQ FT
2x6 Top Plate	58.7 FT
2x6 Bottom Plate	53.5 FT

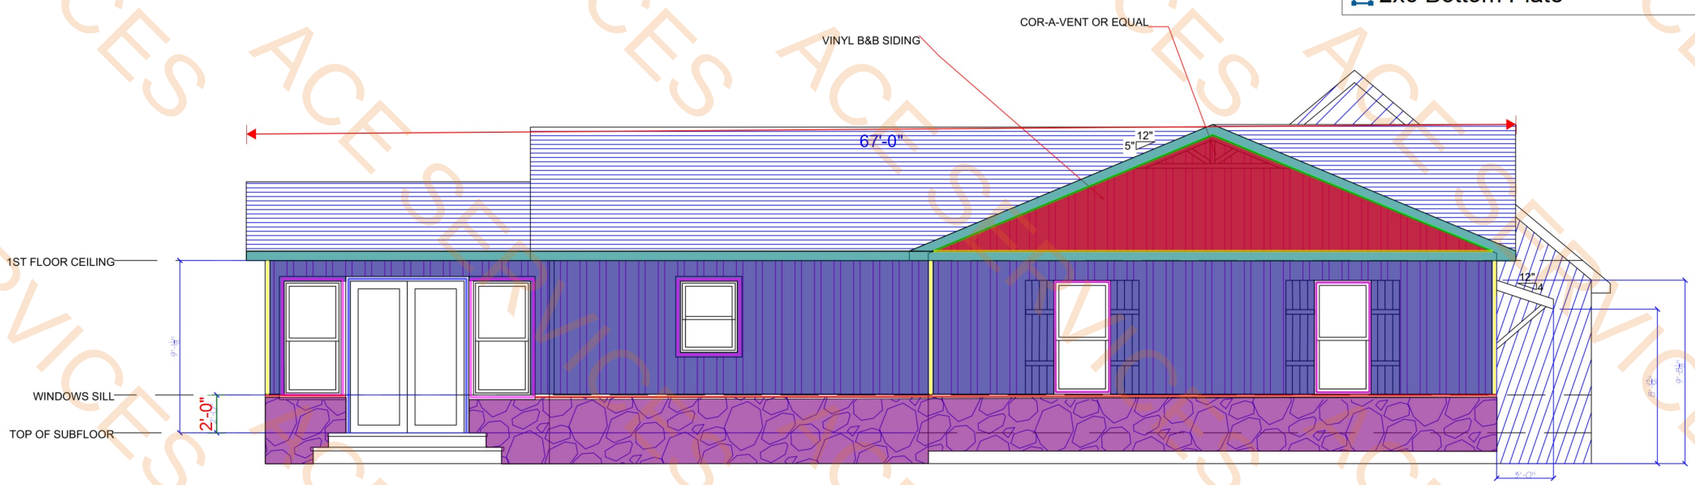


LEFT ELEVATION
SCALE: ¼" = 1'-0"

CLIENT: JACOB STOECKEL
ADDRESS: N/A
TITLE: FRONT AND LEFT ELEVATION

DRAWN BY: CJT	SCALE: 1/4"=1'-0"	SNOW LOAD: 30 PSF	WIND LOAD: 90 MPH (25 PSF)	A1
FILE NAME: TP	LAYER:	COUNTY: N/A	TOWNSHIP: N/A	STATE: PA


ACE SERVICES

PRINT UPDATE
01/12/25

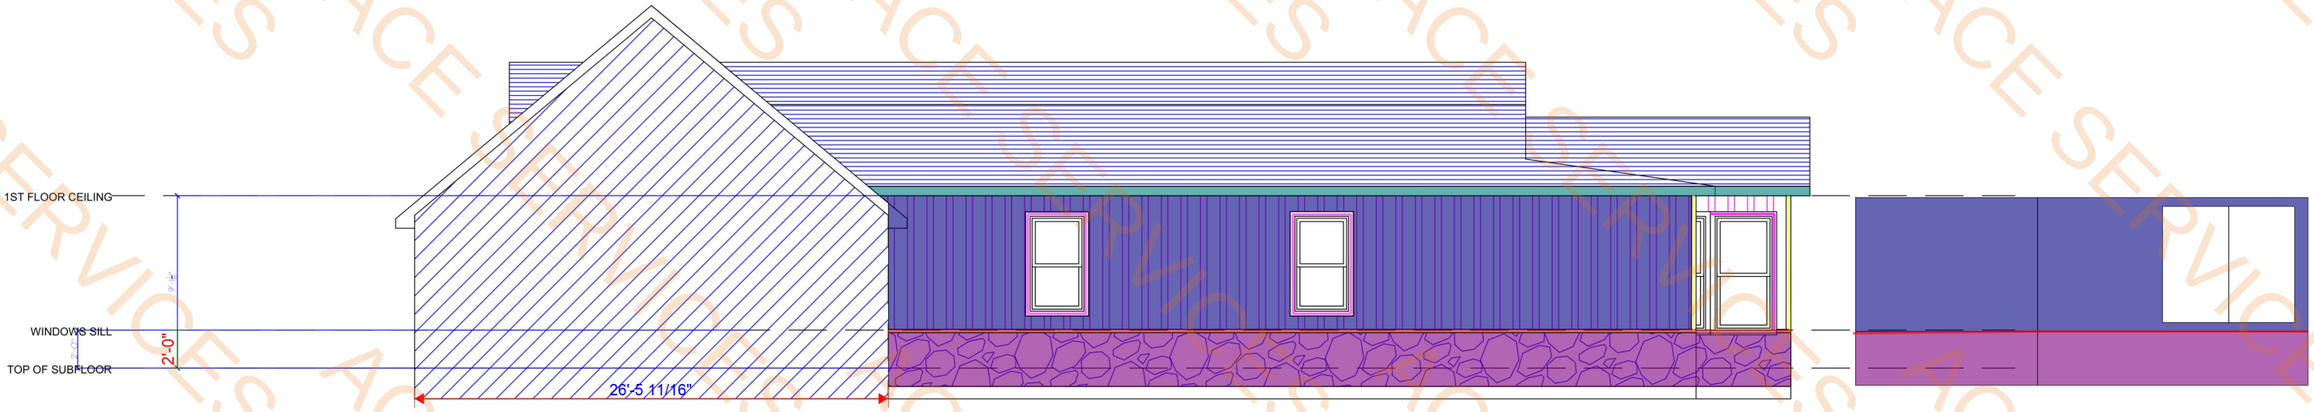

RIGTH ELEVATION
SCALE: ¼" = 1'-0"

Vinyle B & B Siding	928.2 SQ FT
Stones	400.0 SQ FT
2x6 Sub Fascia	82.7 SQ FT
Stone Capping	141.4 FT
Corner Beat	42.8 FT
Window Trim	122.6 FT
Door Trim	41.1 FT
2x6 Exterior Wall, 16" O.C	179.8 SQ FT
2x6 Top Plate	66.8 FT
2x6 Bottom Plate	63.7 FT

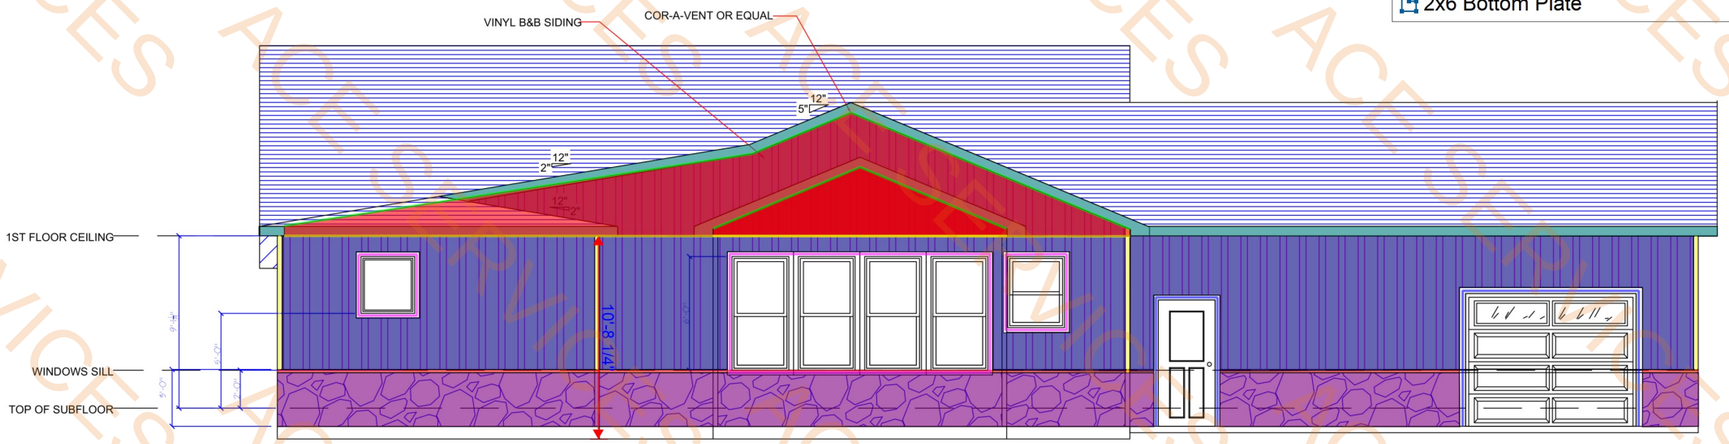


REAR ELEVATION
SCALE: ¼" = 1'-0"

CLIENT: JACOB STOECKEL
ADDRESS: N/A
TITLE: REAR AND RIGHT ELEVATION


DRAWN BY: TJT	SCALE: 1/4"=1'-0"	SNOW LOAD: 30 PSF	WIND LOAD: 90 MPH (25 PSF)	A2
FILE NAME: TD	LAYER:	COUNTY: N/A	TOWNSHIP: N/A	STATE: PA


ACE SERVICES


PRINT UPDATE
01/12/25

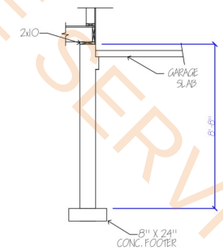

DETAIL 3/A3

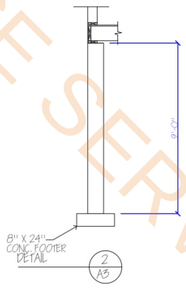

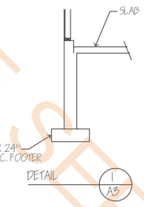

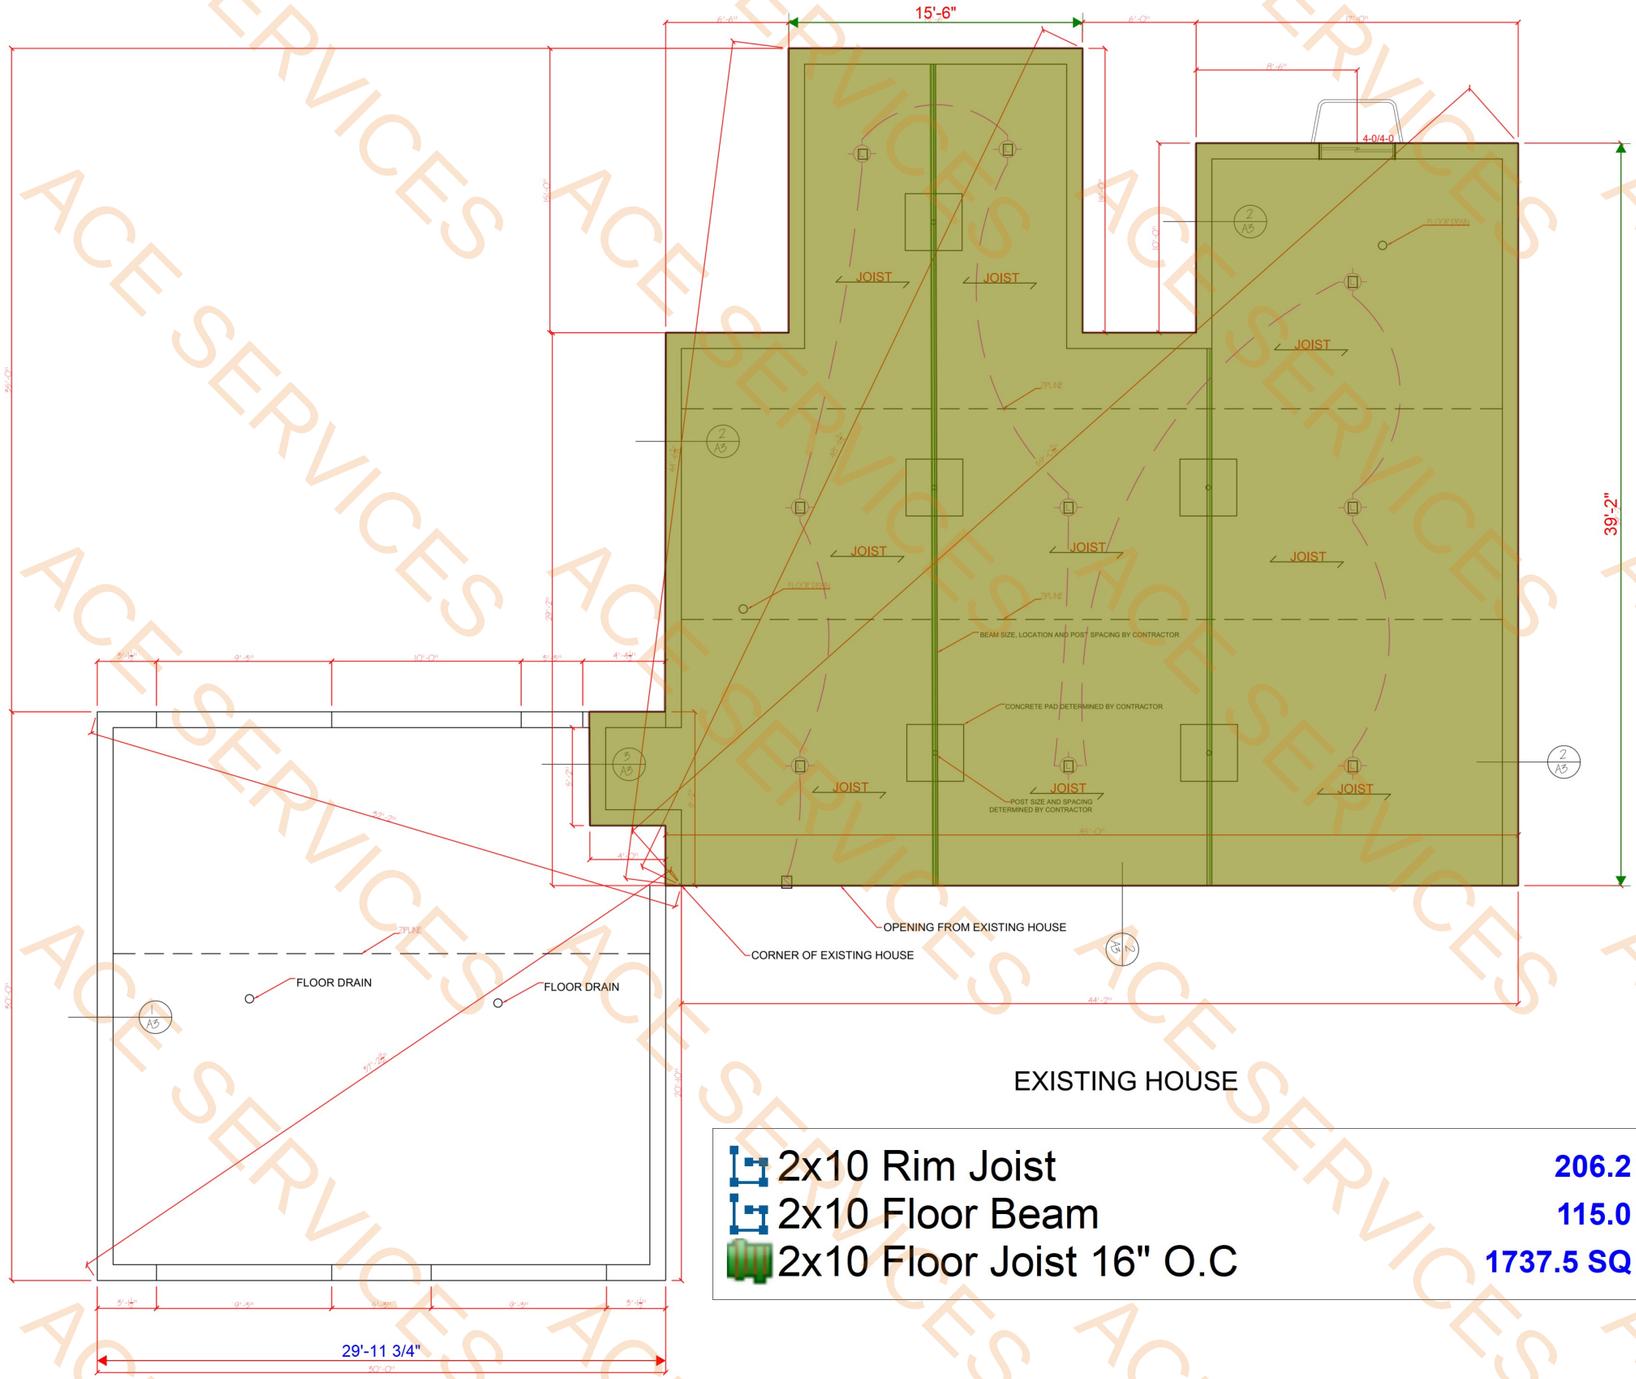

FOUNDATION

EXISTING HOUSE

2x10 Rim Joist	206.2 FT
2x10 Floor Beam	115.0 FT
2x10 Floor Joist 16" O.C	1737.5 SQ FT

CLIENT: JACOB STOECKEL
ADDRESS: N/A
TITLE: FOUNDATION PLAN


DRAWN BY: TJT	SCALE: 1/4"=1'-0"	SNOW LOAD: 50 PSF	WIND LOAD: 90 MPH (29 PSF)	A3
FILE NAME: TD	LAYER:	COUNTY: N/A	TOWNSHIP: N/A	STATE: PA

ACE SERVICES

PRINT UPDATE
01/12/25

FIRST FLOOR = 1520 sqf.
TOTAL SQUARE FOOTAGE= 1520 sqf.
REAR CLOSED PORCH SQUARE FEET = 233 sqf.
GARAGE SQUARE FOOTAGE =900 sqf.
Note: Total Square Footage is calculated using the exterior dimensions of conditioned space on each living level. Second floor square square footage includes volume square footage.

2x6 Exterior Wall, H: 9'-0"	124.8 FT
2x6 Interior Wall, H: 9'-0"	58.5 FT
2x4 Interior Wall, H: 9'-0"	16.5 FT
2x4 Interior Wall, H: 9'-0" (1 W.R)	34.7 FT
2x6 Exterior Garage Wall, H: 9'-0"	62.2 FT
2x6 Exterior Garage Wall, H: 2'-0"	27.0 FT
2x6 Exterior Wall, H: 9'-0" (1 WR)	19.5 FT

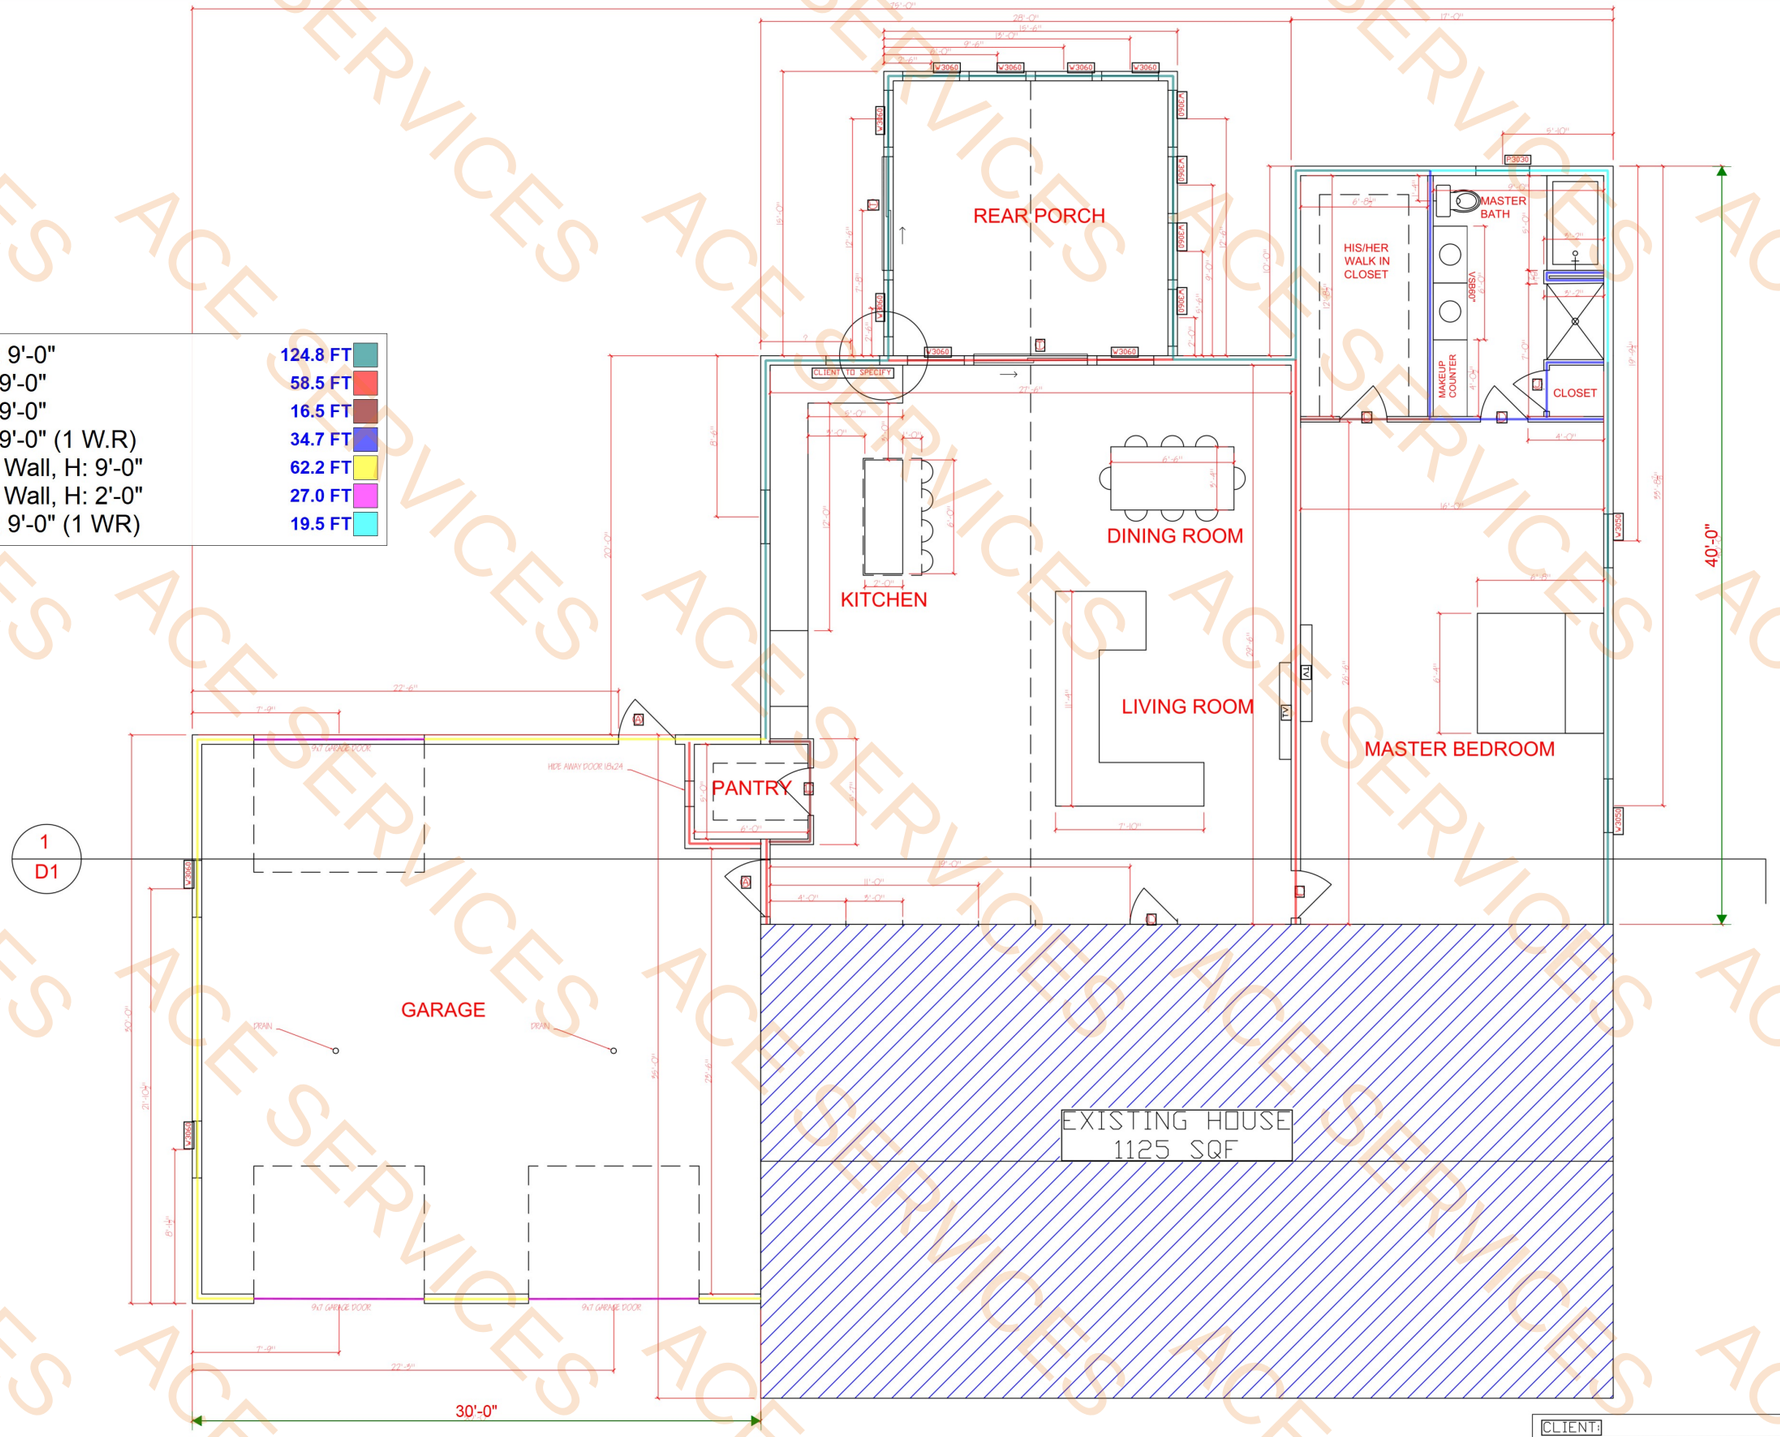

DOOR SCHEDULE		
SIZES	ROUGH OPENING	TYPE
A	36 5/8" X 82"	5/0 EXT.
A+1	48 1/4" X 82"	1'-12" SOLT.
A+2	84 1/4" X 82"	2'-12" SOLT.
A+3	84 1/4" X 84 1/4"	2'-5" + TRANS
A4	96 1/4" X 82"	1'-14" SOLT.
A42	84 1/4" X 82"	2'-14" SOLT.
AA	76 5/8" X 82"	6' DBL DOOR
AL	38 5/8" X 81 1/2"	LEGACY DOOR
AL2	61" X 81 1/2"	1'-12" SOLT.
AL22	64 1/2" X 81 1/2"	2'-12" SOLT.
AL14	55 1/2" X 81 1/2"	1'-14" SOLT.
AL24	68 1/2" X 81 1/2"	2'-14" SOLT.
AL20	79" X 81 1/2"	DOUBLE LEG
AL21	68" X 97"	DD WIDTRANS
AW	74 1/2" X 98"	DD W/ TRANS
B	34 5/8" X 82"	3/0 EXT.
B2	46 5/8" X 82"	5/0 EXT.
BB	52 1/4" X 82"	6' 6 EXT.
C	71 1/4" X 80"	PWDO
D	72 1/4" X 80 1/2"	PWDO
D2	71 1/4" X 79 7/8"	6' PWD
DT	72" X 80 6/8"	6' PWD
DD	57 1/4" X 80 5/8"	5' PWD
E	71 1/4" X 80"	PWHO68
E1	59" X 80"	PWH968
E2	59" X 80"	PWHO68
E5	96" X 86"	PWHO611
E4	72" X 86"	PWHO611
EB	36 3/4" X 82 1/8"	PWB
EF	96" X 96"	PWHO810
G	14" X 82 1/2"	1/0 SGL. INT.
G2	26" X 82 1/2"	1/0 DBL. INT.
G6	16" X 82 1/2"	1/2 SGL. INT.
G08	30" X 82 1/2"	1/2 DBL. INT.
G02	30" X 82 1/2"	1/2 DBL. INT.
H	38" X 82 1/2"	1/4 SGL. INT.
HH	58" X 82 1/2"	1/4 DBL. INT.
I	20" X 82 1/2"	1/6 SGL. INT.
I2	58" X 82 1/2"	1/6 DBL. INT.
II	22" X 82 1/2"	1/8 SGL. INT.
I82	42" X 82 1/2"	1/8 DBL. INT.
J	28" X 82 1/2"	2/0 SGL. INT.
J2	60" X 82 1/2"	2/0 DBL. INT.
J2A	90" X 114"	4' COMBO
K	28" X 82 1/2"	2&2 SGL. INT.
K2	54" X 82 1/2"	2/2 DBL. INT.
KK	30" X 82 1/2"	2/4 SGL. INT.
KK2	58" X 82 1/2"	2/4 DBL. INT.
L	32" X 82 1/2"	2/6 SGL. INT.
L2	62" X 82 1/2"	2/6 DBL. INT.
M	34" X 82 1/2"	2/8 SGL. INT.
M2	66" X 82 1/2"	2/8 DBL. INT.
N	36" X 82 1/2"	3/0 SGL. INT.
N2	74" X 82 1/2"	3/0 DBL. INT.
NN	44" X 82 1/2"	3/6 SGL. INT.
NN2	86" X 82 1/2"	3/6 DBL. INT.
O	30" X 82 1/2"	2/6 BIFOLD
P	36" X 82 1/2"	3/0 BIFOLD
Q	60" X 82 1/2"	4/0 BIFOLD
R	72" X 82 1/2"	5/0 BIFOLD
S	74" X 82 1/2"	6/0 BIFOLD
T	72" X 82"	6/0 EXT. PATIO
U	62" X 84"	5/0 INT. PATIO
UU	74" X 84"	6/0 INT. PATIO
V	48" X 84 1/2"	2/0 POCKET
VV	96" X 84 1/2"	2/2 POCKET
W	96" X 84 1/2"	2/4 POCKET
W2	61" X 84 1/2"	2/6 POCKET
W3	73" X 84 1/2"	3/0 POCKET
W4	121" X 84 1/2"	5/0 POCKET
W5	122" X 84 1/2"	2/6 DBL. PKT.
W6	126" X 84 1/2"	2/8 DBL. PKT.
W6	146" X 84 1/2"	3/0 DBL. PKT.
W2	48 1/4" X 85"	4/0 INT. SOLID
X	61 1/4" X 85"	5/0 INT. SOLID
Y	73 1/4" X 85"	6/0 INT. SOLID
Y2	109 1/4" X 85"	9/0 INT. SOLID
Z	50" X 85"	4/0 EXT. PATIO
PS4	96" X 80 1/16"	8/0 INT. SLIDER
MC1	14" W X 18" H X 6.2" D	MEDICINE CABINET


NOTE:
1) ½" DRYWALL SCREWED NAILED AND GLUED, PROPERLY SANDED AND FINISHED ON ALL INTERIOR WALLS.
2) MOISTURE RESISTANT DRYWALL TO BE INSTALLED AROUND WHIRLPOOLS, ONE PEICE TUBS AND SHOWERS.
3) INSULATION IS TO BE INSTALLED IN COMPLIANCE WITH IECC
4) ½" DRYWALL TO BE INSTALLED ON ALL GARAGE WALLS ADJOINING LIVING SPACE
5) HOUSE WRAP INSTALLED BEHIND EXTERIOR WALLED SHOWER UNITS.

CLIENT: JACOB STOECKEL
ADDRESS: N/A
TITLE: FIRST FLOOR PLAN
DRAWN BY: TJT
SCALE: 1/4"=1'-0"
SNOW LOAD: 30 PSF
WIND LOAD: 90 MPH (26 PSF)
FILE NAME: TD
LAYER:
COUNTY: N/A
TOWNSHIP: N/A
STATE: PA

ACE SERVICES

PRINT UPDATE
01/12/25

Pre-Engineer Wood Trusses @ 24" O.C (2/12)	1600.3 SQ FT
Pre-Engineer Wood Trusses @ 24" O.C (5/12)	1800.3 SQ FT
Pre-Engineer Wood Trusses @ 24" O.C (6/12)	227.1 SQ FT
1'-0" Wide Vented Soffet	158.2 FT
1'-0" Wide Vented Soffet (2/12)	54.4 FT
1'-0" Wide Vented Soffet (5/12)	57.6 FT
1'-0" Wide Vented Soffet (6/12)	23.9 FT
Downspout	9.0 EA
Gutter (Assumed)	158.8 FT
Ice & Water Sheild	168.5 FT
Ice & Water Sheild (6/12)	44.9 FT
Ice & Water Sheild (2/12)	110.5 FT
Ice & Water Sheild (5/12)	98.3 FT
Vent at Ridge	127.2 FT

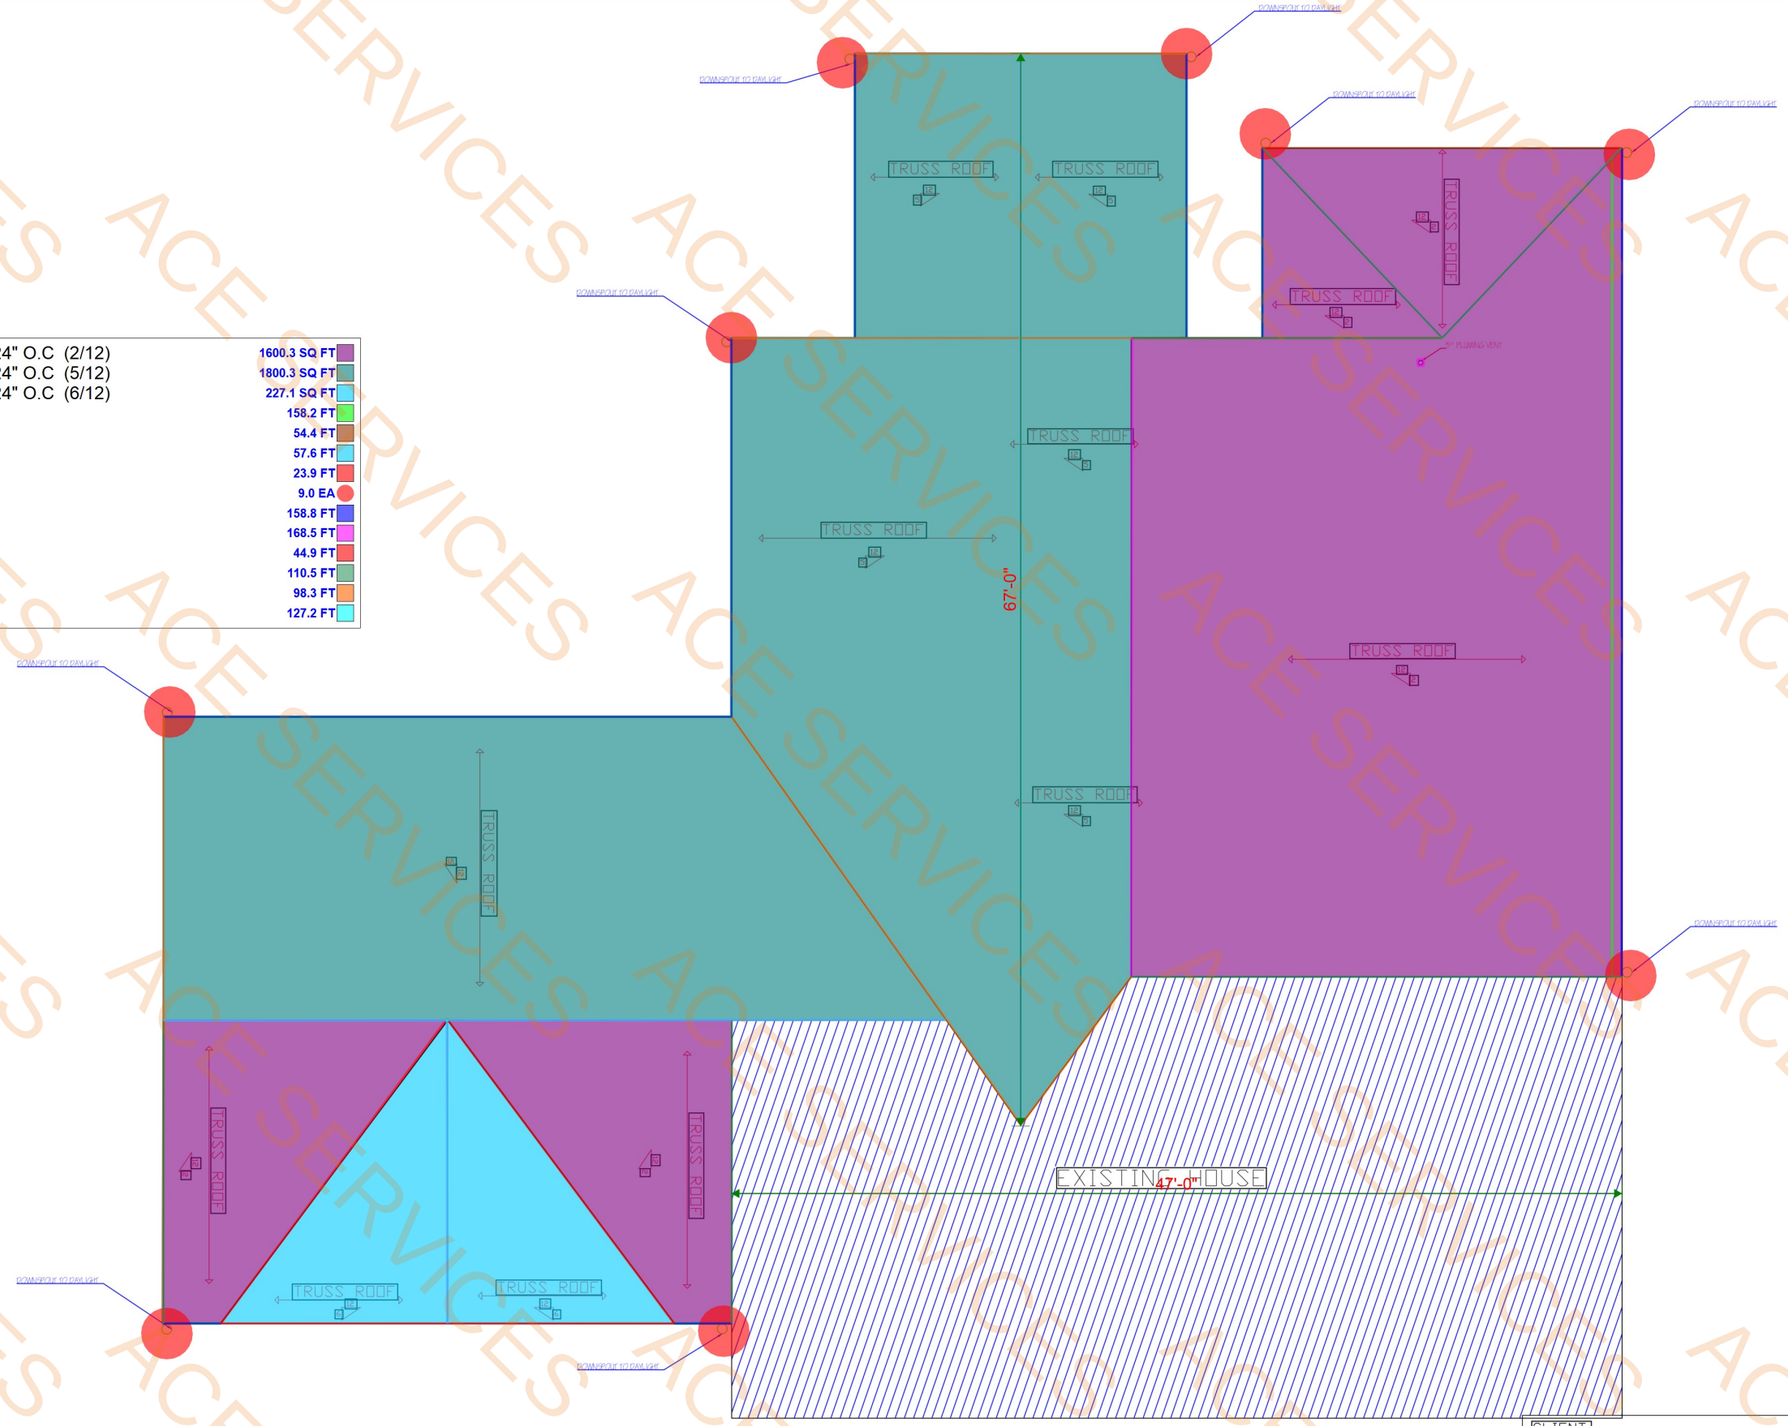

CLIENT: JACOB STOECKEL
ADDRESS: N/A
TITLE: ROOF PLAN

DRAWN BY: CJT	SCALE: 1/4"=1'-0"	SNOW LOAD: 30 PSF	WIND LOAD: 90 MPH (25 PSF)	A6
FILE NAME: TP	LAYER:	COUNTY: N/A	TOWNSHIP: N/A	STATE: PA

ACE SERVICES
NOT FOR CONSTRUCTION