
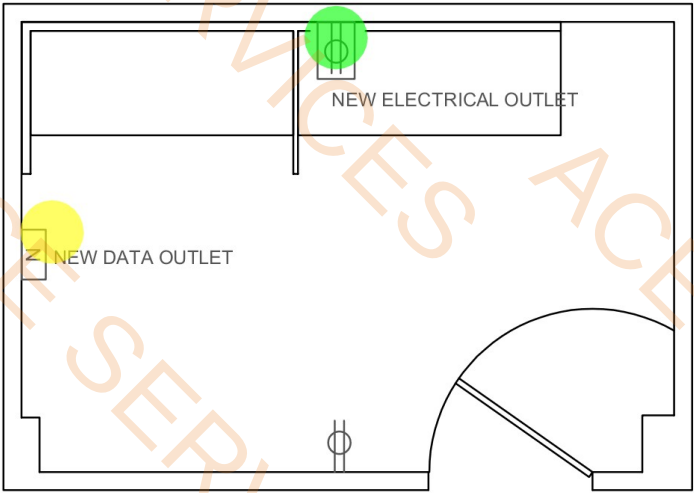



APPENDIX A

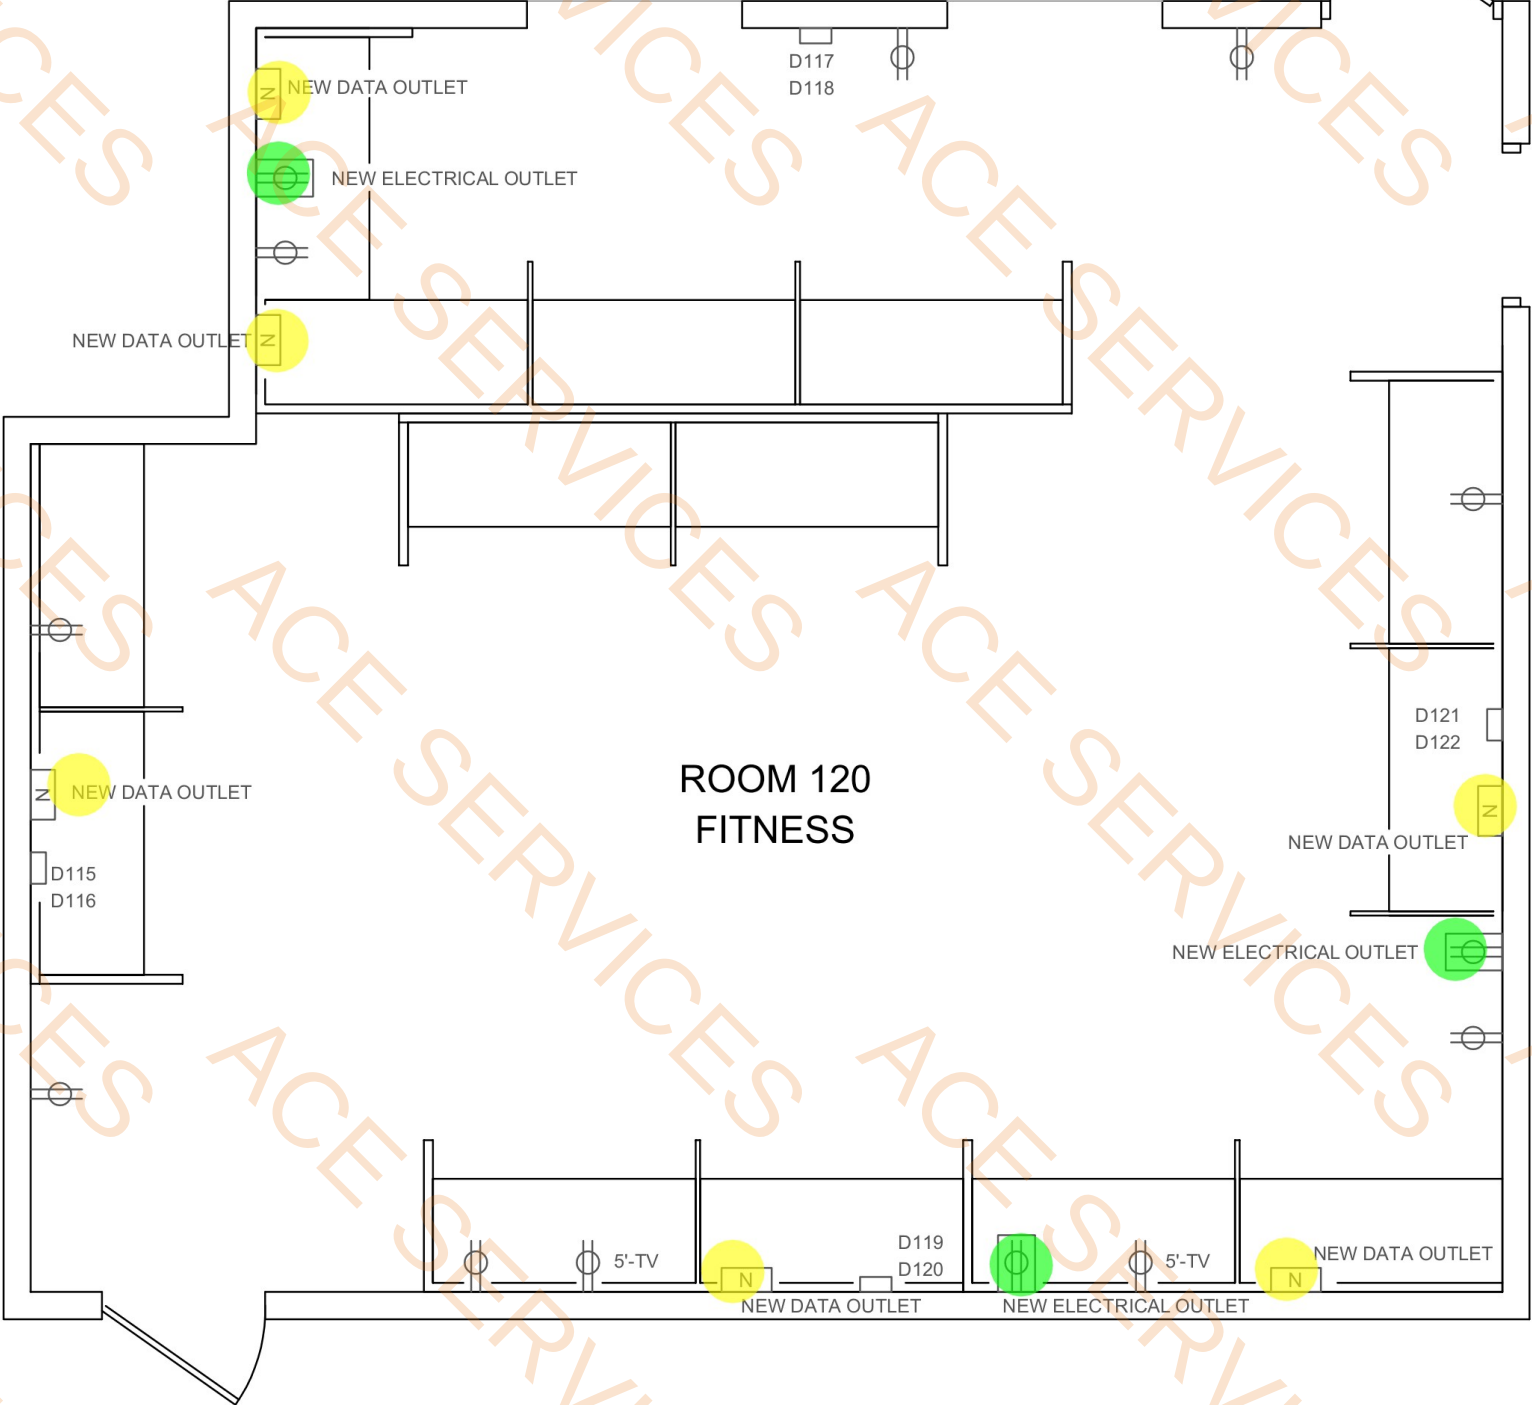

LEGEND:

- NEW ELECTRICAL OUTLET
- NEW DATA OUTLET
- EXISTING ELECTRICAL OUTLET
- EXISTING DATA OUTLET

CATALINA NEW WORKSTATIONS
ELECTRICAL AND DATA CONNECTIONS

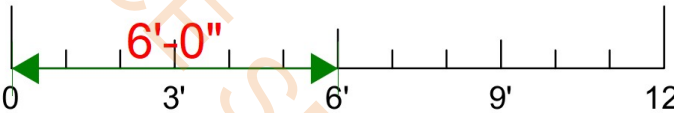

EL YUNQUE NF, 2024

- Electrical Outlet
- Data Outlet

4.0 EA

7.0 EA