



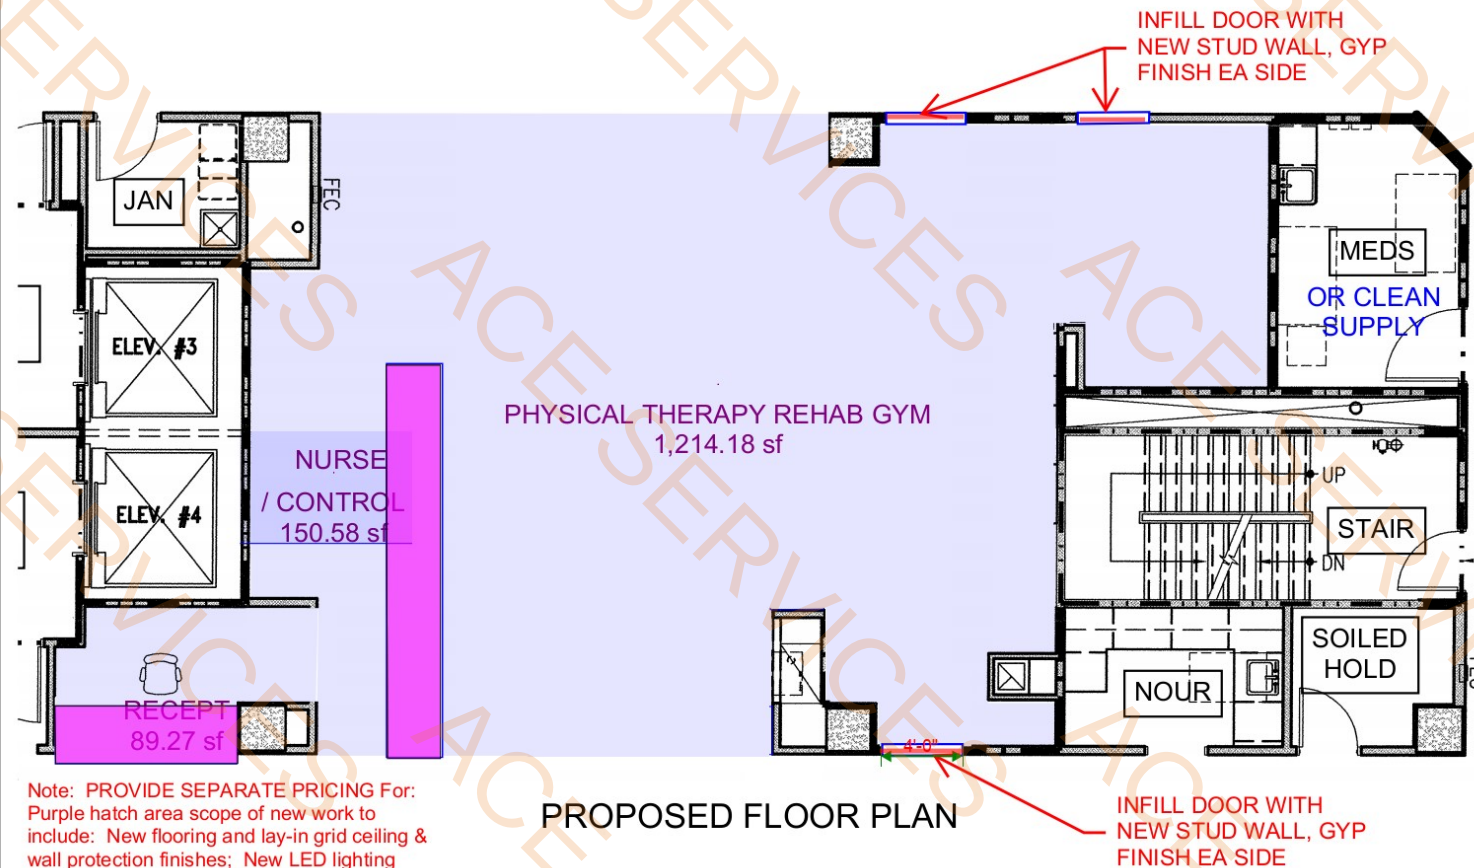

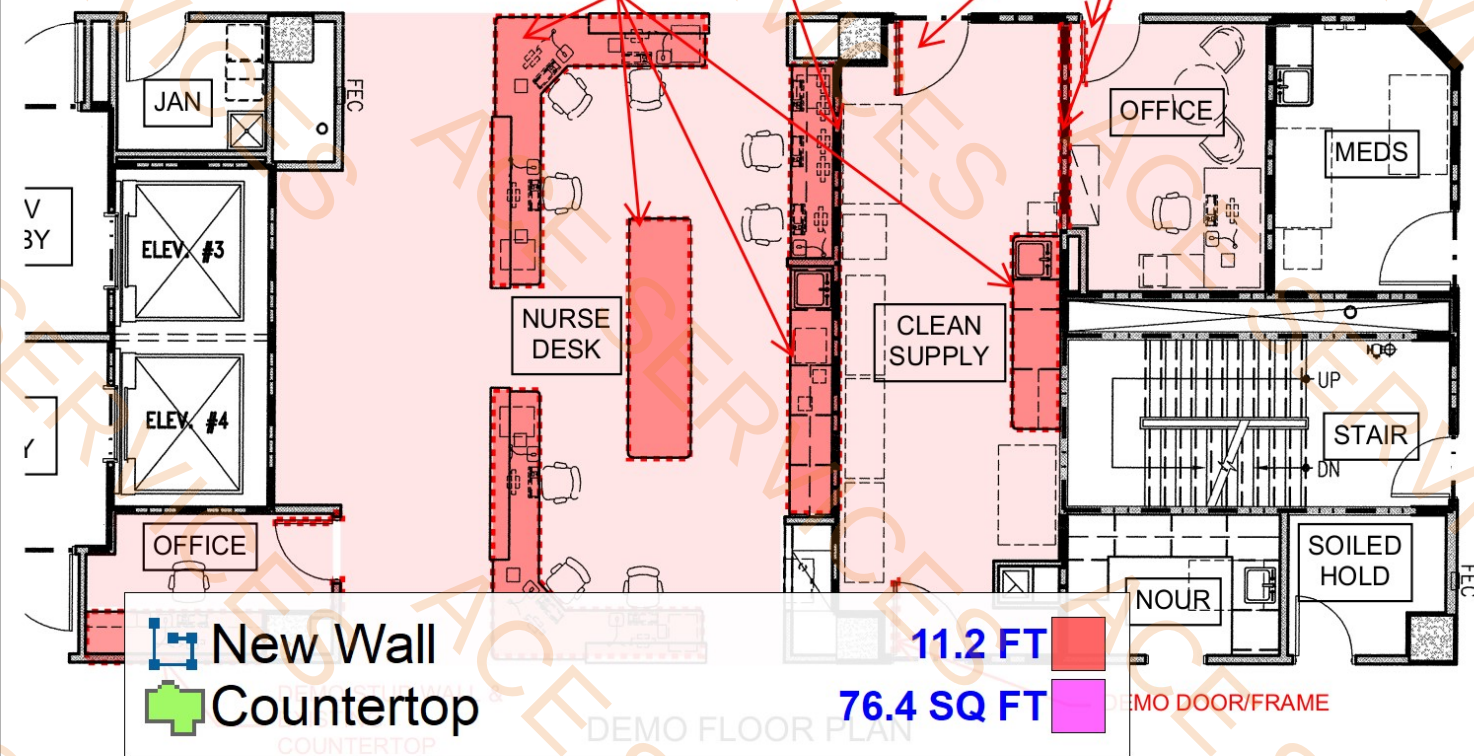


Note: Pink hatch highlight area scope of demo work to include: remove all flooring, ceiling, wall protection finishes; remove all lighting, ceiling diffusers, etc; all wall power/data/low voltage locations in demo walls to be taken back to ceiling and to be reworked in new floor plan.



Note: PROVIDE SEPARATE PRICING For: Purple hatch area scope of new work to include: New flooring and lay-in grid ceiling & wall protection finishes; New LED lighting fixtures; Reworked mechanical duct supply and return lines to new diffuser locations


Note: Pink hatch highlight area scope of demo work to include: remove all flooring, ceiling, wall protection finishes; remove all lighting, ceiling diffusers, etc; all wall power/data/low voltage locations in demo walls to be taken back to ceiling and to be reworked in new floor plan.

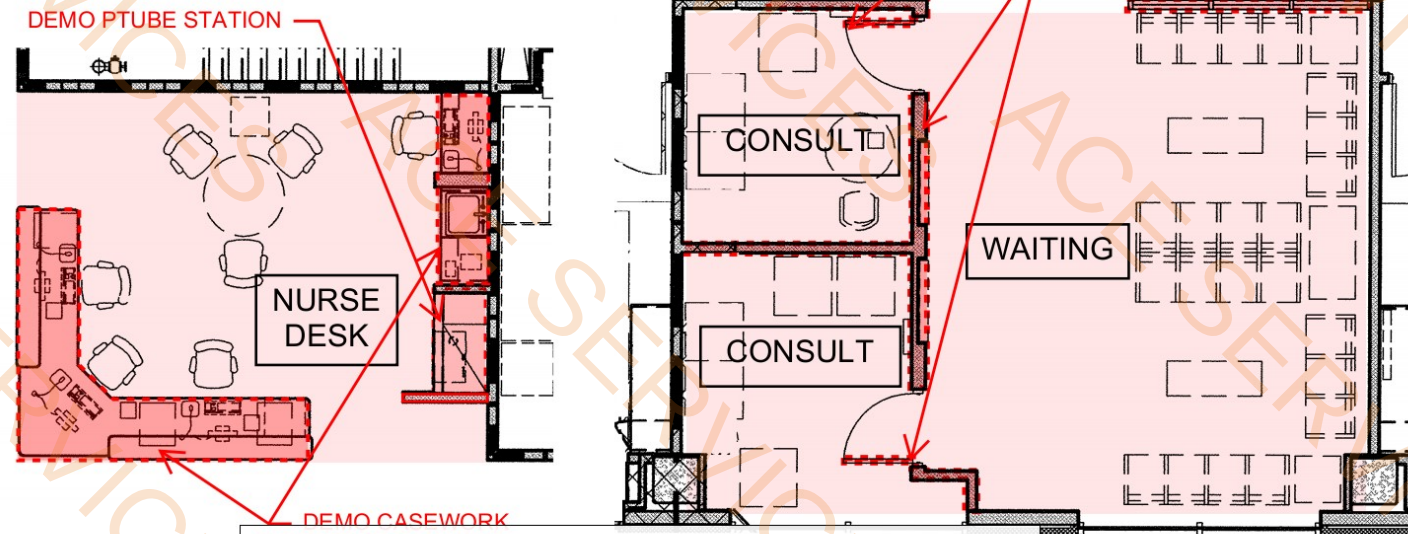

Existing N Countertop 44.5 SQ FT Waiting Area
 Base Cabinets 17.6 FT

DEMO FLOOR PLANS


NEW TYPICAL KITCHEN W/ APPLIANCES FOR OCCUPATIONAL REHAB THERAPY. NO EXHAUST HOOD

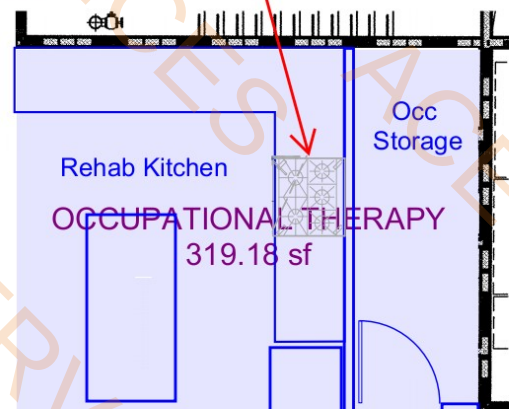

NEW DOOR/FRAME & WALL

New Occ Therapy Kitchen

NEW COUNTER/CASEWORK FOR ENTERTAINMENT AND ACTIVITY STORAGE 27'-6"

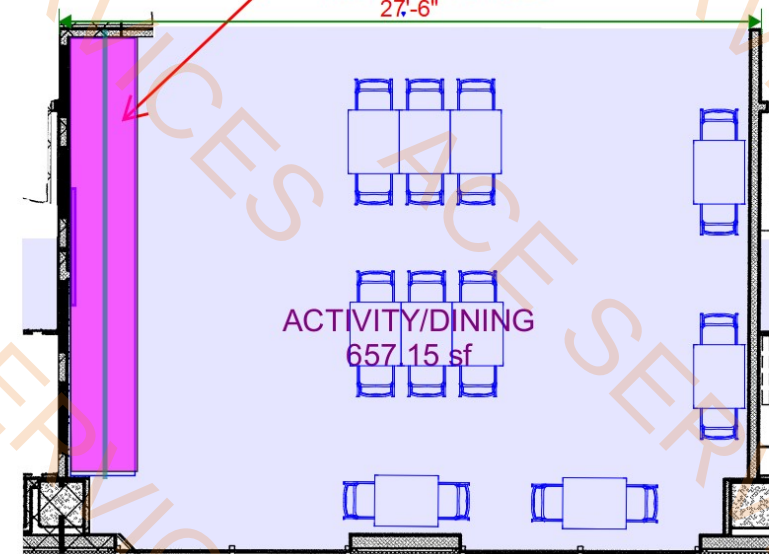


New Activity & Dining Area

PROPOSED FLOOR PLAN


Note: PROVIDE SEPARATE PRICING For: Purple hatch area scope of new work to include: New flooring and lay-in grid ceiling & wall protection finishes; New LED lighting fixtures; Reworked mechanical duct supply and return lines to new diffuser locations

Note: Pink hatch highlight area scope of demo work to include: remove all flooring, ceiling, wall protection finishes; remove all lighting, ceiling diffusers, etc; all wall power/data/low voltage locations in demo walls to be taken back to ceiling and to be reworked in new floor plan.

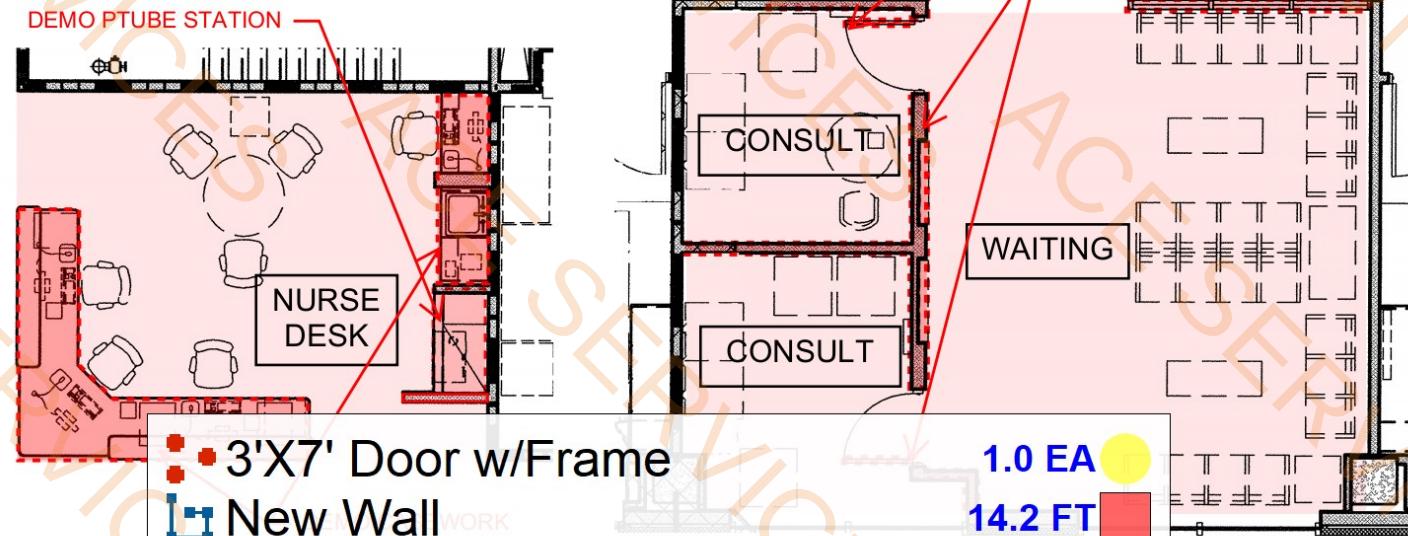


- 3'X7' Door w/Frame 1.0 EA
- New Wall 14.2 FT
- Countertop 84.7 SQ FT
- Refrigerator 1.0 EA
- Cooking Range 1.0 EA
- Wall & Base Cabinets 22.2 FT

NEW TYPICAL KITCHEN W/ APPLIANCES FOR OCCUPATIONAL REHAB THERAPY. NO EXHAUST HOOD

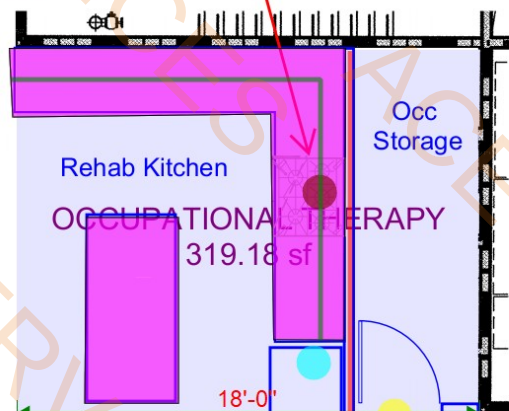

New Occ Therapy Kitchen

NEW COUNTER/CASEWORK FOR ENTERTAINMENT AND ACTIVITY STORAGE

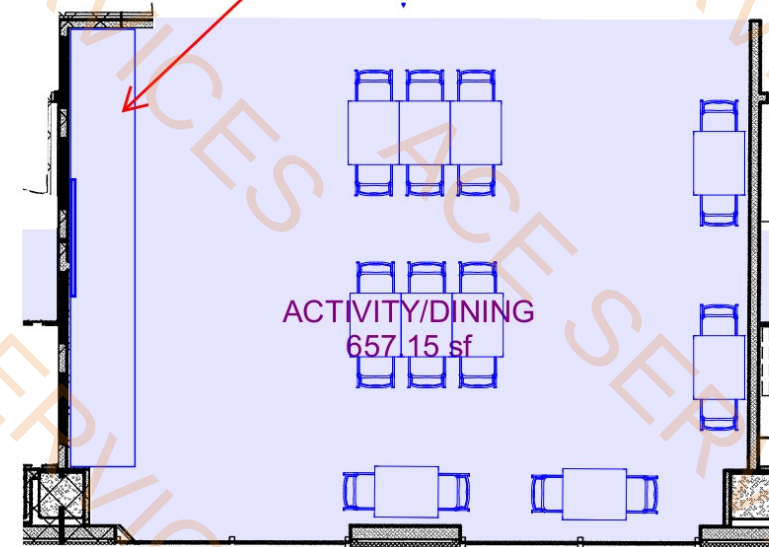

New Activity & Dining Area

Note: PROVIDE SEPARATE PRICING For: Purple hatch area scope of new work to include: New flooring and lay-in grid ceiling & wall protection finishes; New LED lighting fixtures; Reworked mechanical duct supply and return lines to new diffuser locations

PROPOSED FLOOR PLAN