



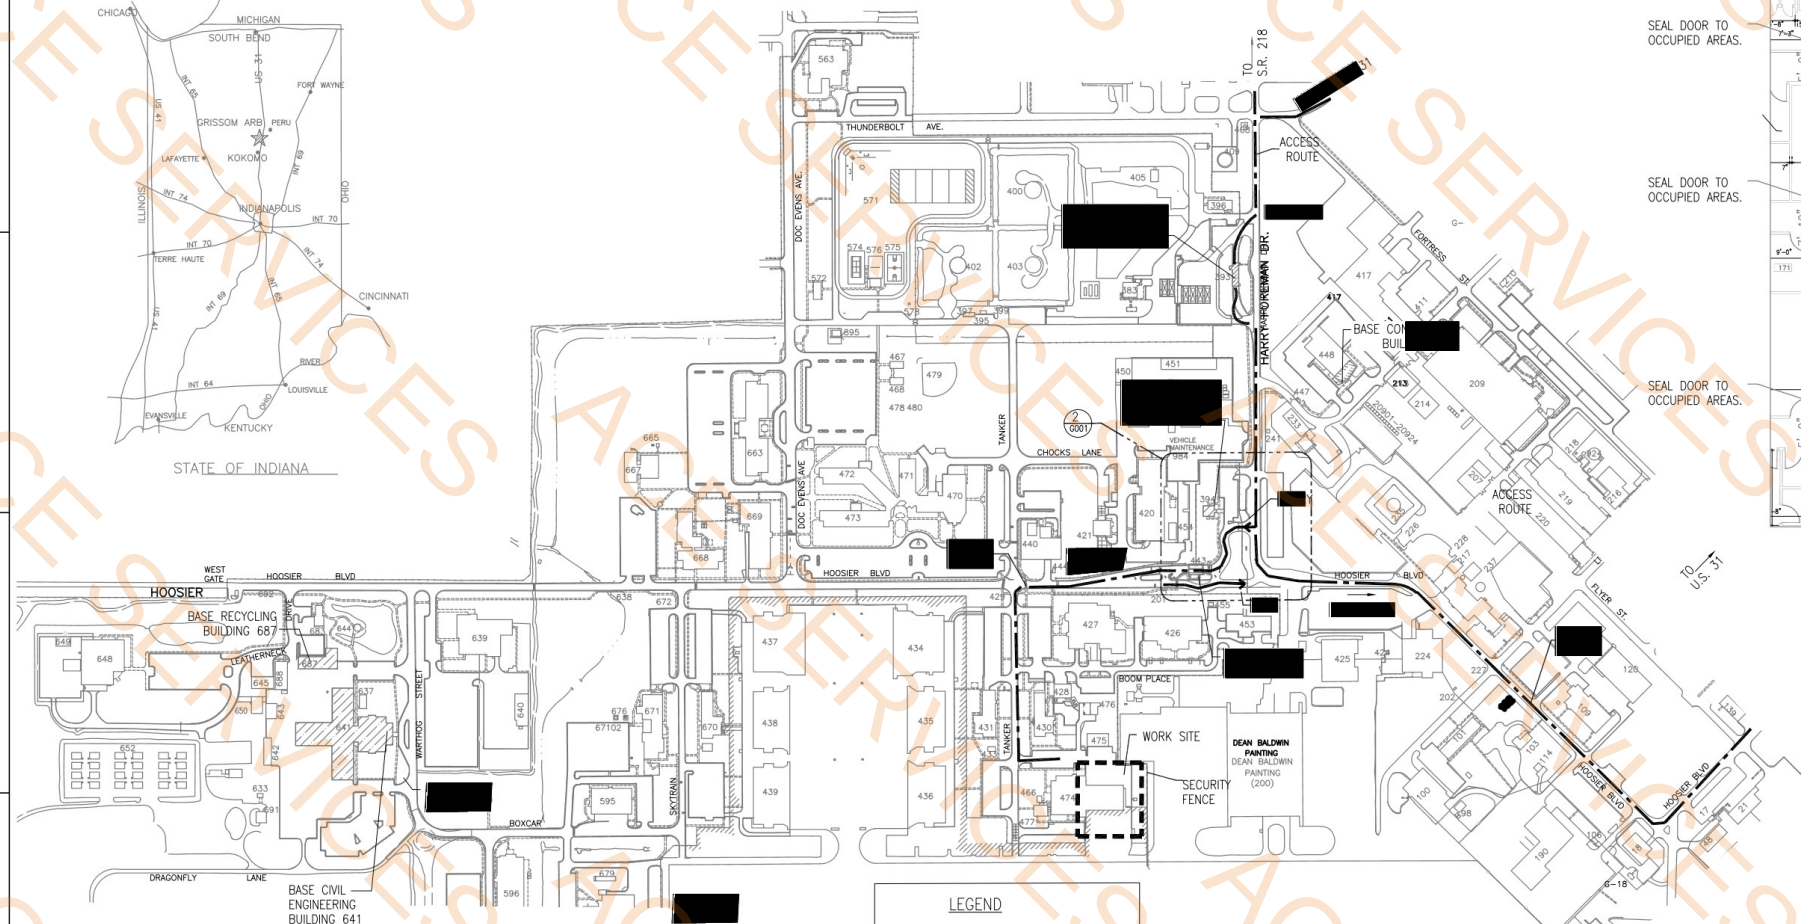

GRISSOM AIR RESERVE BASE INDIANA REPAIR FIRE STATION BAY FLOOR - FAC 474

CTGB 25-1000

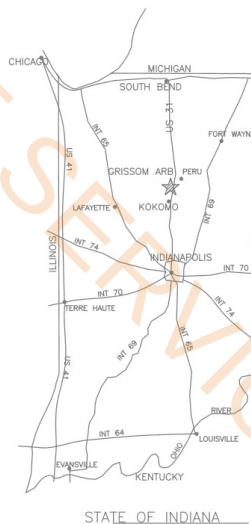

LEGEND
--- BASE PROPERTY
--- ACCESS ROUTE

Area For Removal And New Epoxy Floor Coating
4" W Yellow Stripping (33 LF Each Strip)




- GENERAL:
1. REMOVE EXISTING COATING ON BAY CONCRETE FLOORING
 2. SPACIFY CONCRETE, CLEAN FLOOR, REMOVE ALL CHEMICALS AND OILS, AND APPLY BONDING PRIMER TO SURFACE
 3. INSTALL NEW SLIP AND CHEMICAL RESISTANT COATING ON BAY FLOOR
 4. CARE SHALL BE TAKEN AT DOOR CORNERS TO BE SMOOTH AND LEVEL
 5. PROTECT FACILITY AND VEHICLES FROM DAMAGE DUE TO DEMOLITION AND INSTALLATIONS.

A1 PLAN-474
C106 SCALE: 1/16" = 1'-0"

9394.8 SQ FT
12.0 EA

- ACCESS POLICY
- *1 APPROVED ID OR PASS IS REQUIRED BEFORE ENTERING BASE.
 - *2 TRUCKS WILL NEED TO BE INSPECTED AT TRUCK INSPECTION BUILDING BEFORE ENTERING BASE.
 - *3 LARGE AXLE VEHICLES ENTERING THE BASE SHALL ADJUST DRIVING, SPEED AND TURNS TO COMPENSATE FOR SERPENTINE CURVES, CHECKPOINTS AND TURN AROUND.
 4. CONTRACTOR IS RESPONSIBLE FOR VERIFYING AND FOLLOWING ALL ACCESS POLICIES
 5. ACCESS TO BLDGS 762 IS THRU SECURE GATE TO AIRFIELD BUT WILL NOT REQUIRE FLIGHT LINE DRIVING

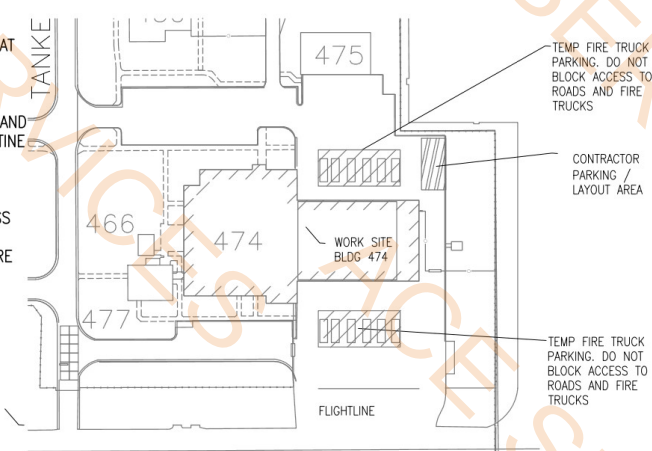

3 WORK AREAS
G001 NTS

PROJECT COORDINATION

Using Agency	ATO	
Real Property Manager	Construction Management	Communications
Bioenvironmental	Environmental Engineer	Operational Contracting
DoD Security Forces	Fire Chief	Safety
Approved	Approved	
Base Civil Engineer	Commander	



APPROVED BY:	
DATE:	
DESCRIPTION:	
PERSON:	

DESIGNED BY:	ANSID
WR	CONTRACT NO:
SK	F4654-X-XX-XXXX
REVIEWED BY:	JAWORSKI
SUBMITTED BY:	WAITE
CHIEF ENGINEERING FLIGHT	

PROJECT TITLE:
REPAIR FIRE STATION
BAY FLOOR, FAC 474

SHEET NAME:
TITLE SHEET

ISSUE DATE:	VER.
JAN 2025	1
PROJECT NO.	
CTGB 25-1000	
SHEET NUMBER	
G001	
SHEET 1 OF 2	