


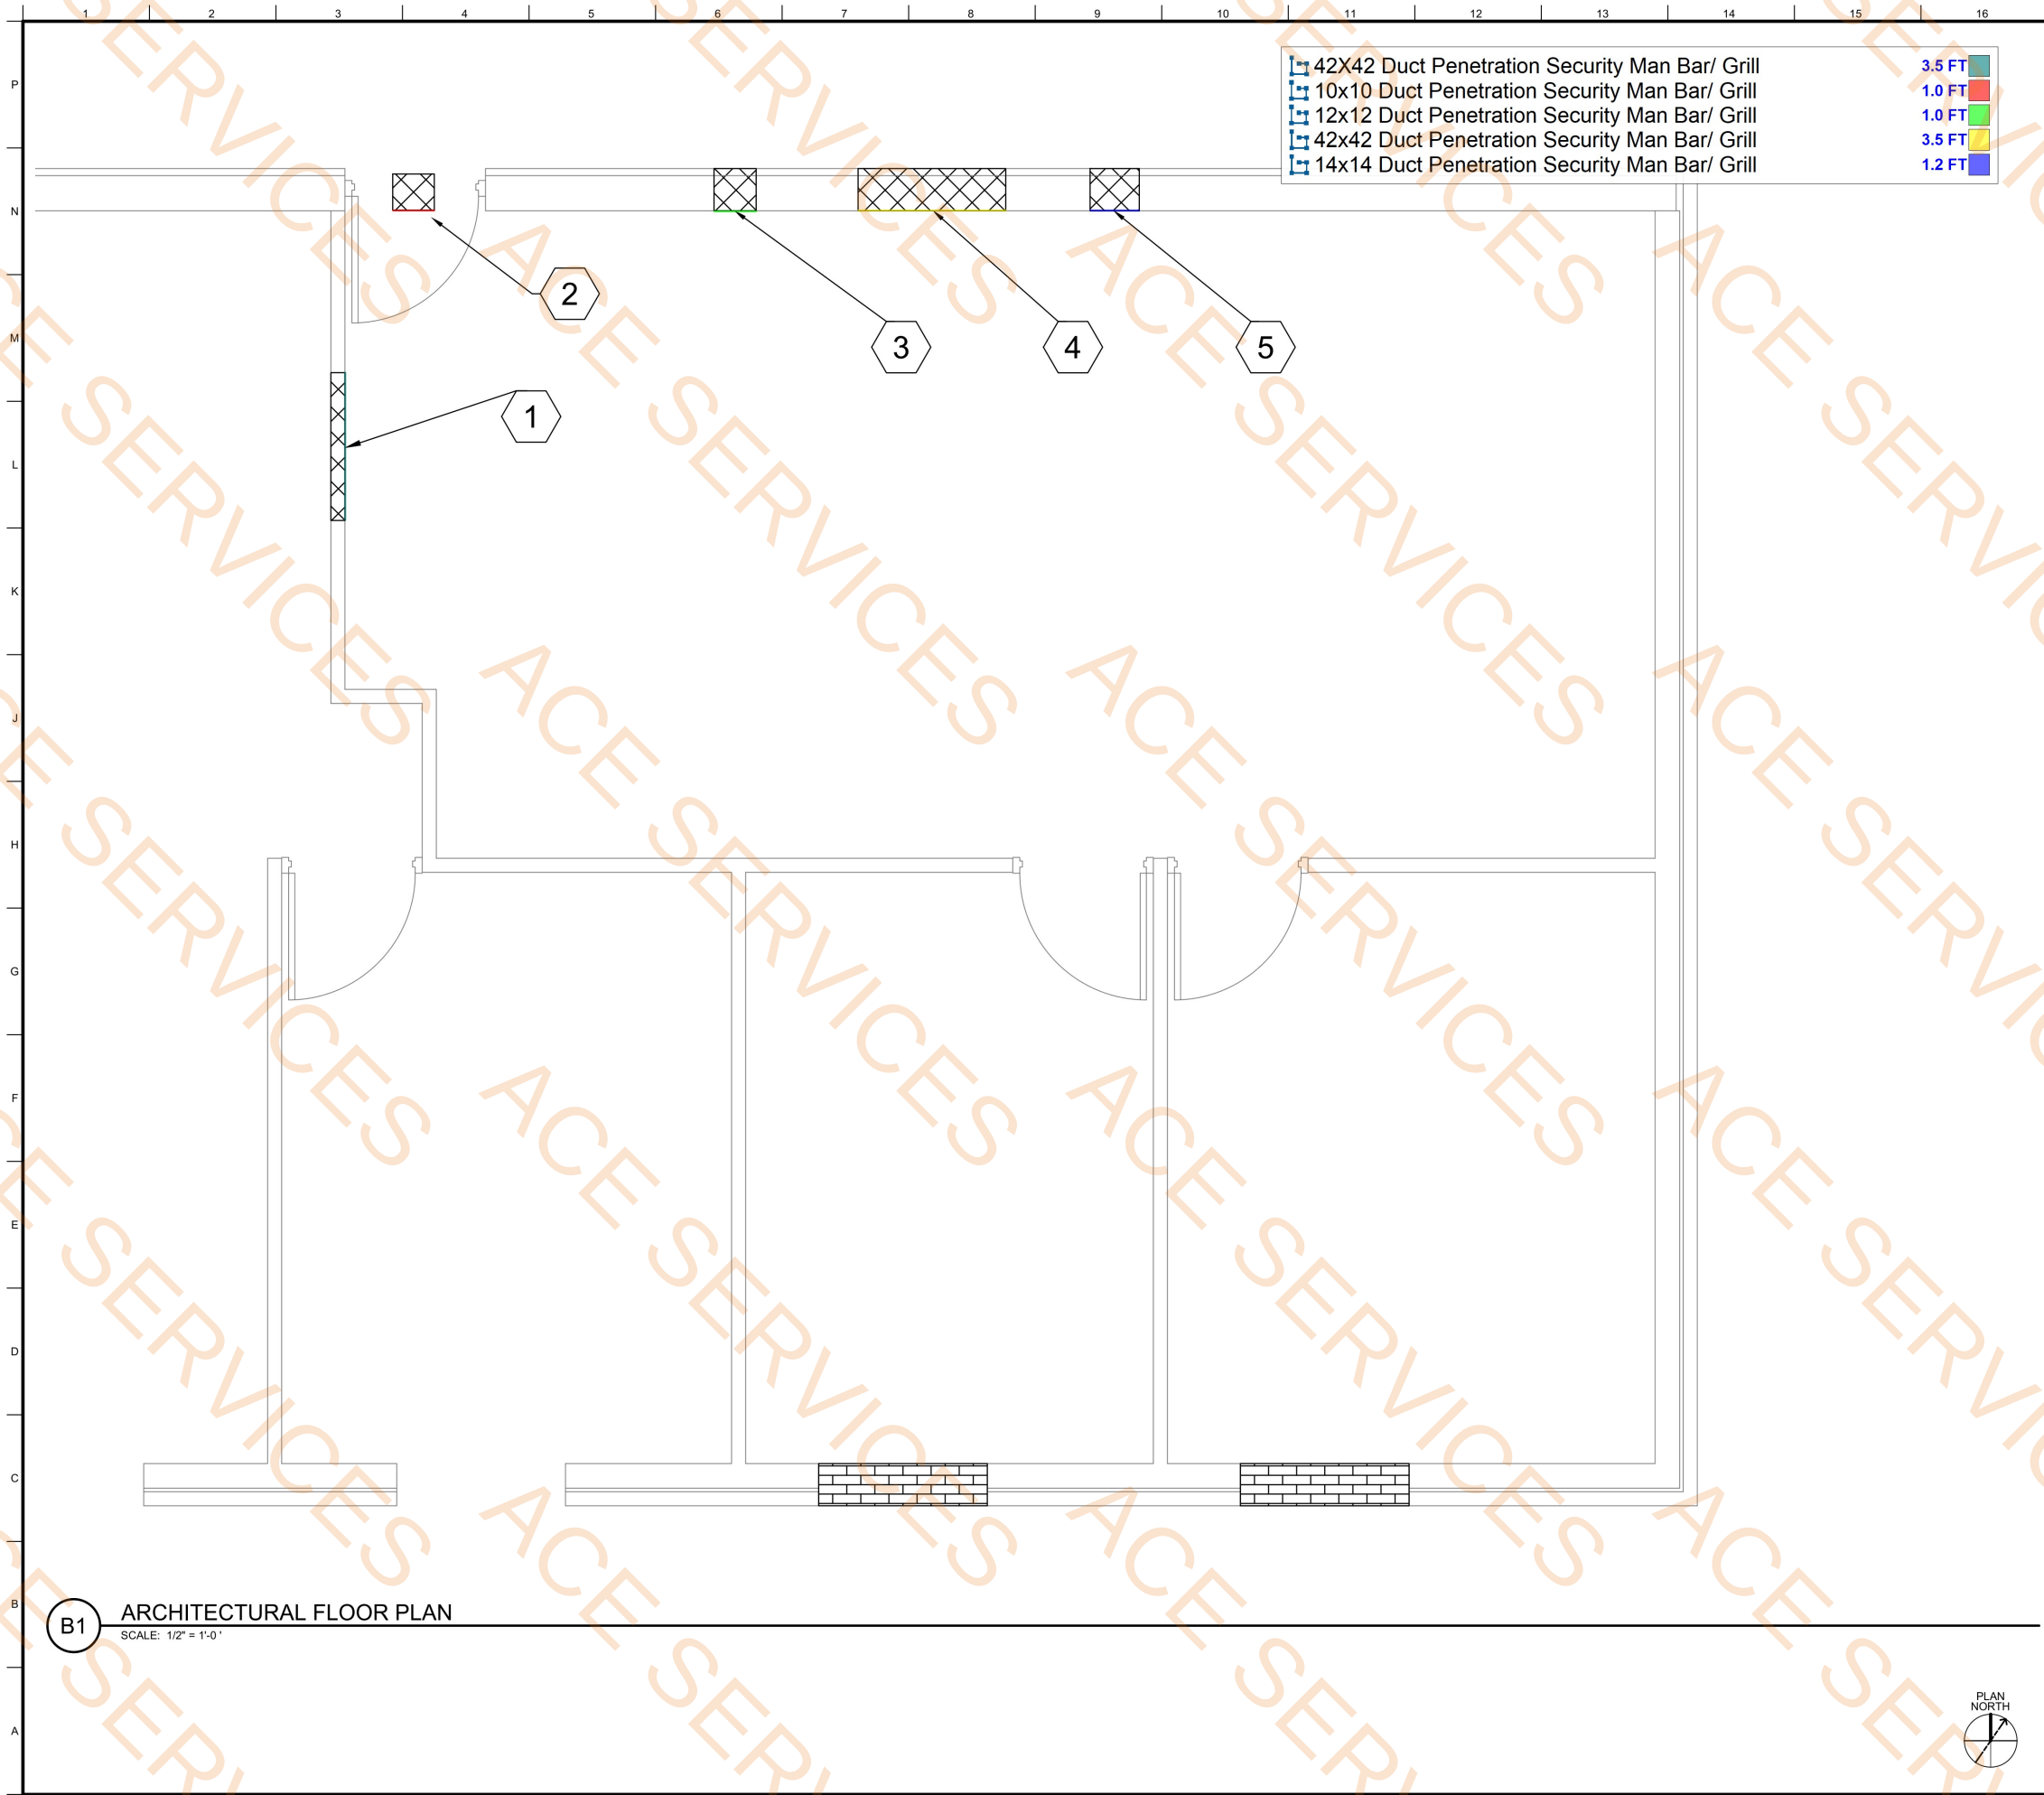

GENERAL MECHANICAL NOTES

1. VERIFY EXISTING CONDITIONS. COORDINATE THE EXTENT OF DEMOLITION WORK AND EXISTING WORK TO REMAIN, WITH NEW WORK.
2. EXISTING FLOOR PLANS ARE BASED ON COPIES OF ARCHIVE DRAWINGS PROVIDED BY THE GOVERNMENT. ACTUAL EXISTING WALL LOCATION/ ASSEMBLY MAY VARY. REPORT DISCREPANCIES, CONFLICTS OR UNEXPECTED CONDITIONS TO THE CONTRACTING OFFICER.
3. REPAIR/ PATCH VISIBLE OPENINGS IN WALLS, PARTITIONS, FLOORS AND CEILINGS WHERE DEMOLITION OCCURS. MATCH EXISTING ADJACENT SURFACE FINISHES.
4. COORDINATE WITH CONTRACTING OFFICER ALL EQUIPMENT TO BE SALVAGED.
5. ALL SHUTDOWN OF MECHANICALS, SPRINKLERS, FIRE ALARM AND/ OR ELECTRICAL SYSTEMS SHALL BE COORDINATED WITH THE COR AND MAY BE REQUIRED TO OCCUR DURING OR AFTER BUSINESS HOURS.
6. IN-SERVICE EQUIPMENT SHALL BE PROTECTED FROM CONSTRUCTION ACTIVITIES AT ALL TIMES.
7. MAINTAIN AN UNOBSTRUCTED EXIT PATH TO THE PRIMARY EXITS FOR THE DURATION OF CONSTRUCTION.
8. WORK AREA SHALL BE KEPT CLEAN OF DEBRIS AND DUST AT THE END OF EACH WORK DAY.
9. PER REGULATIONS, CAMERAS, PHONES OR ANY OTHER TRANSMITTING AND RECEIVING ELECTRONICS WILL NOT BE PERMITTED WITHIN THE WORK AREAS AND ADJACENT OFFICES AND HALLWAY.
10. ALL WORK WILL COMPLY WITH UFC 4-010-05 (26 MAY 2023)

MECHANICAL KEYNOTES

1. 42"x42" DUCT WORK PENETRATION. PERMANENTLY AFFIXED BARS AS REFERENCED IN UFC 4-010-05 PARA. 3-4.12 VENTS AND DUCTS. ADD VIEWPORT AS SEEN ON M-102 DETAILS.
2. 10"x10" DUCT WORK PENETRATION. ADD VIEWPORT AS SEEN ON M-102 DETAILS.
3. 12"x12" DUCT WORK PENETRATION. ADD VIEWPORT AS SEEN ON M-102 DETAILS.
4. 42"x42" DUCT WORK PENETRATION. ADD VIEWPORT AS SEEN ON M-102 DETAILS.
5. 14"x14" DUCT WORK PENETRATION. ADD VIEWPORT AS SEEN ON M-102 DETAILS.



MARK	DESCRIPTION	DATE

ISSUE DATE: 2024/04/09	DESIGNED BY: S. PRICE	AIR NATIONAL GUARD 121ST AIR REFUELING WING RICKENBACKER AIR NATIONAL GUARD BASE 7370 MINUTEMAN WAY COLUMBUS, OHIO 43217
SOLICITATION NO.:	DRAWN BY: S. PRICE	
CONTRACT NO.:	CHECKED BY: A. WINEBRENNER	
	SUBMITTED BY: A. WINEBRENNER	
	SIZE: ANSI D	

RICKENBACKER AIR NATIONAL GUARD BASE, OHIO NLG242008 Bldg 2000 SECURE AREA UPGRADES BUILDING 2000	FLOOR PLAN - MECHANICAL
---	-------------------------

SHEET ID M-101
