

SNOWFLAKE HIGH SCHOOL NEW PARKING

SNOWFLAKE UNIFIED SCHOOL DISTRICT #5
190 S 2ND W ST, SNOWFLAKE, AZ 85937

DESIGN TEAM

ARCHITECTURAL

SPS+ ARCHITECTS, LLP
(480) 991-0800

OWNER

SNOWFLAKE USD #5
(928) 536-4156

CIVIL

BOWMAN CONSULTING GROUP LTD.
(480) 629-8830

ABBREVIATION SCHEDULE


A	M (CONTINUED)
AB	ANCHOR BOLT
ABC	AGGREGATE BASE COURSE
A/C	AIR CONDITIONING
ACP	ACOUSTICAL CEILING PANEL
ACT	ACOUSTICAL TILE (APPLIED)
ADA(A/G)	AMERICAN W/ DISABILITIES ACT (ACCESSIBILITY GUIDELINES)
AFF	ABOVE FINISHED FLOOR
ALT	ALTERNATE (IVE)
ARCH	ARCHITECT (USAL)
B	
BLDG	BUILDING
BM	BENCHMARK
BOT	BOTTOM
BRG	BEARING
BUR	BUILT-UP ROOF
C	
CB8	CEMENTITIOUS BACKING BOARD
CF	CUBIC FOOT
CI	CAST IRON
CL	CEILING
CM	CONTROL JOINT
CMU	CENTIMETER
CO	CONCRETE MASONRY UNIT
CUT	CLANICUT
CPT	CARPENTER
CRC	COLD ROLLED CHANNEL
CR	CERAMIC TILE
CW	COLD WATER
CT	CUBIC YARD
D	
DET	DETAIL
DF	DRINKING FOUNTAIN (NOT REFRIGERATED)
DIA	DIAMETER
DSP	DISPENSER/DISPOSAL
DN	DOWN
DW	DOWNSPOUT
DWG	DRAWING
E	
EA	EACH
EDF	ELECTRIC DRINKING FOUNTAIN (REFRIGERATED)
EFS	EXTERIOR INSULATION AND FINISH SYSTEM
EJ	EXPANSION JOINT
ELEV	ELECTRIC (AL)
EQ	ELEVATOR
EQIP	EQUAL
EXST	EQUIPMENT
EXP	EXIST (ING)
F	
FA	FIRE ALARM
FAC	FACTORY FINISH
FCD	FLOOR DRAIN
FE	FIRE EXTINGUISHER
FE	FIRE EXTINGUISHER CABINET
FCB	FINISH FLOOR
FR	FIRE RATED GYPSUM BOARD
FG	FIRE HOSE CABINET
FIN	FINISH
FIP	FIBERGLASS REINFORCED PANEL
FTG	FOOTING
G	
GA	GAUGE
GALV	GALVANIZED
GLB	GLUE LAMINATED BEAM
GSP	GROSS SQUARE FOOT
GYP	GYPSUM
H	
HB	HOSE BIBB
HC	HOLLOW CORE
HDWR	HEAVY DUTY HARDWARE
HDWR	HARDWOOD
HM	HOLLOW METAL
HORIZ	HORIZONTAL
HT	HEIGHT
HVAC	HEATING/VENTILATING/ AIR CONDITIONING
HW	HOT WATER
I	
ID	INSIDE DIAMETER
INSUL	INSULATION
IE	INVERT ELEVATION
J	
JAN	JANITOR
K	
KO	KNOCKOUT PANEL
L	
M	
MAS	MASONRY
MAX	MAXIMUM
MB	MACHINE BOLT
MC	MINERAL CORE
MDF	MEDIUM DENSITY FIBERBOARD
MCH	MECHANICAL
MED	MEDIUM
MIL	METAL

GENERAL LEGEND


	NORTH ARROW
	LEVEL LINE
	WALL TYPE
	FB FIRE BARRIER
	FP FIRE PARTITION
	FW FIRE WALL
	SB SMOKE BARRIER
	SP SMOKE PARTITION
	DOOR NUMBER
	WINDOW NUMBER
	REVISIONS
	COLUMN REFERENCE GRIDS
	KEYED NOTES
	CEILING HEIGHT
	ROOM NAME
	ROOM NUMBER
	ROOM AREA
	BUILDING SECTION
	WALL SECTION
	EXTERIOR BUILDING ELEVATION
	INTERIOR BUILDING ELEVATION
	SLOPE INDICATOR
	CRICKET SLOPE INDICATOR
	EXIT SIGN (CEILING MOUNTED)
	EXIT SIGN (WALL MOUNTED)

NOTE: REFER TO CODE SHEET FOR OCCUPANCY, ACCESSIBILITY, AND EGRESS SYMBOLS

LOCATION MAP

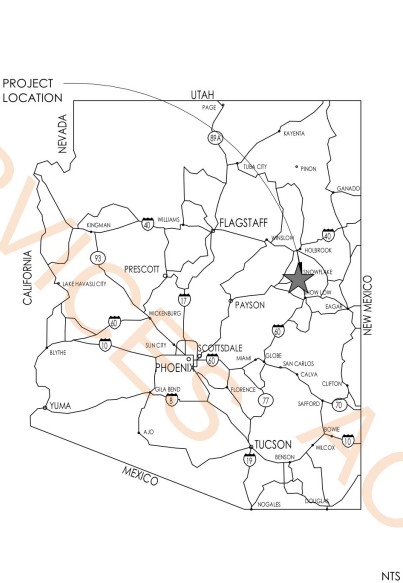

VICINITY MAP

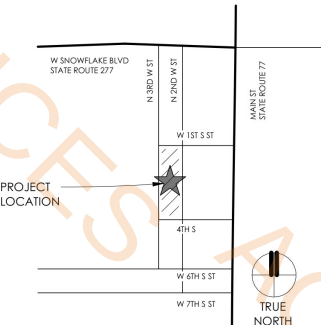

PROJECT DATA

PROJECT INFORMATION:	SNOWFLAKE HIGH SCHOOL NEW PARKING 190 S 2ND W ST, SNOWFLAKE, AZ 85937
OWNER:	SNOWFLAKE UNIFIED SCHOOL DISTRICT #5 682 W School Bus Ln Snowflake, AZ 85937
PARCEL NUMBER:	202-11-166A
ZONING:	PSP: PUBLIC, SEMI-PUBLIC
FLOOD ZONE:	UNDETERMINED FLOOD AREA
SITE AREA:	3.60 acres
CODES AND STANDARDS	2018 INTERNATIONAL BUILDING CODE 2018 INTERNATIONAL PLUMBING CODE 2018 INTERNATIONAL MECHANICAL CODE 2018 INTERNATIONAL FUEL GAS CODE 2018 NATIONAL ELECTRIC CODE 2010 ICC/ANSI A117.1 WITH 2010 ADA STANDARDS AS ADOPTED BY THE STATE OF ARIZONA (MOST RESTRICTIVE GOVERNS) 2018 INTERNATIONAL FIRE CODE AS ADOPTED BY ARIZONA STATE FIRE MARSHAL
NOTE:	OTHER STATUTES, ORDINANCES, LAW, REGULATIONS, RULES, ORDERS AND CODE SPECIFIED IN OTHER SECTIONS OF THE SPECIFICATIONS OR BEARING ON THE WORK INCLUDING REGISTRATION OF OCCUPATIONAL SAFETY AND HEALTH ADMINISTRATION UNLESS SUPERSEDED BY STATE STATUTE OR LAW *WITH TOWN OF SNOWFLAKE AMENDMENTS

SCOPE OF WORK

NEW PARKING LOT +/- 9,000 SF ADJACENT TO SCIENCE BUILDING.

SHEET INDEX


SHEET NO.	SHEET NAME
COVER	
G001	COVER SHEET
CIVIL	
C-1	COVER SHEET AND GRADING PLAN
C-2	GRADING AND DRAINAGE PLAN
ARCHITECTURAL SITE	
SP100	SITE PLAN

SNOWFLAKE HIGH SCHOOL NEW PARKING
SNOWFLAKE UNIFIED SCHOOL DISTRICT #5
190 S 2ND W ST, SNOWFLAKE, AZ 85937

THIS DRAWING IS AN INSTRUMENT OF SERVICE AND IS THE PROPERTY OF SPS+ARCHITECTS LLP & MAY NOT BE REPRODUCED OR REPRODUCTIONS HEREOF USED WITHOUT WRITTEN PERMISSION.

REVISIONS		
MARK	DATE	DESCRIPTION

REVIEWED BY: MN
DRAWN BY: JS

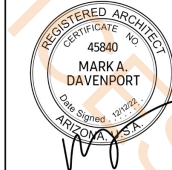

CONSTRUCTION SET
DATE: 12-29-2025
JOB No: K2300034
SHEET:

G001

COVER SHEET

